

WAR MEMORIAL

BARCLAYS BANK

COOP RETAIL STORE

NEW CAFE

GENTS TOILET

DISABLED TOILET/LADIES

Trolley Park

Lobby

WINDOW REMOVED AND REPLACED AT B NEW SWING DOORS INSERTED WITH SIDE PANELS

FOOTPATH EXTENDED FROM HERE

BOUNDARY WALL

BOUNDARY WALL

BLOCK PAVED CAR PARKING AREA

MAKE GOOD GENERALLY TO HIGH BOUNDARY WALL

WALL AND PIER REMOVED & ADD COOP SIGN BOARD

SHARED SURFACE CAR/PEDESTRIAN IN BLOCK PAVINGS

WALL REMOVED FOR PEDESTRIAN ACCESS PIER REMOVED CAPPINGS RETAINED FOR REUSE

SHRUBS IN EARTH BED

YORKSTONE PAVING SLABS RUNNING INTO EXISTING

Church Car Park 17 spaces

NORTH

ex. 150 p sw. drain

ex. charcon channel

LOCKABLE METAL BOLLARD

RAMP DOWN

BLOCK PAVED

"NO EXIT" SIGN

6 No. GWE COLLAPSIBLE METAL PLATES BUILT INTO BLOCK PAVED RAMP

RAISED PAVED AREA

NEW UPSTAND KERB

COOP CAR PARK RETAINED GENERALLY AS EXISTING SOME SPACES LAID OUT DIFFERENTLY

AREA LAID TO FALLS AND TARMACED

DROP KERB ALLOWING PEDESTRIANS TO USE FORMER ROUTE OVER CAR PARK IF REQUIRED X-X TO Y-Y

RE-USE PIER CAPPINGS FROM FRONT OF SITE

RE-USE EXISTING METAL ENTRANCE GATES

1000 HIGH 220 WALL RUNNING INTO EXISTING LOW WALL

EXISTING PATH RETAINED

EXISTING CHERRY TREE

EXISTING TREE RETAINED

EXISTING FOOTPATH RETAINED

C. ROOF REMOVED FROM SIGN 23.7.99.
B. LIGHTS AND S.W. DRAINS 14.5.99.
A. COLLAPSIBLE PLATES ADDED 15 FEB 99

SCHEME B

Client

Lincoln Cooperative Society Ltd

Job Title

CAR PARK AND ACCESS REVISIONS
MARKET PLACE/THE CHASE
LONG SUTTON Lincs

Morley Newborn
architectural technicians
16a Portland Street Lincoln LN5 7JX Tel: Lincoln (0522) 542589
Fax: No. (0522) 530652

• BL. BOLLARD LIGHTS.

Date JANUARY 1999 Scale 1:100

Client	
Lincoln Cooperative Society Ltd	
Job Title	
NEW CAFE, CAR PARK AND ACCESS REVISIONS - MARKET PLACE / THE CHASE LONG SUTTON, Lincs.	


Morley Newborn
architectural technicians
16a Portland Street Lincoln LN5 7JX Tel. Lincoln (0522) 542589
Fax. No. (0522) 530652

Date	JANUARY 1999	Scale	1:50	1:20
Drawing No.	1484:98:6	A		


A COOP SIGN ROOF - ENDS SPLAYED AT 45°
19 JULY 1999

SOUTH HOLLAND DC
HOUSING & PLANNING
20 JUL 1999
Ref:

SUPERSEDED

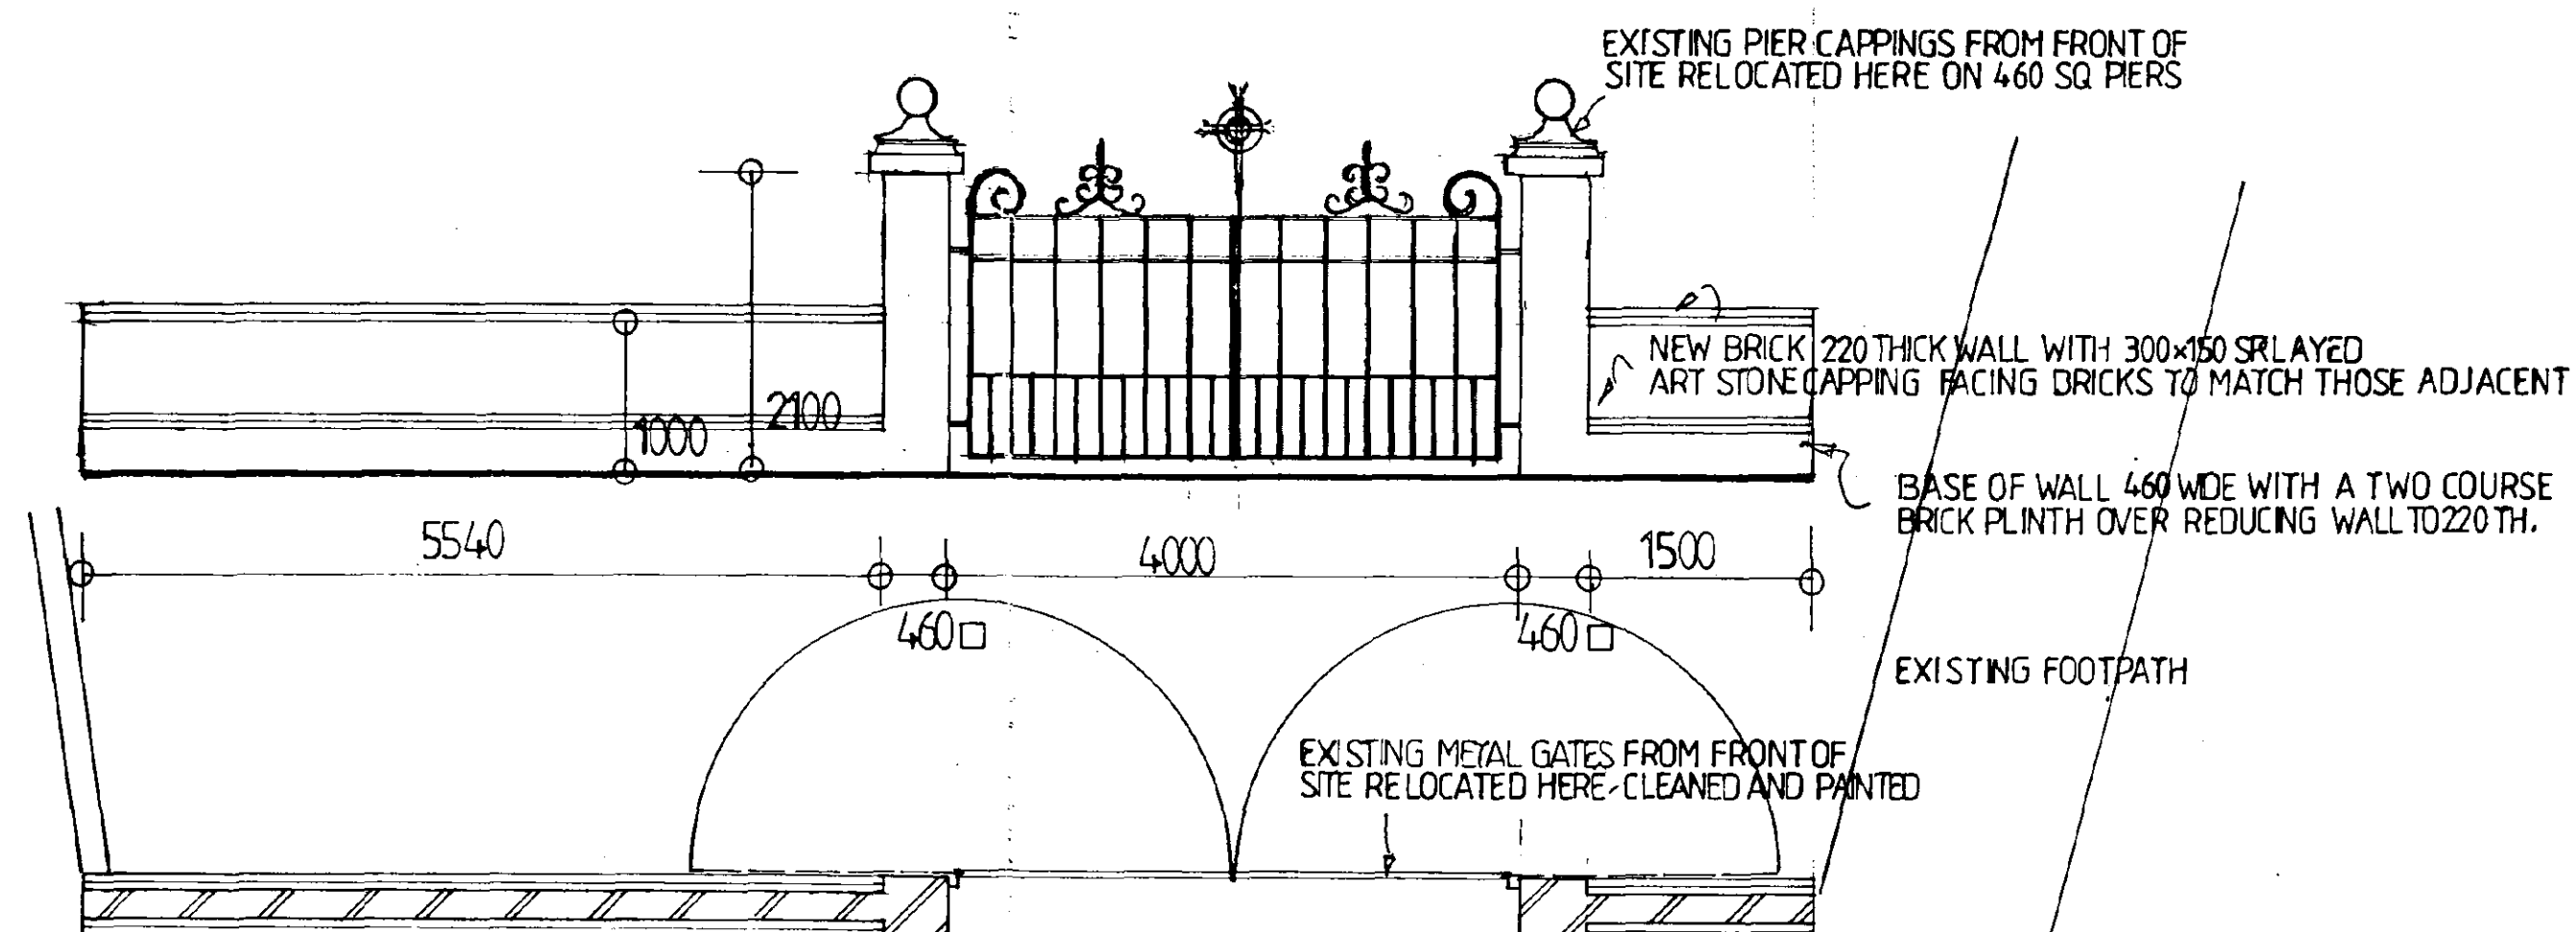

NEW WALL AND RELOCATED GATES TO CHURCH HALL SCALE 1:50

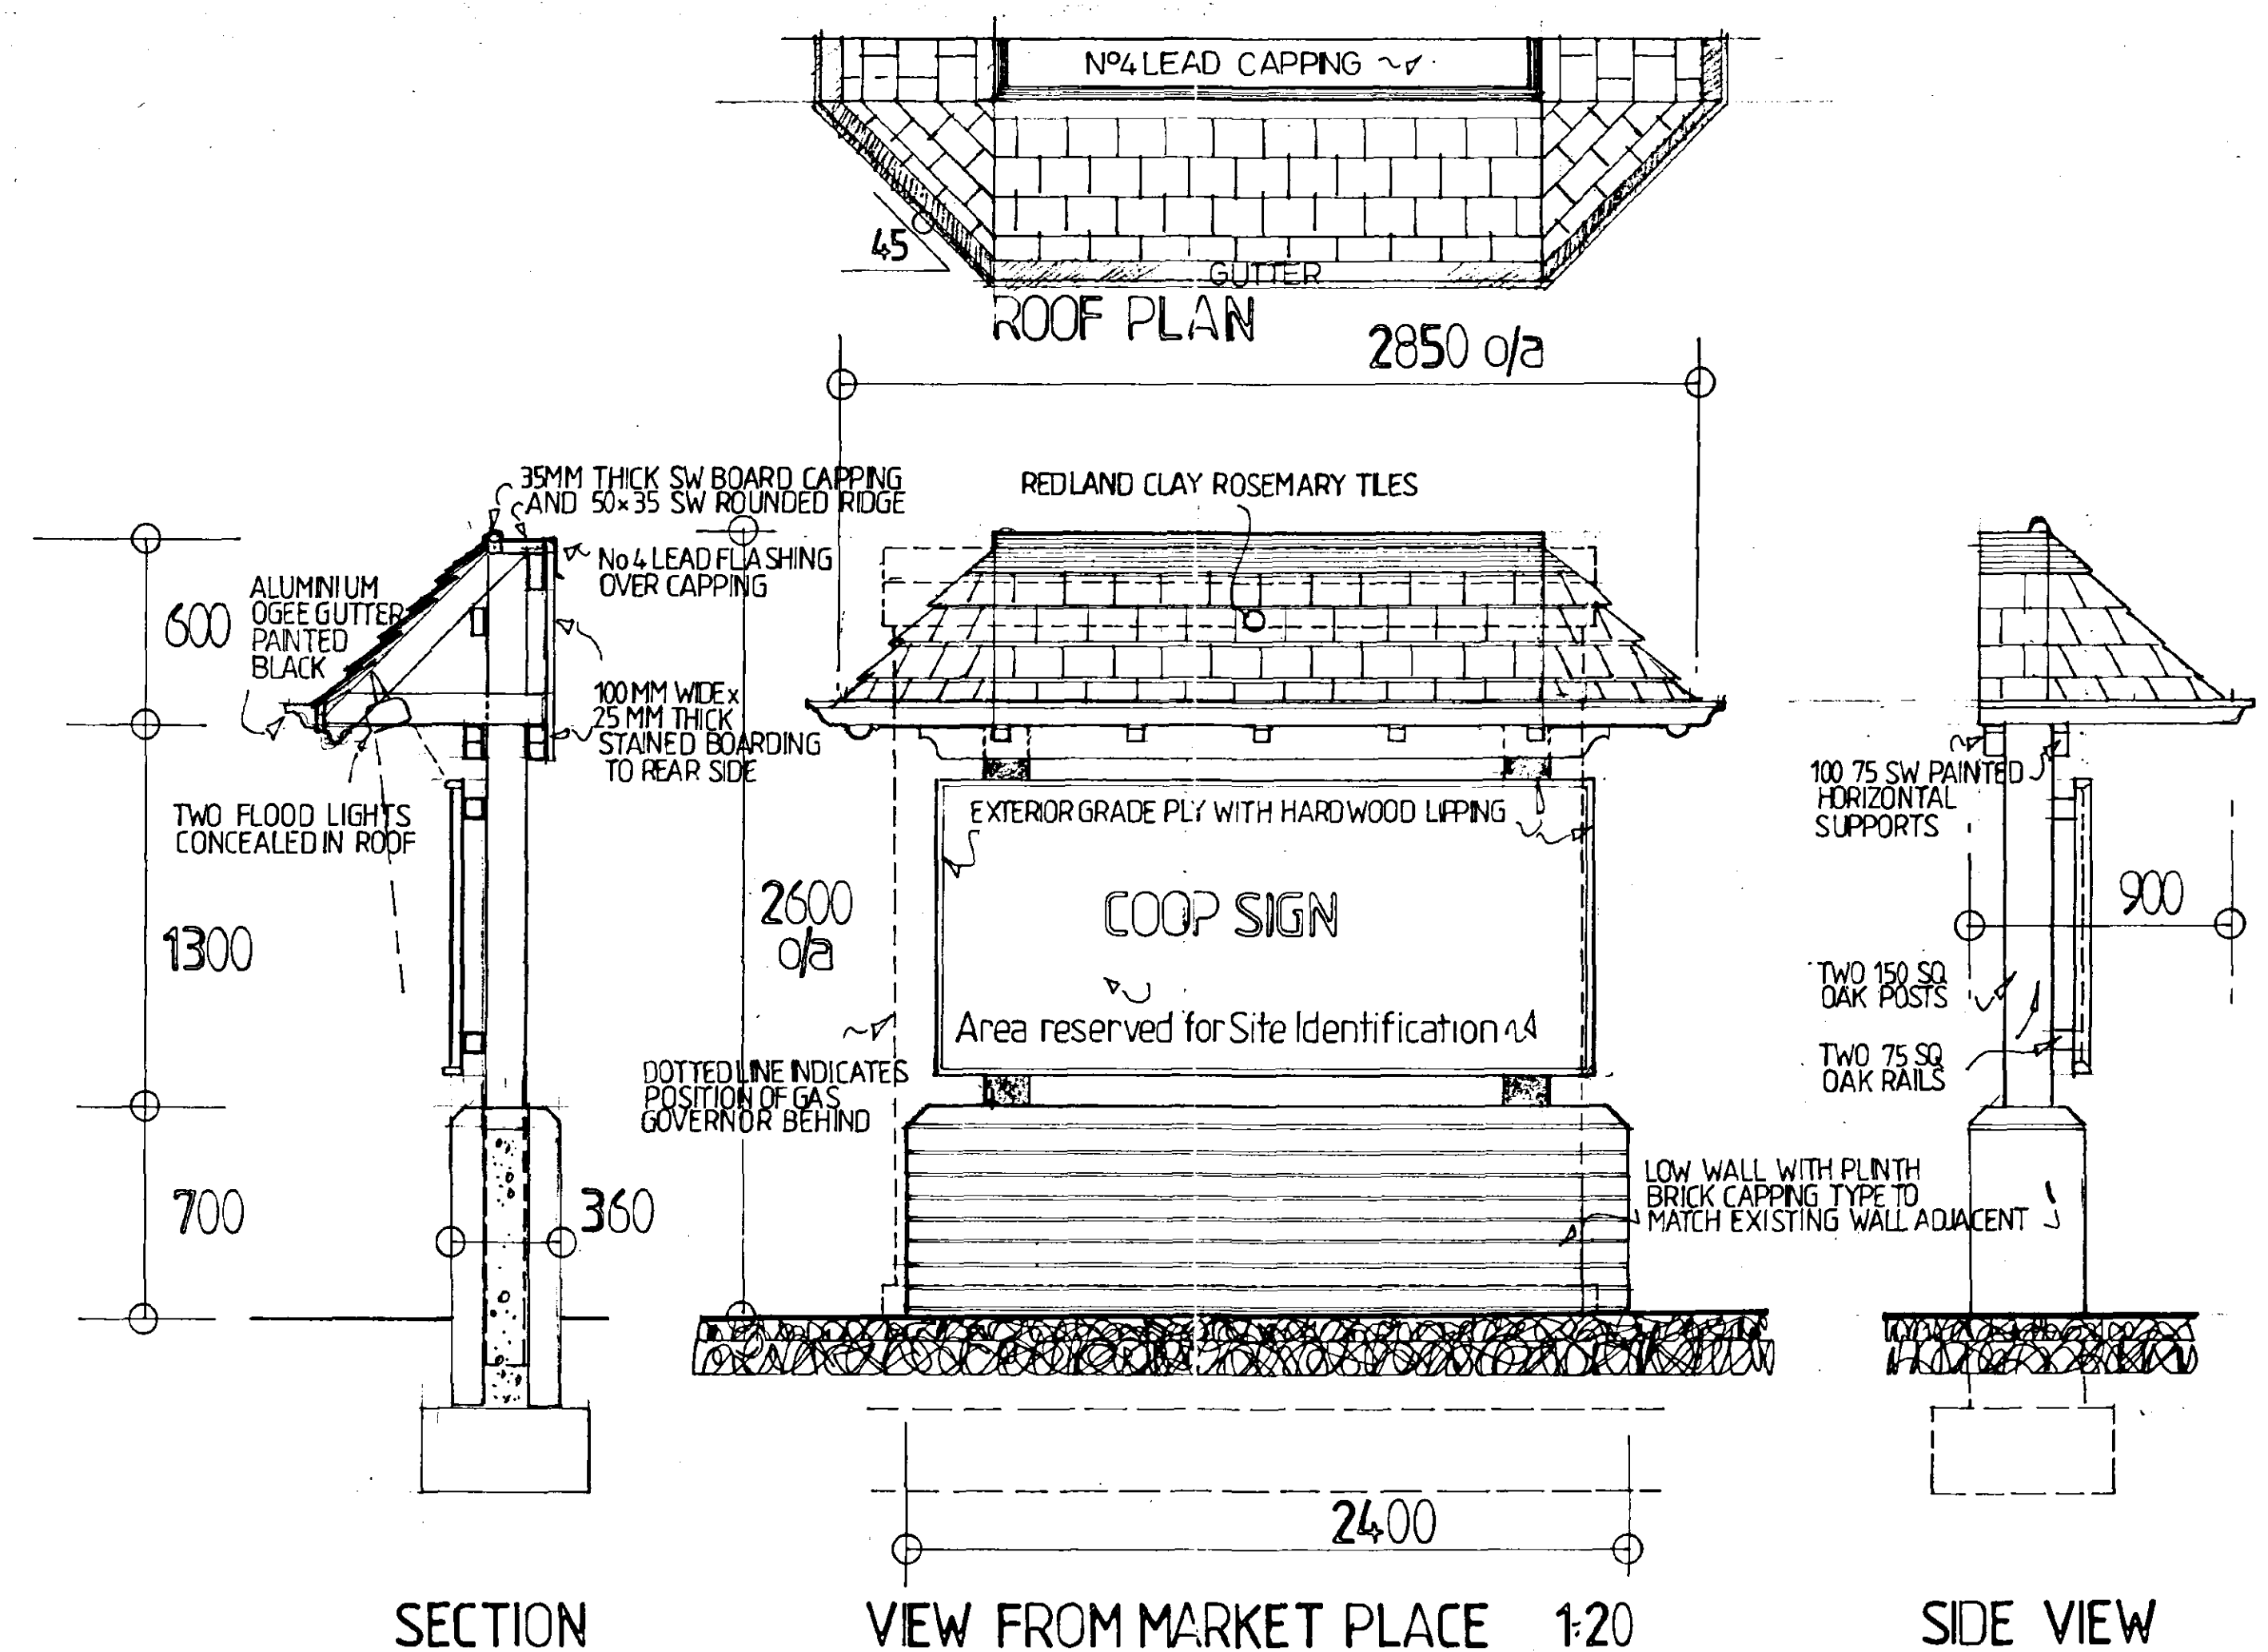

Client	Lincoln Cooperative Society Ltd
Job Title	NEW CAFE, CAR PARK AND ACCESS REVISIONS - MARKET PLACE / THE CHASE LONG SUTTON, LINES.

Morley Newborn
architectural technicians
16a Portland Street Lincoln LN5 7JX Tel. Lincoln (0522) 542589
Fax. No. (0522) 530652


Date	JANUARY 1999	Scale	1:50	1:20
Drawing No.	1484:98:6		A	B

A COOP SIGN ROOF - ENDS SPLAYED AT 45°
19 JULY 1999
B. ROOF REMOVED 23 7 : 99.


DETERMINED PLAN

SOUTH HOLLAND DC HOUSING & PLANNING
26 JUL 1999
Ref: 0480/99

AMENDED PLAN

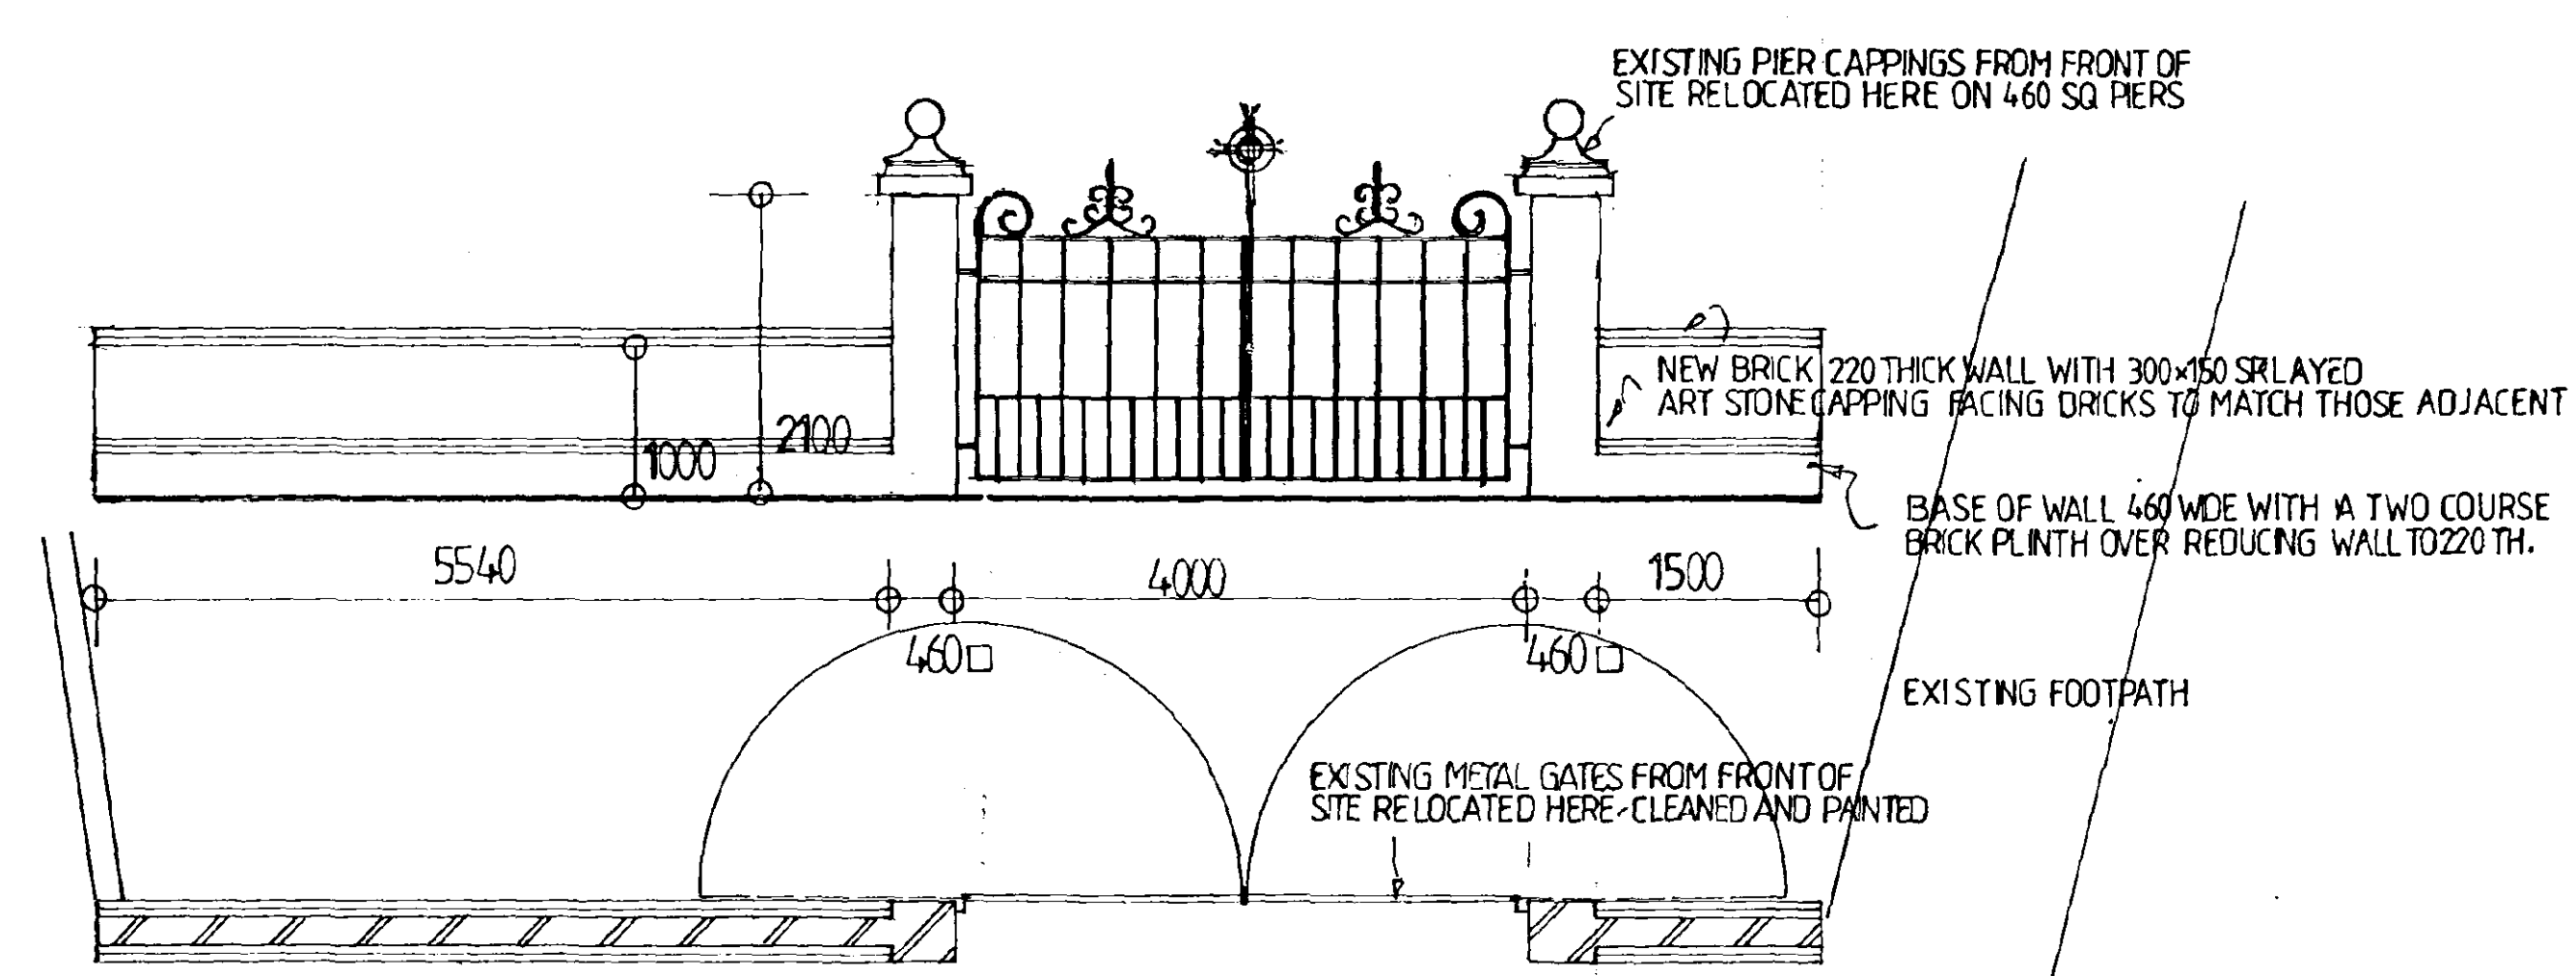


NEW WALL AND RELOCATED GATES TO CHURCH HALL SCALE 1:50

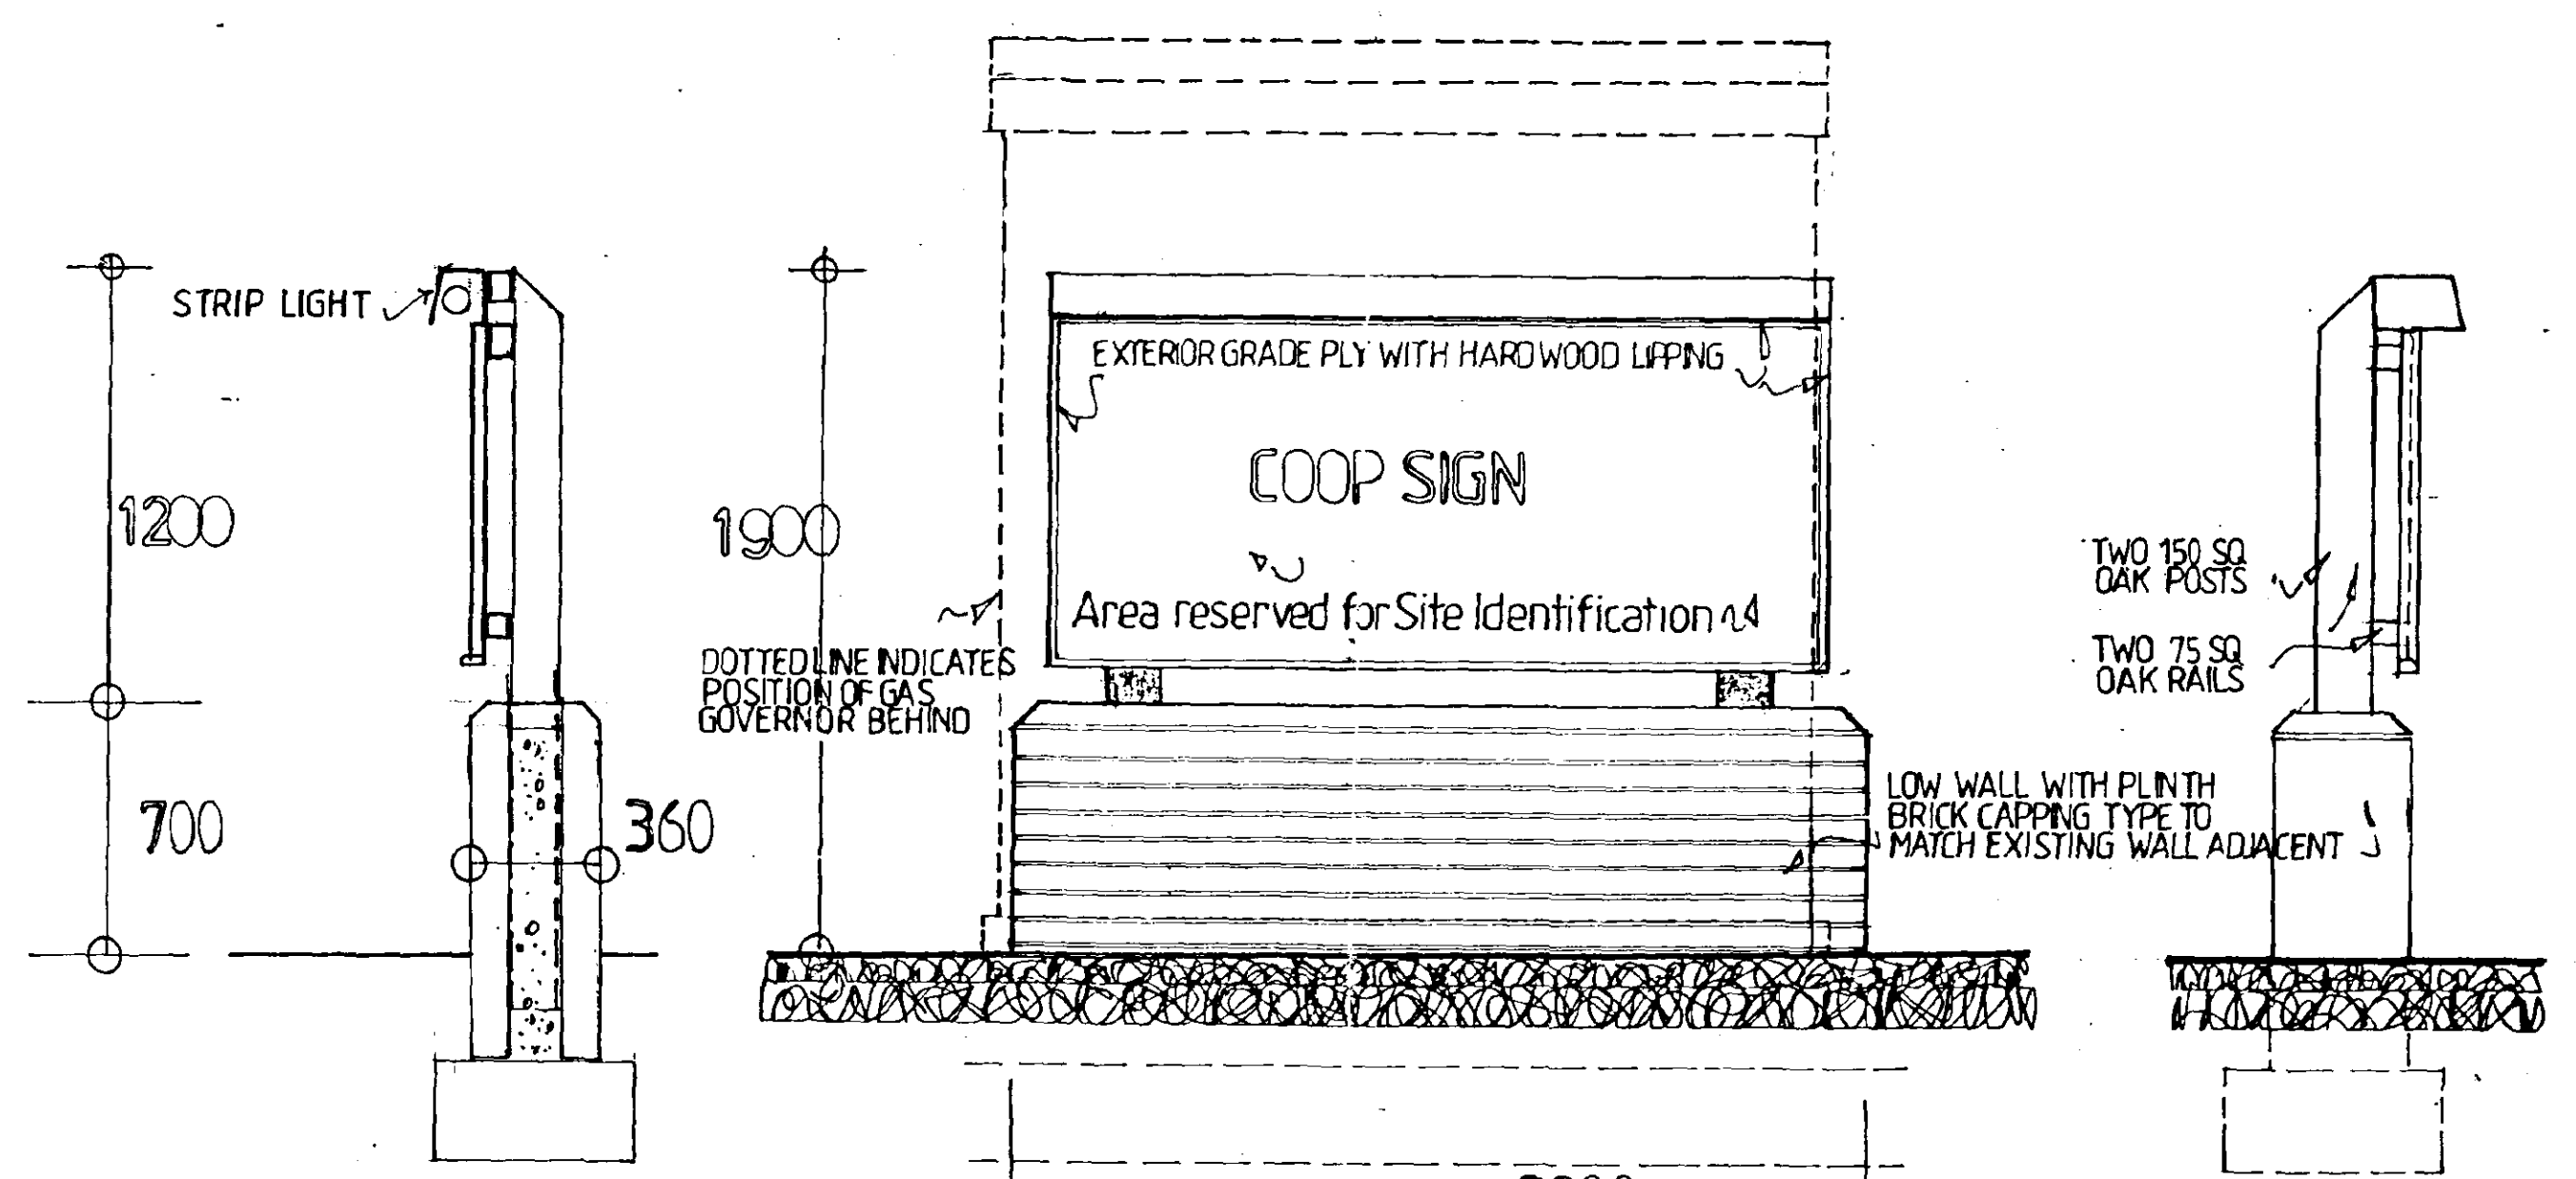


SECTION

VIEW FROM MARKET PLACE 1:20


SIDE VIEW

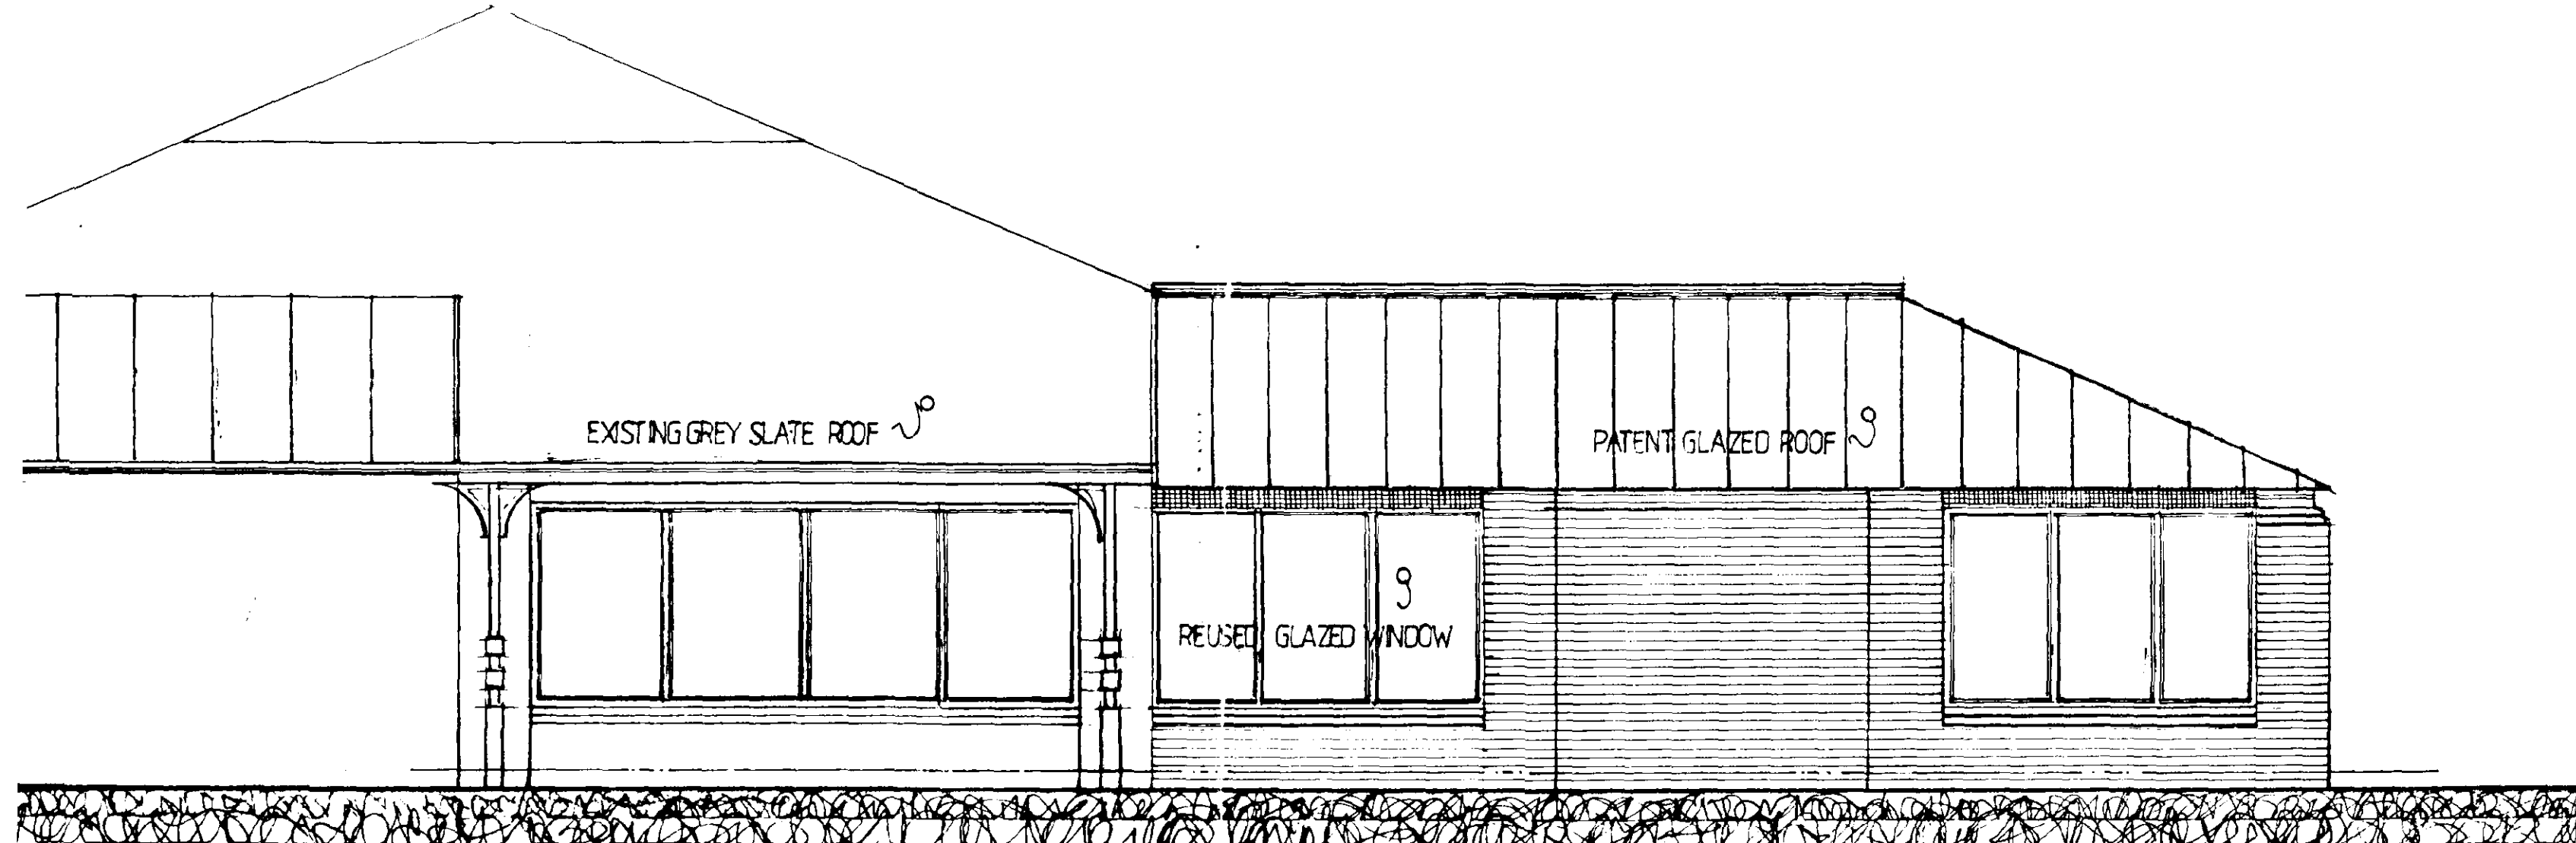


EAST ELEVATION

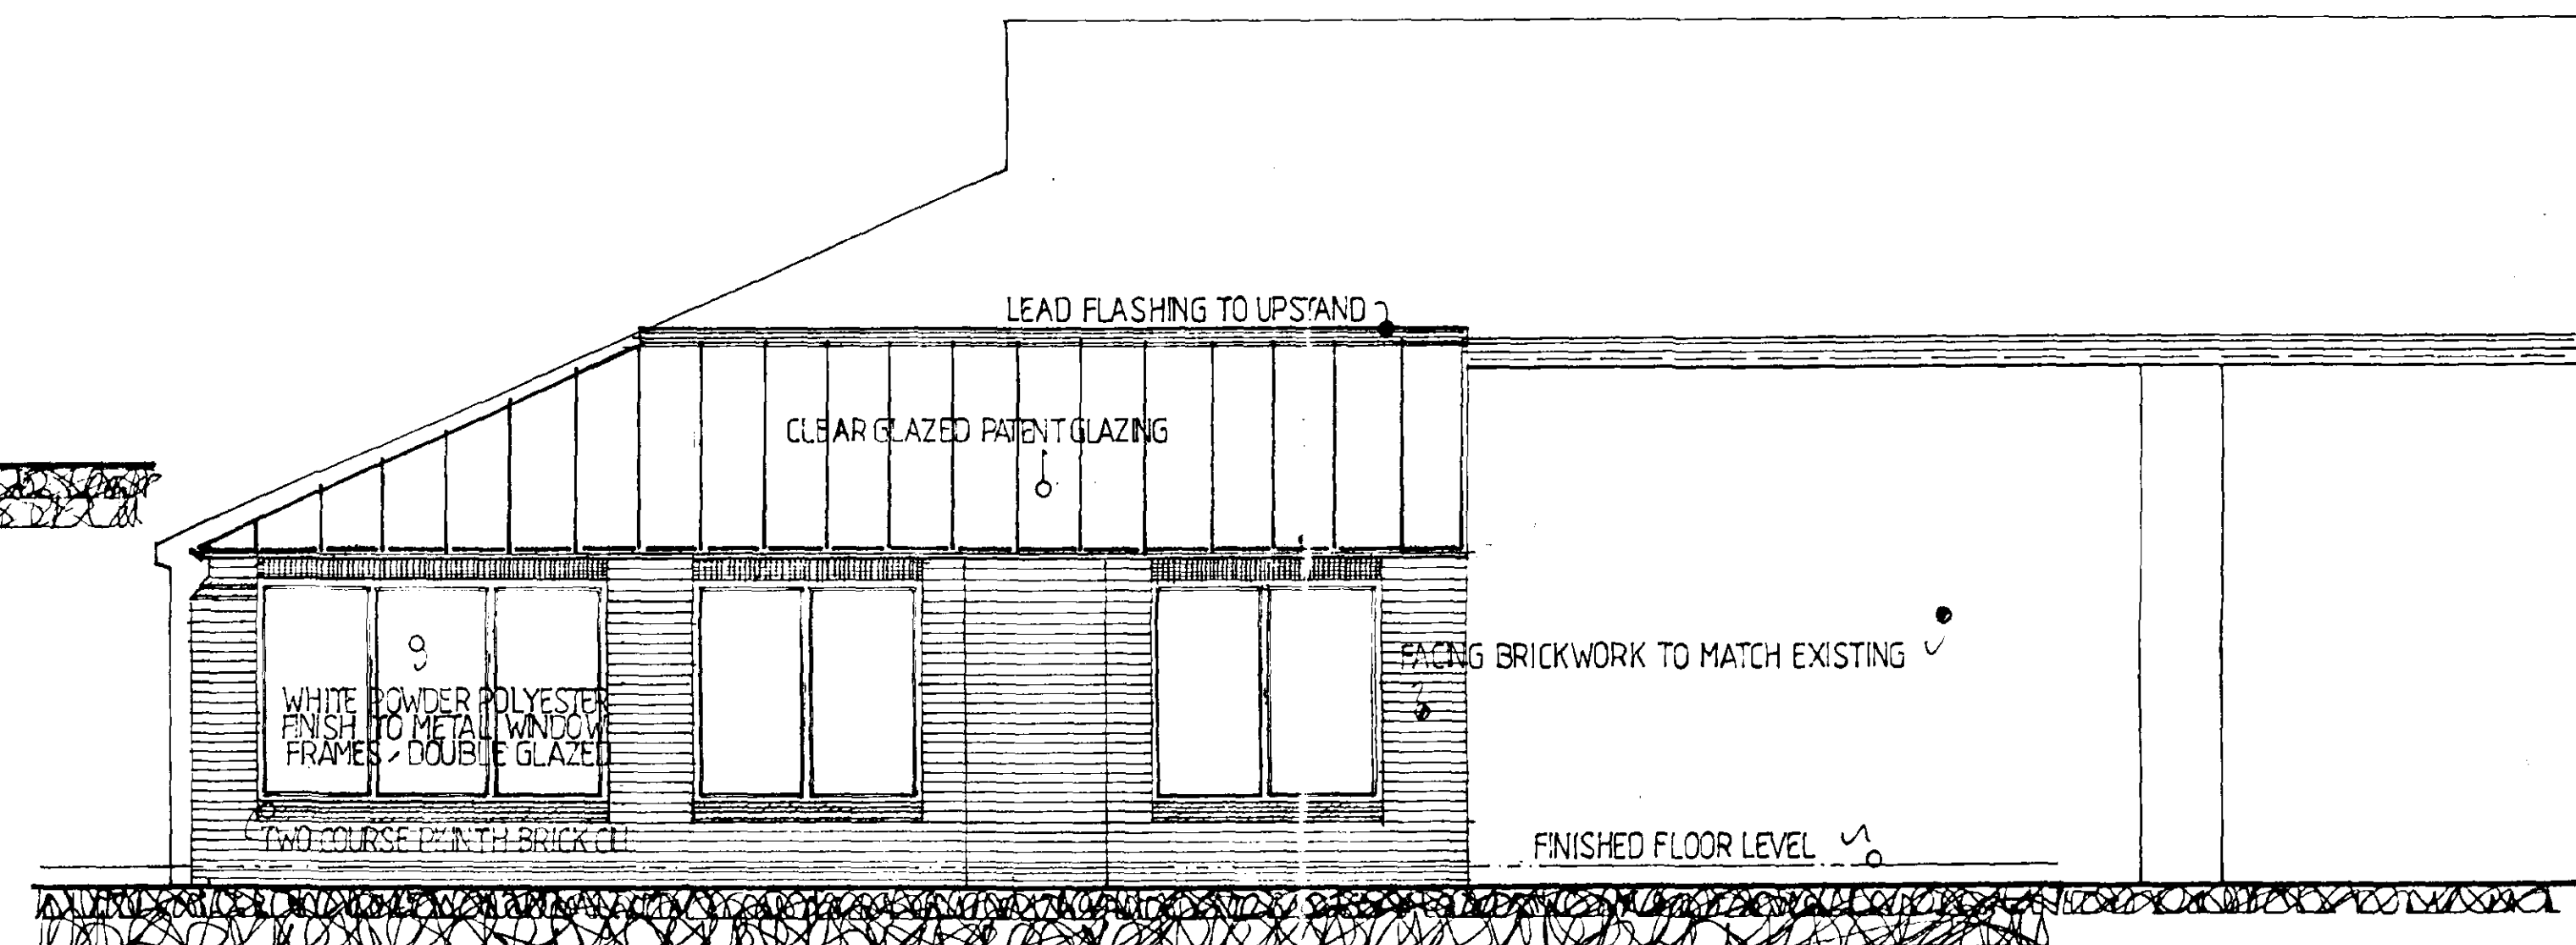


NORTH ELEVATION

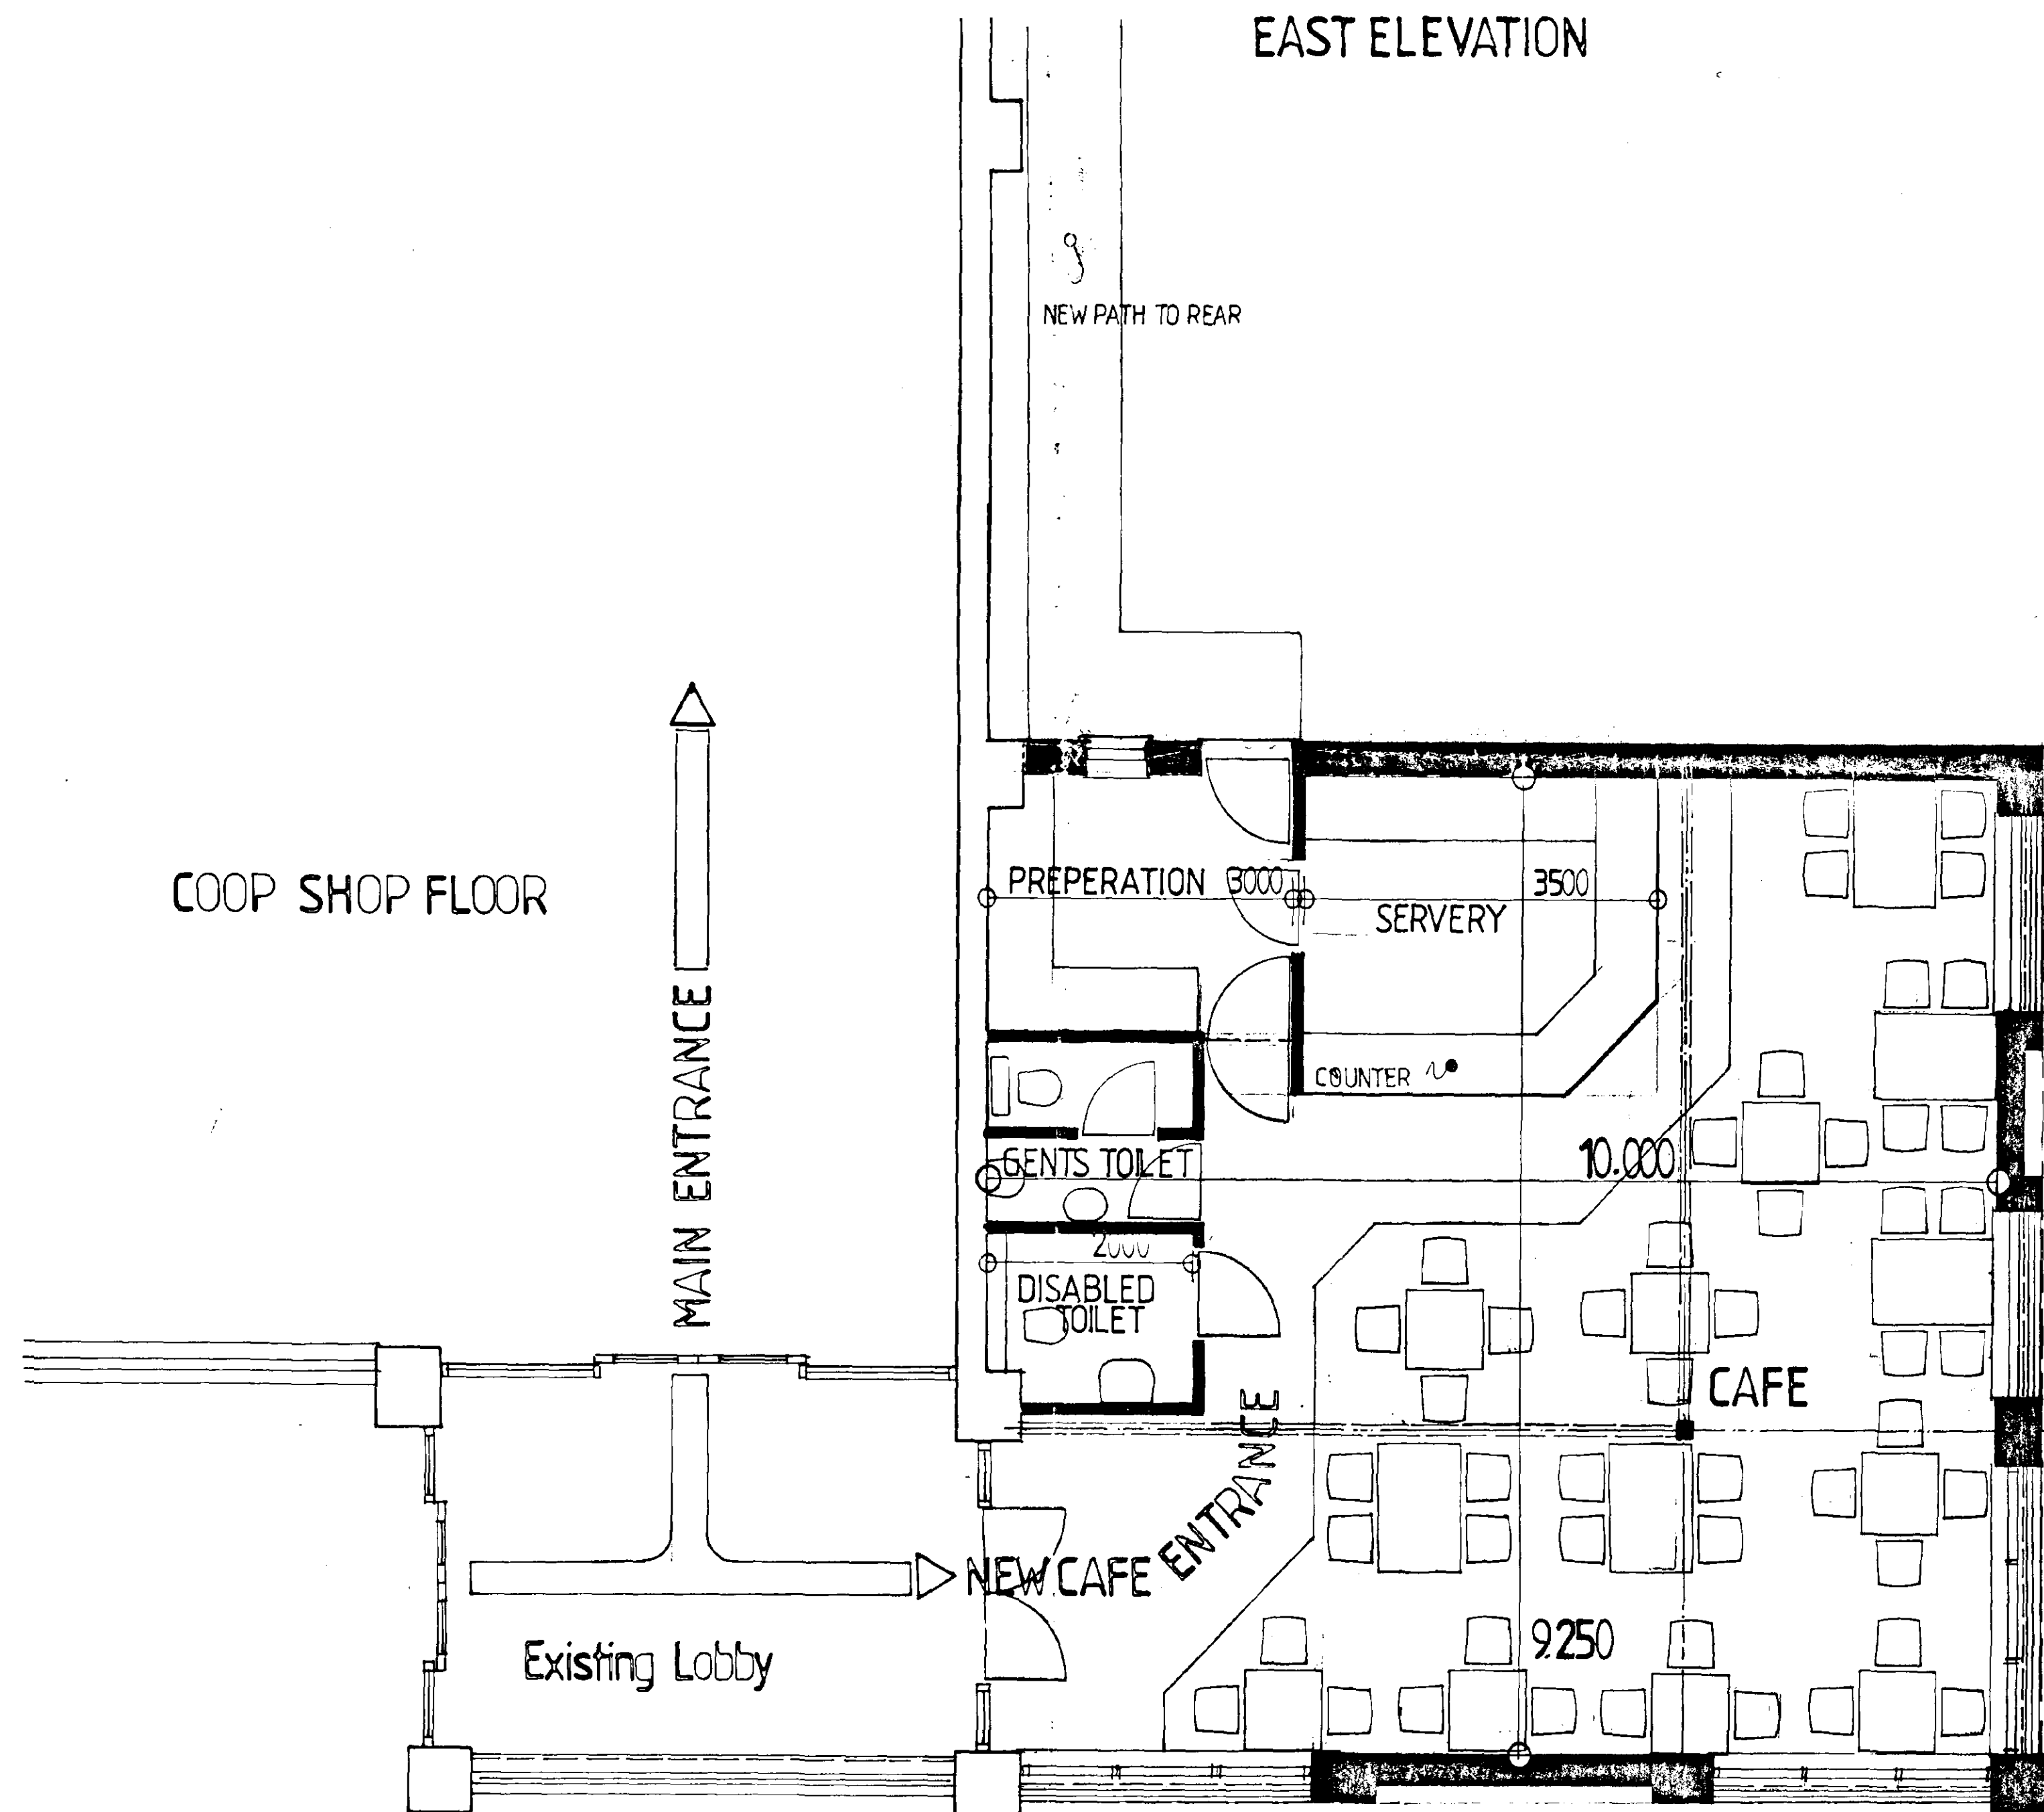

PLAN SHOWING PROPOSE CAFE AND TOILET EXTENSION
SCALE 1:50

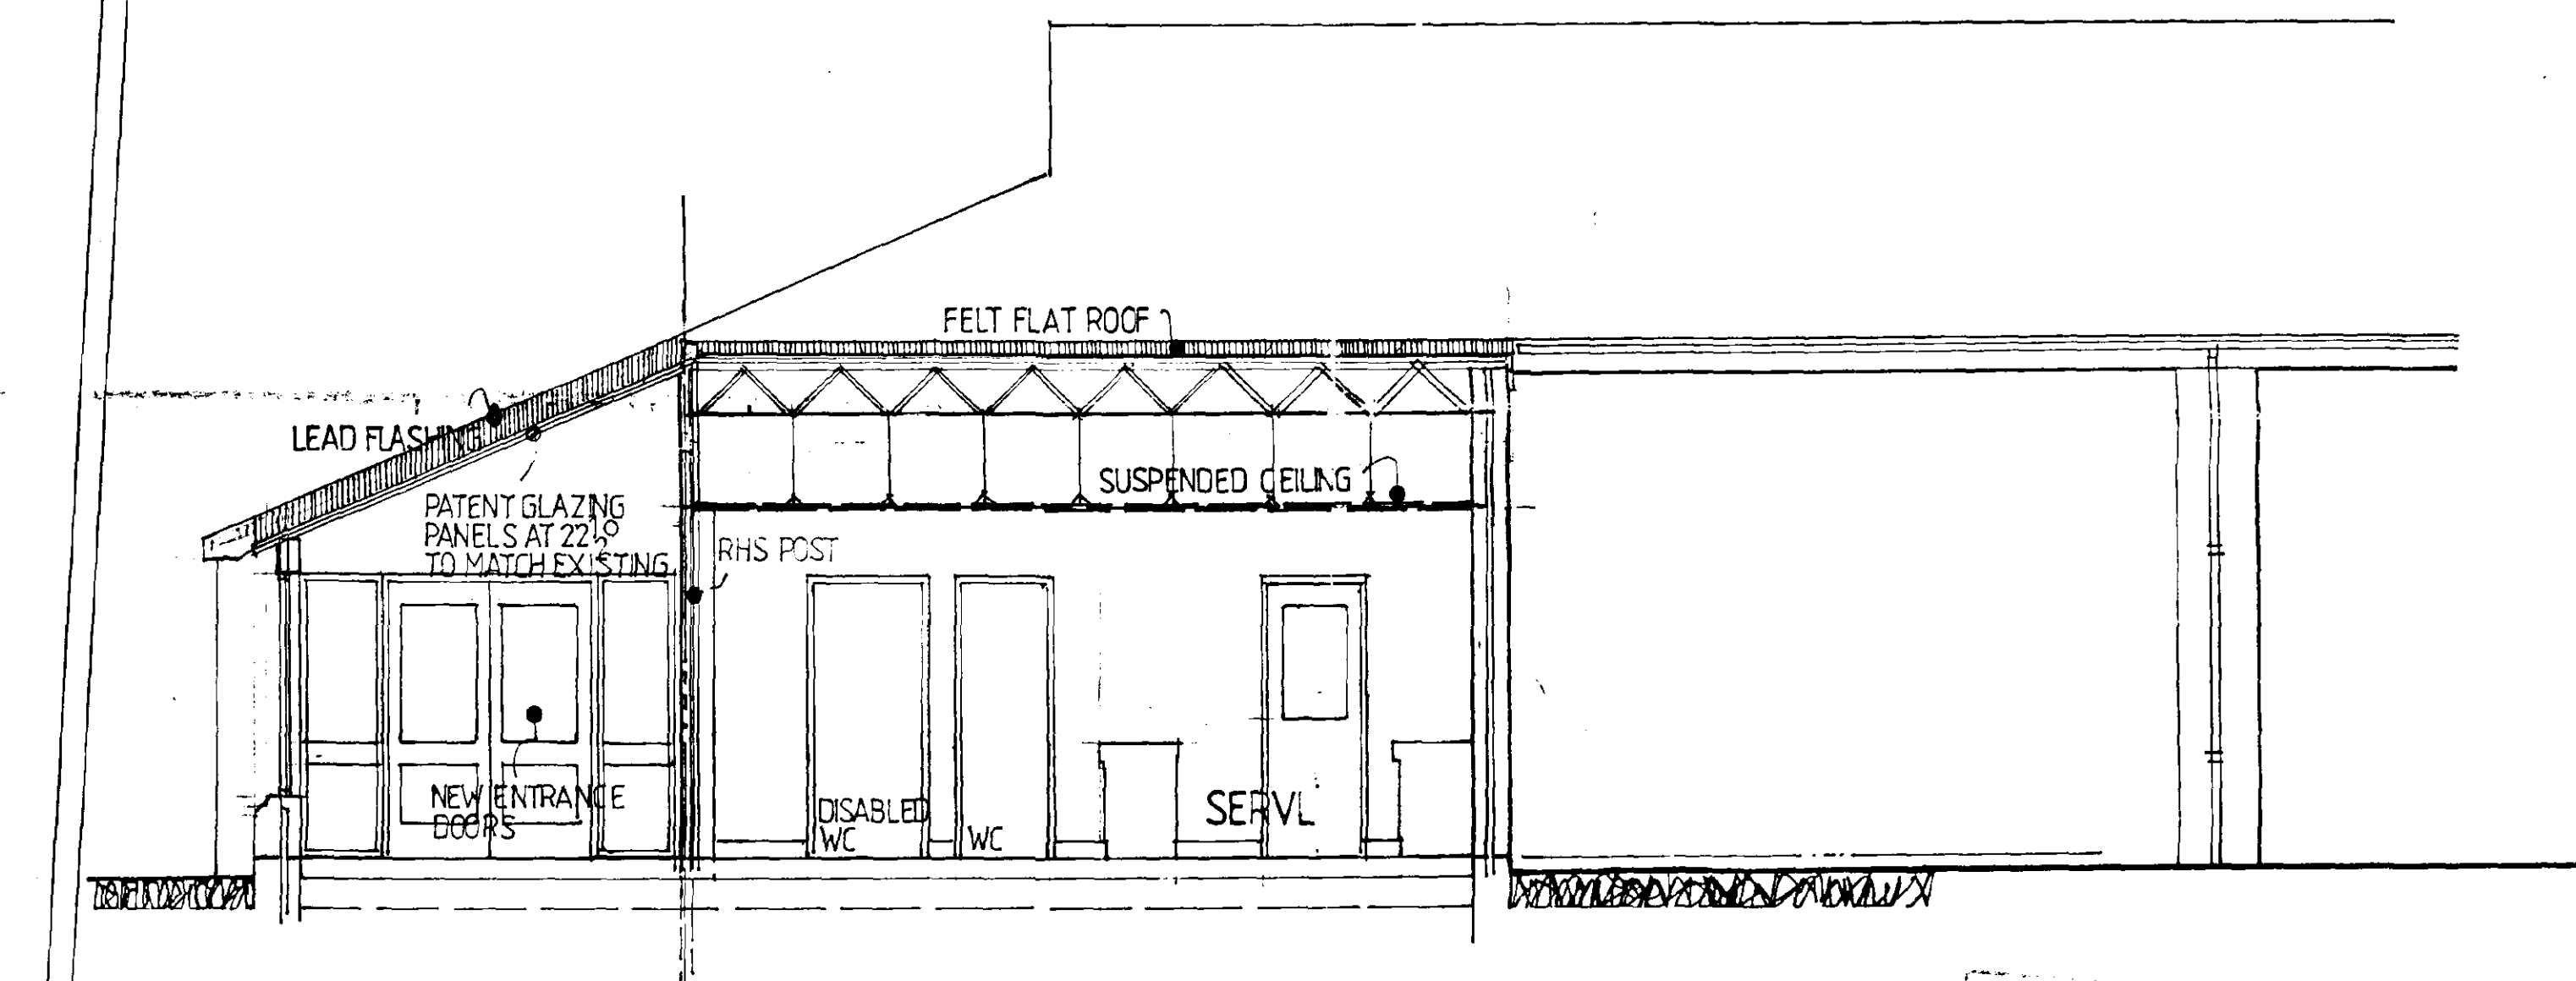

SECTION X:X

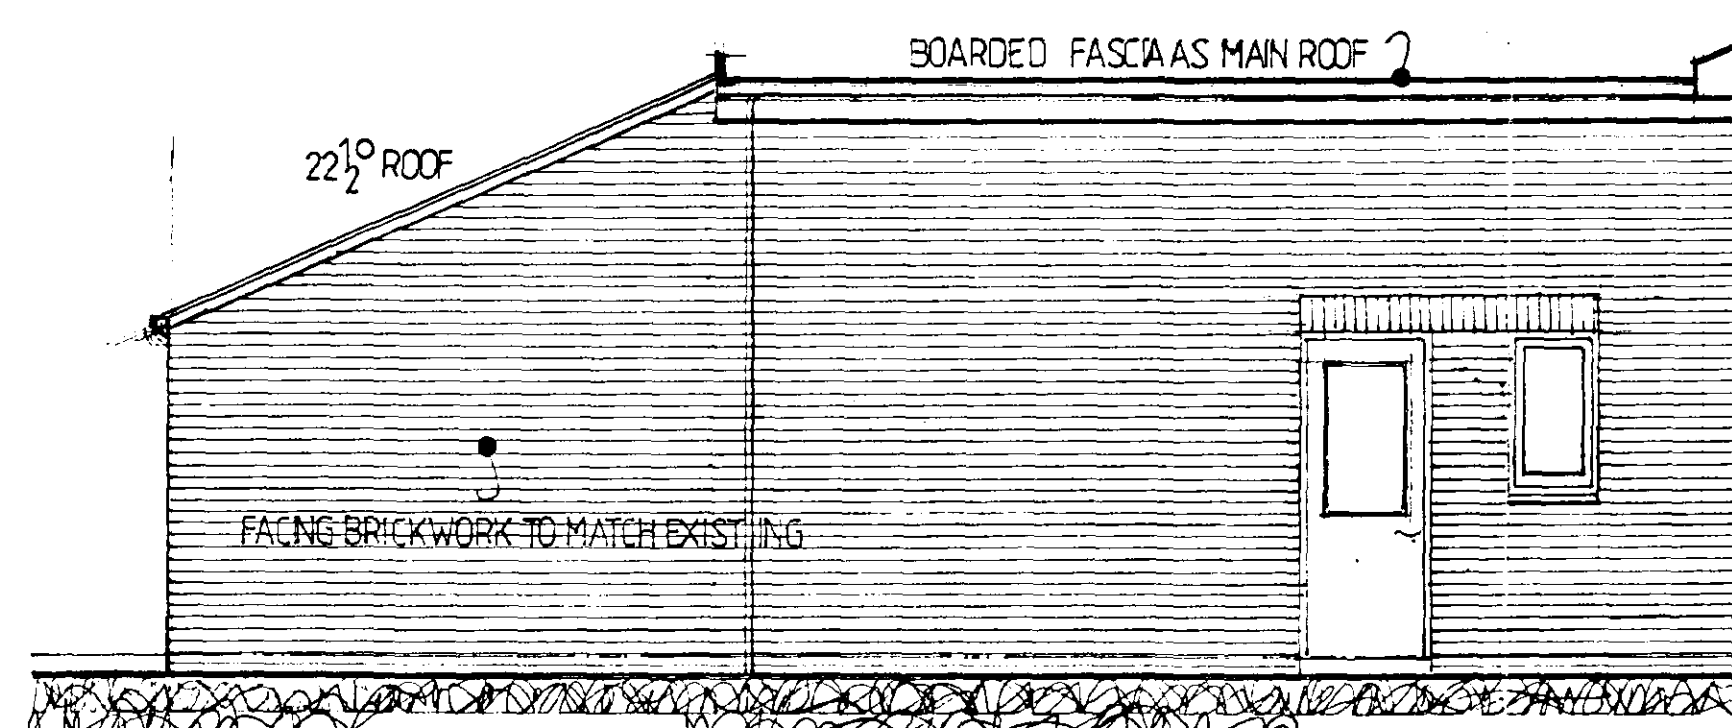

WEST ELEVATION

DETERMINED
PLAN


SOUTH HOLLAND DC
HOUSING & PLANNING
17 MAY 1999
Ref: 0481/99

Client
Lincoln Cooperative Society Ltd

Job Title
CAFE EXTENSION TO RETAIL STORE
THE CHASE, LONG SUTTON, Lincs

Morley Newborn
architectural technicians
16a Portland Street Lincoln LN5 7JX Tel: Lincoln (0522) 542589
Fax: No. (0522) 530652

Date JANUARY 1999 Scale 1:50
Drawing No. 1484:98:5

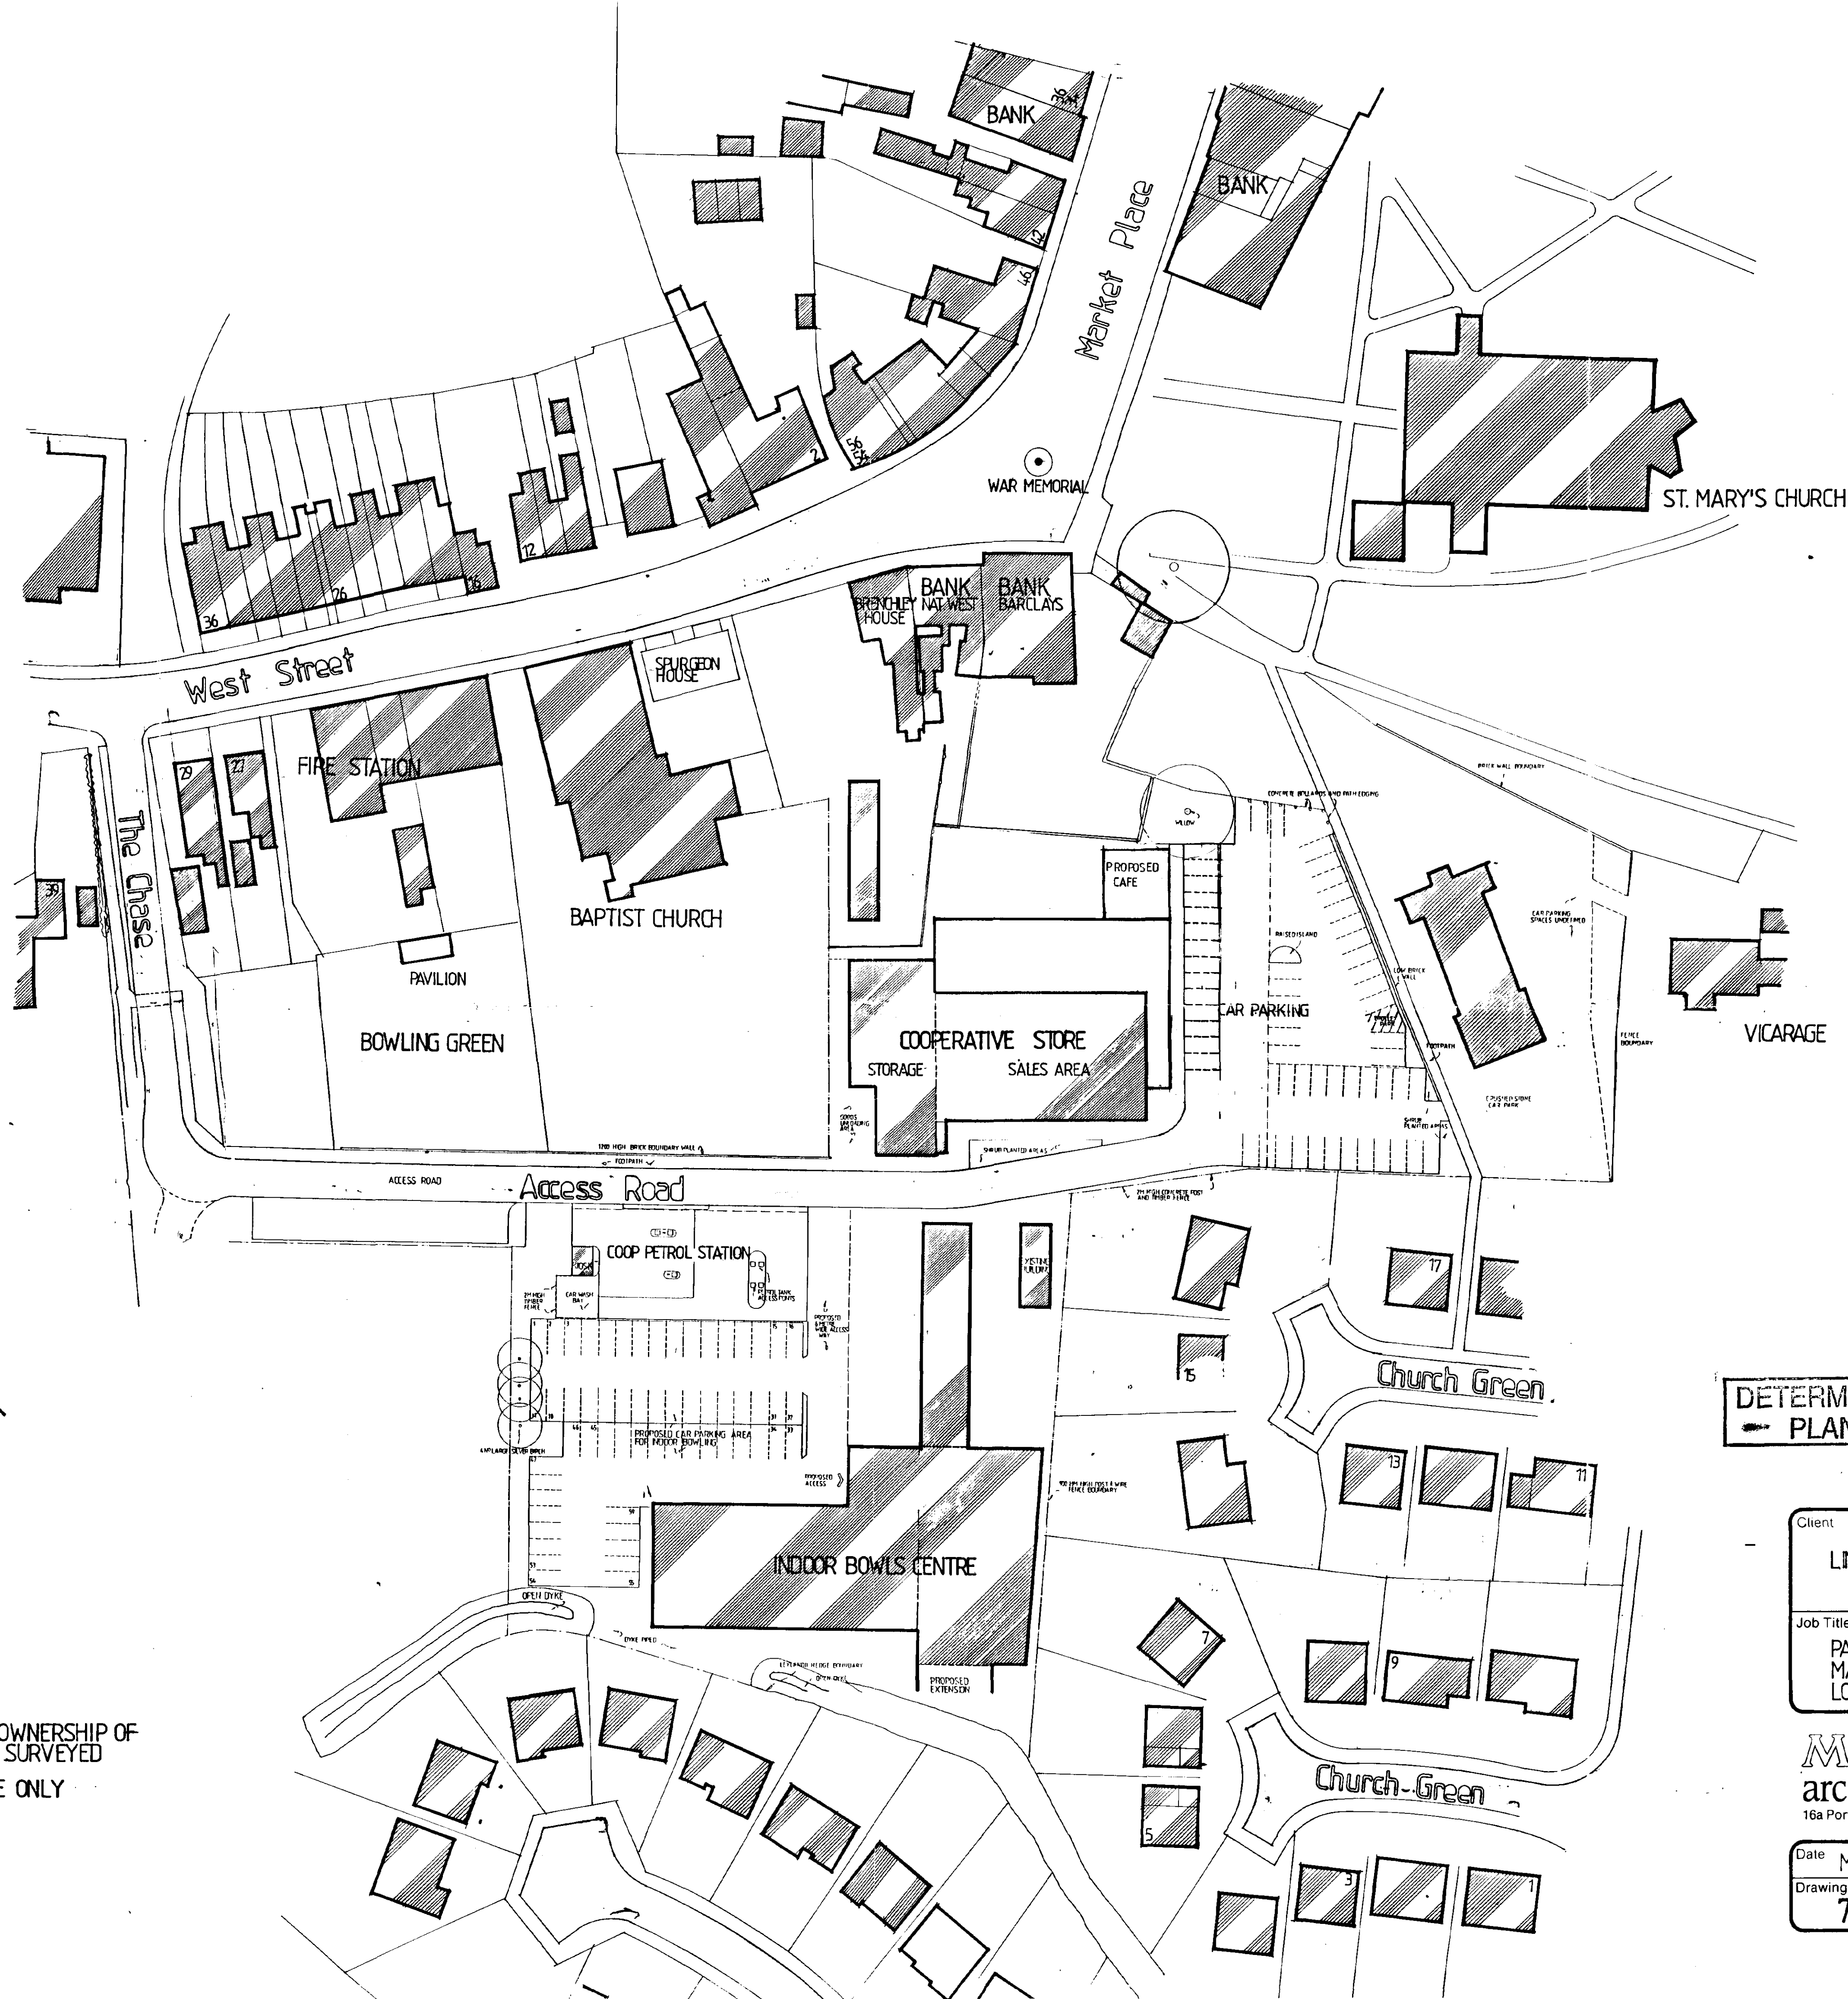

NOTE ONLY LAND AND BUILDINGS UNDER OWNERSHIP OF
LINCOLN COOPERATIVE SOCIETY LTD SURVEYED
OTHER AREAS INDICATED IN OUTLINE ONLY
AND SUBJECT TO SURVEY

**DETERMINED
PLAN**

SOUTH HOLLAND DC
HOUSING & PLANNING
17 MAY 1999
Ref: 0480/99


Client
LINCOLN COOPERATIVE SOCIETY LTD

Job Title
PART SURVEY OF LAND & BUILDINGS
MARKET PLACE / THE CHASE
LONG SUTTON

Morley Newborn
architectural technicians
16a Portland Street Lincoln LN5 7JX Tel. Lincoln (0522) 542589
Fax No. (0522) 530652


Date	MAY 1989	Scale	1:500
Drawing No.	769L-89-2A		

Admet E/17/227

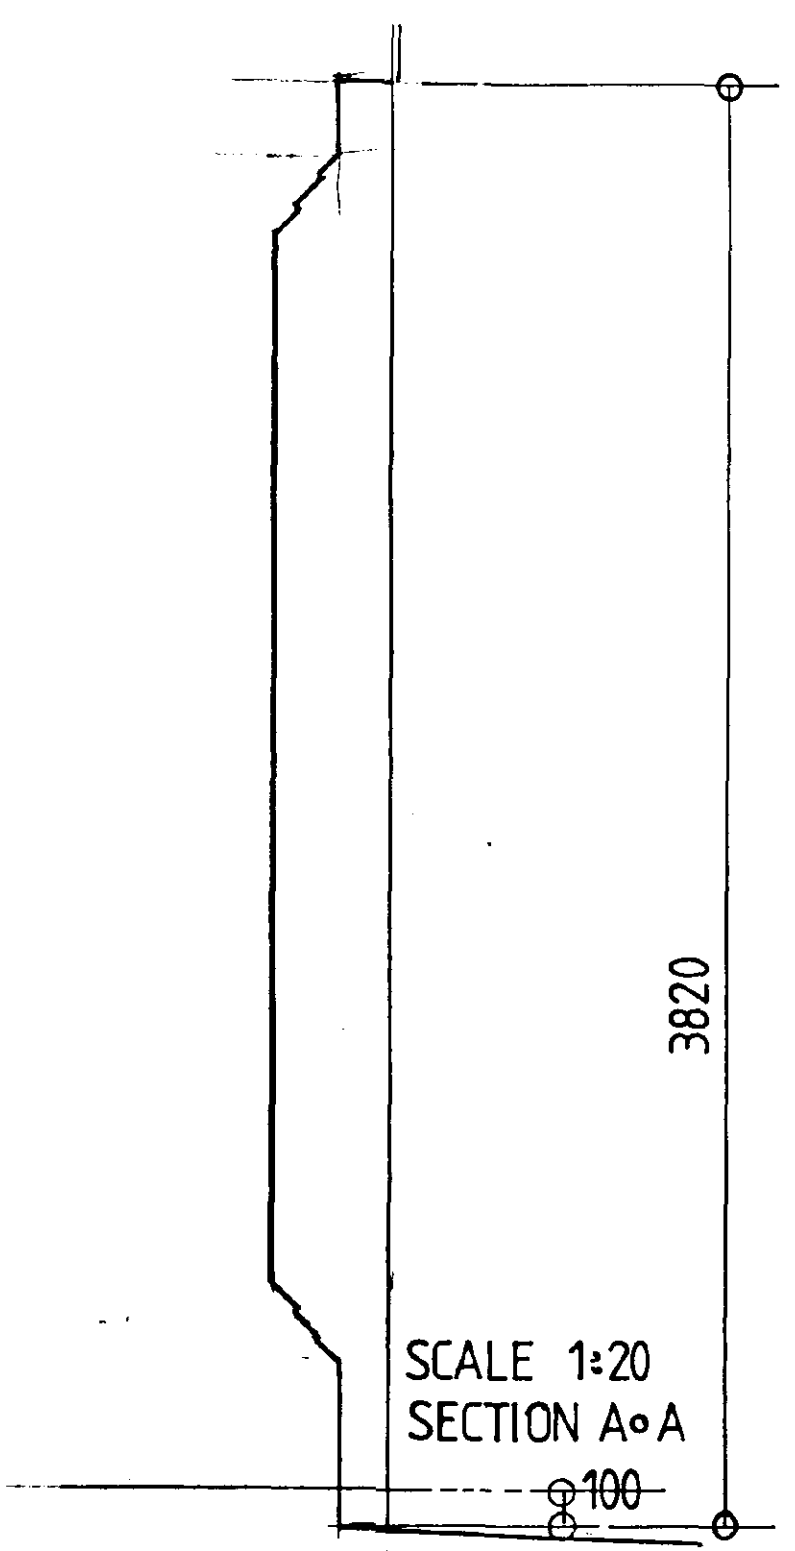

COOP RETAIL STORE

FINISHED FLOOR
LEVEL 10.000

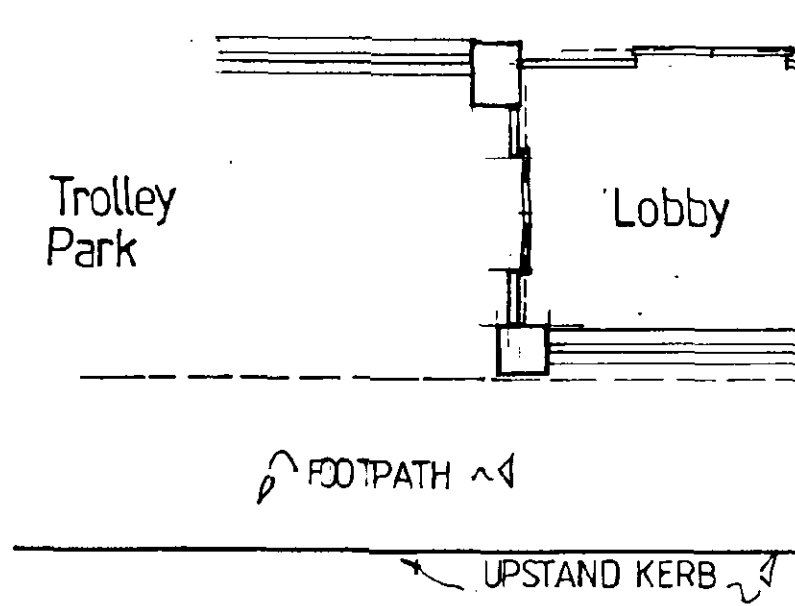


Trolley
Park

Lobby

VIEW 'B'

FOOTPATH
UPSTAND KERB

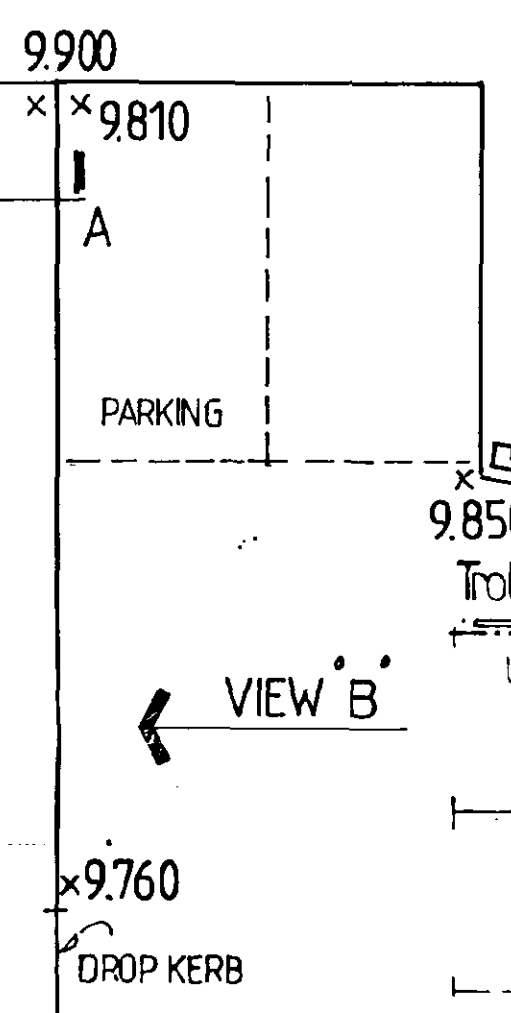


PARKING

VIEW 'B'

9.760

DROP KERB

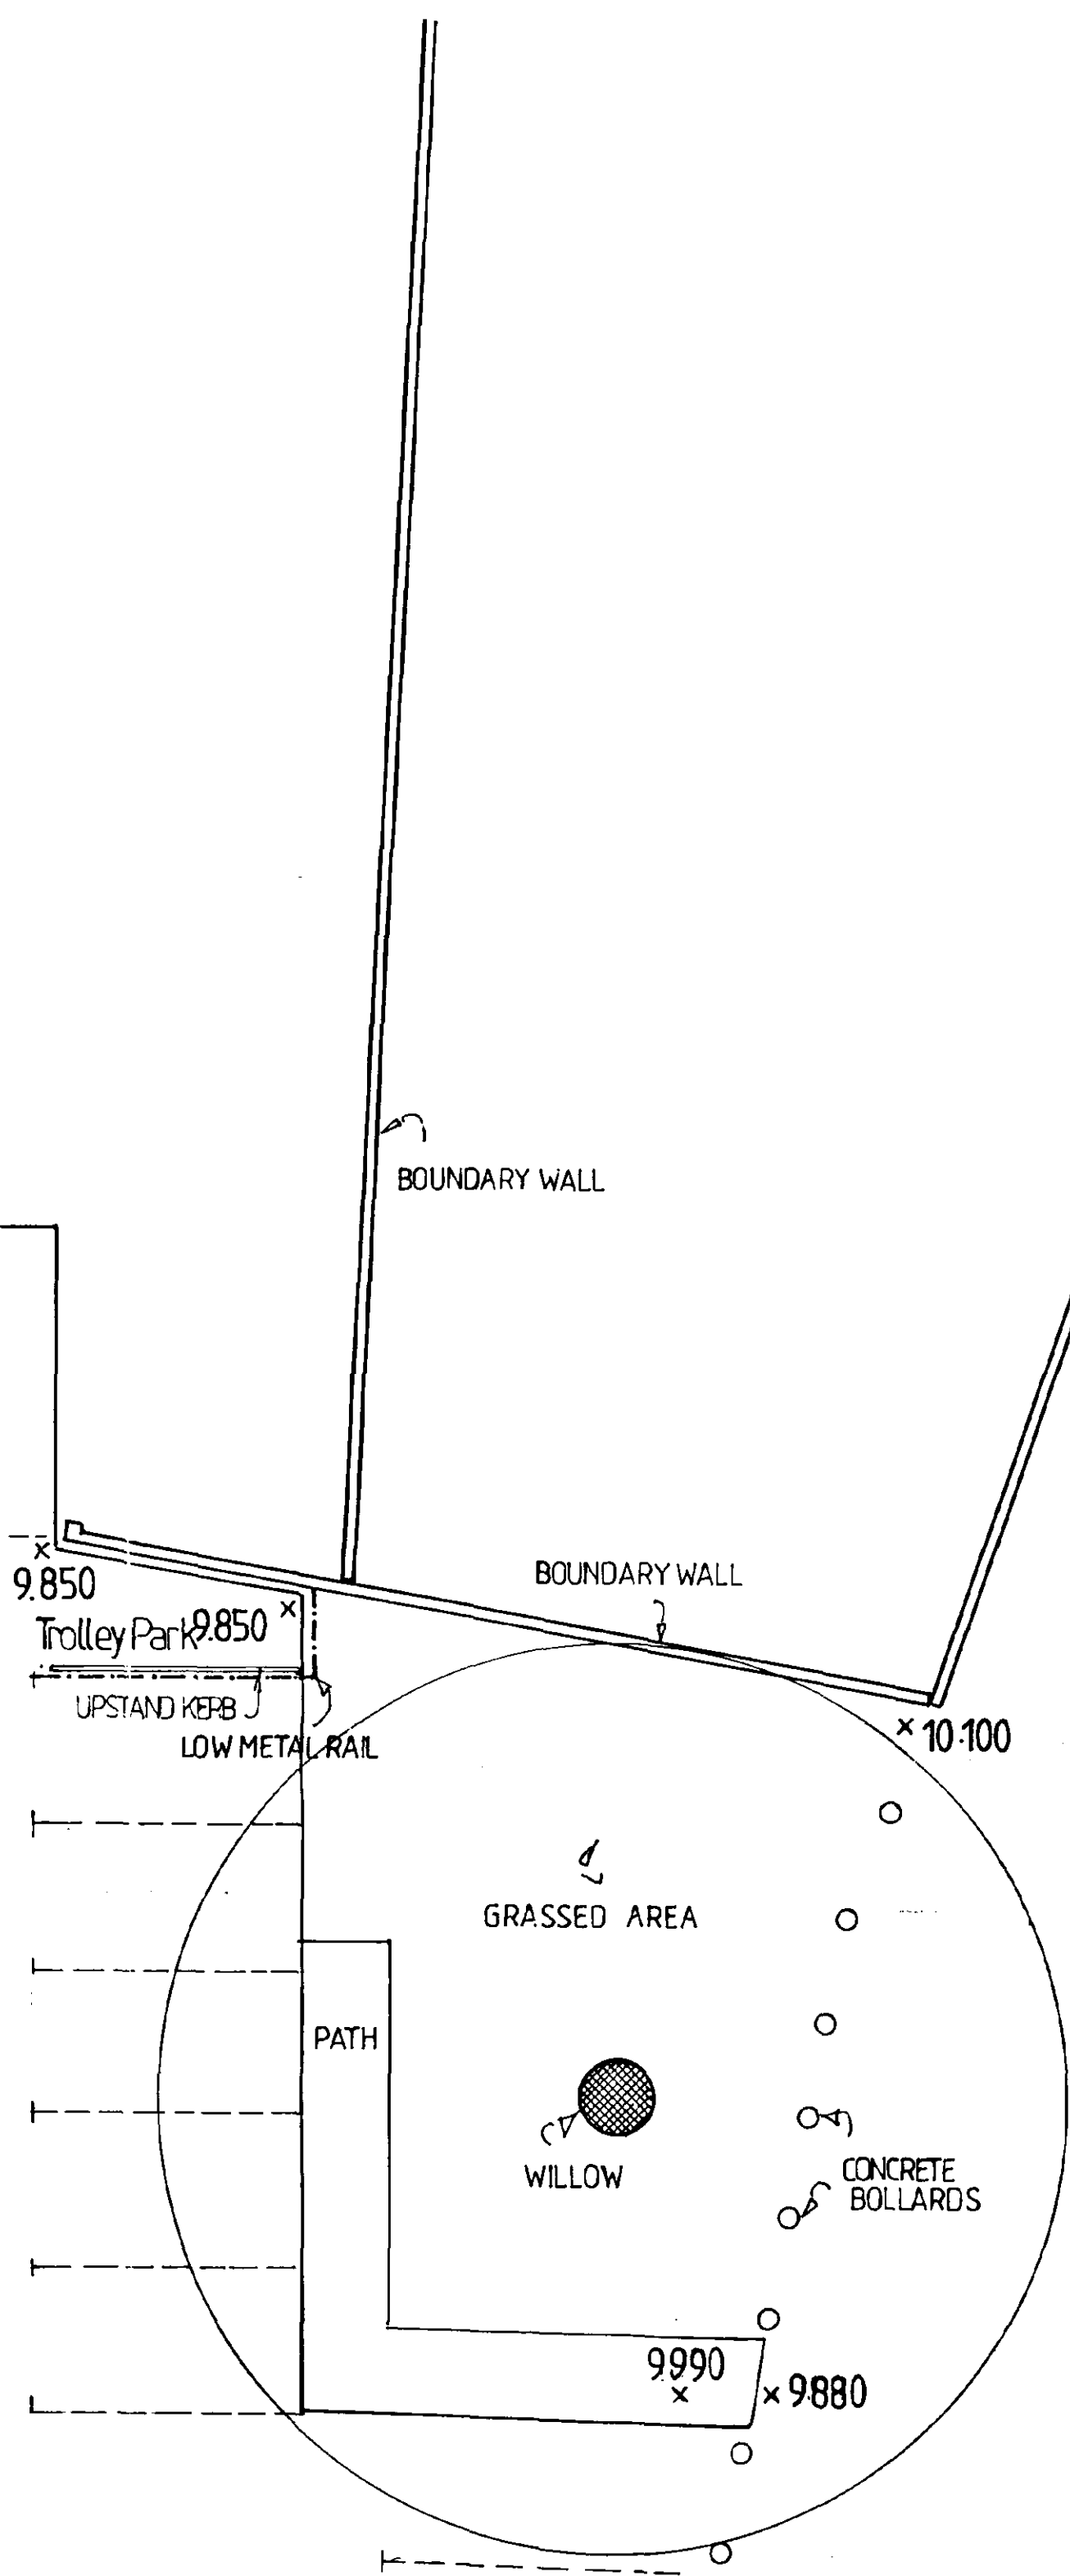

GRASSED AREA

WILLOW

CONCRETE
BOLLARDS

PATH

CHURCH CAR PARK

+10.270

CAR PARKING


COOP CAR PARK

9.880

CONCRETE BOLLARDS

WHITE LINING


UPSTAND KERB

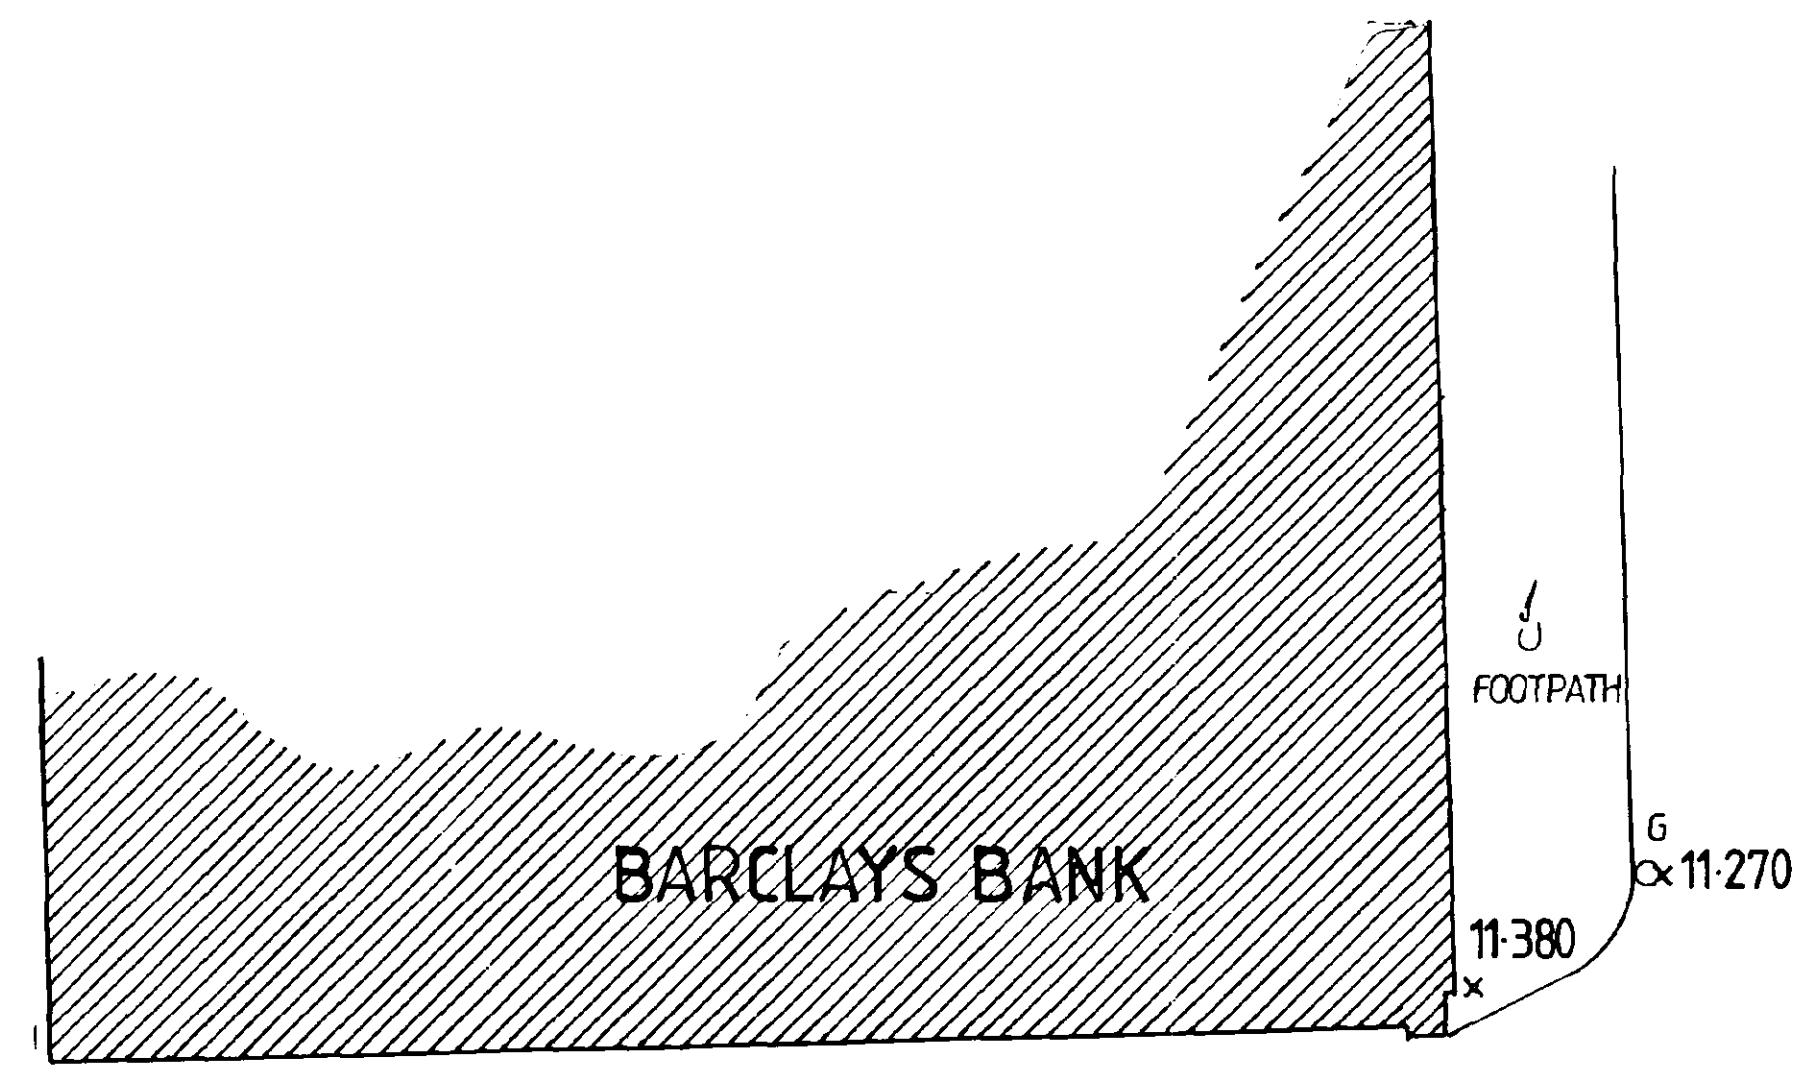

BARCLAYS BANK

WAR MEMORIAL

MARKET PLACE

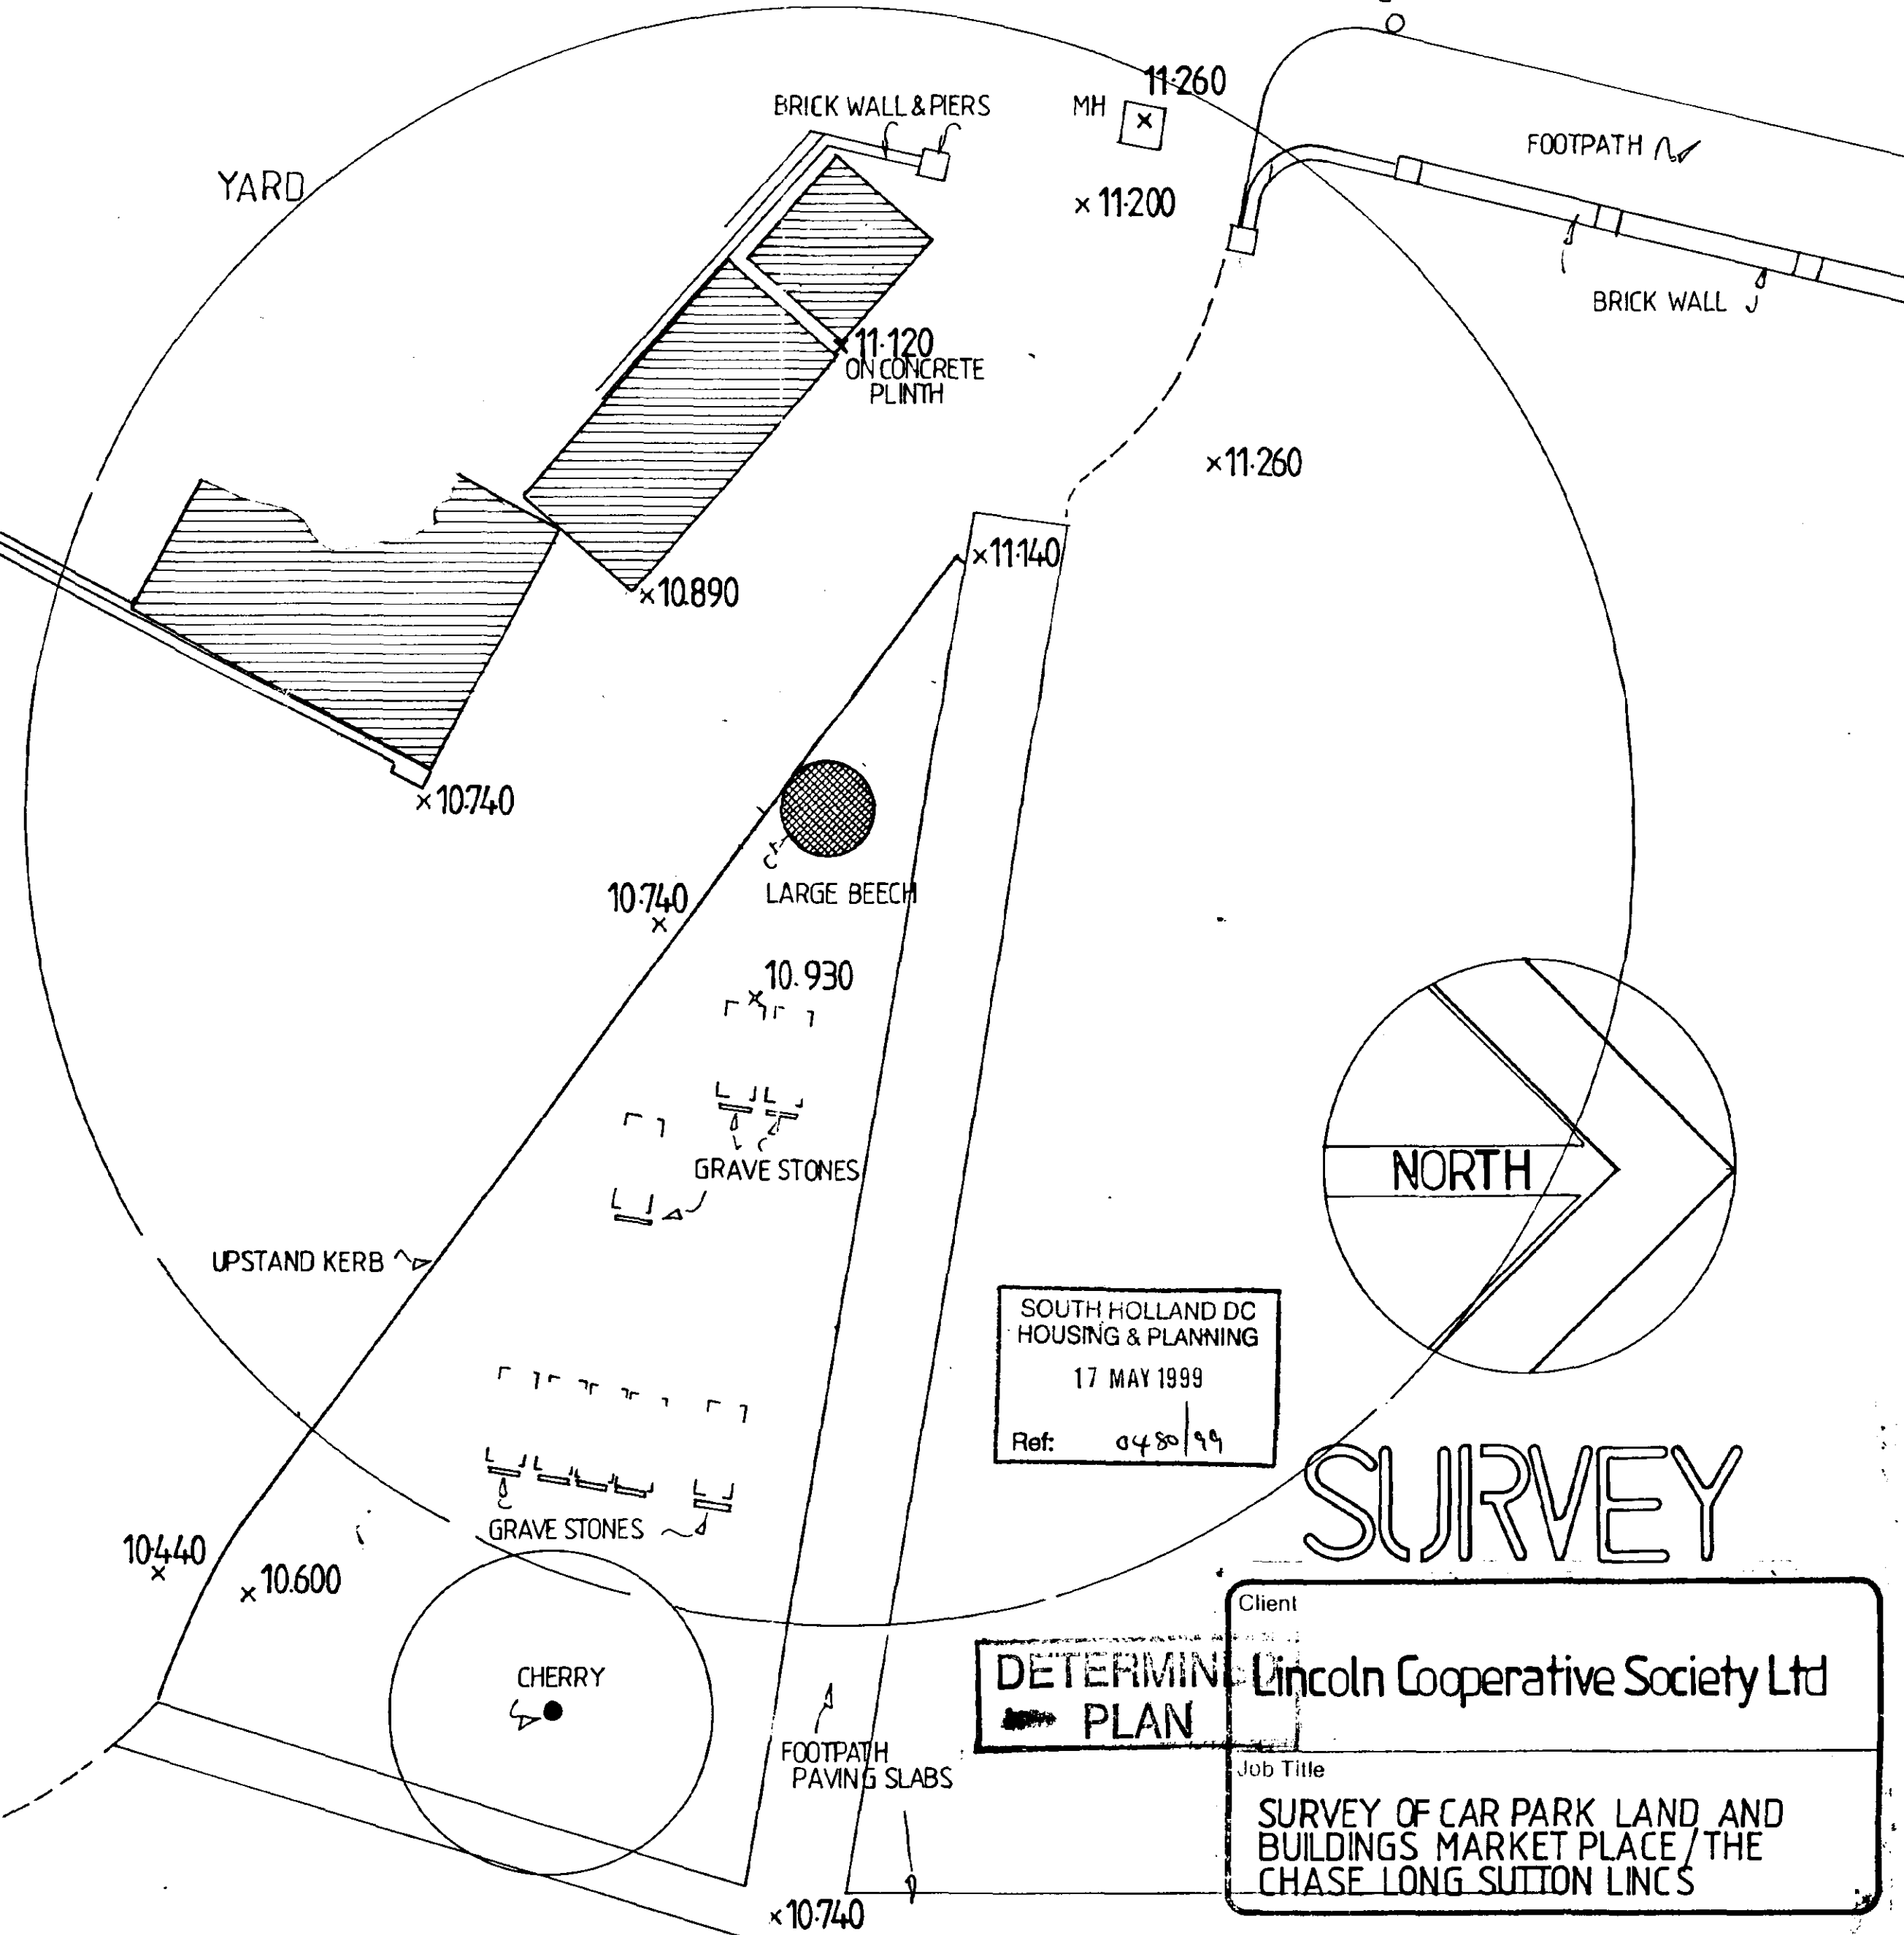

YARD

BRICK WALL & PIERS

ON CONCRETE
PLINTH

LARGE BEECH

GRAVE STONES

GRAVE STONES

CHERRY

NORTH

SOUTH HOLLAND DC
HOUSING & PLANNING
17 MAY 1999
Ref: 0480/99

DETERMINING
PLAN

Client
Lincoln Cooperative Society Ltd
Job Title
SURVEY OF CAR PARK LAND AND
BUILDINGS MARKET PLACE / THE
CHASE LONG SUTTON Lincs

Morley Newborn
architectural technicians
16a Portland Street Lincoln LN5 7JX Tel. Lincoln (0522) 542589
Fax. No. (0522) 530652

ST MARY'S
CHURCH

Date
DECEMBER 1998
Scale
1:100
Drawing No.
1484:98:1

