
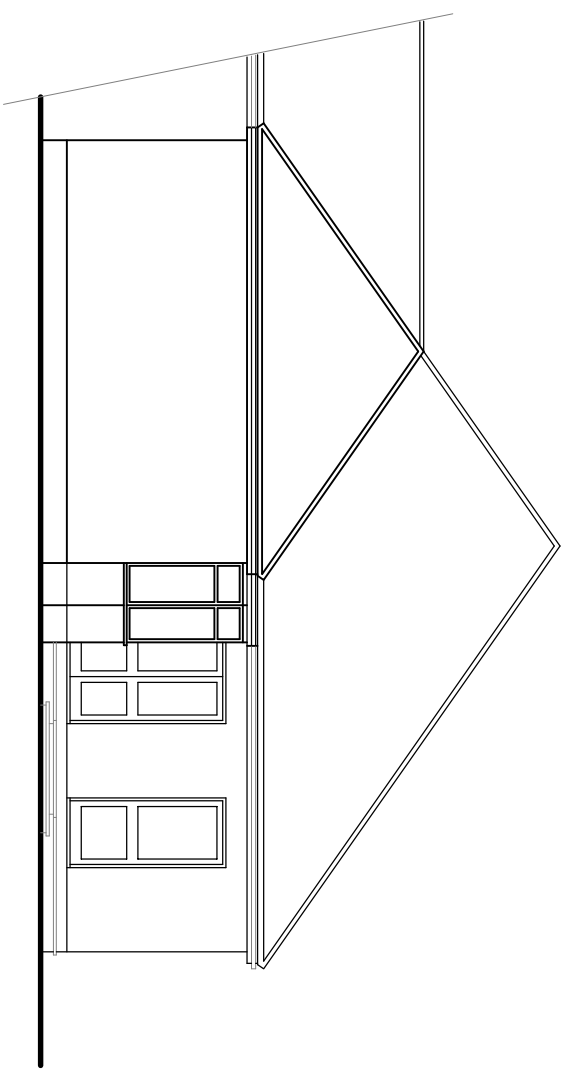
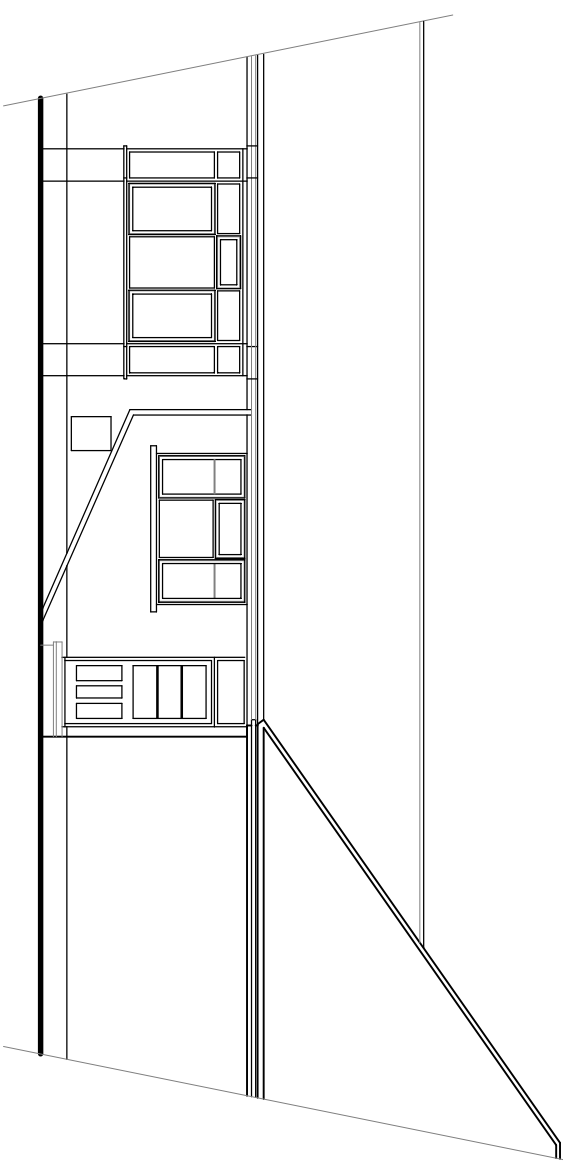
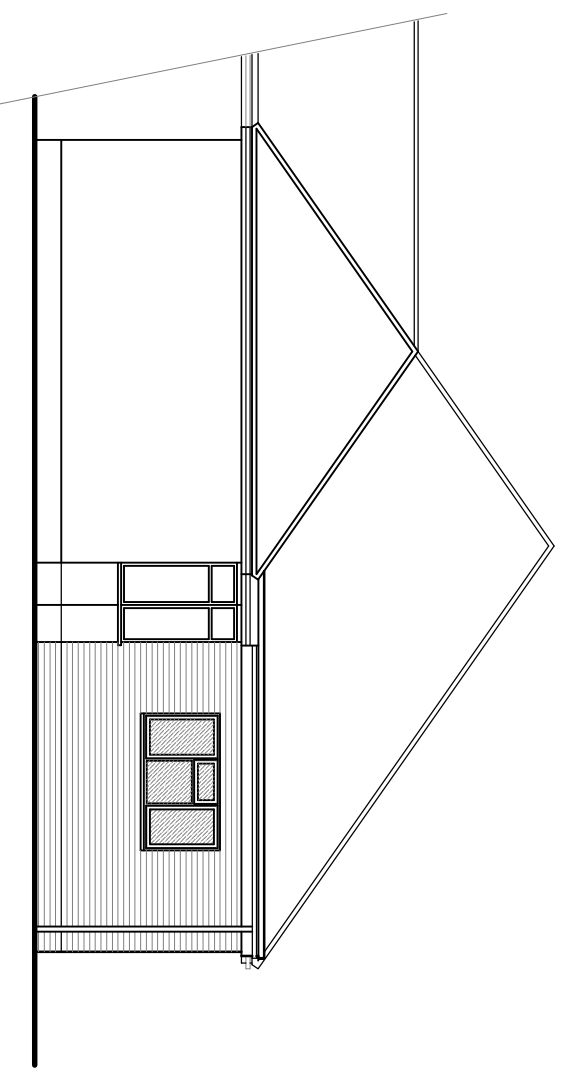



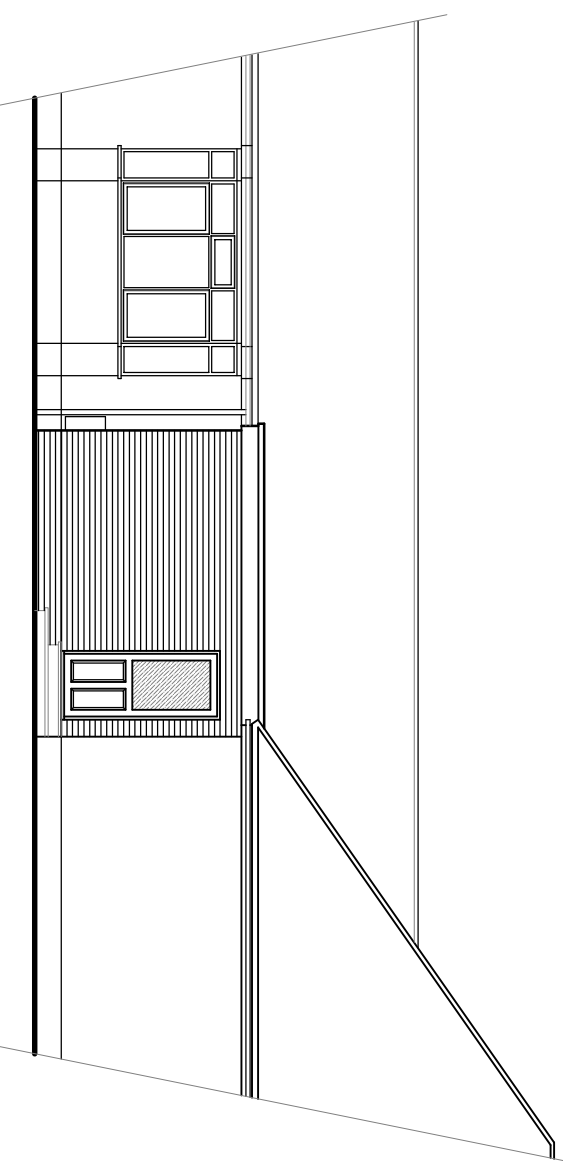


FRONT ELEVATION - EXISTING

SIDE ELEVATION - EXISTING


FRONT ELEVATION - PROPOSED

SIDE ELEVATION - PROPOSED

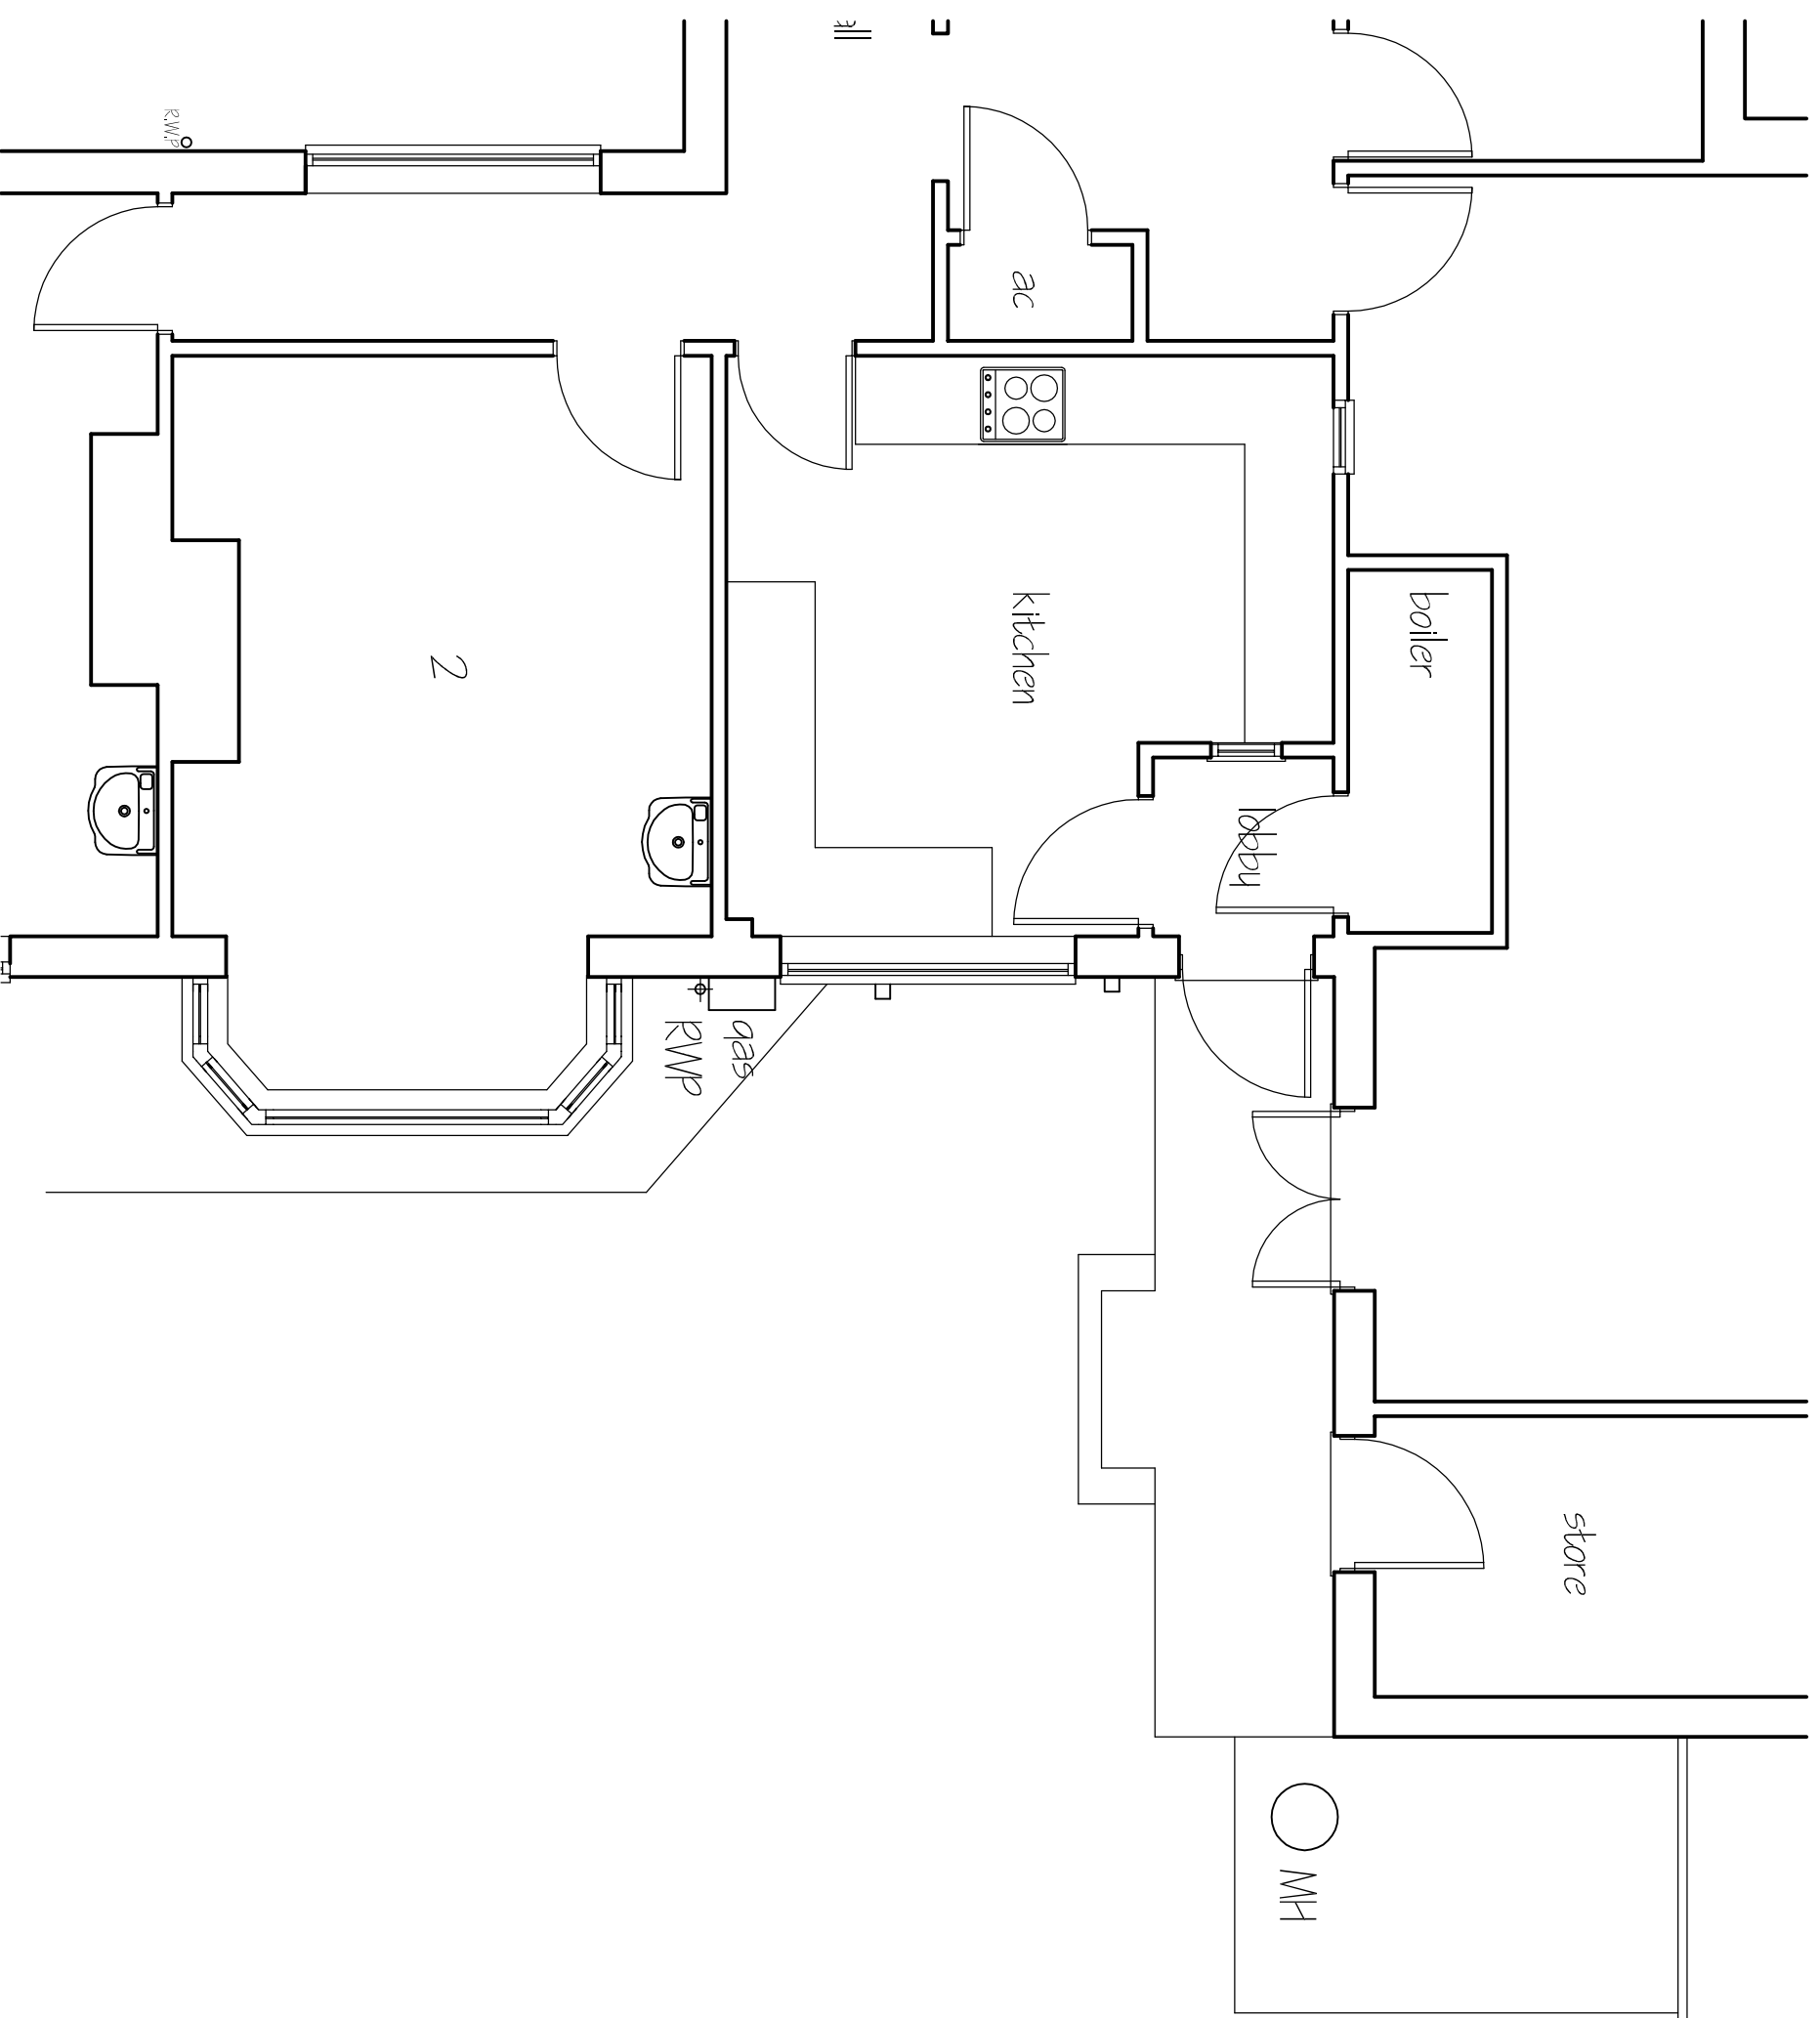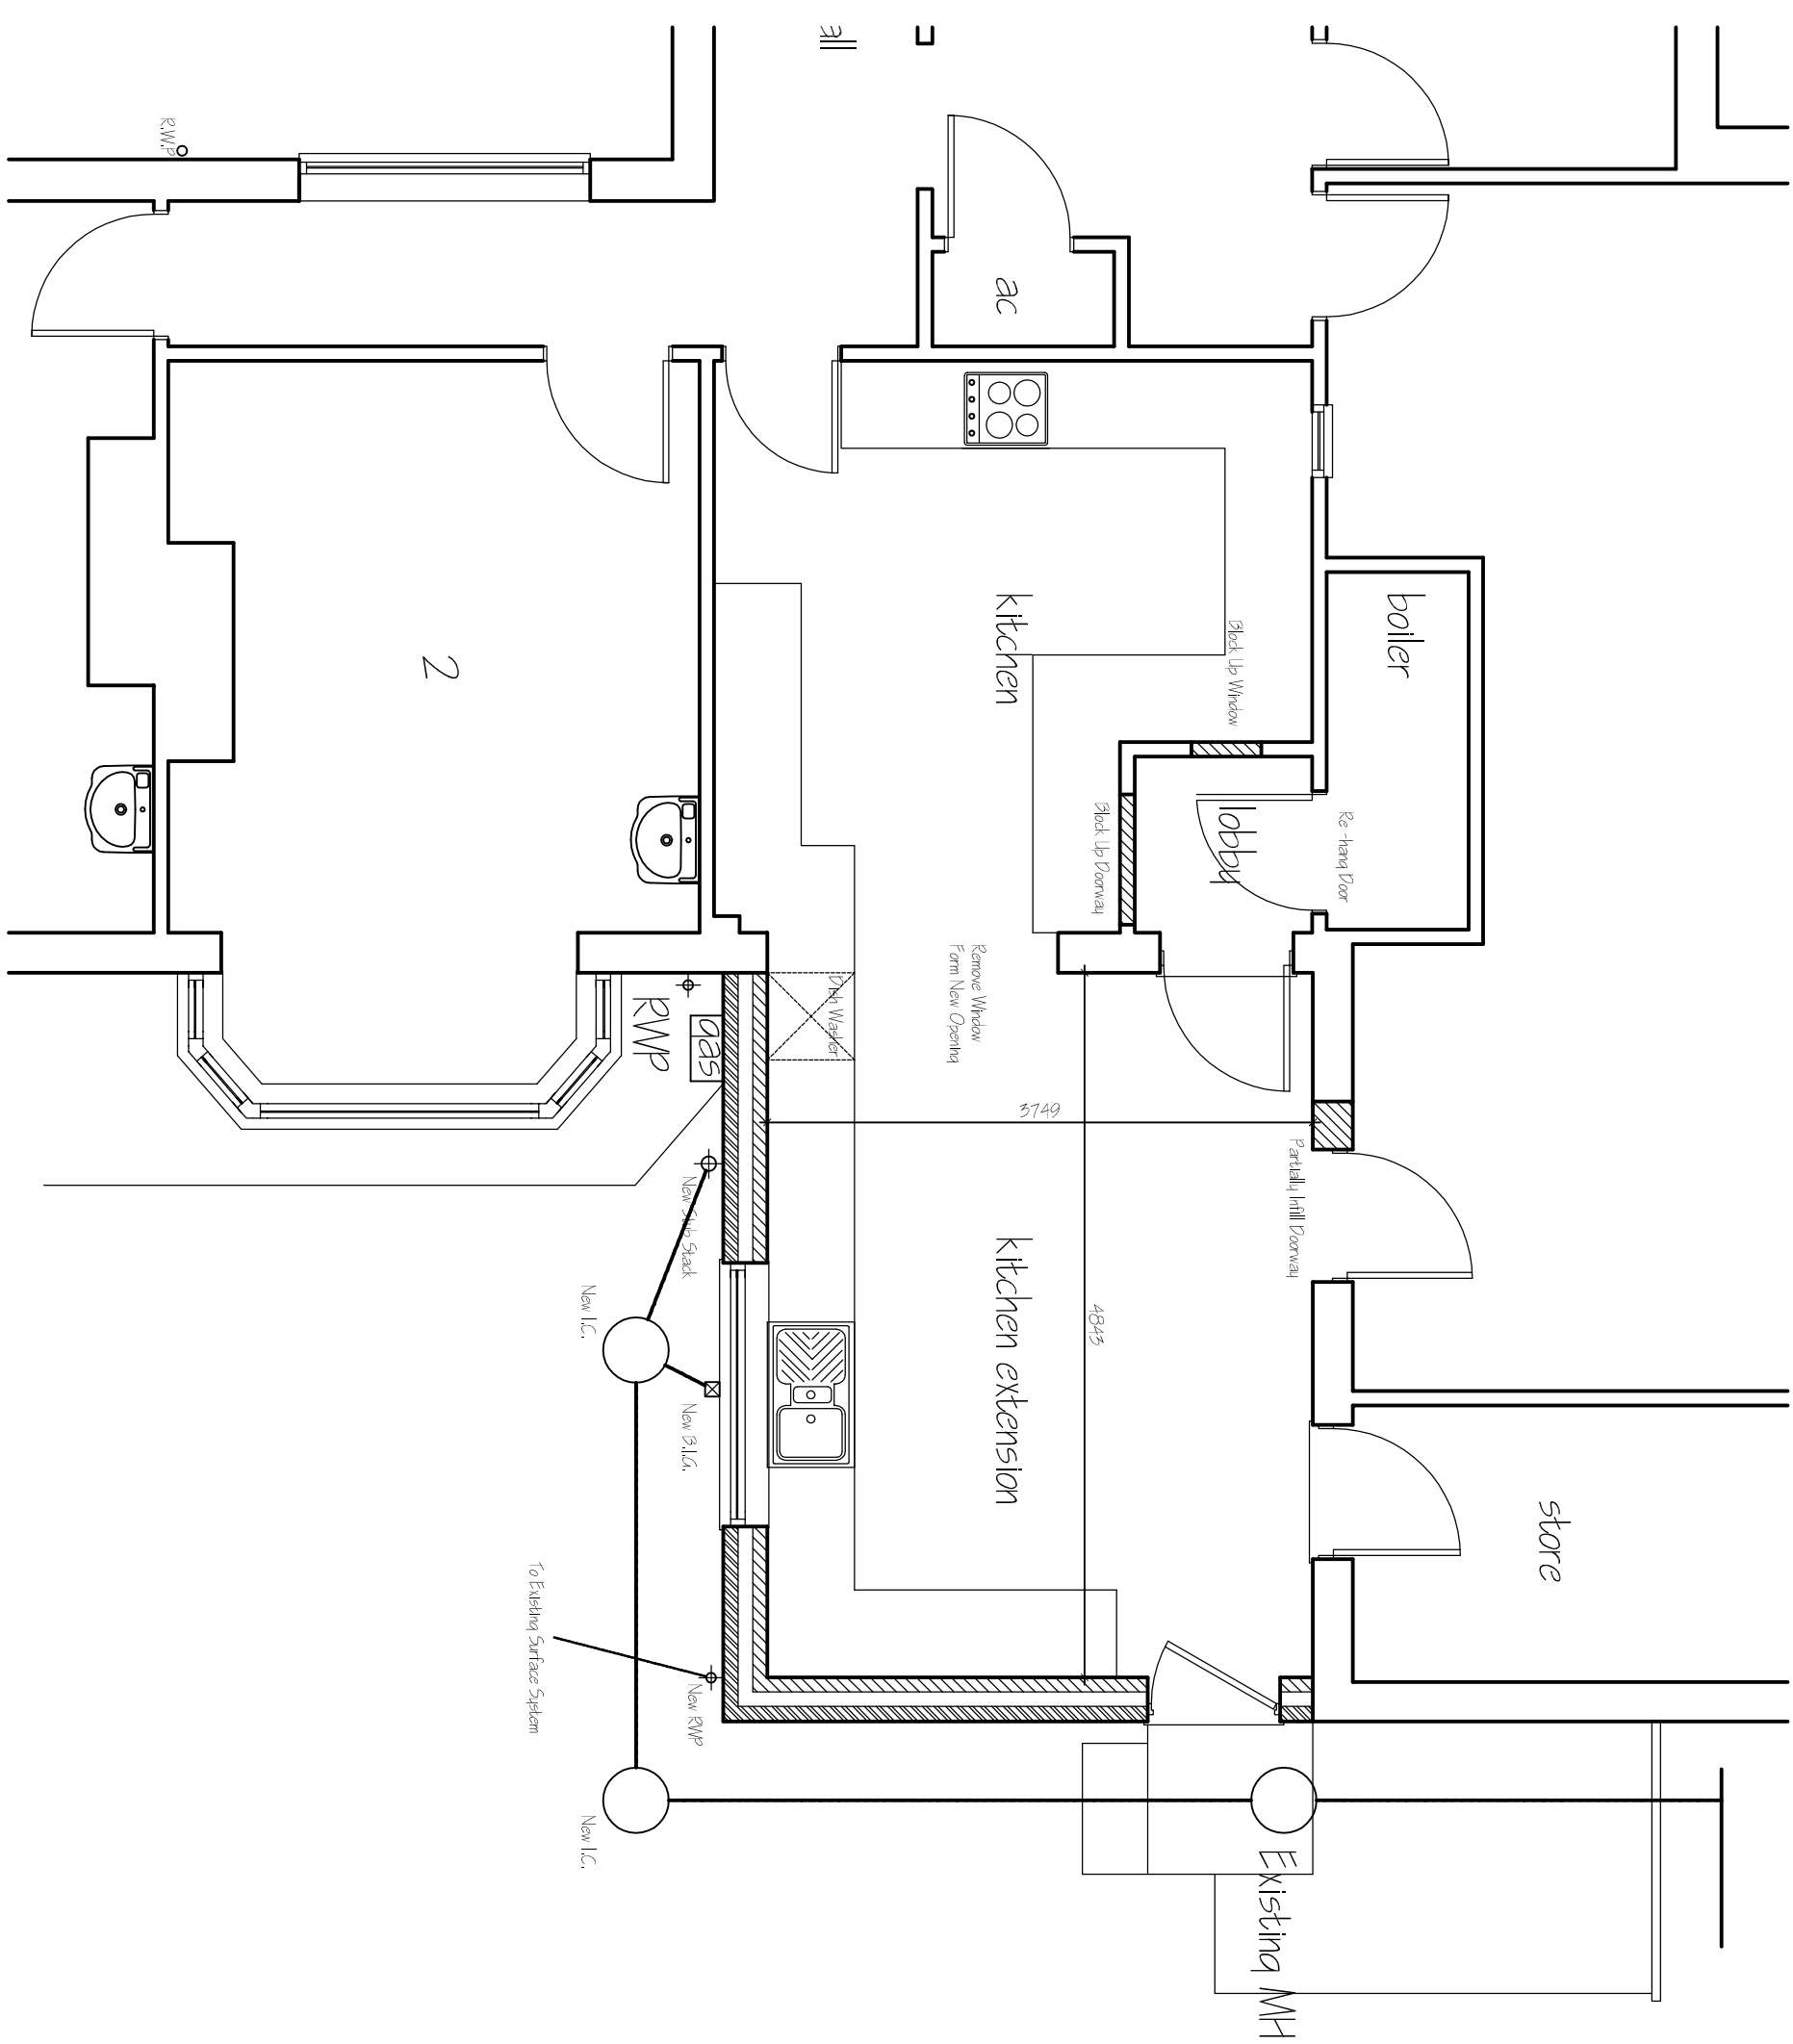

GROUND FLOOR PLAN - EXISTING

GROUND FLOOR PLAN - PROPOSED

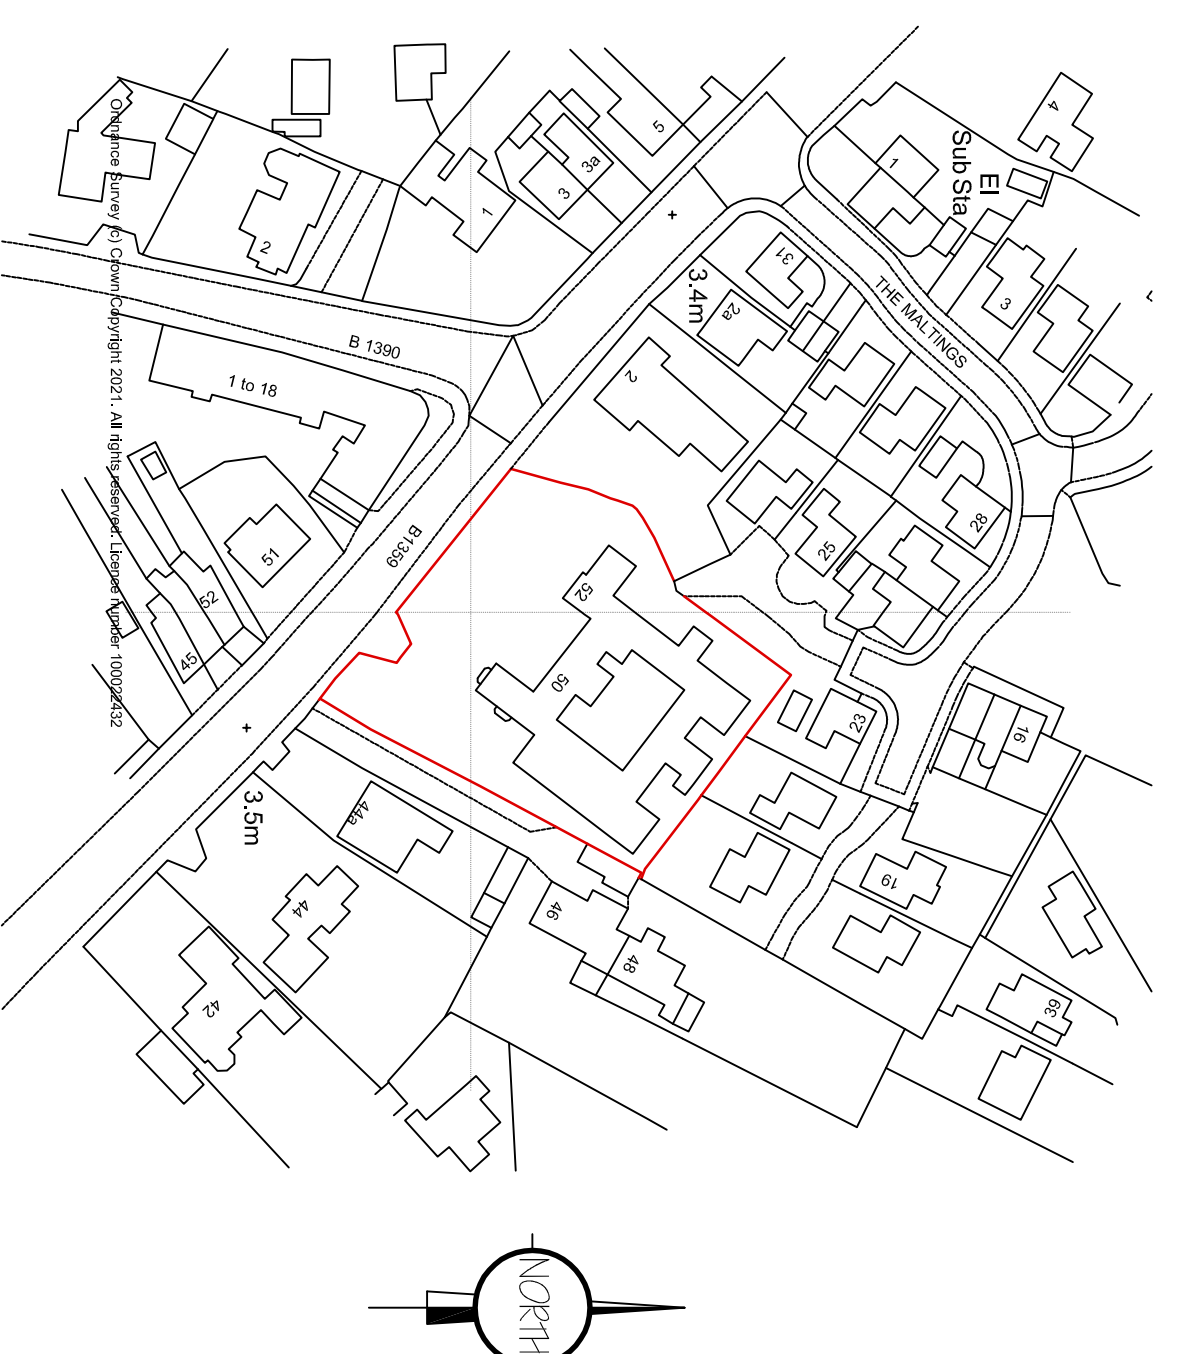[illegible]

G. R. MERCHANT LTD.
I.ENG AMICE FMO

**ARCHITECTURAL, STRUCTURAL
AND LAND DRAINAGE
CONSULTANTS**

4 Wrights Mews
12A Park Road, Holbeach,
Spalding, Lincs. PE12 7EE
Tel: 01406 490800
Fax: 01406 425744
E-Mail: gr.merchant@btconnect.com

Project
PROPOSED EXTENSION
MARKET STREET
LONG SLUITION
SPALDING, LINGS, PE12 9QF

Client
BANCROFT RESIDENTIAL HOME

Drawing
FLOOR PLANS - EXISTING & PROPOSED
ELEVATIONS - EXISTING & PROPOSED
SITE & LOCATION PLAN

Job Ref.	Drawing No.
3832-21	01
Date	Drawn
APR 2021	SLB

1:50, 1:100 (Unless Otherwise Stated)

DO NOT SCALE FROM THIS DRAWING

[illegible]