


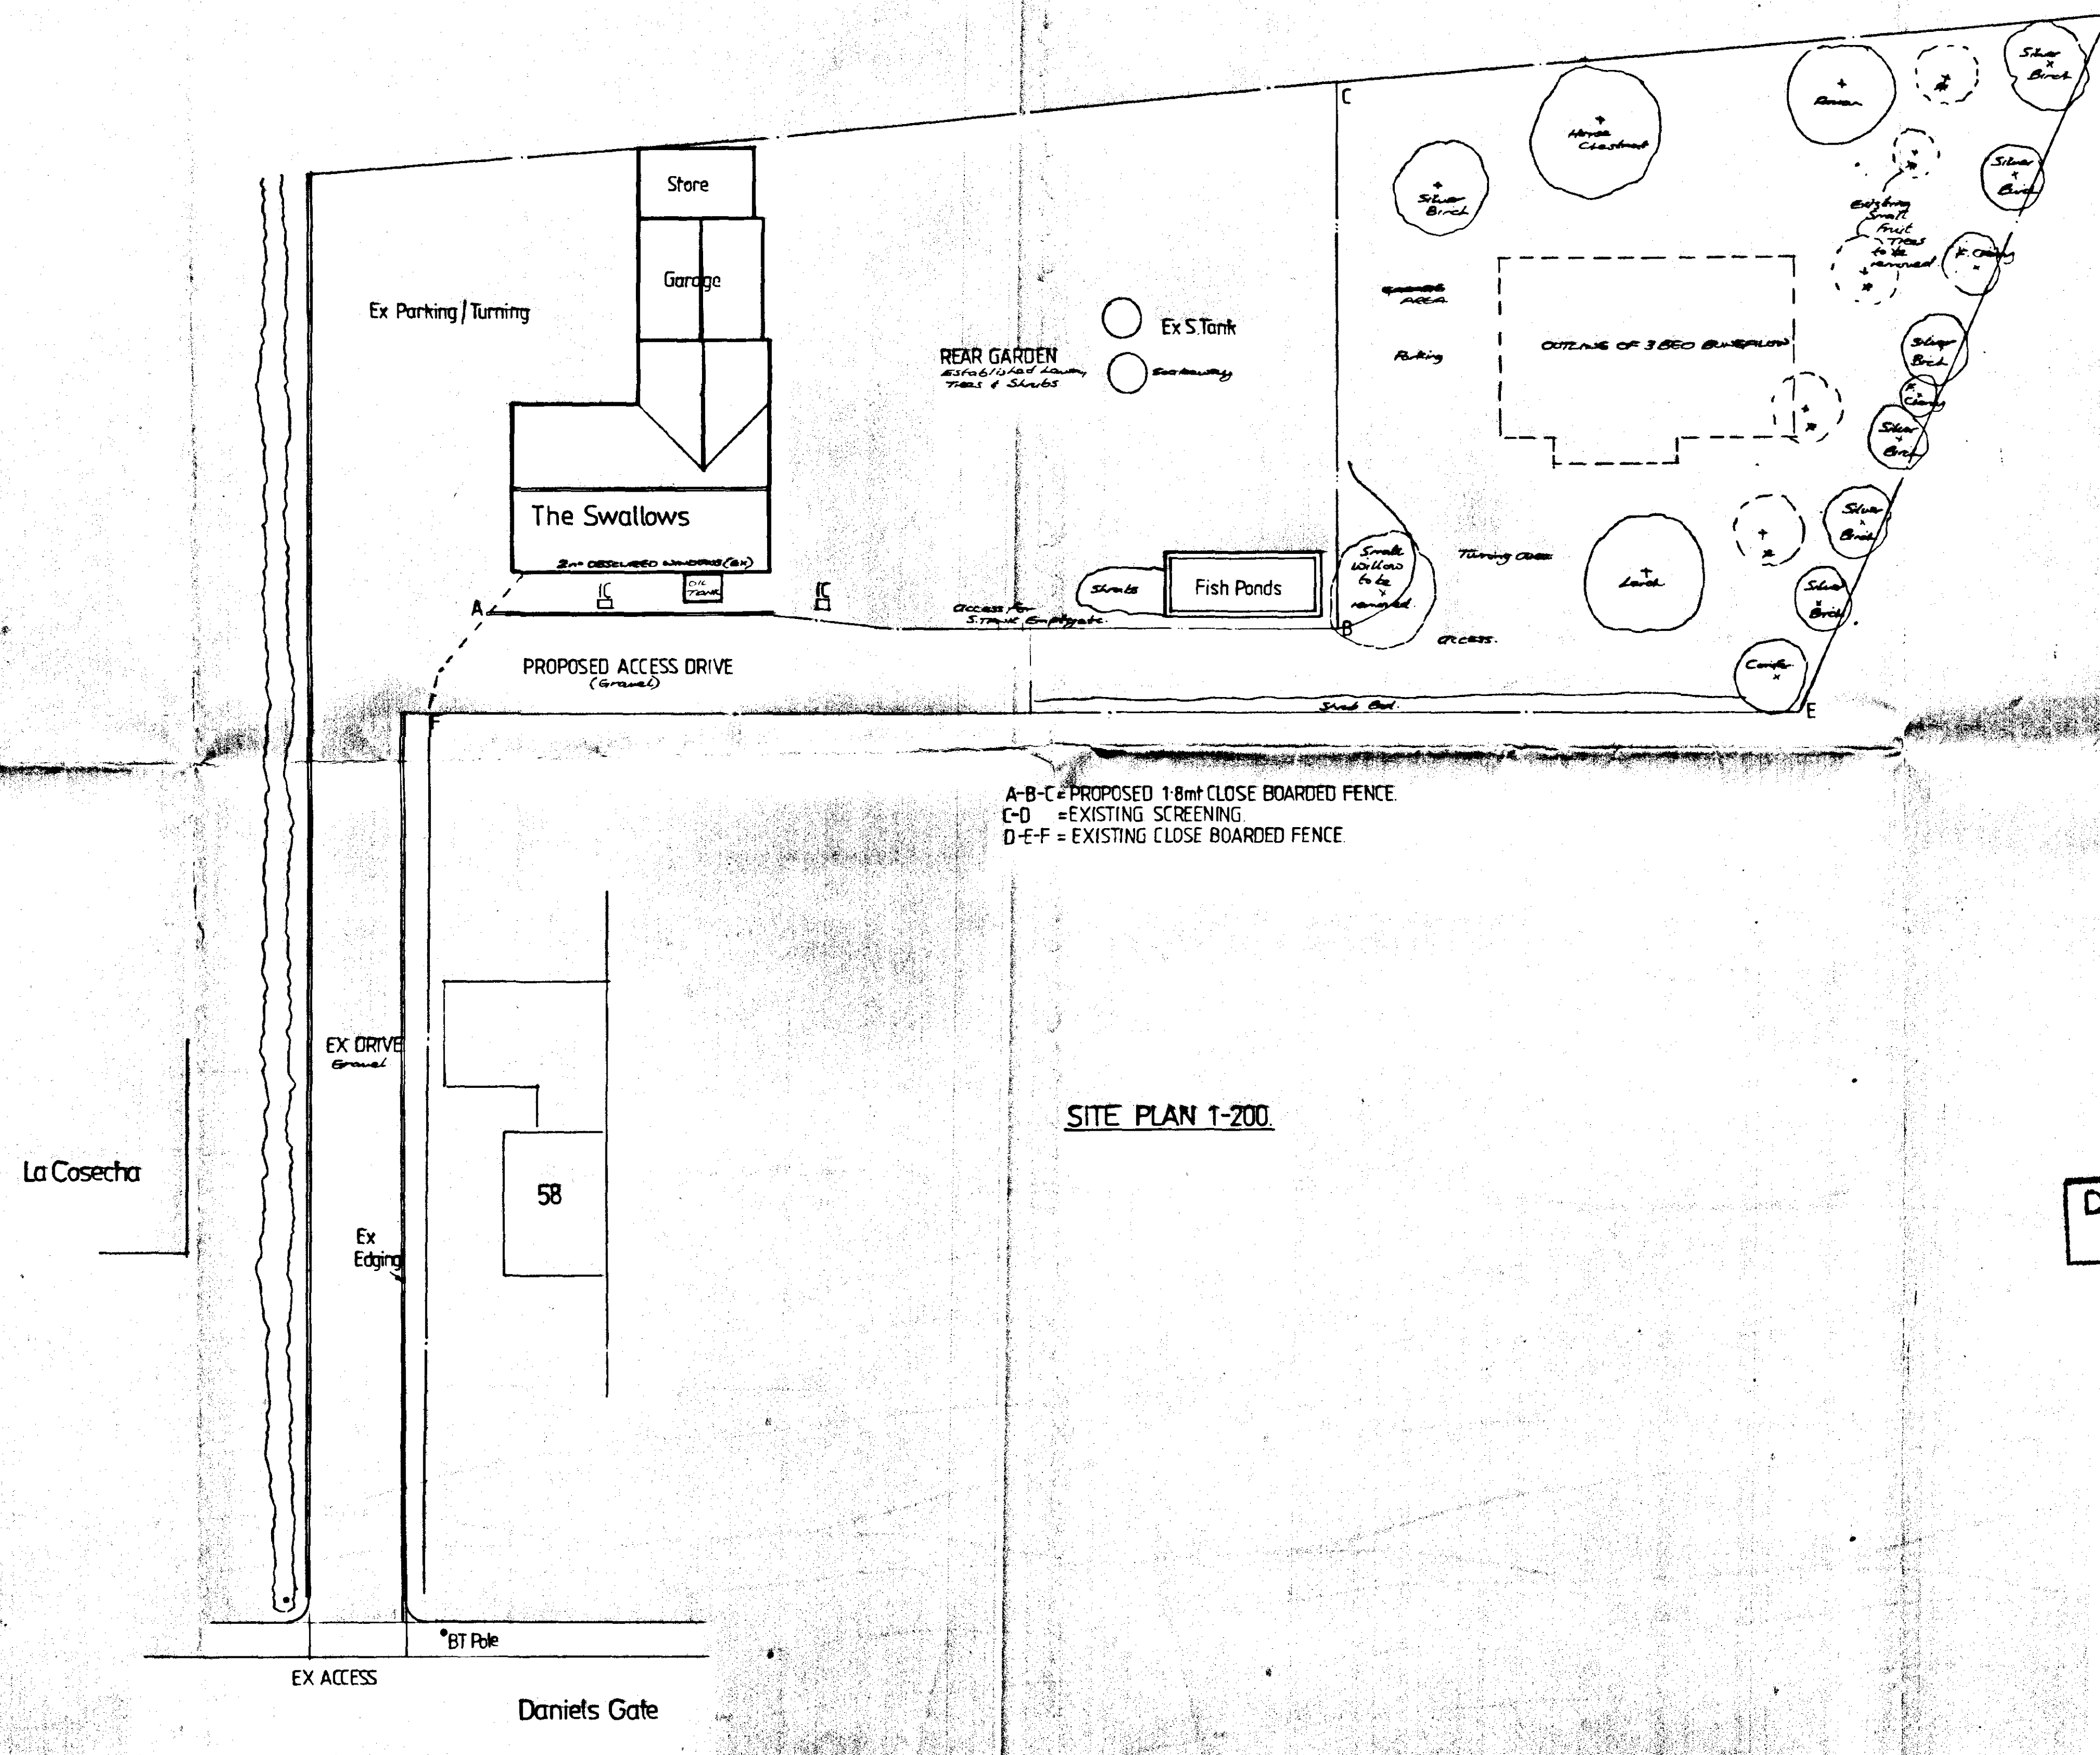

SOUTH EAST
HOUSING
14 JUL 2000
R/S 501/00

DETERMINED
PLAN

A - TREES ADDED TO LIST OF PLANTING OF SPEC. BUILDINGS

Architectural
Design Services

S. J. Thrower

3 Newgate Road
Tydd St. Giles
Wisbech
Cambridgeshire
PE13 5LH
Telephone
01945 870022


Proposed Residential Building Plot
adj to
The Swallows,
Daniels Gate,
Long Sutton.

Mr & Mrs B. Hymas.

Site Plan.

Scale 1-200	Date Mar 2000	Drawn S.J.T.	Chkd. —
----------------	------------------	-----------------	------------

Drng no. FD/58400.A

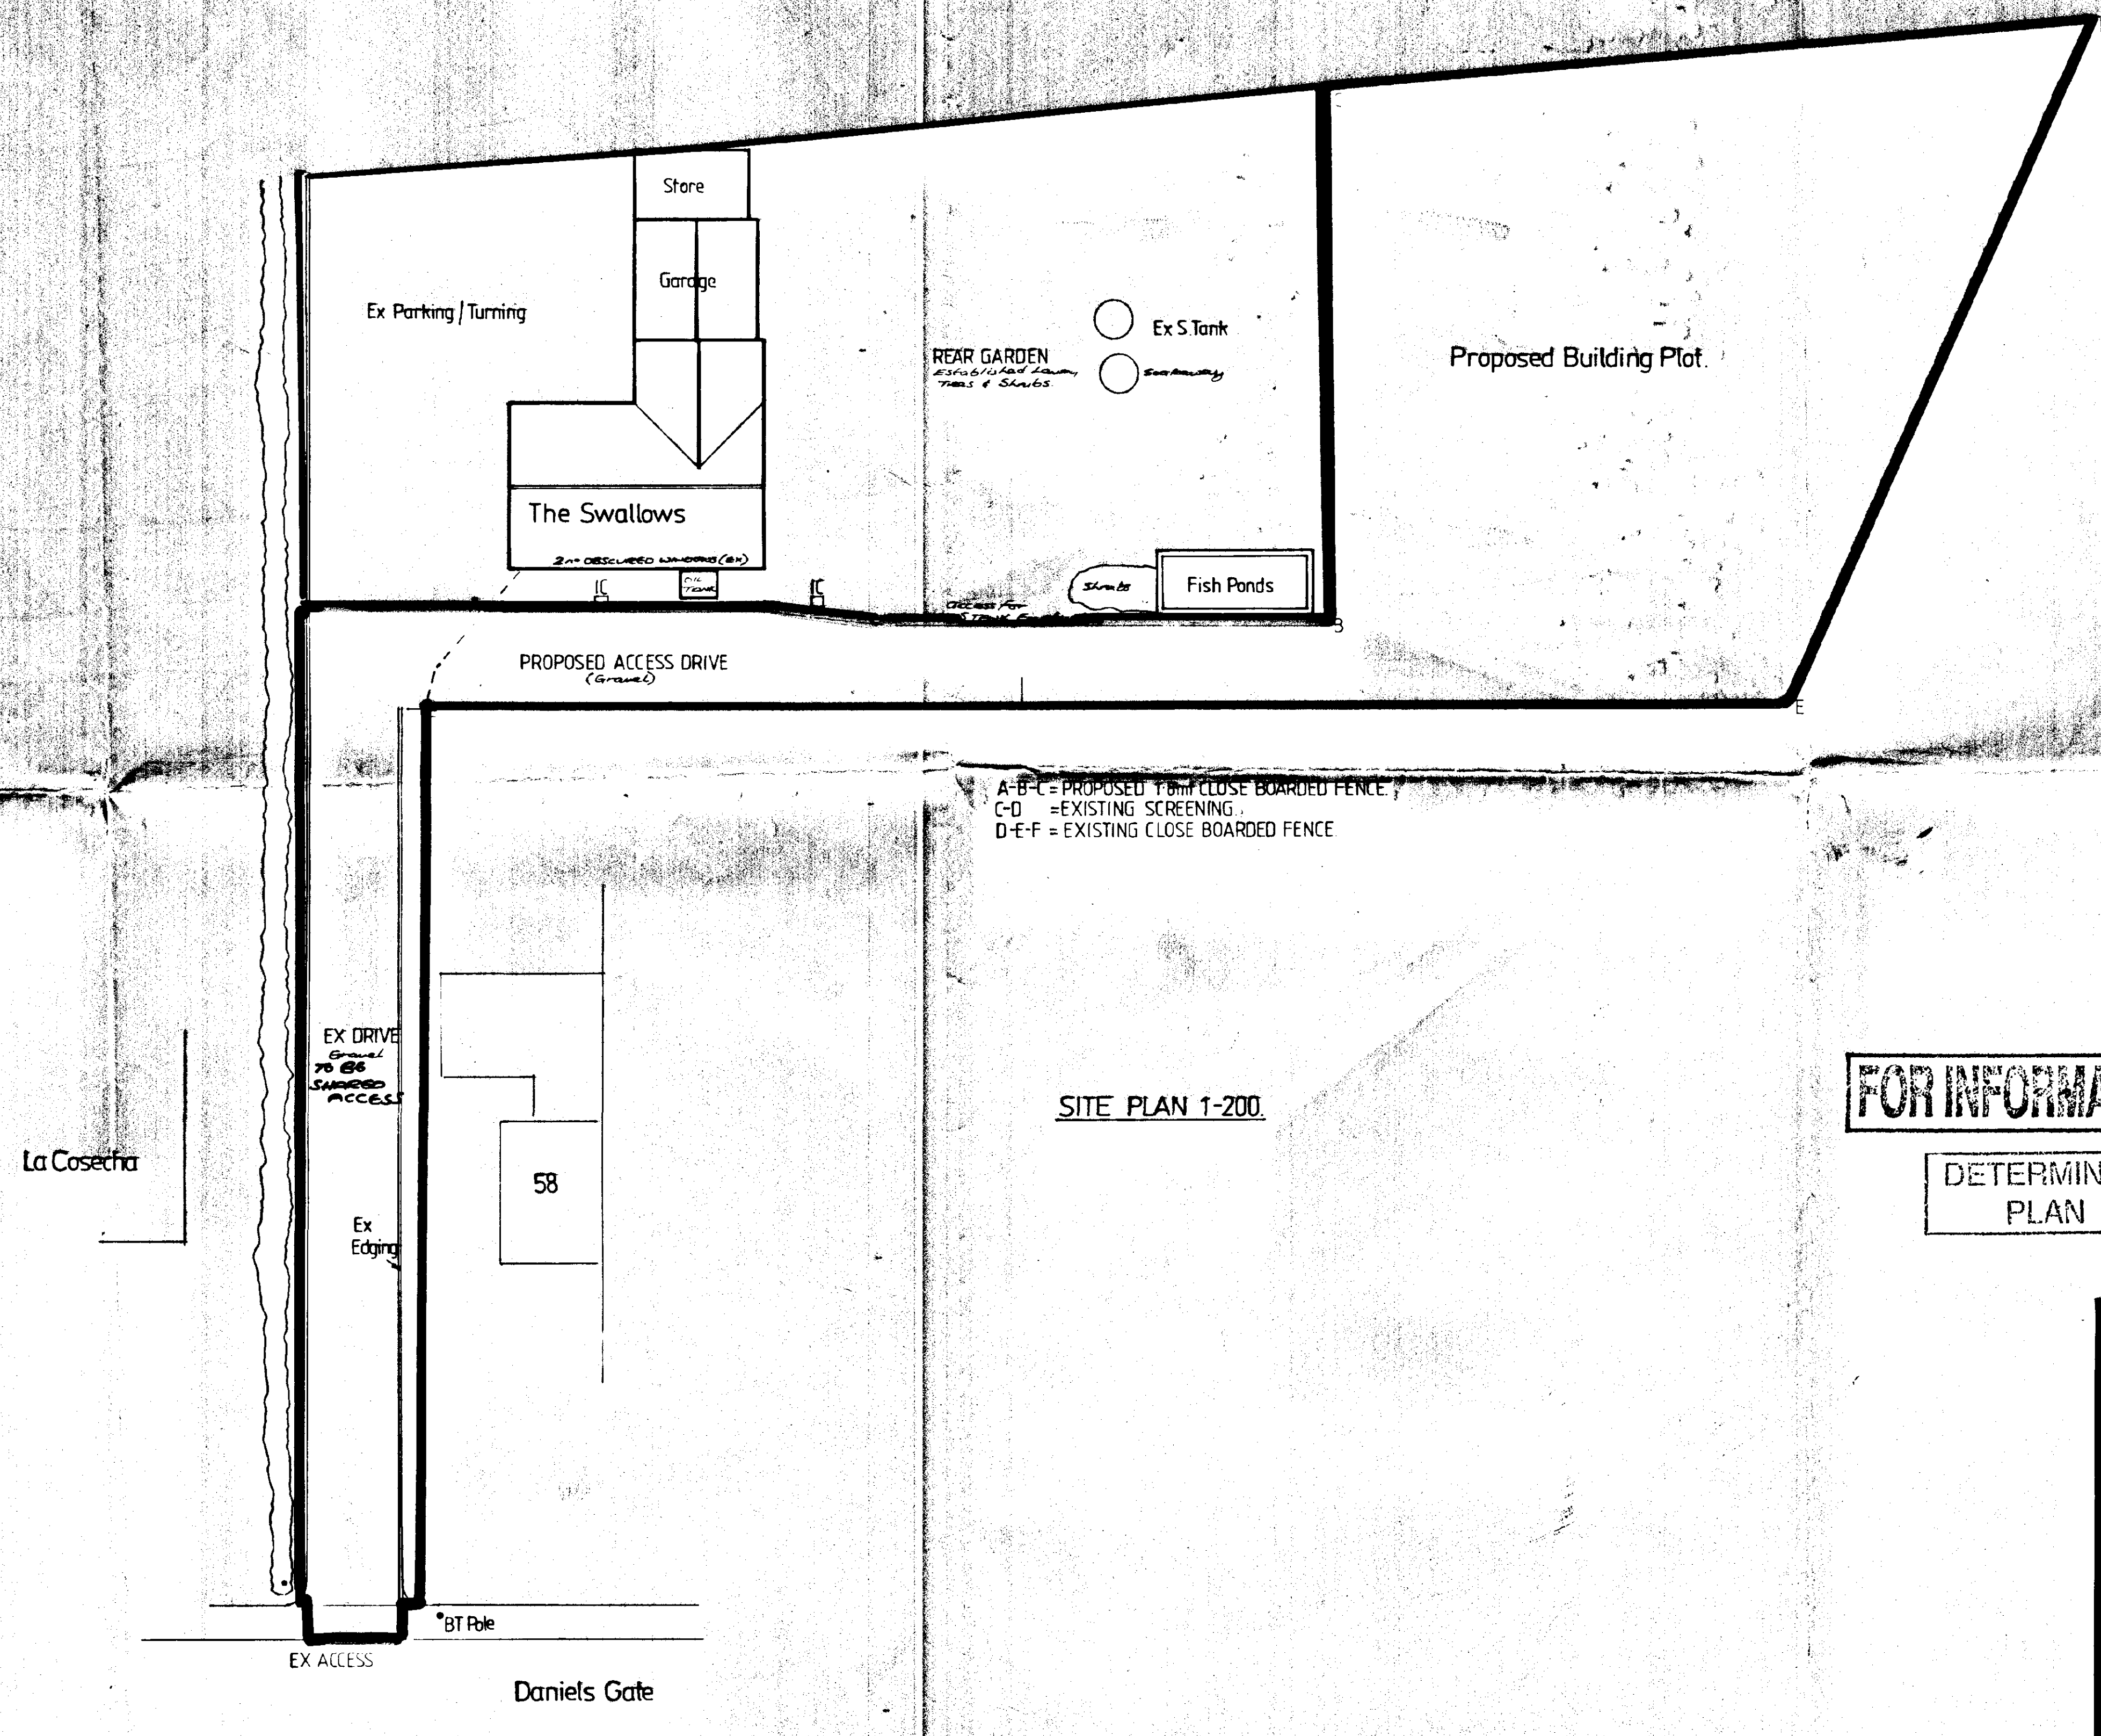

SITE PLAN 1-200.

FOR INFORMATION
DETERMINED PLAN

SOUTH HOLLAND DC
HOUSING & PLANNING
119 APR 2000
Ref: 0501/00

Architectural
Design Services

S J Throver

17 Arigate Road
Lydd St Giles
Worcester
Cambridgeshire
PE13 5EH
Telephone
01945 870022

Proposed Residential Building Plot
adj. to
The Swallows,
Daniels Gate,
Long Sutton.

Mr & Mrs B. Hymas.

Site Plan.

Scale 1-200.	Date Mar 2000.	Drawn S.J.T.	Checked —
-----------------	-------------------	-----------------	--------------

Drng no. FD/58400.