



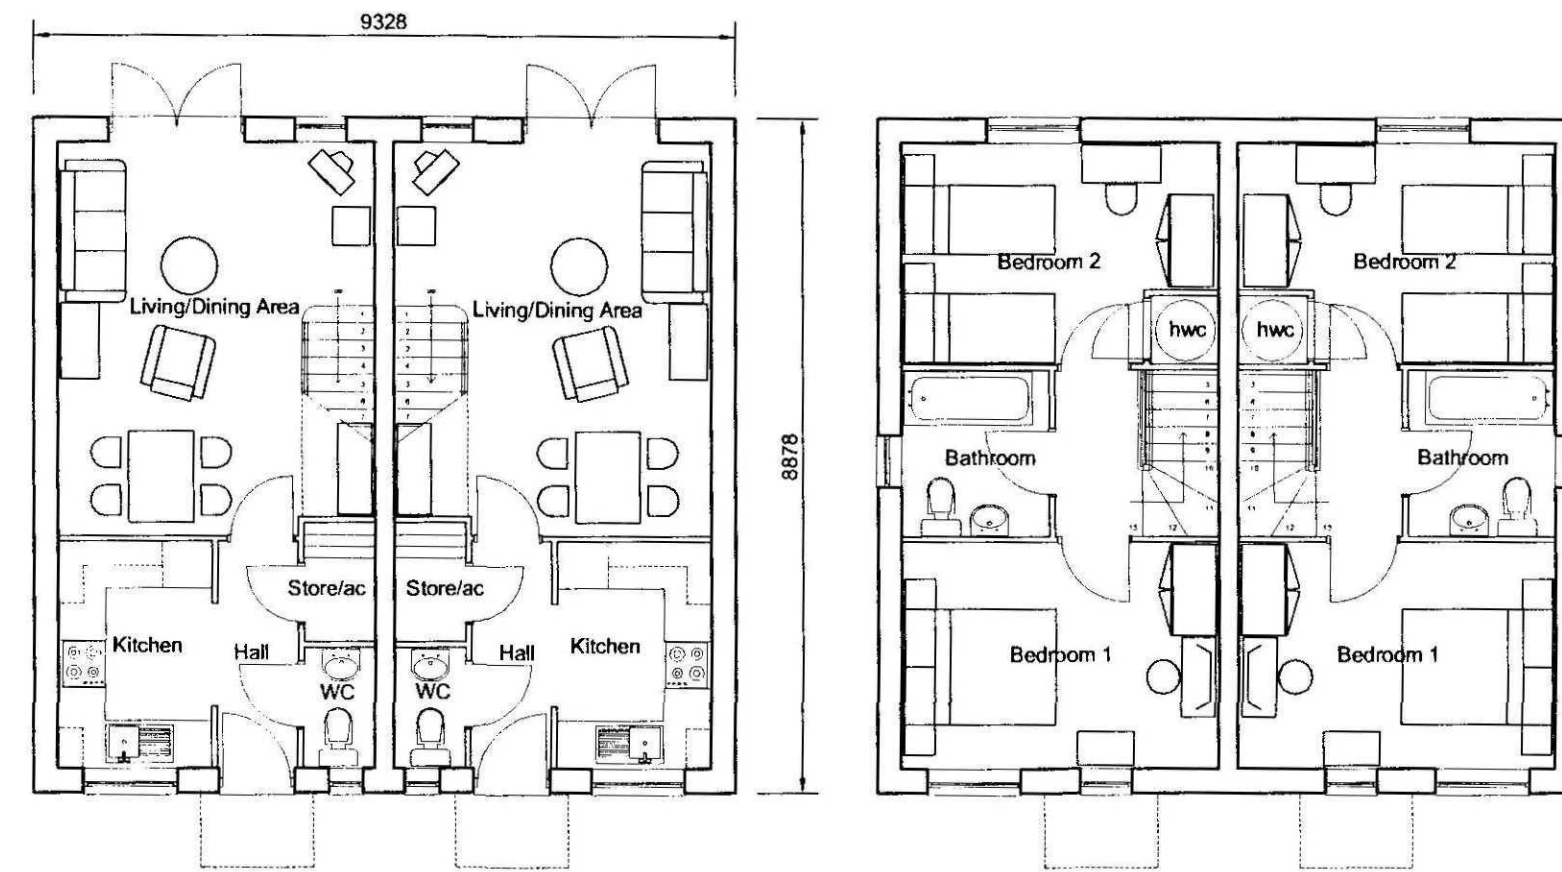


Ground Floor Plan
Plots 8 & 9

1st Floor Plan

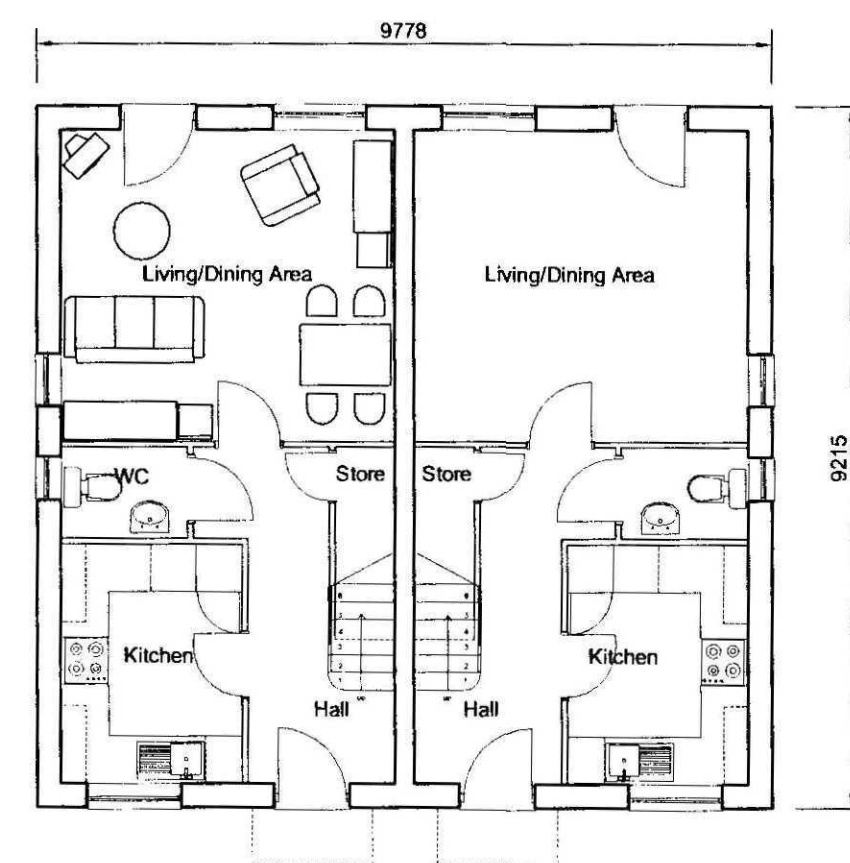


Ground Floor Plan
Plots 10 & 11, 12 & 13,
16 & 17, 18 & 19

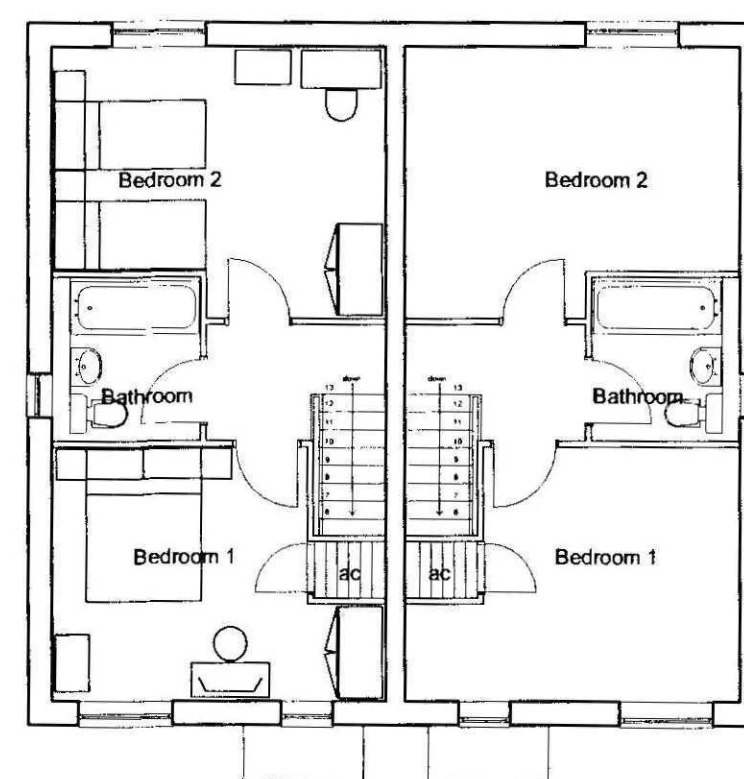

1st Floor Plan




Front Elevation
Plots 8 & 9

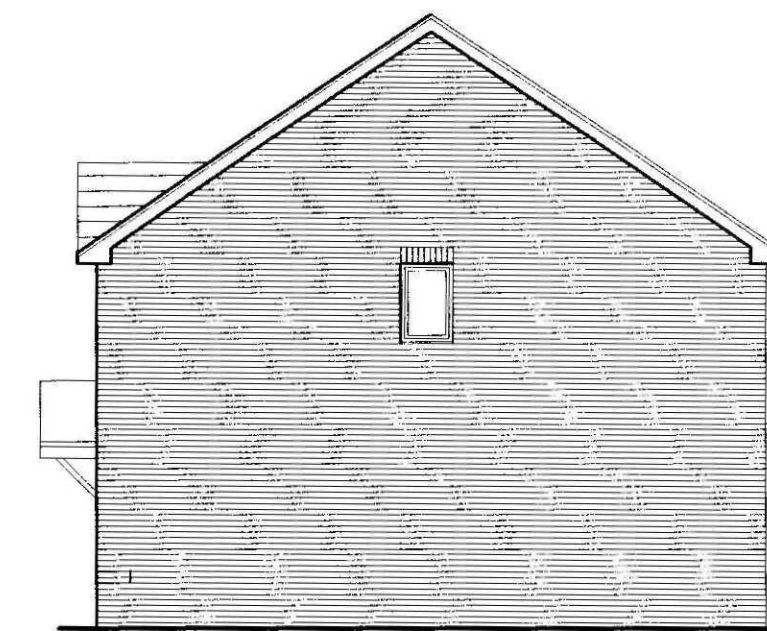

Side Elevation




Rear Elevation

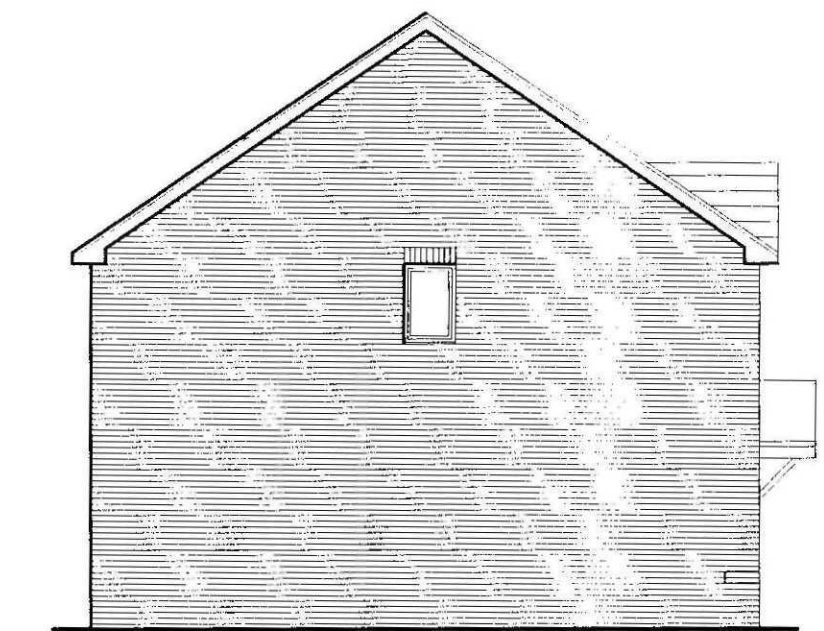

Side Elevation




Front Elevation
Plots 10 & 11, 16 & 17

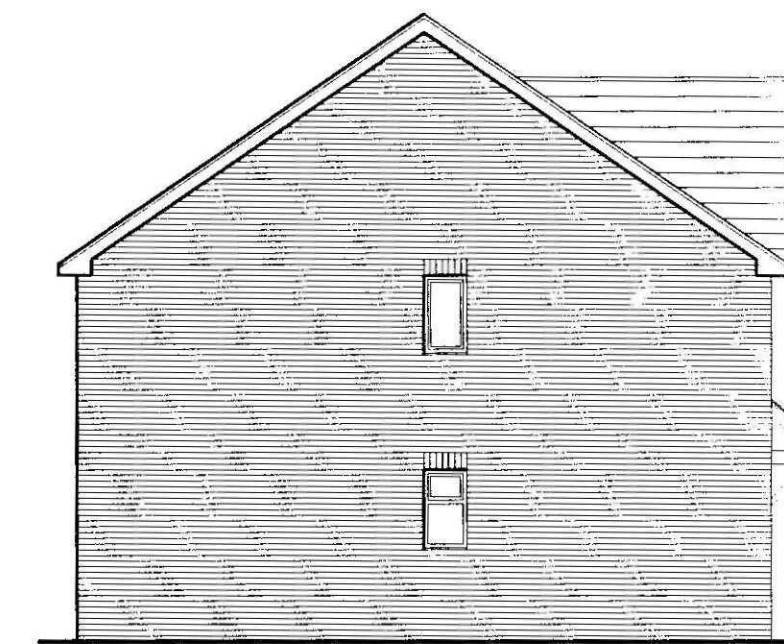

Side Elevation




Rear Elevation

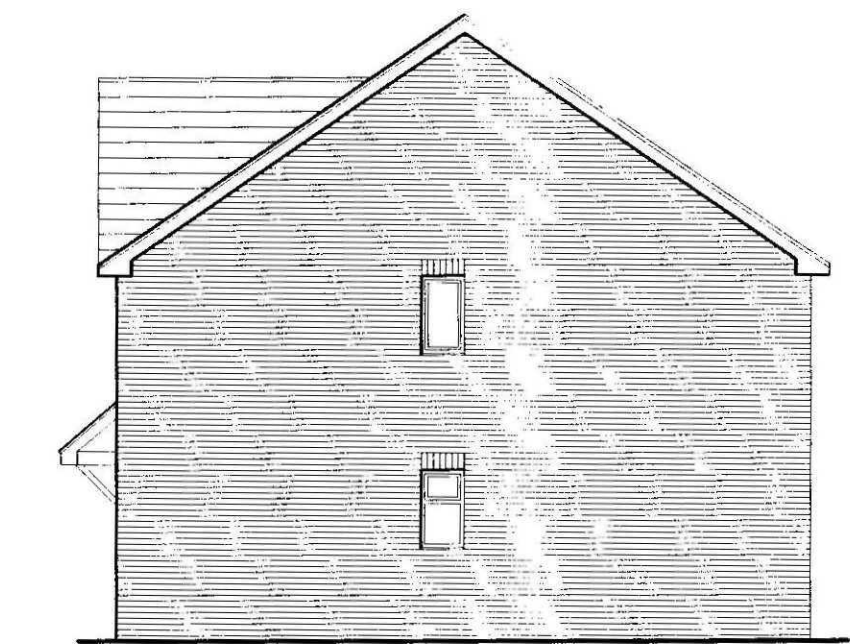

Side Elevation




Front Elevation
Plots 8 & 9, 12 & 13, 18 & 19

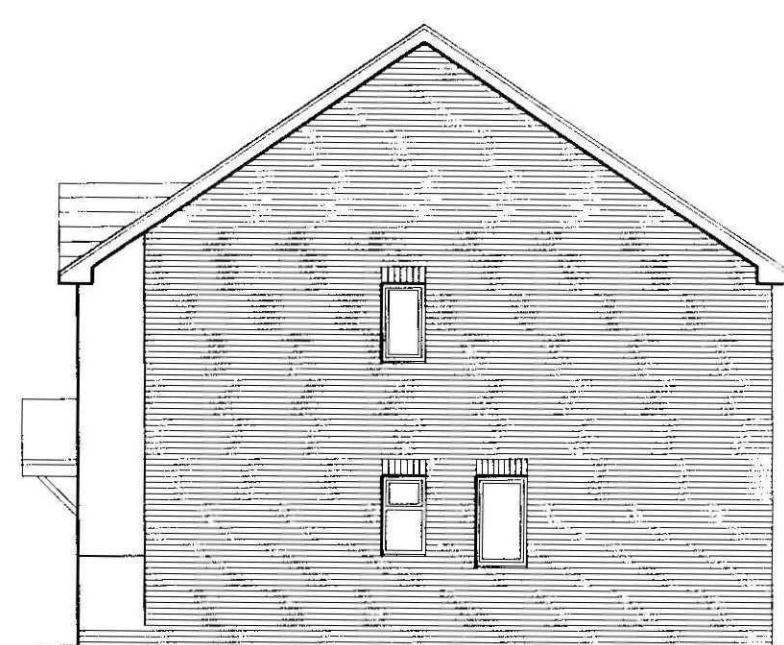


Side Elevation




Rear Elevation

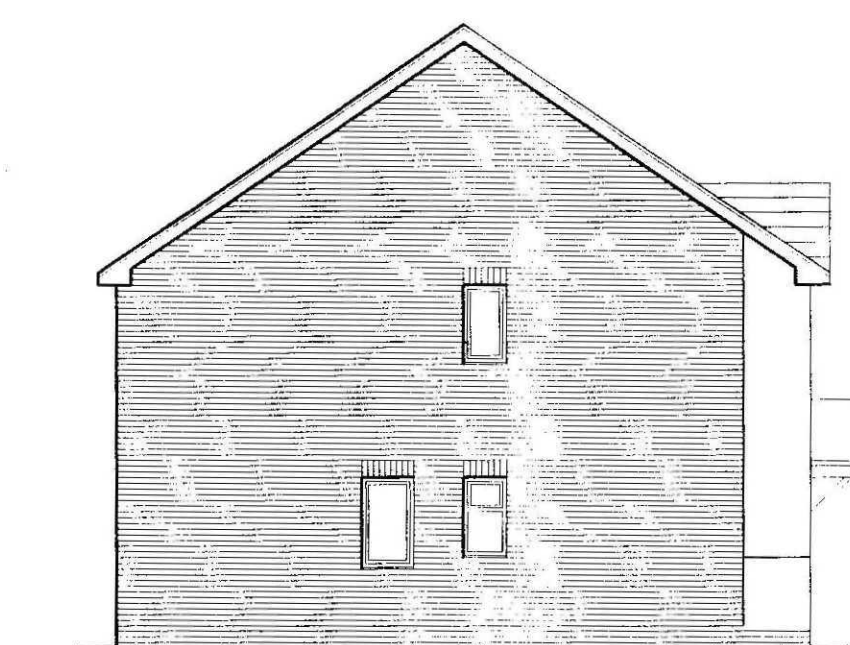

Side Elevation

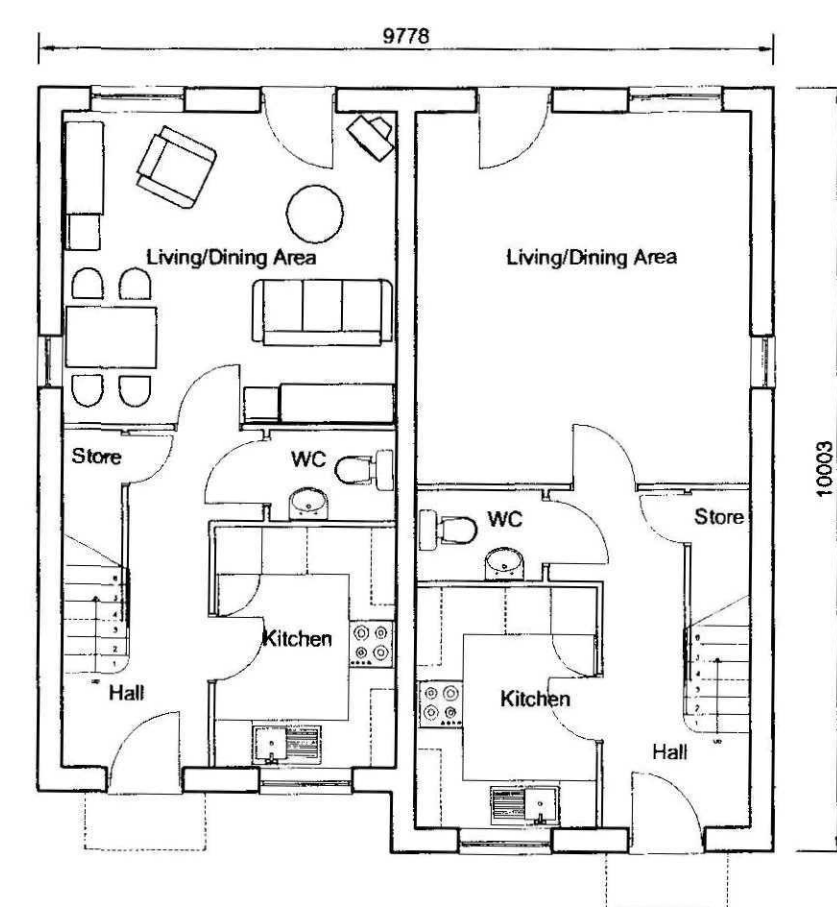


Ground Floor Plan
Plots 14 & 15

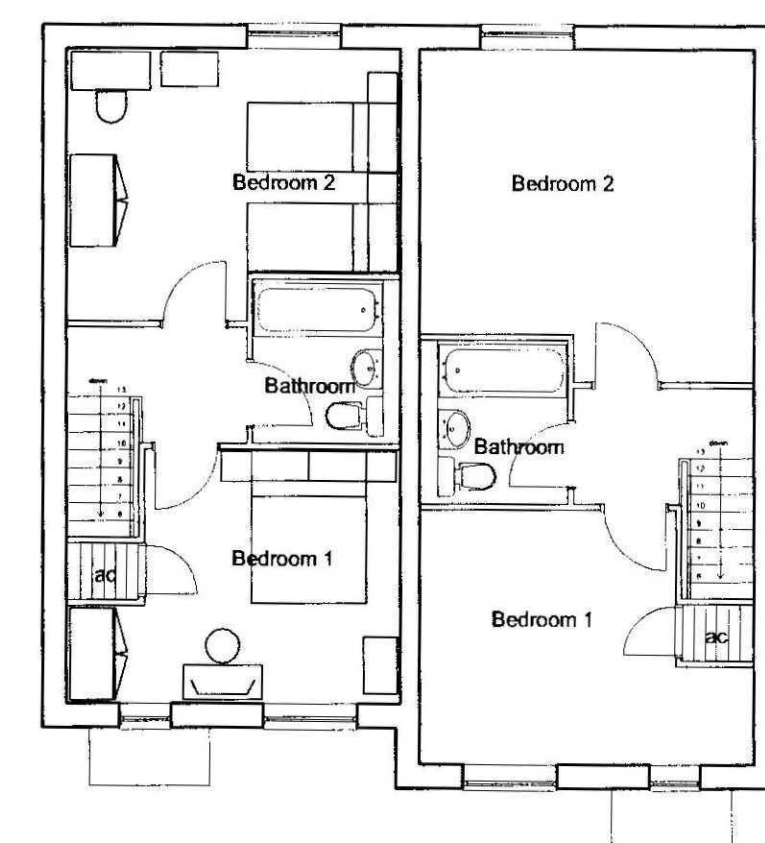

1st Floor Plan




Front Elevation
Plots 14 & 15

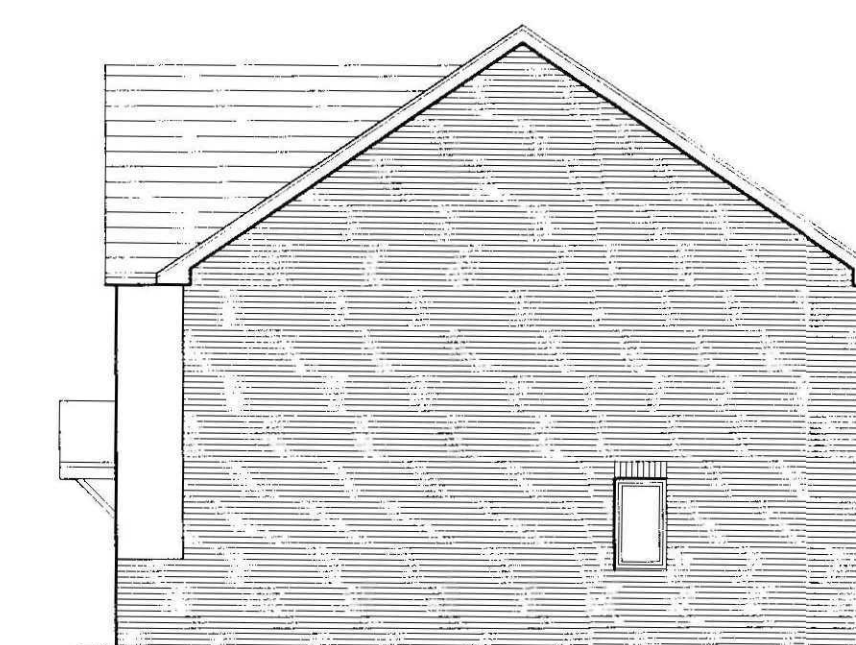


Side Elevation



Rear Elevation

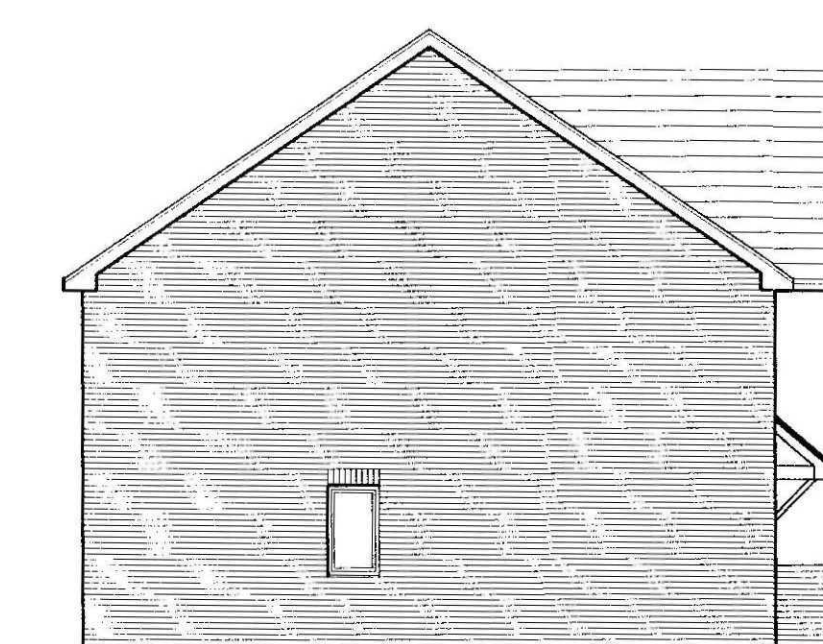

Side Elevation

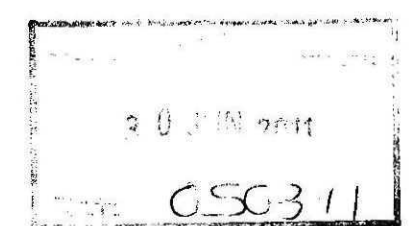

Rev 2. 24.06.11. Plots 8 & 9 revised layout and elevations
plus render amended on other plots re WDL.
Rev 1. 23.04.10. Amended re changes to site layout



CONSULTING ARCHITECTS
BRIAN DEARLOVE PARTNERSHIP
Unit C Edward House, Grange Business Park, Enderby Road,
Whetstone, Leicester, LE8 6EP. T: 0116 278 3355

**Plans & Elevations
Plots 8 - 19**

PROPOSED DEVELOPMENT
Lime Walk
Long Sutton
South Lincolnshire

date Jan 2010	drg.no. 4093/D2
scale 1:100 @ A1	