




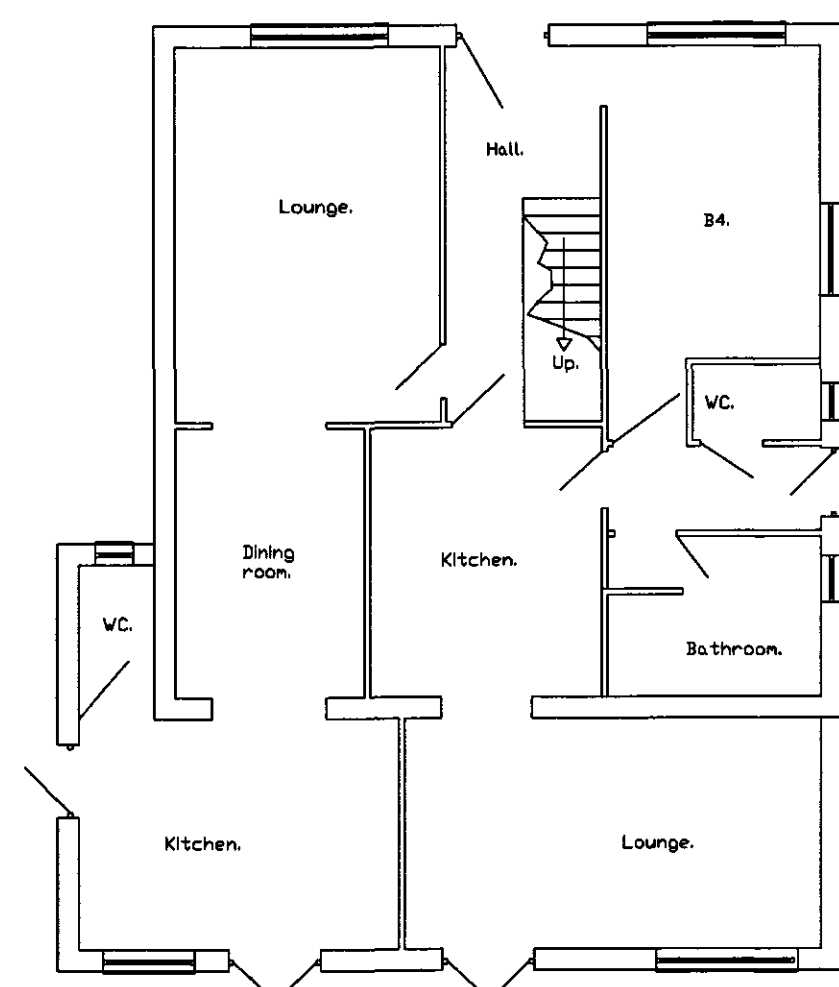


Existing Ground Floor Plan.
Scale 1:100

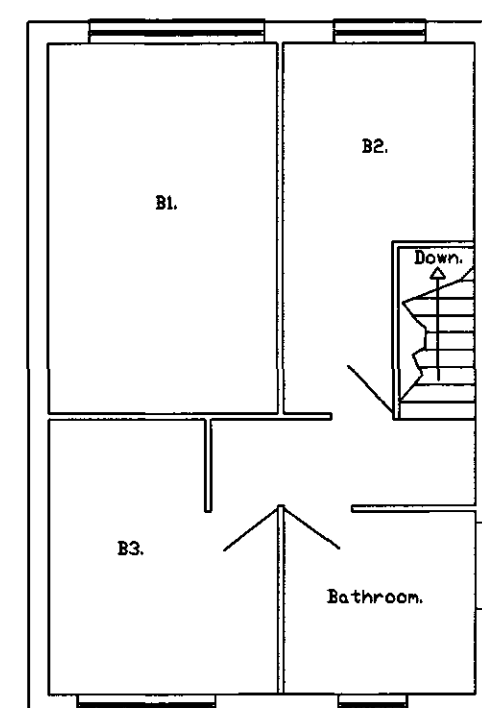

Existing First Floor Plan.
Scale 1:100

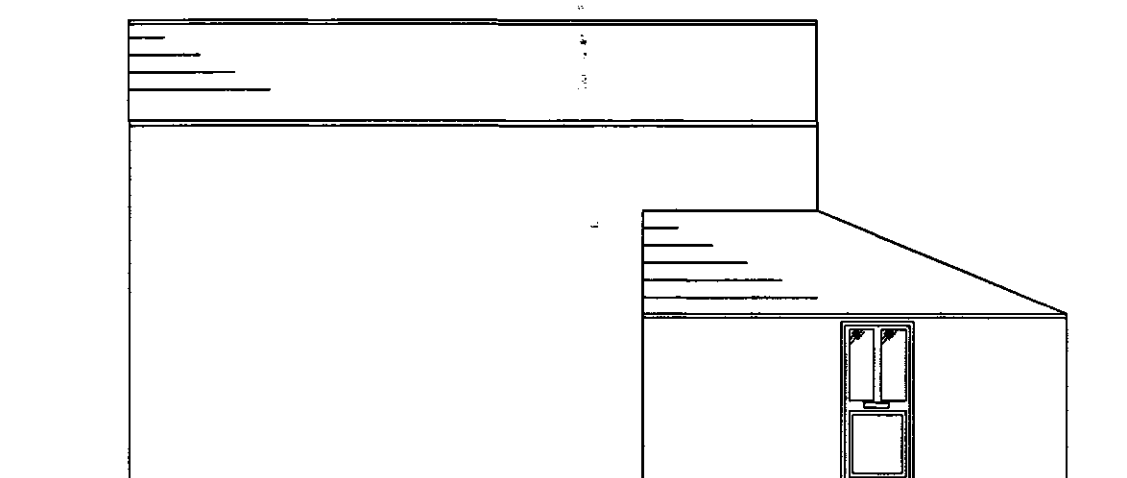


Existing North Elevation
Scale 1:100

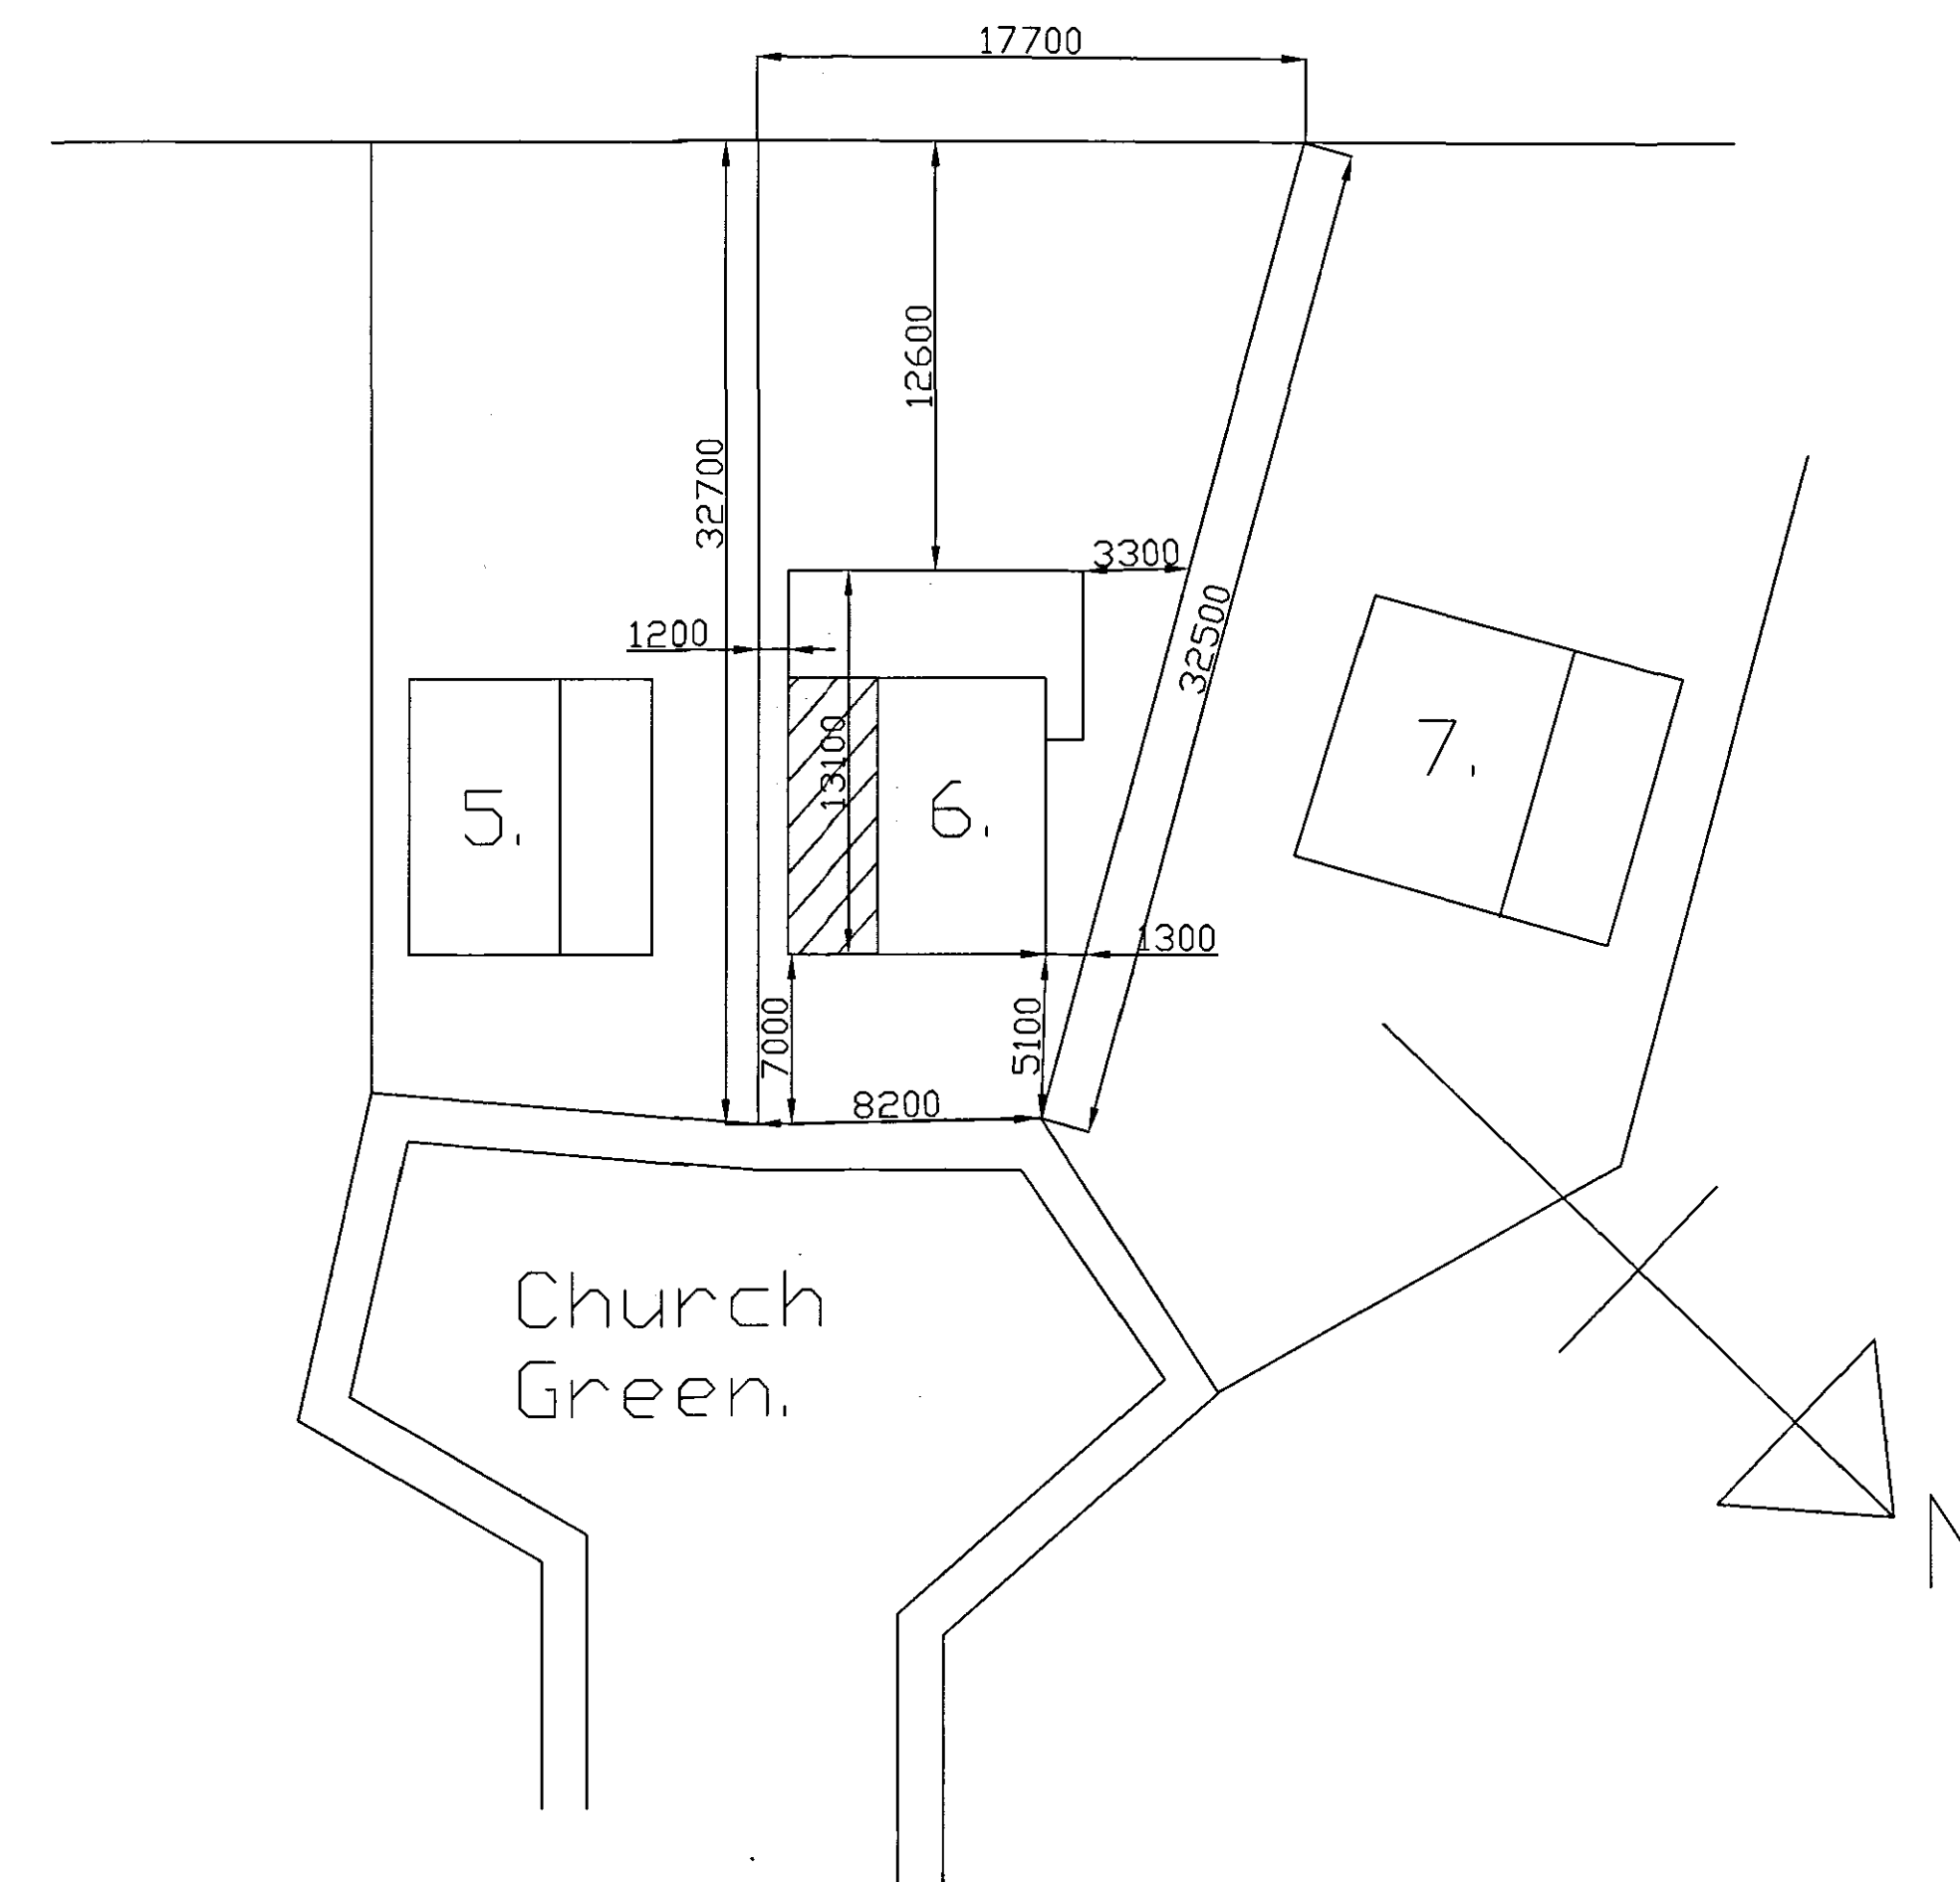


Block Plan.
Scale 1:250




Existing East Elevation.
Scale 1:100

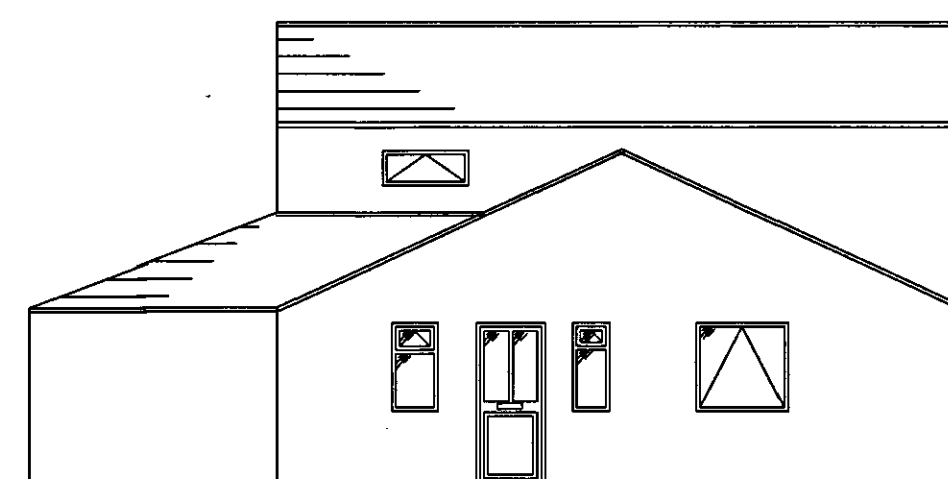


Existing South Elevation
Scale 1:100

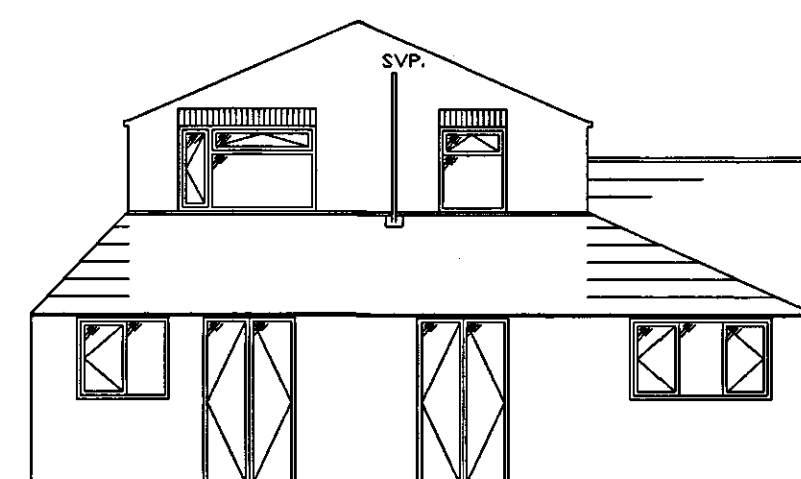


Existing West Elevation
Scale 1:100

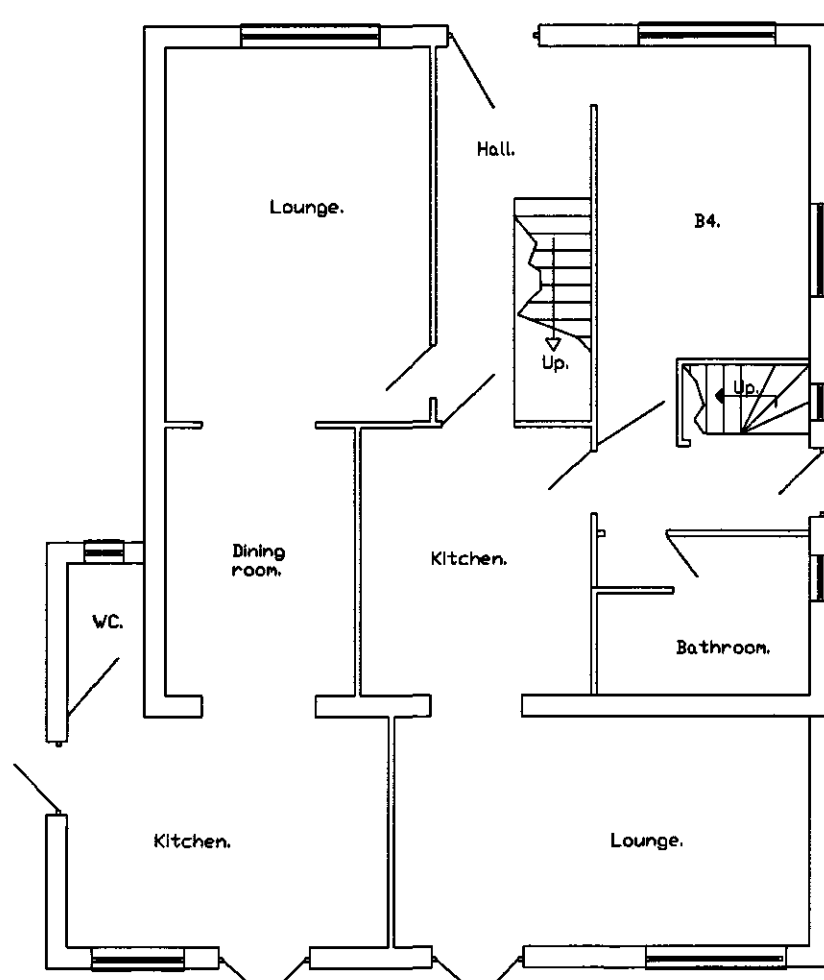

Proposed Ground Floor Plan.
Scale 1:100

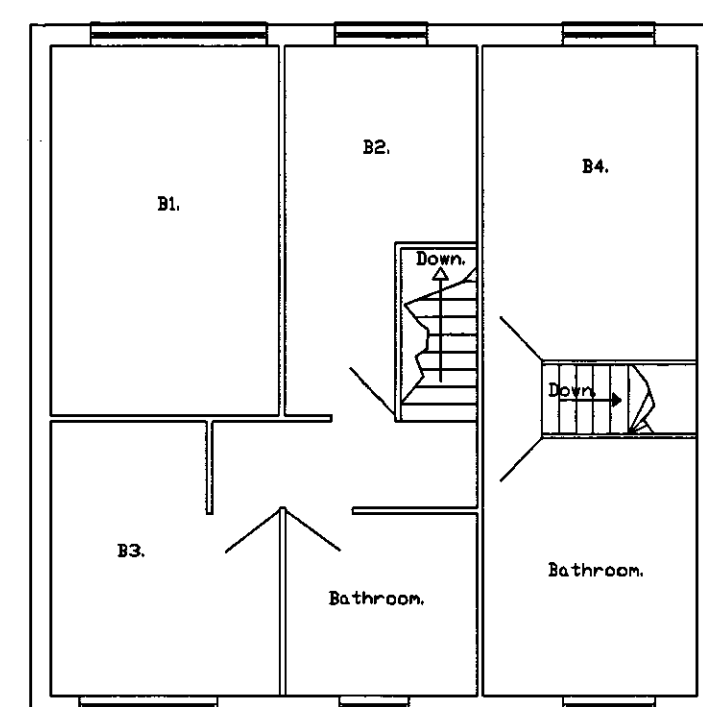

Proposed First Floor Plan.
Scale 1:100

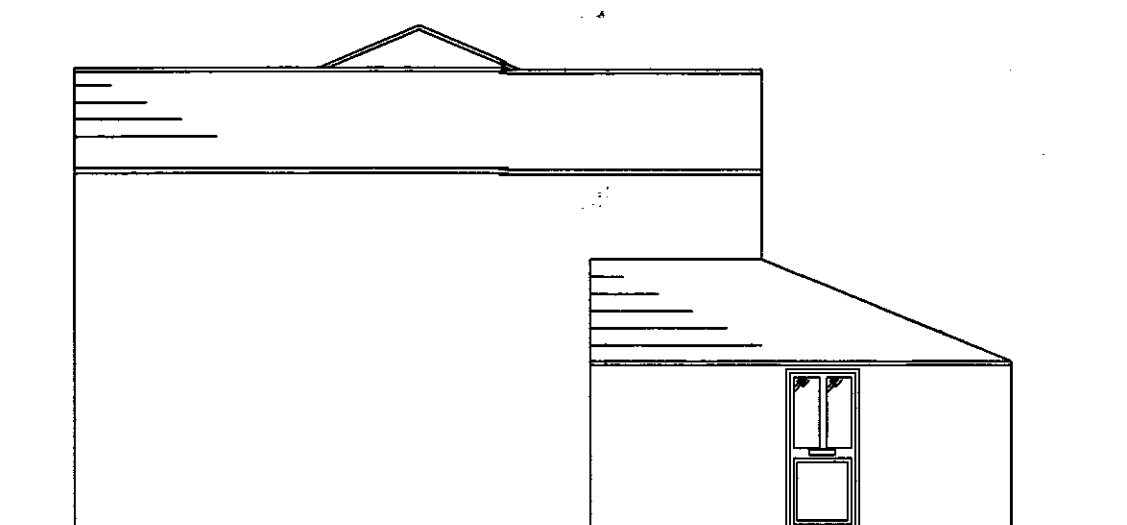

Proposed North Elevation
Scale 1:100

**DETERMINED
PLAN**

SHDC
Planning & Development
22 APR 2008
Ref: 0506/08

Mr T and Mrs V Feetham
6 Church Green
Long Sutton
Spalding
Lincs
PE12 9BQ
Scales: 1:100, 1:500

COLIN NORTH


PLANNING AND DESIGN

4 KESTIVEN STREET, SLEAFORD


LINCS, NG34 7DT

01529 304874


REF:DLA18408

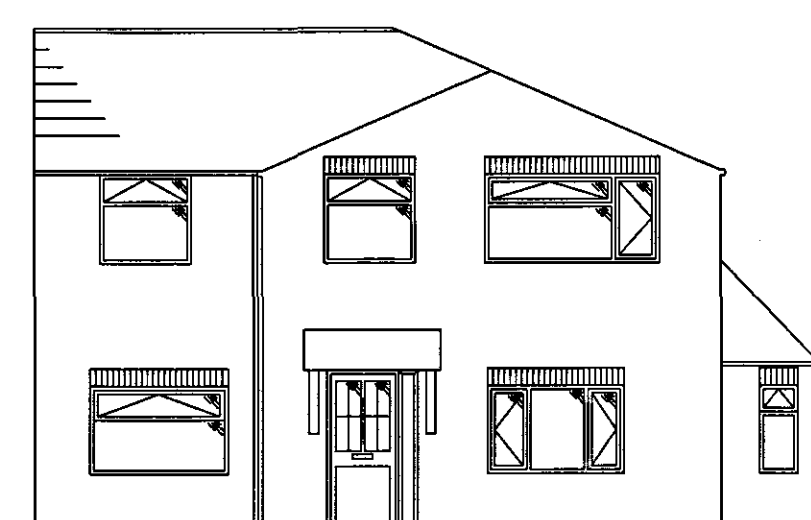

Proposed East Elevation.
Scale 1:100

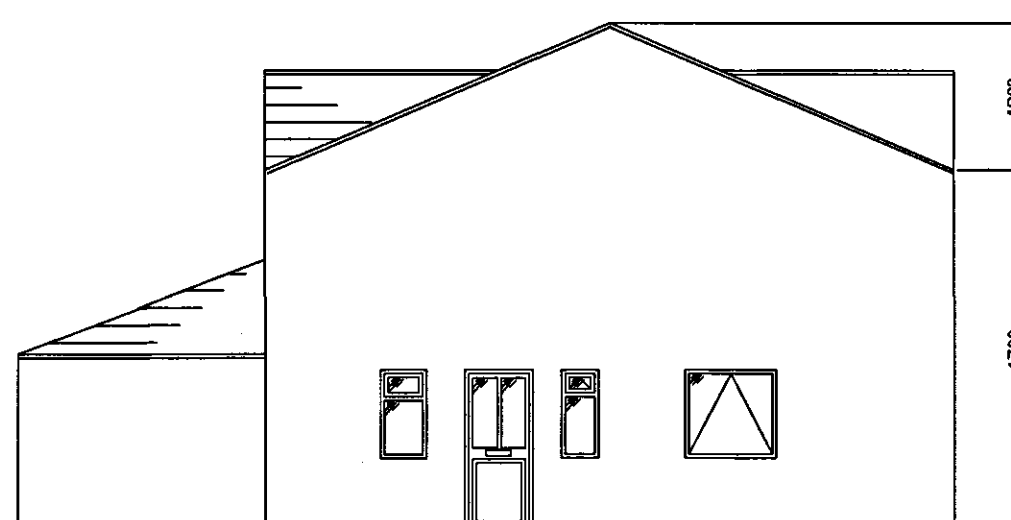

Proposed South Elevation
Scale 1:100

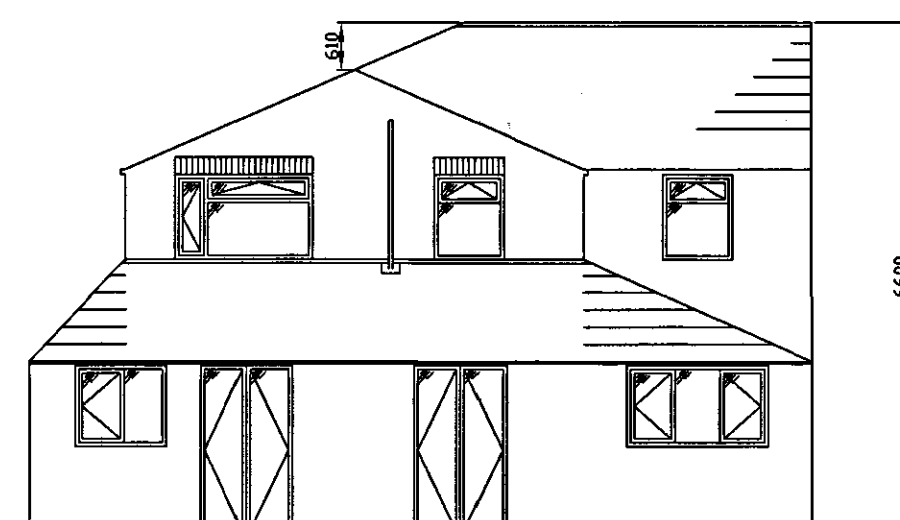

Proposed West Elevation
Scale 1:100