




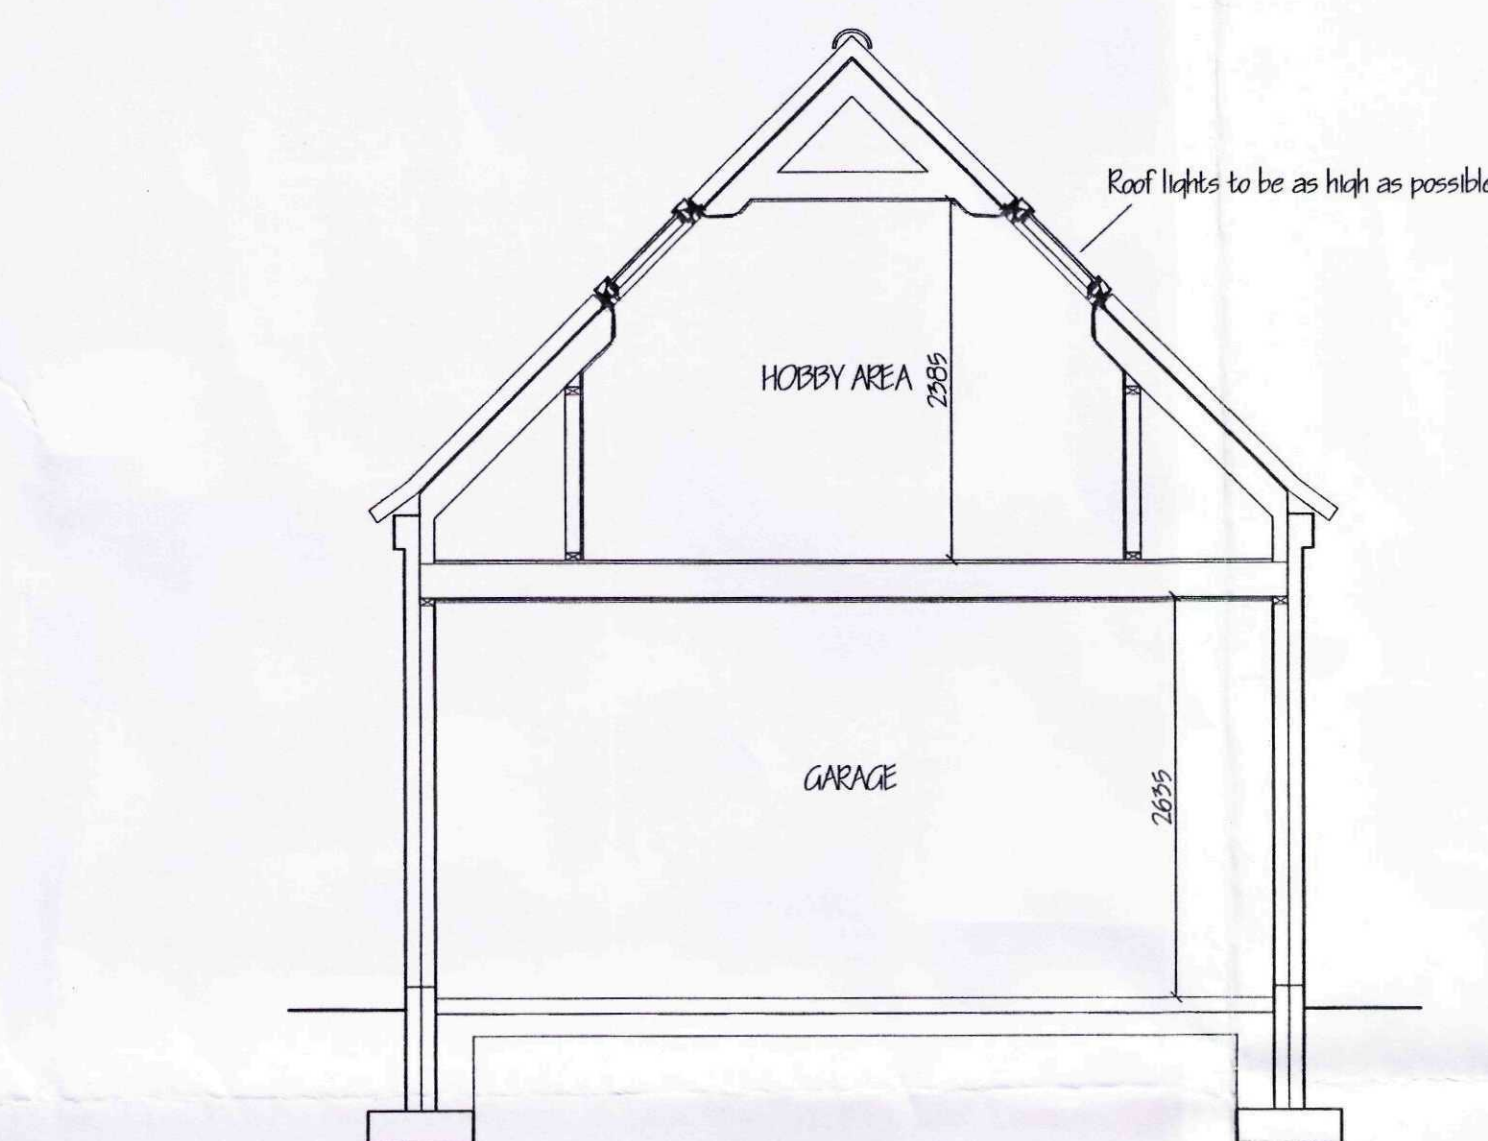



SECTION

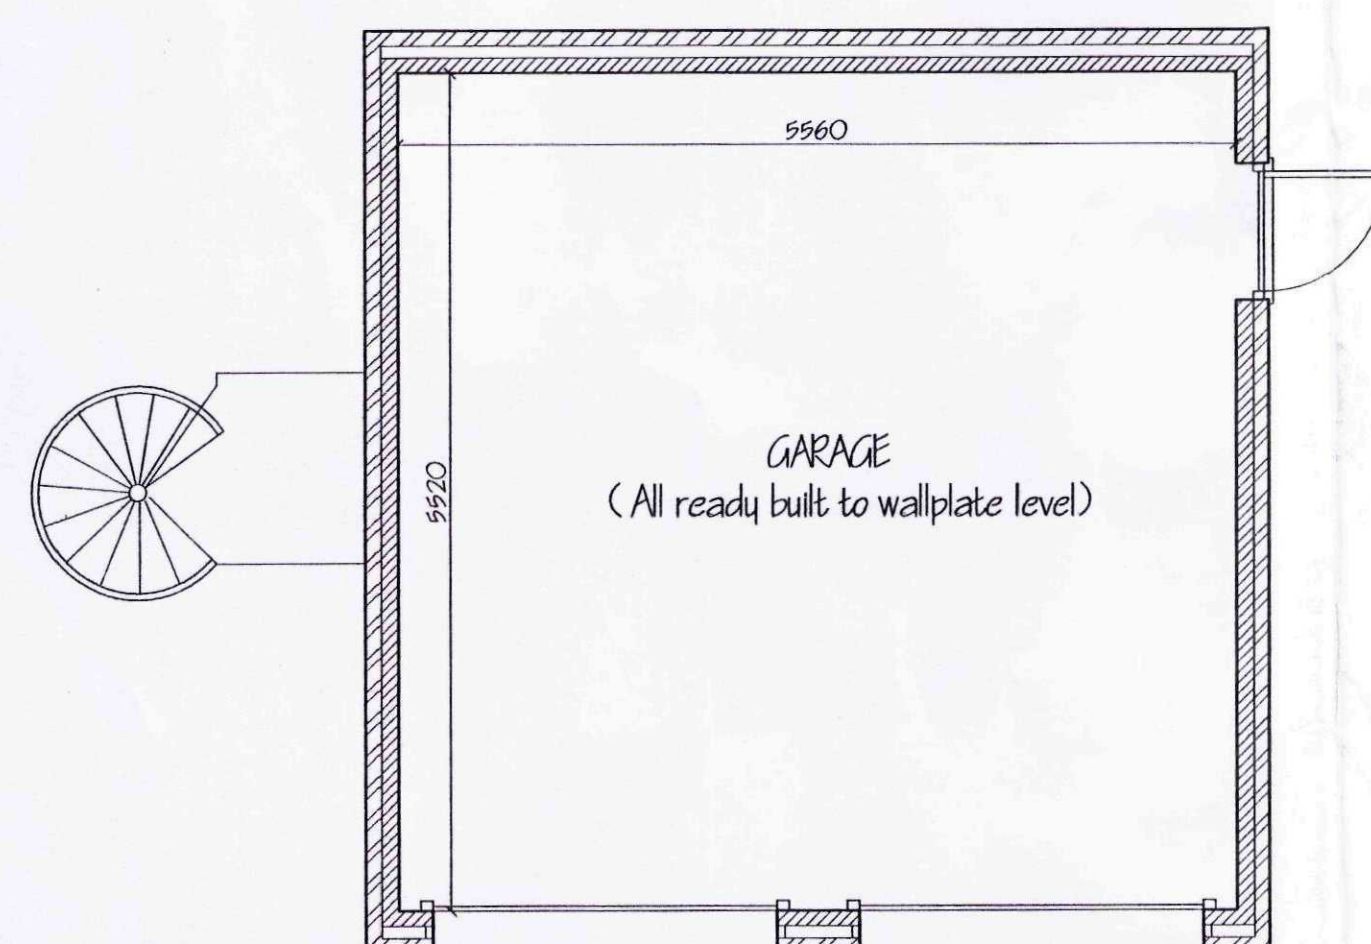

DOUBLE GARAGE PLAN

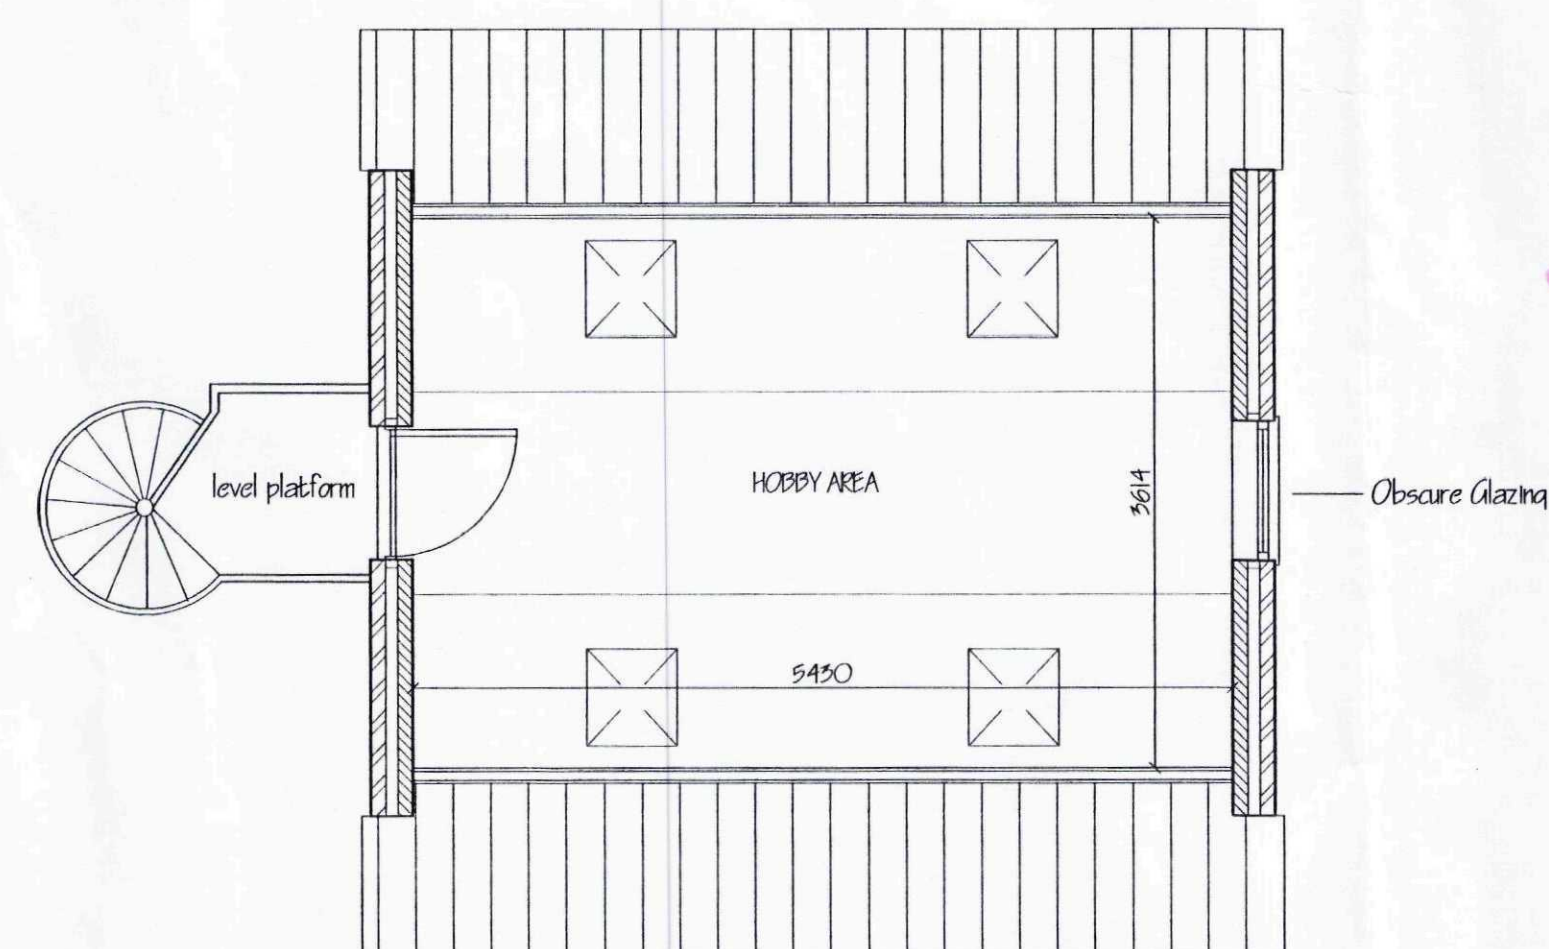

FIRST FLOOR PLAN

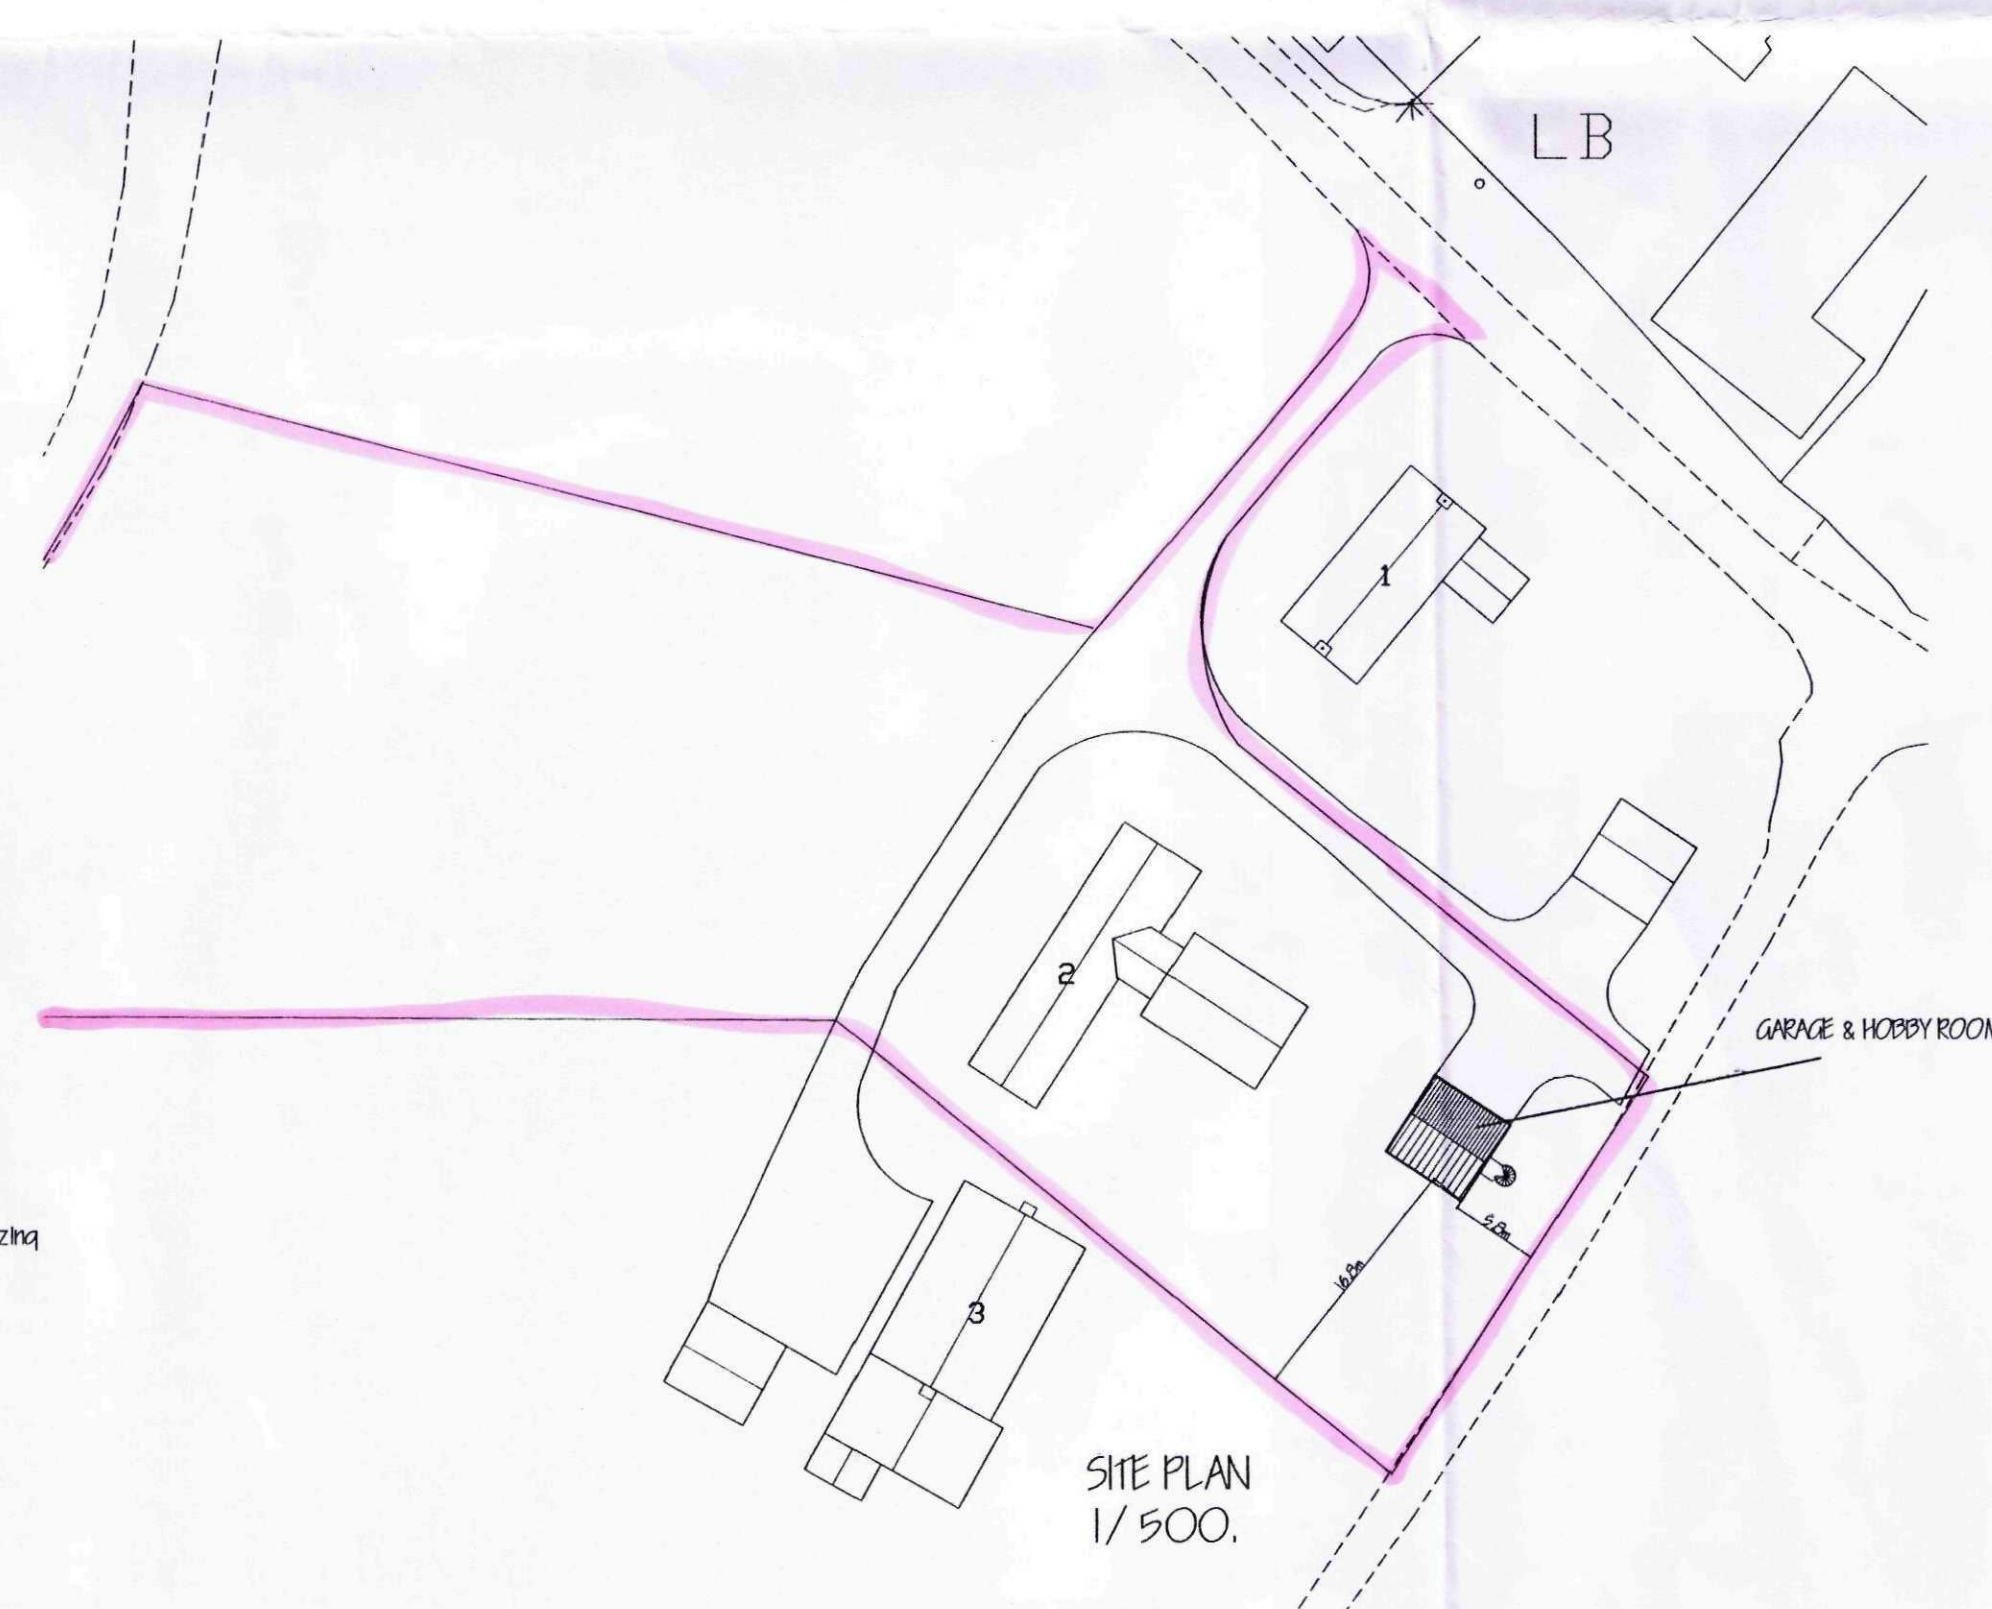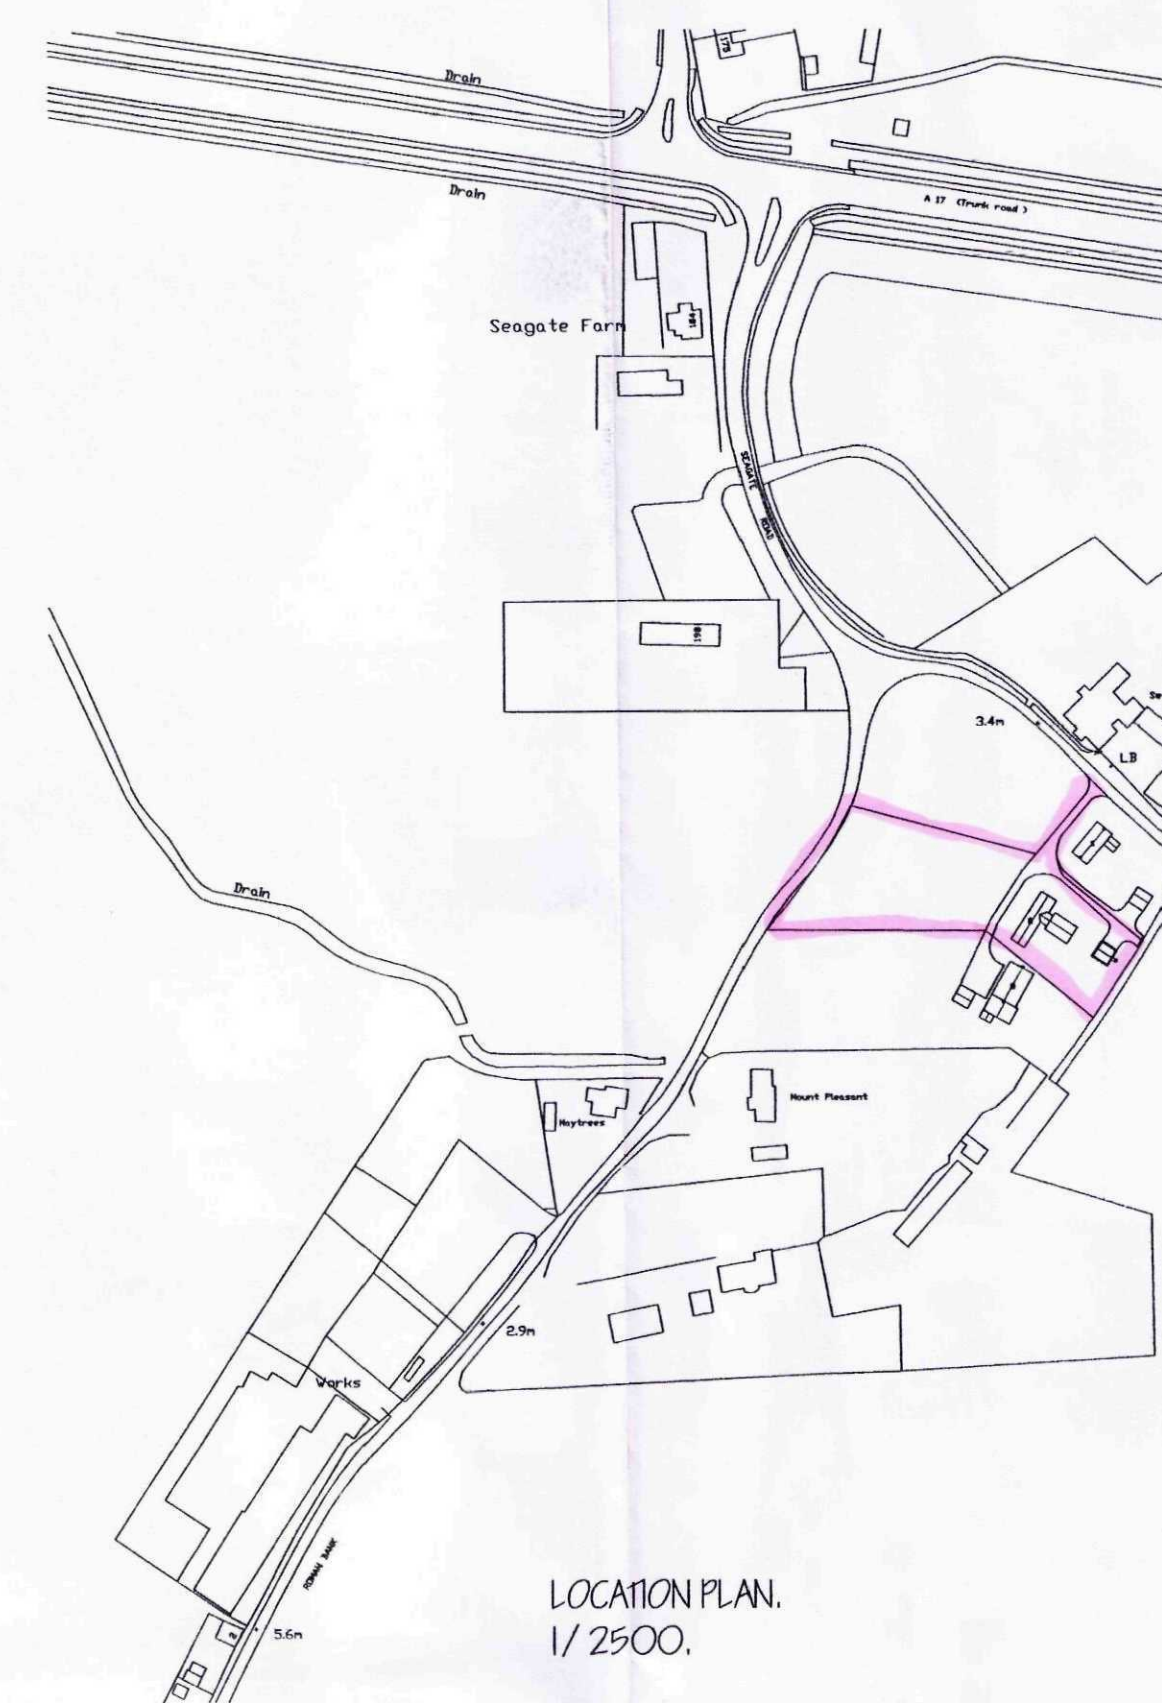

SITE PLAN
1/500.

SHDC
Planning & Development
04 JUL 2011
Ref: 0517-11

G. R. MERCHANT LTD.
 I.ENG AMICE FIWO
 ARCHITECTURAL, STRUCTURAL
 AND LAND DRAINAGE
 CONSULTANTS
 4 Wrights Mews
 12A Park Road, Hellsbach,
 Spalding, Lincs. PE12 7EE
 Tel: 01406 490800
 Fax: 01406 425744
 E-Mail: gr.merchant@btconnect.com

Project
PROPOSED DOUBLE GARAGE & HOBBY ROOM
2 SUMMERS LANE
OFF VICARAGE LANE
LONG SUTTON

Client
SEAGATE HOMES

Drawing
FLOOR PLANS & ELEVATIONS
- PROPOSED

Job Ref.	Drawing No.
2242-11	02

Date	Drawn
MARCH 2011	SLH

Scales
1/50 1/100 (Unless otherwise stated)[illegible]