
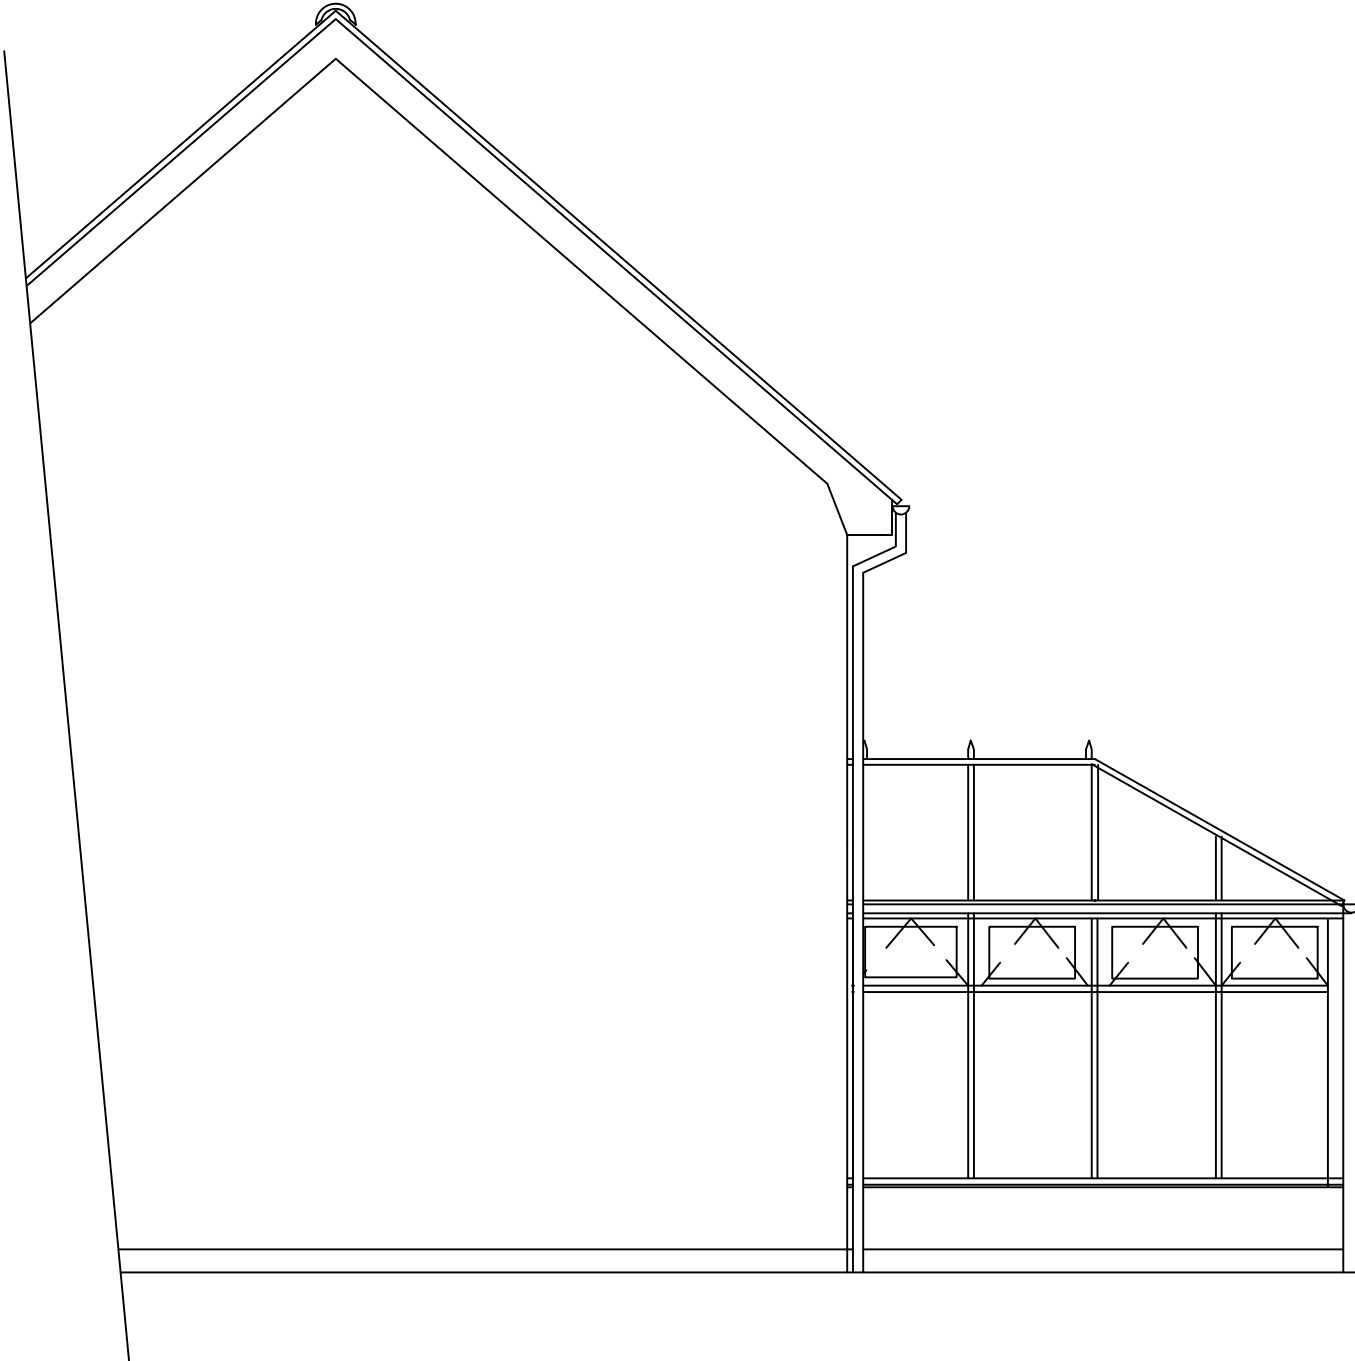





EXIST SECOND FLOOR LAYOUT

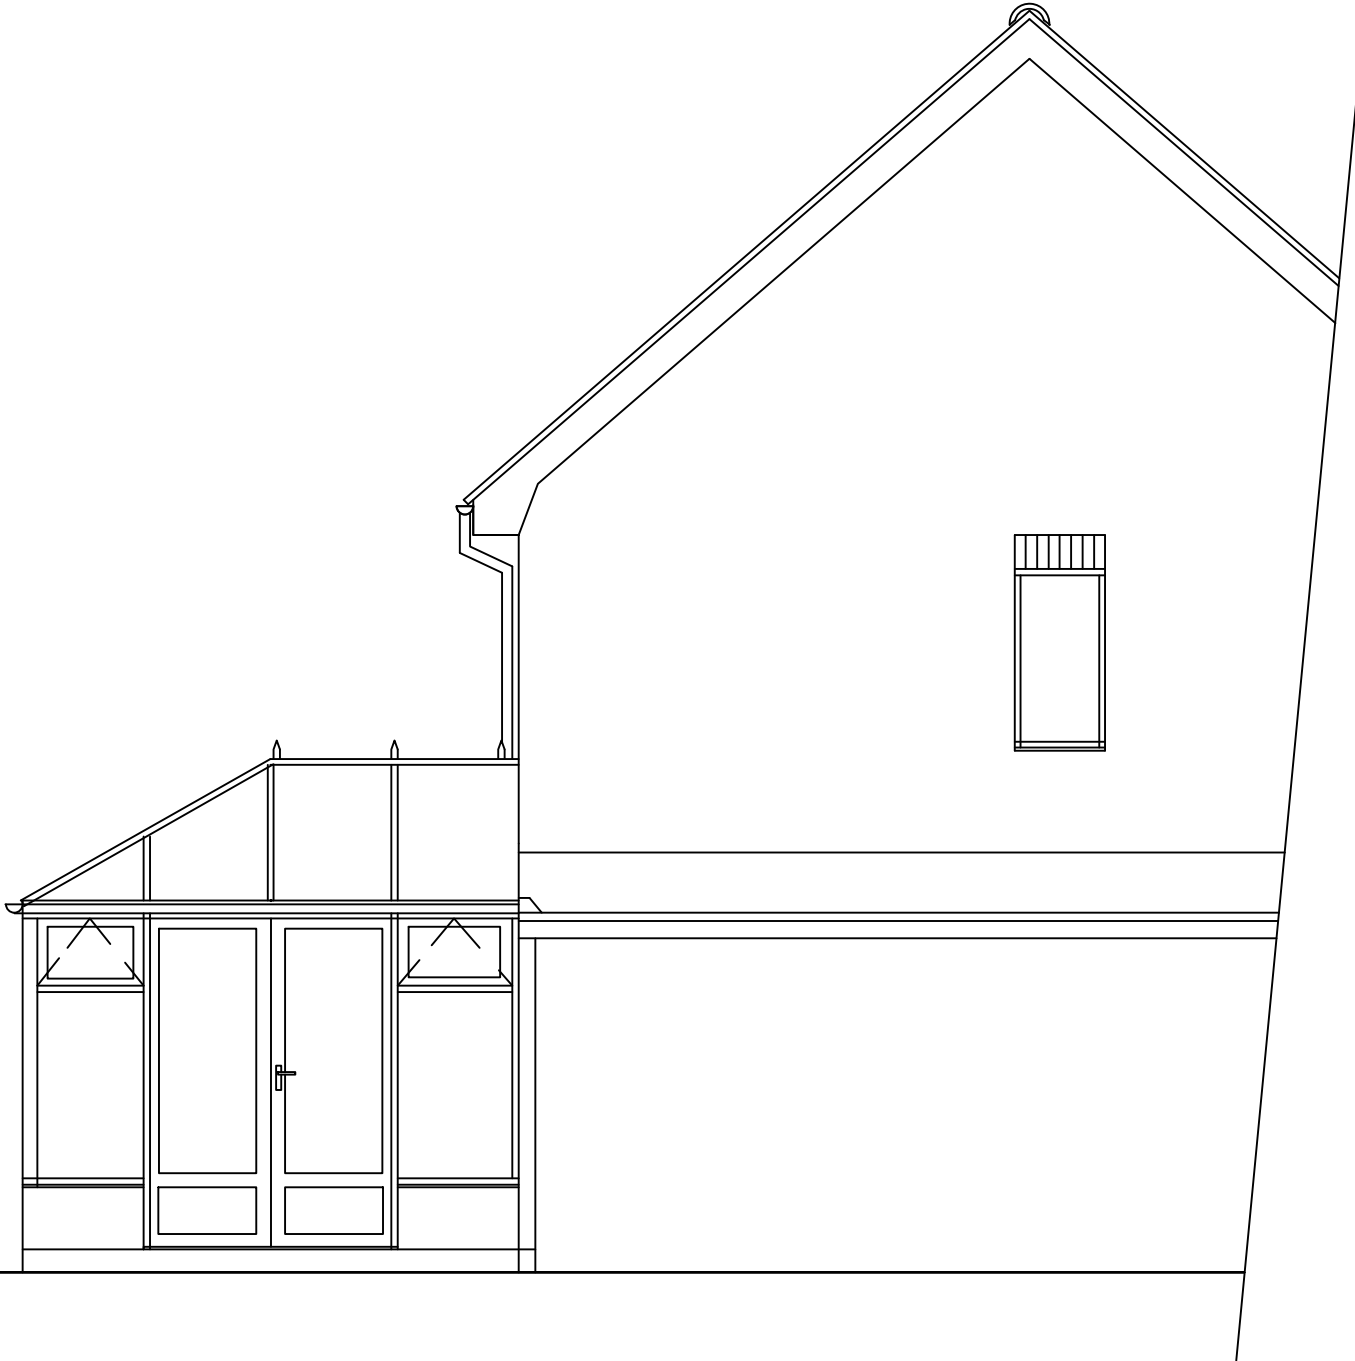

EXIST WEST ELEVATION

EXIST SOUTH ELEVATION

EXIST NORTH ELEVATION

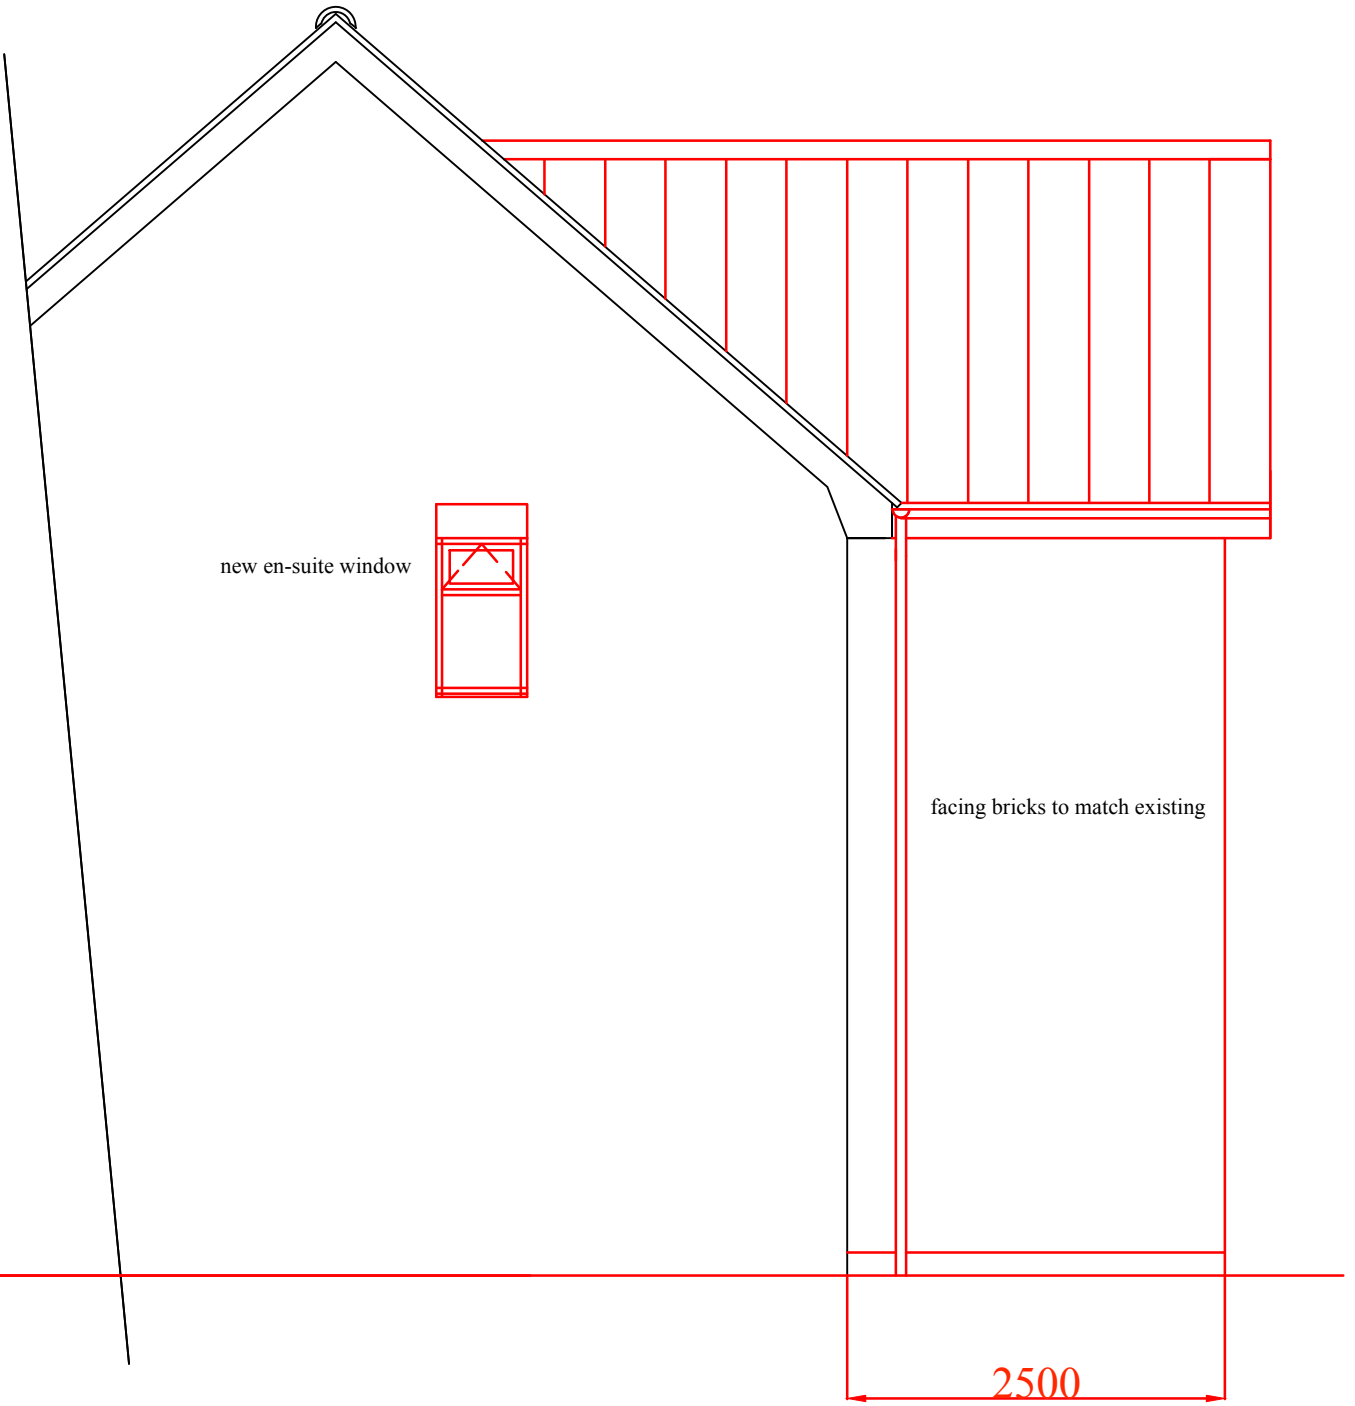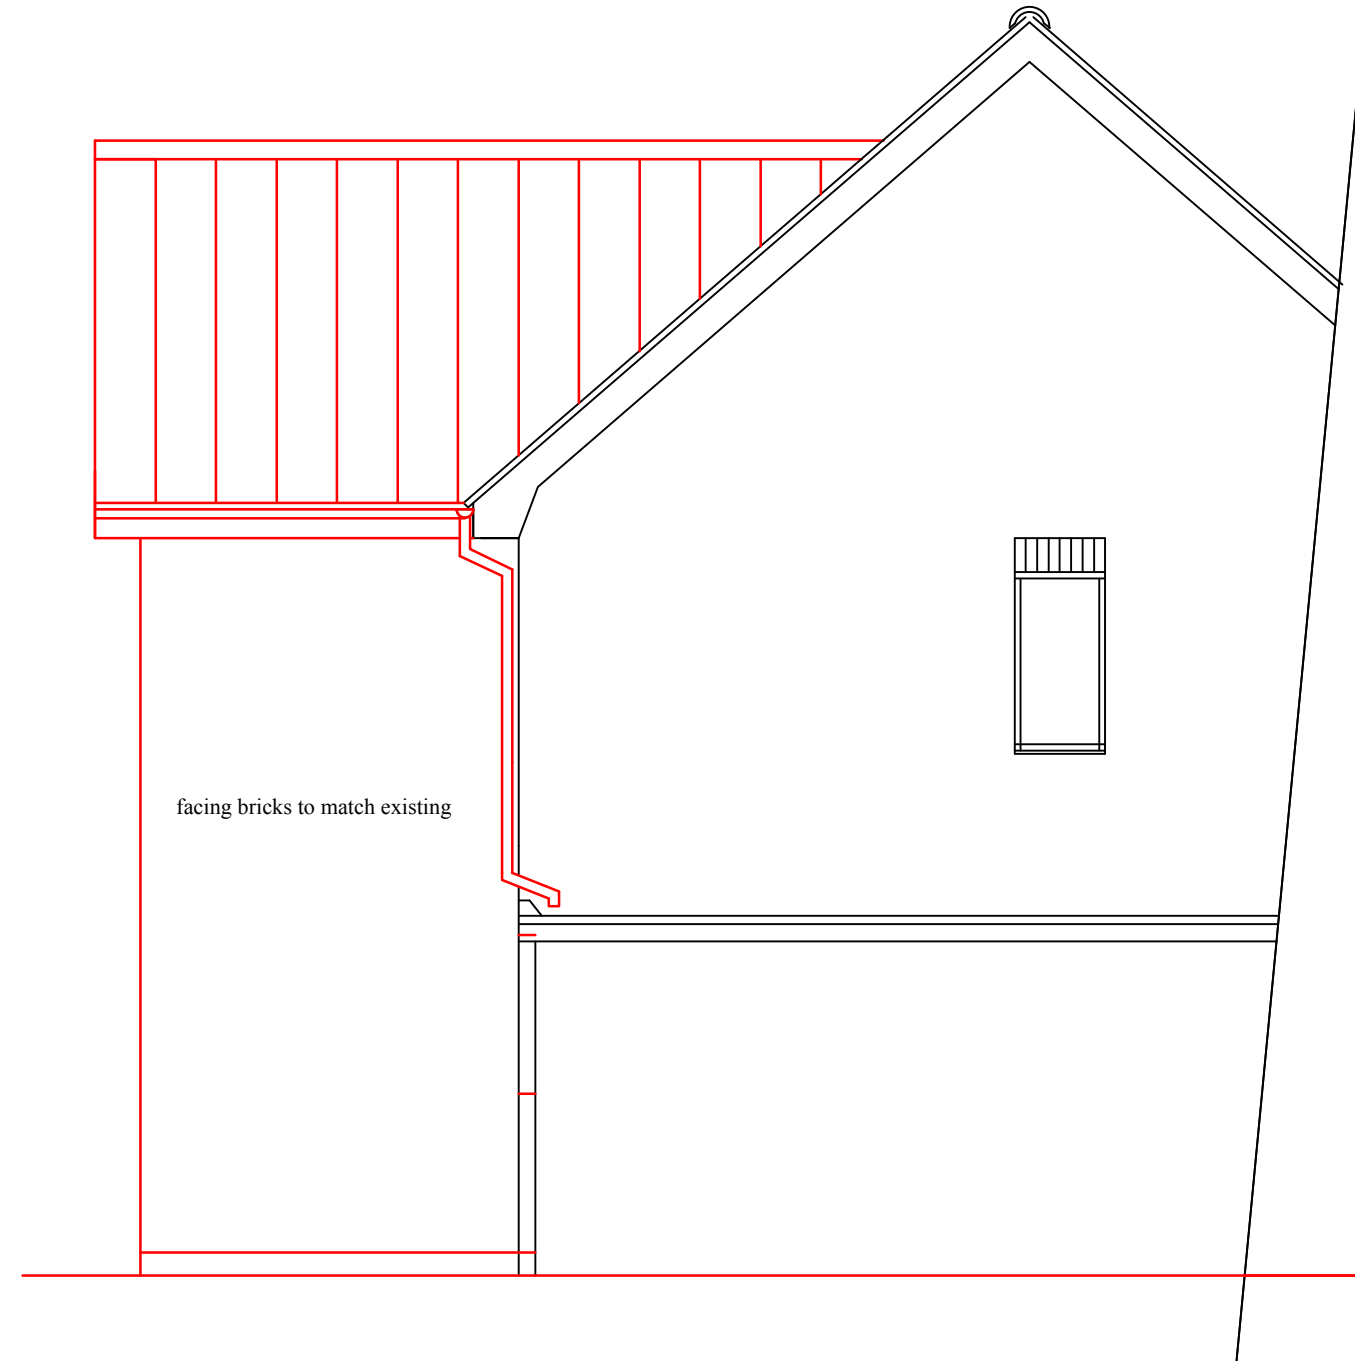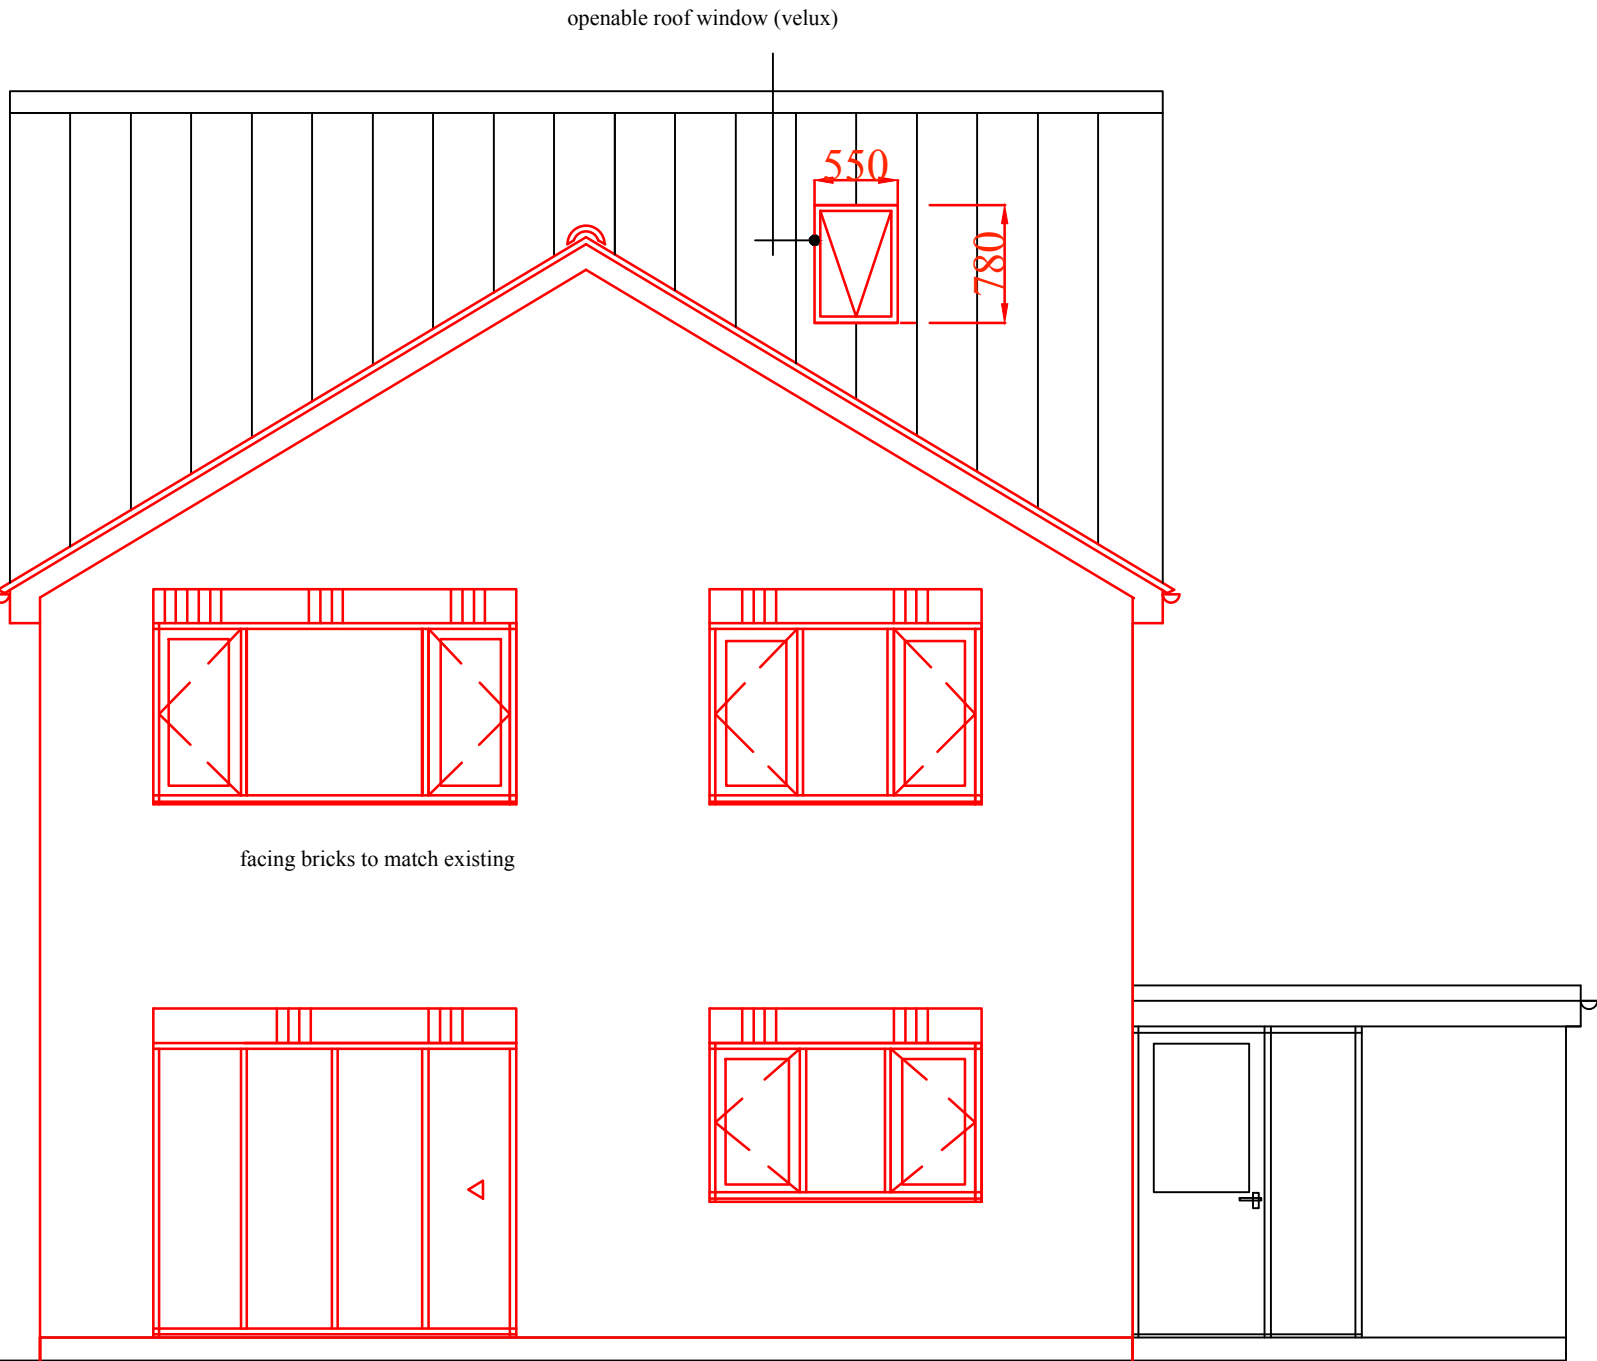

PROP WEST ELEVATION

PROP SOUTH ELEVATION

PROP NORTH ELEVATION

DO NOT SCALE THIS DRAWING. THE CONTRACTOR IS DEEMED TO HAVE CHECKED ALL DIMENSIONS
ANY DIMENSIONS NOT SHOWN ARE TO BE CHECKED

10000
500 500
scale

Revision	Notes	Date	Signed	Checked

43, Garnsgate Road,
Long Sutton,
Spalding, PE12 9BT

NiCAD Consultancy Services Ltd
The Hollies, Thornimans Lane
Frampton, PE20 1AJ
E: NiCAD1@outlook.com M: 07775641461

Project:
*Proposed extension
to form kitchen,
snug & bedrooms*

Drawing Title:
Existing/ Proposed Elevations

Date: Mar 2025	Scale: 1:50 @ A1
Drawn by: N.A.O	Date: Mar 2025
Checked by:	Date:

Drawing Number:
25/GR/04

APPROVALS:
PLANNING APPLICATION