




WEST ELEVATION - Front


EAST ELEVATION - Rear

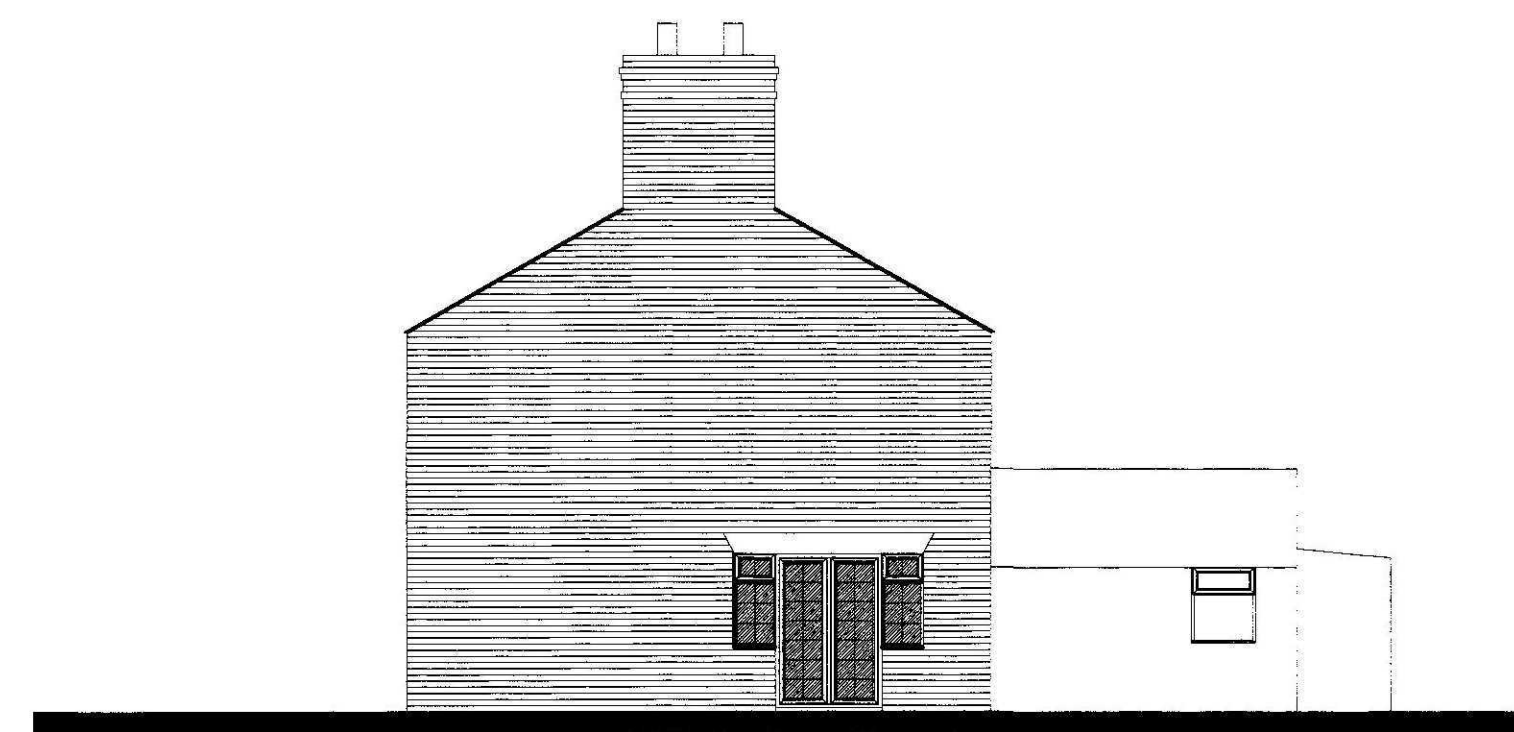


SOUTH ELEVATION - Side



NORTH ELEVATION - Side

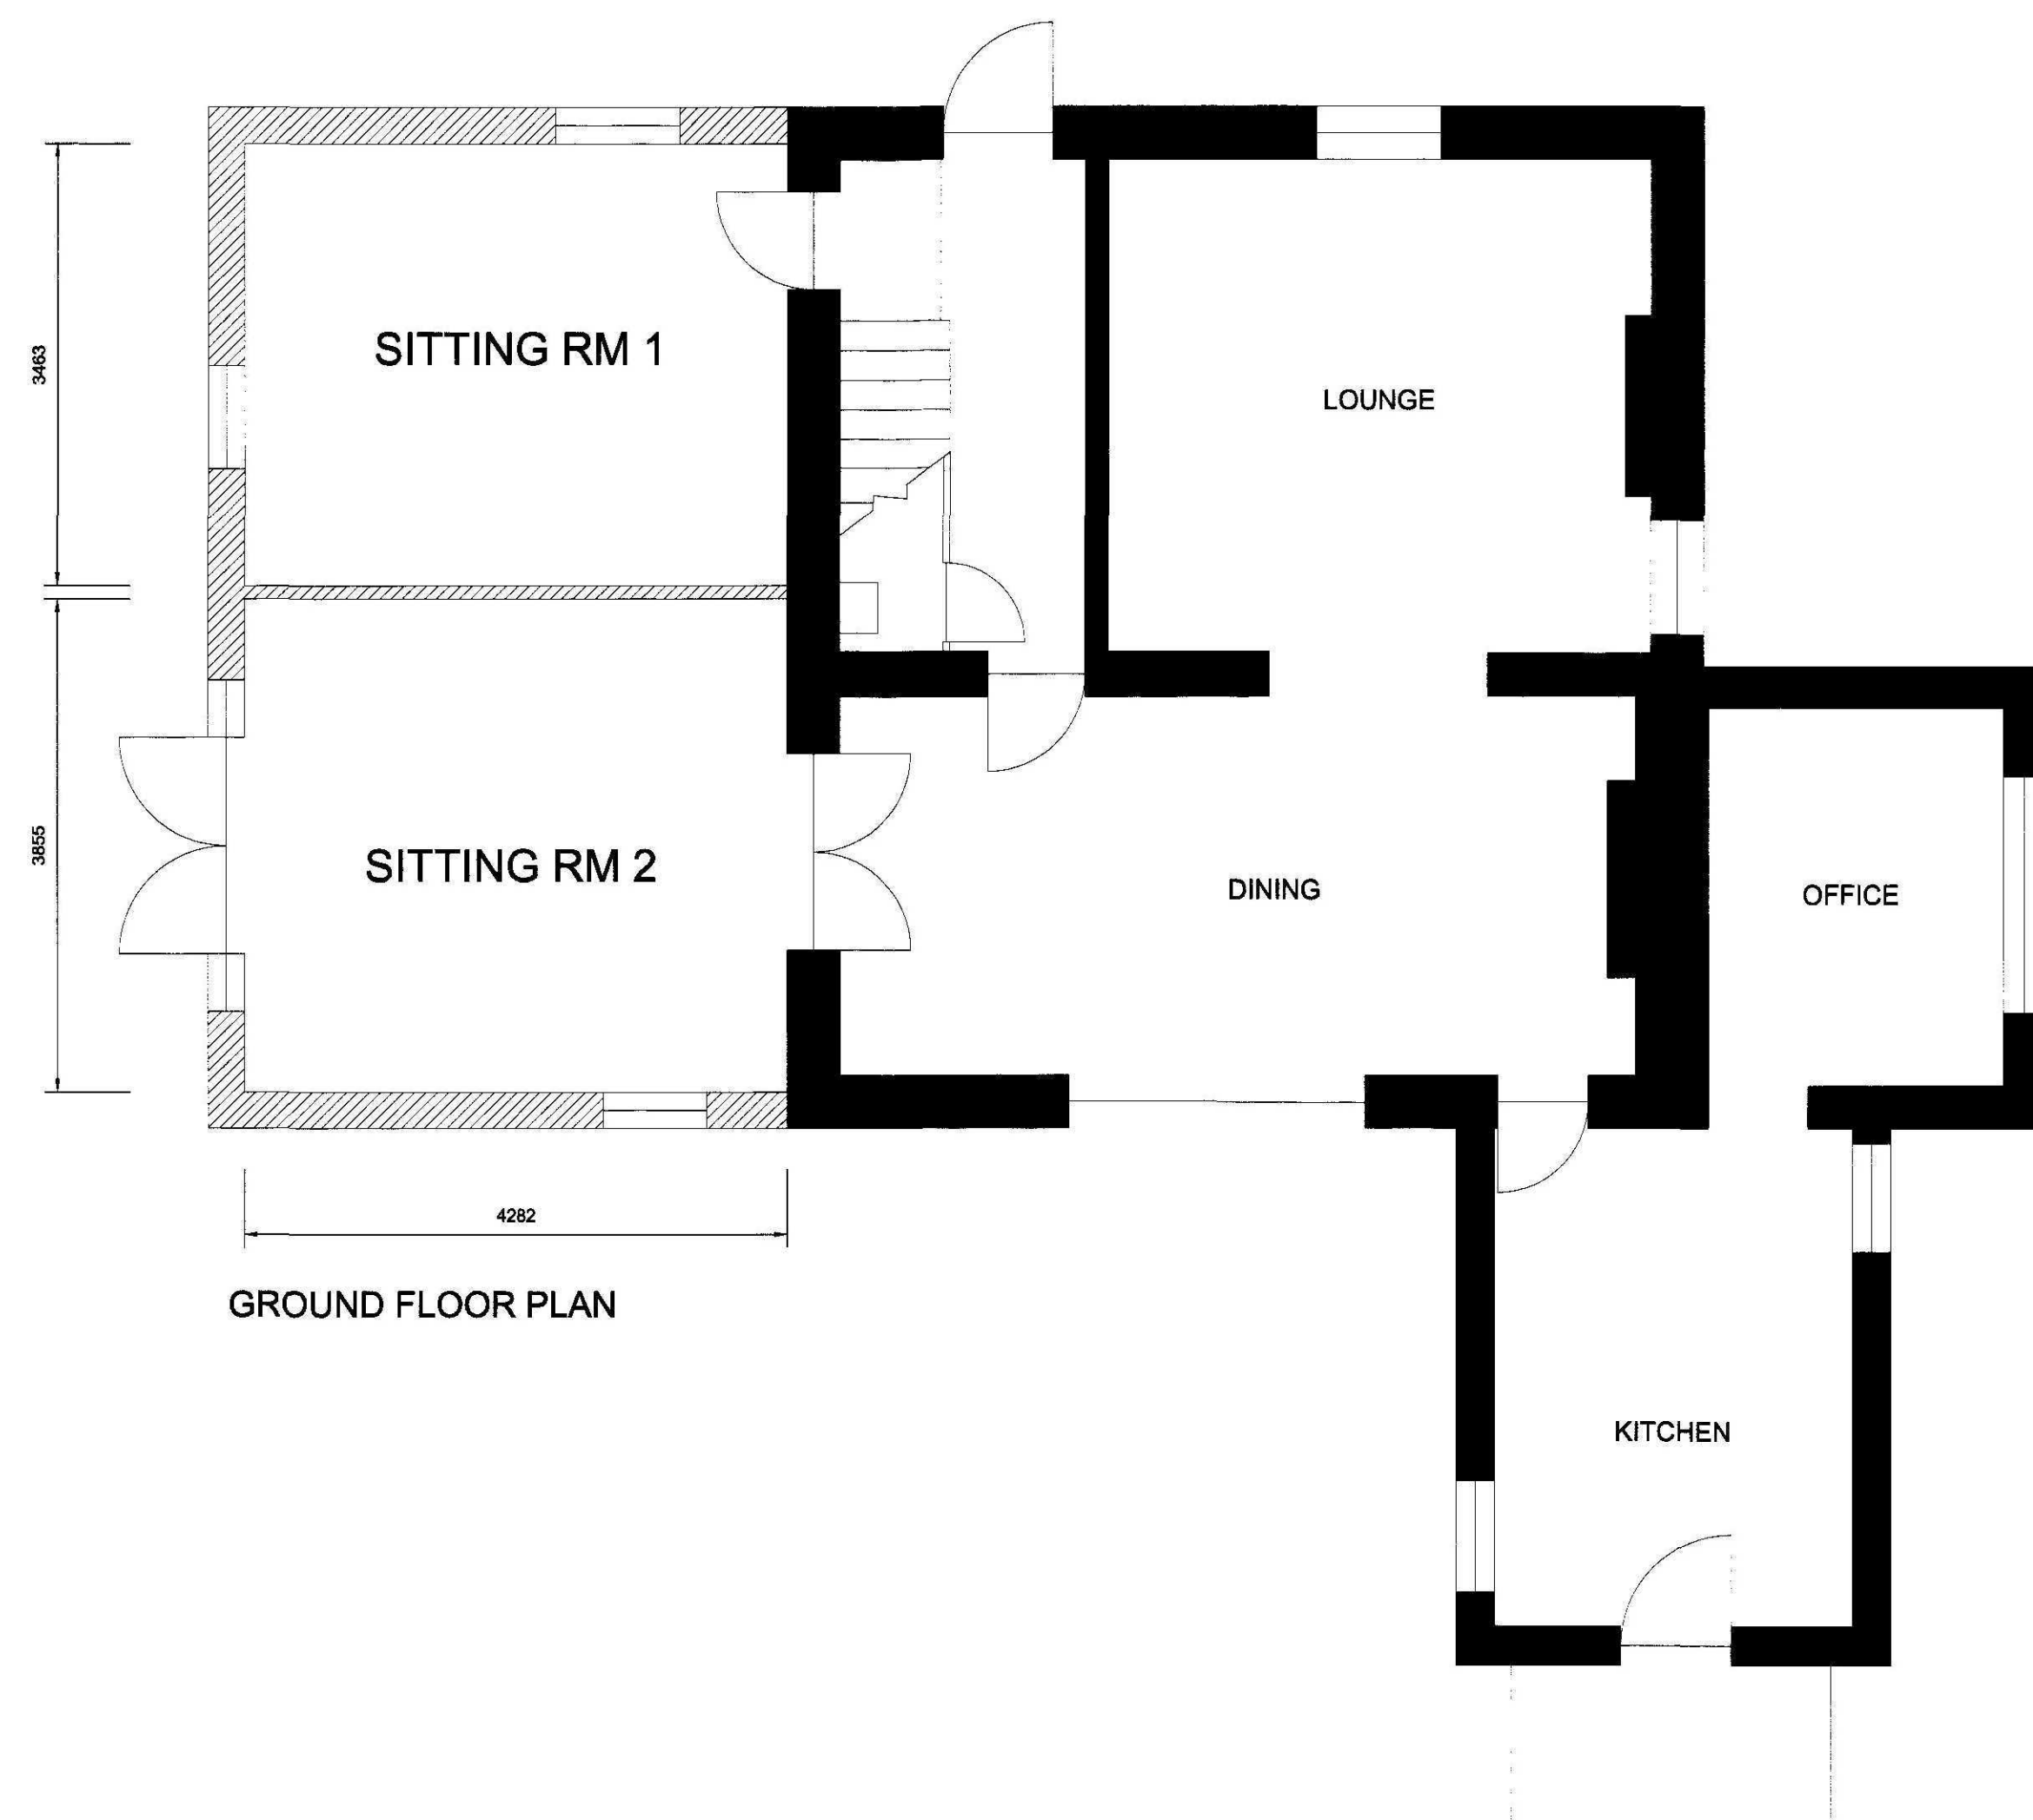

GROUND FLOOR PLAN

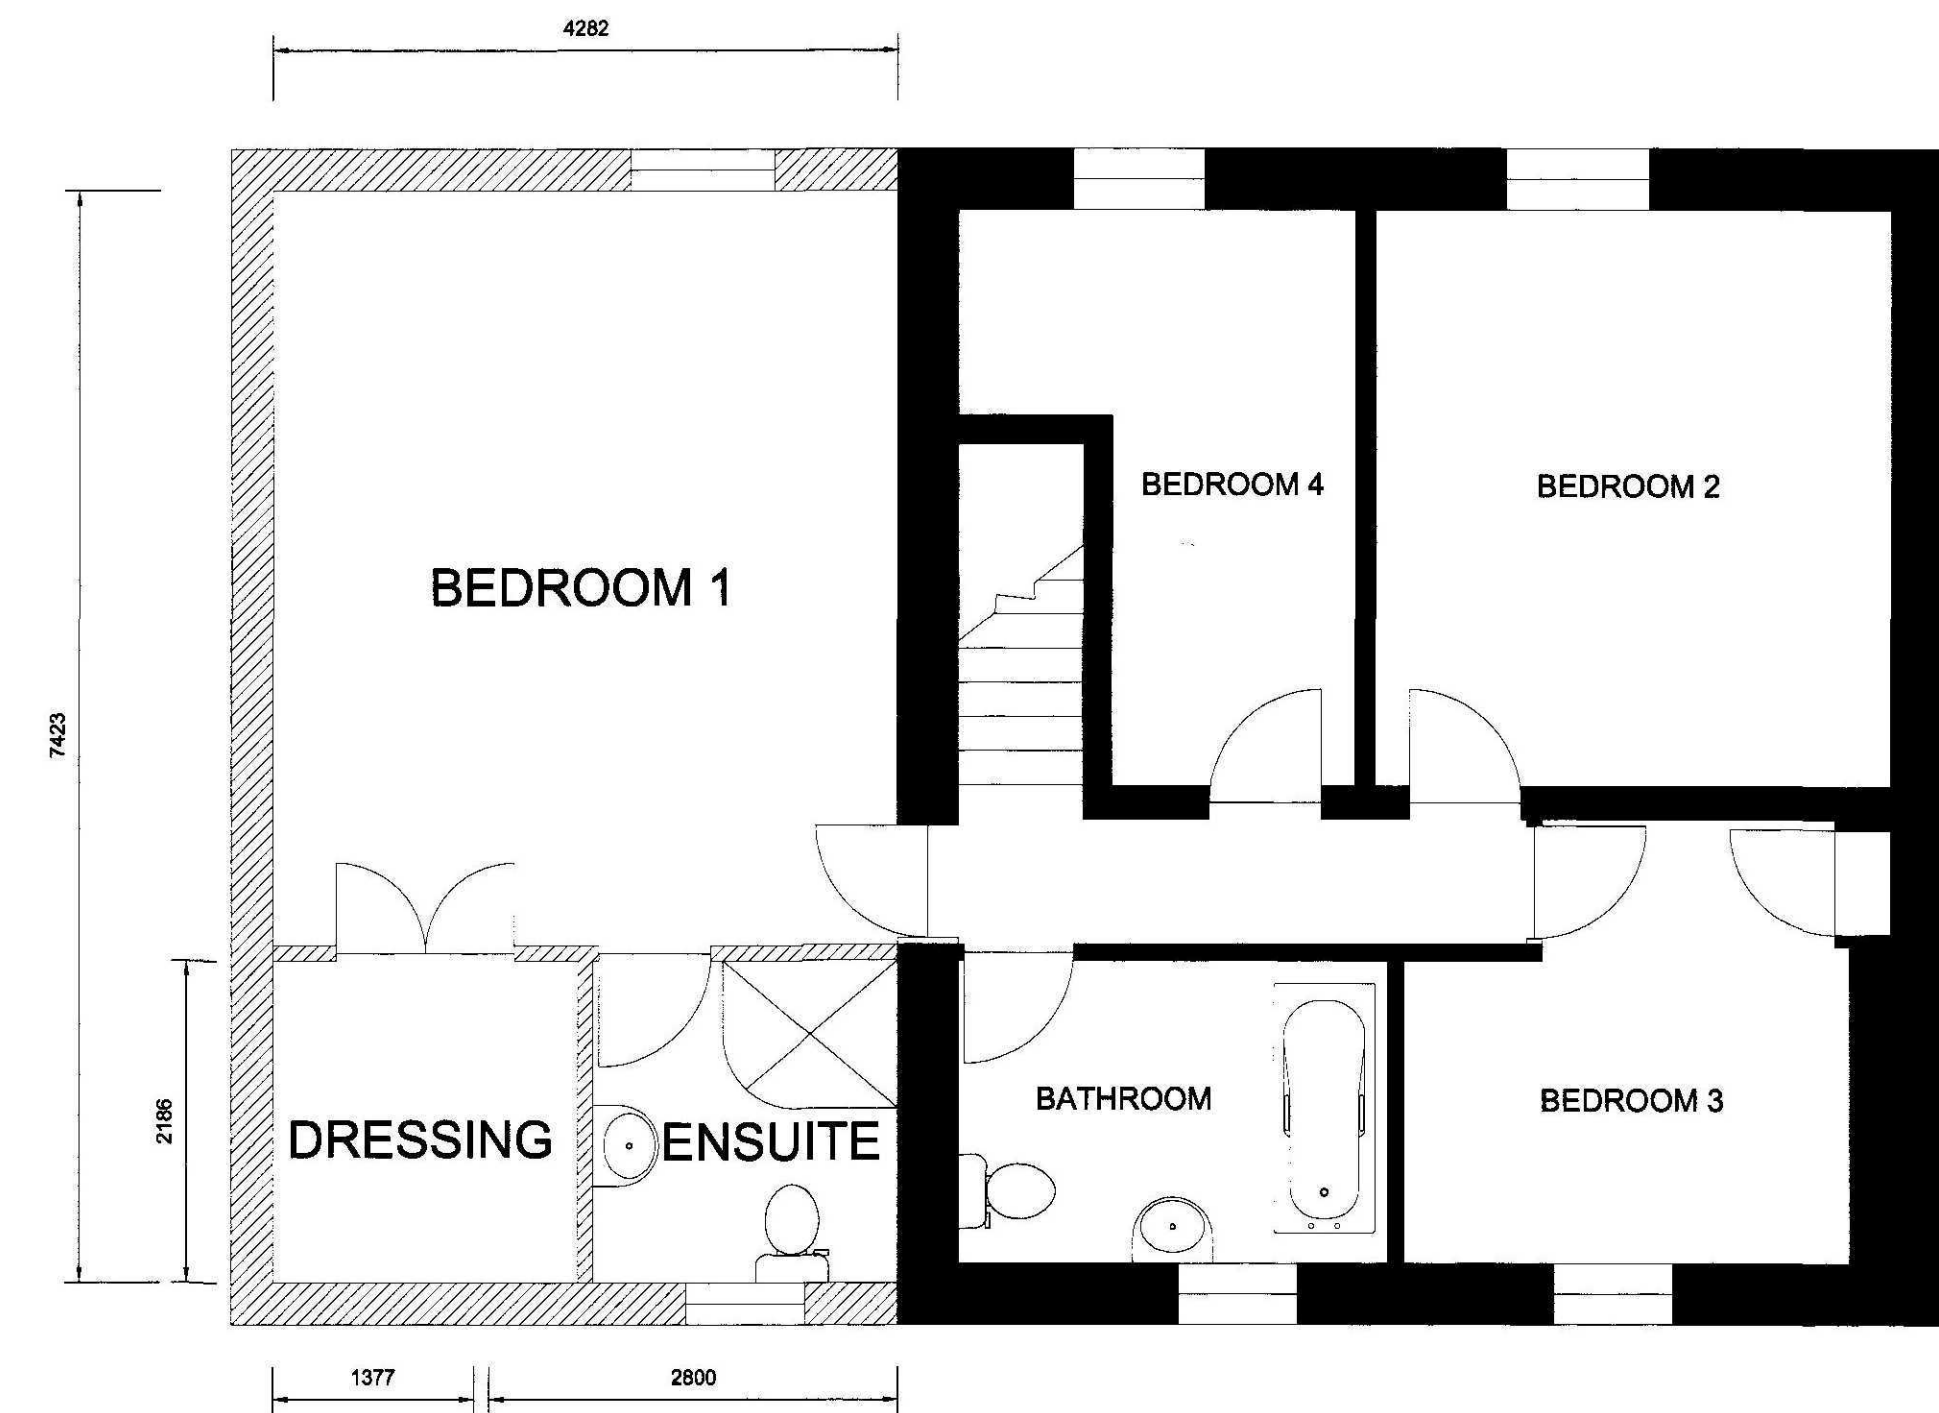

FIRST FLOOR PLAN

AMENDMENT PLAN
Ref. A1

13 AUG 2010
Ref: S26-10

Title:
**PROPOSED ALTERATIONS AND EXTENSIONS
AT EVERGREEN JARVIS GATE LONG SUTTON
FOR MR AND MRS P SPOOR**

Drawing Number:
10/250/PA/002

Rev:
B

Drawing:
PLANNING APPLICATION DRAWING

Do not measure from this drawing. All discrepancies should be reported to the architects.
This drawing should be read in conjunction with the specification and standard details.
All intellectual property rights are the copy right of Trevor A Clay RIBA Ltd ©

Revision:
A - 03 June 10 - Client's amendments

Scales:
1:50.....1:100

Sheet Size:
A1

Date:
19.05.10

Drawn:
TAC

14 Old Fendike Road
Weston Hills
SPALDING
Lincolnshire PE12 6DD

Tel/Fax 01406 380027
Mobile 07778 597975

TAC
TREVOR A CLAY RIBA LTD
CHARTERED ARCHITECTS