

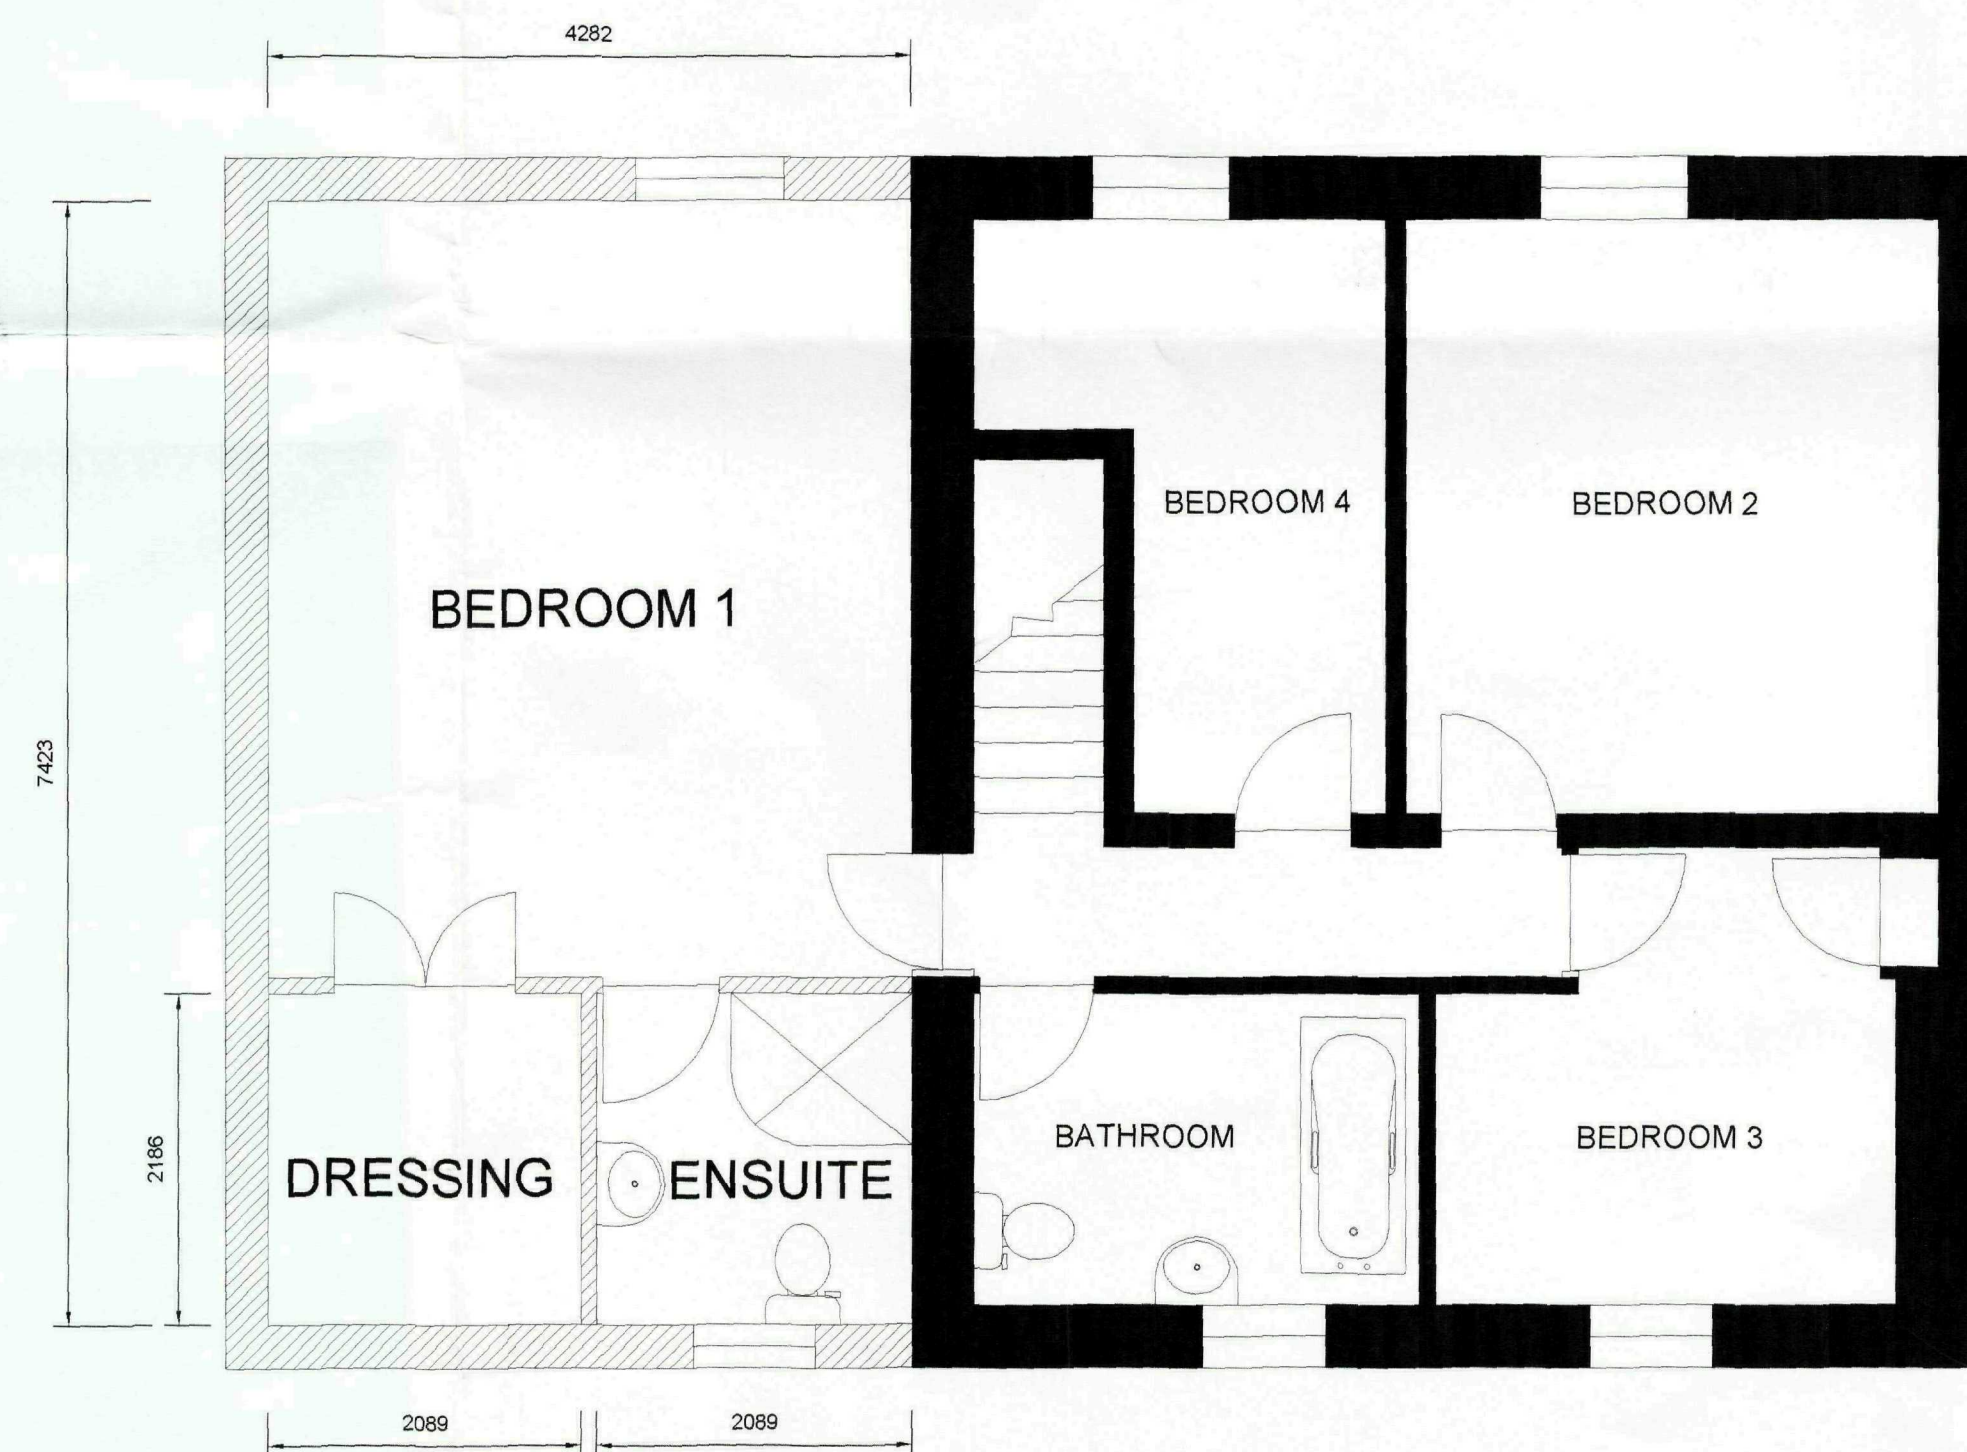


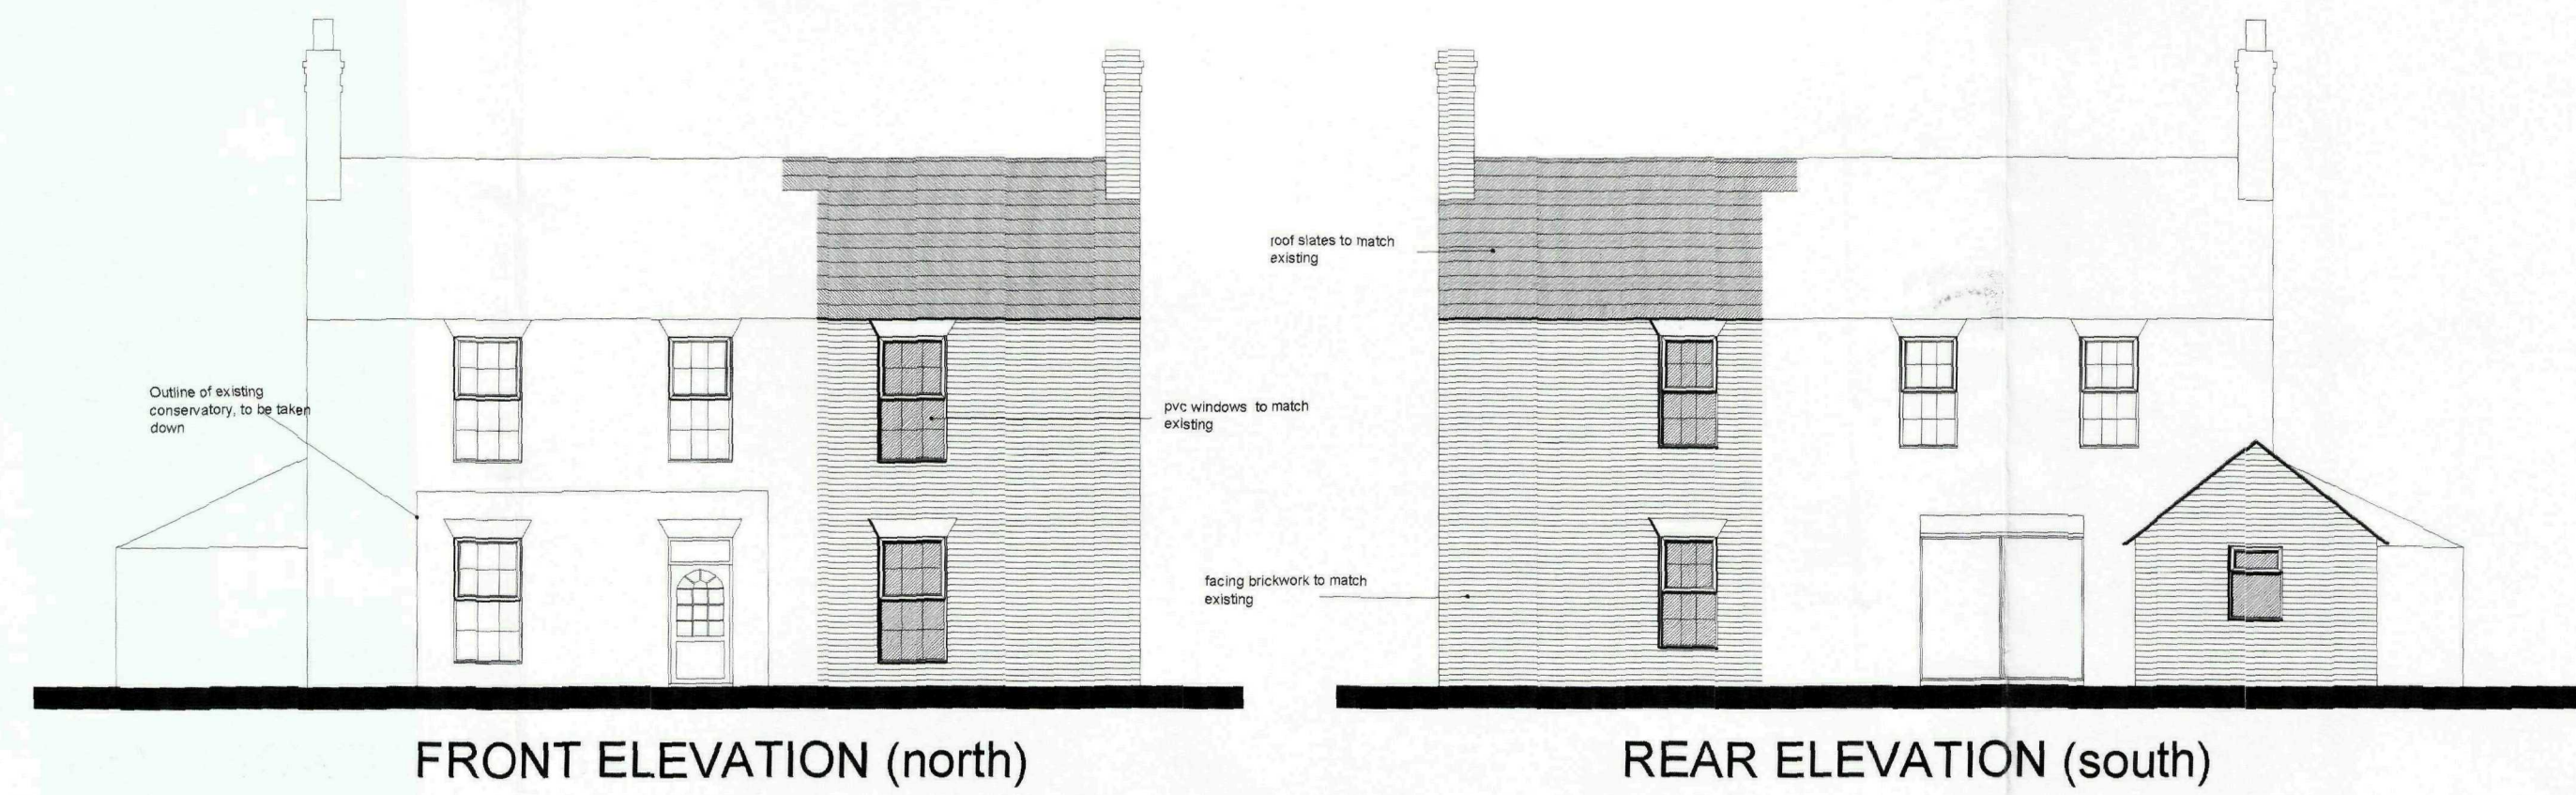

SITE PLAN 1:200

GROUND FLOOR PLAN

FIRST FLOOR PLAN

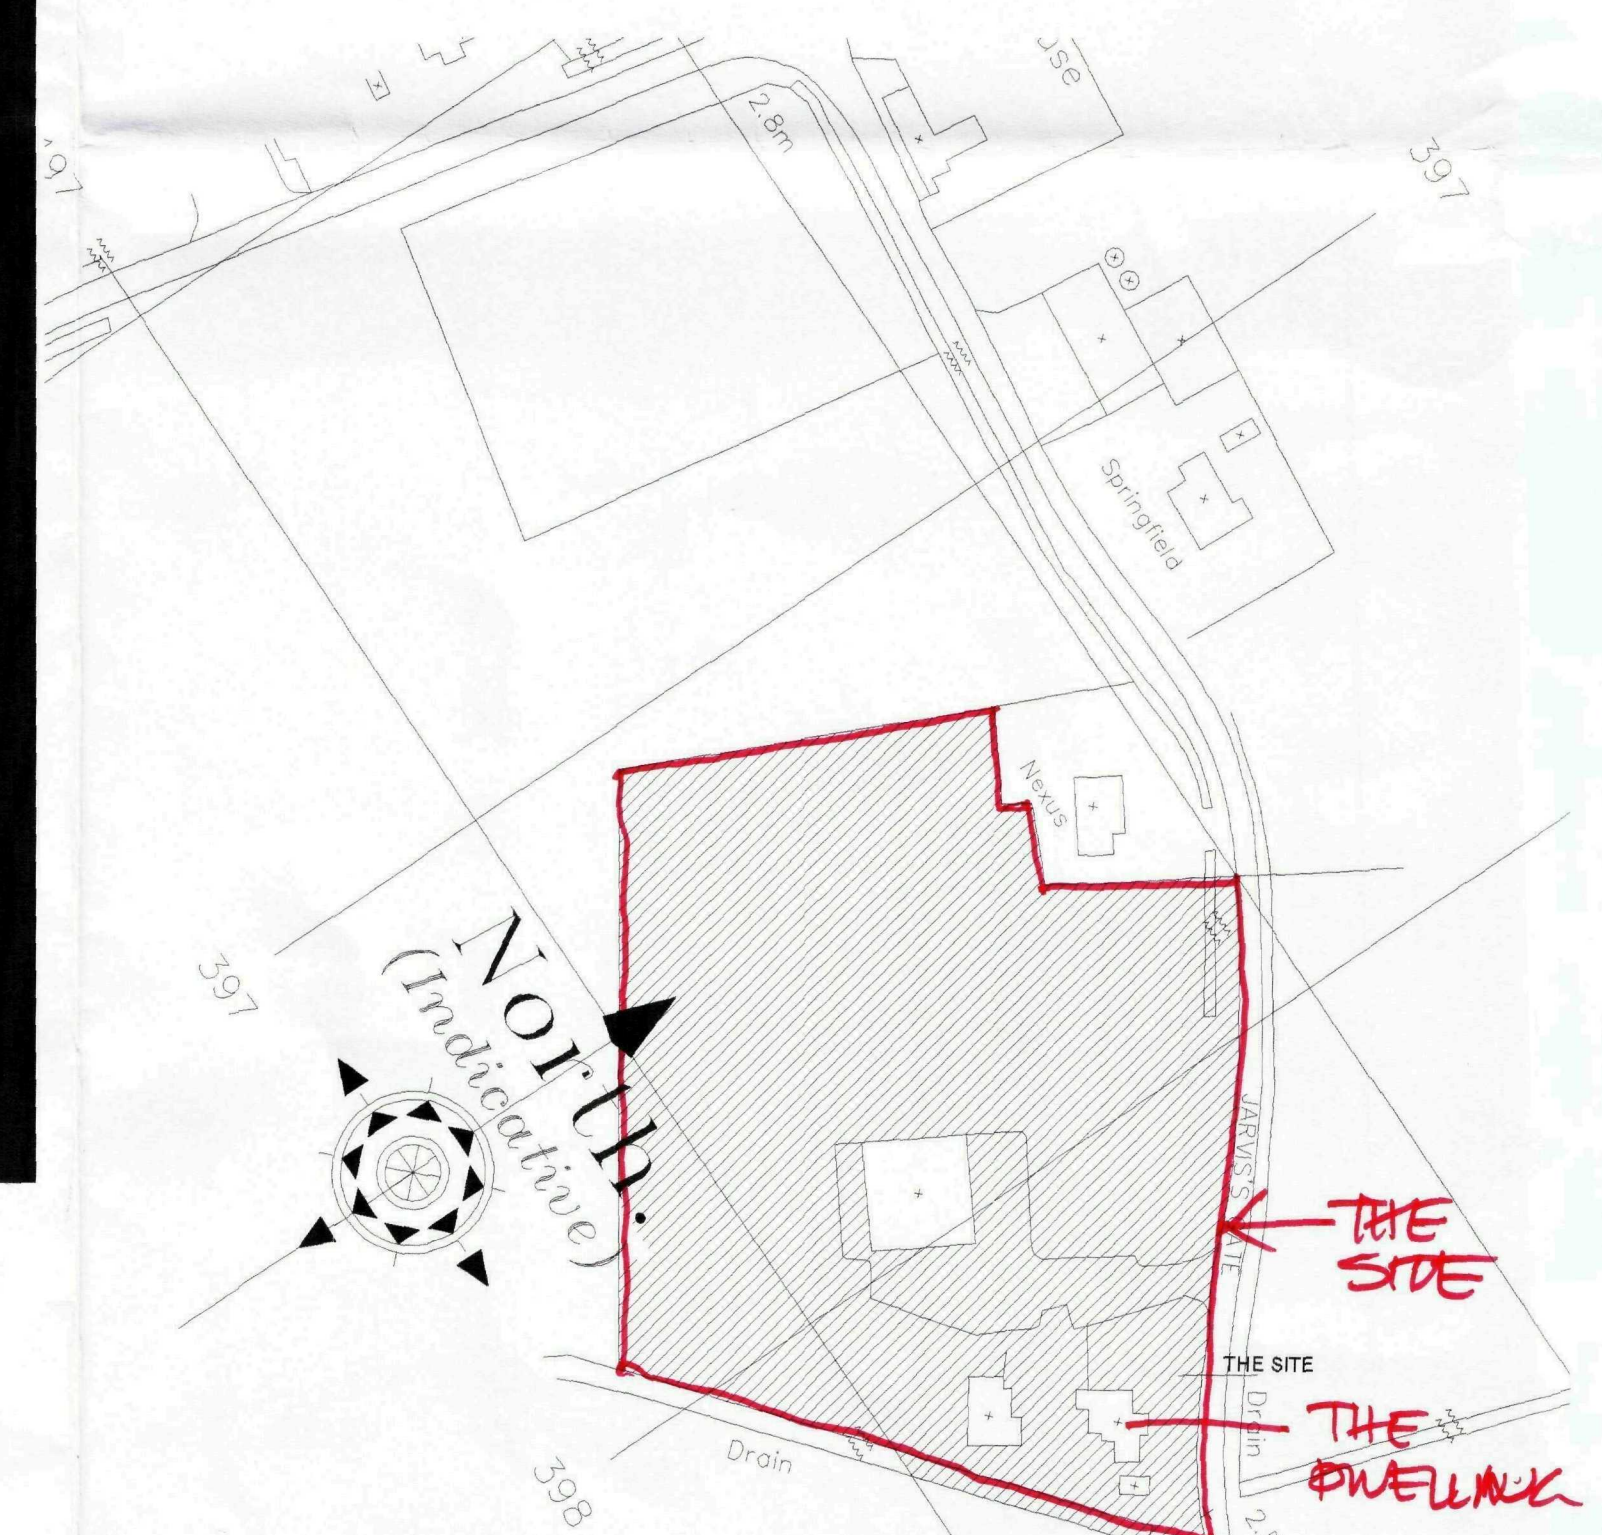

LOCATION PLAN 1:1250

PROPOSED ALTERATIONS AND EXTENSIONS
AT EVERGREEN JARVIS GATE SUTTON ST JAMES
FOR MRS S B ROWLEDGE AND MR P SPOOR

PLANNING APPLICATION DRAWING

Drawing Number:
10/250/PA/001

Rev:

Do not measure from this drawing. All discrepancies should be reported to the architects.
This drawing should be read in conjunction with the specification and standard details.
All intellectual property rights are the copyright of Trevor A Clay RIBA Ltd ©

Revision:

Scales:
1:50, 1:100, 1:200, 1:1250

Sheet Size: A1
Date: 11.04.10
Drawn: TAC

14 Old Fendike Road
Weston Hills
SPALDING
Lincolnshire PE12 6DD

Tel/Fax 01406 380027
Mobile 07778 597975



TREVOR A CLAY RIBA LTD
CHARTERED ARCHITECTS

SHDC
Planning & Development
24 JUN 2010
Ref: 0526-10