


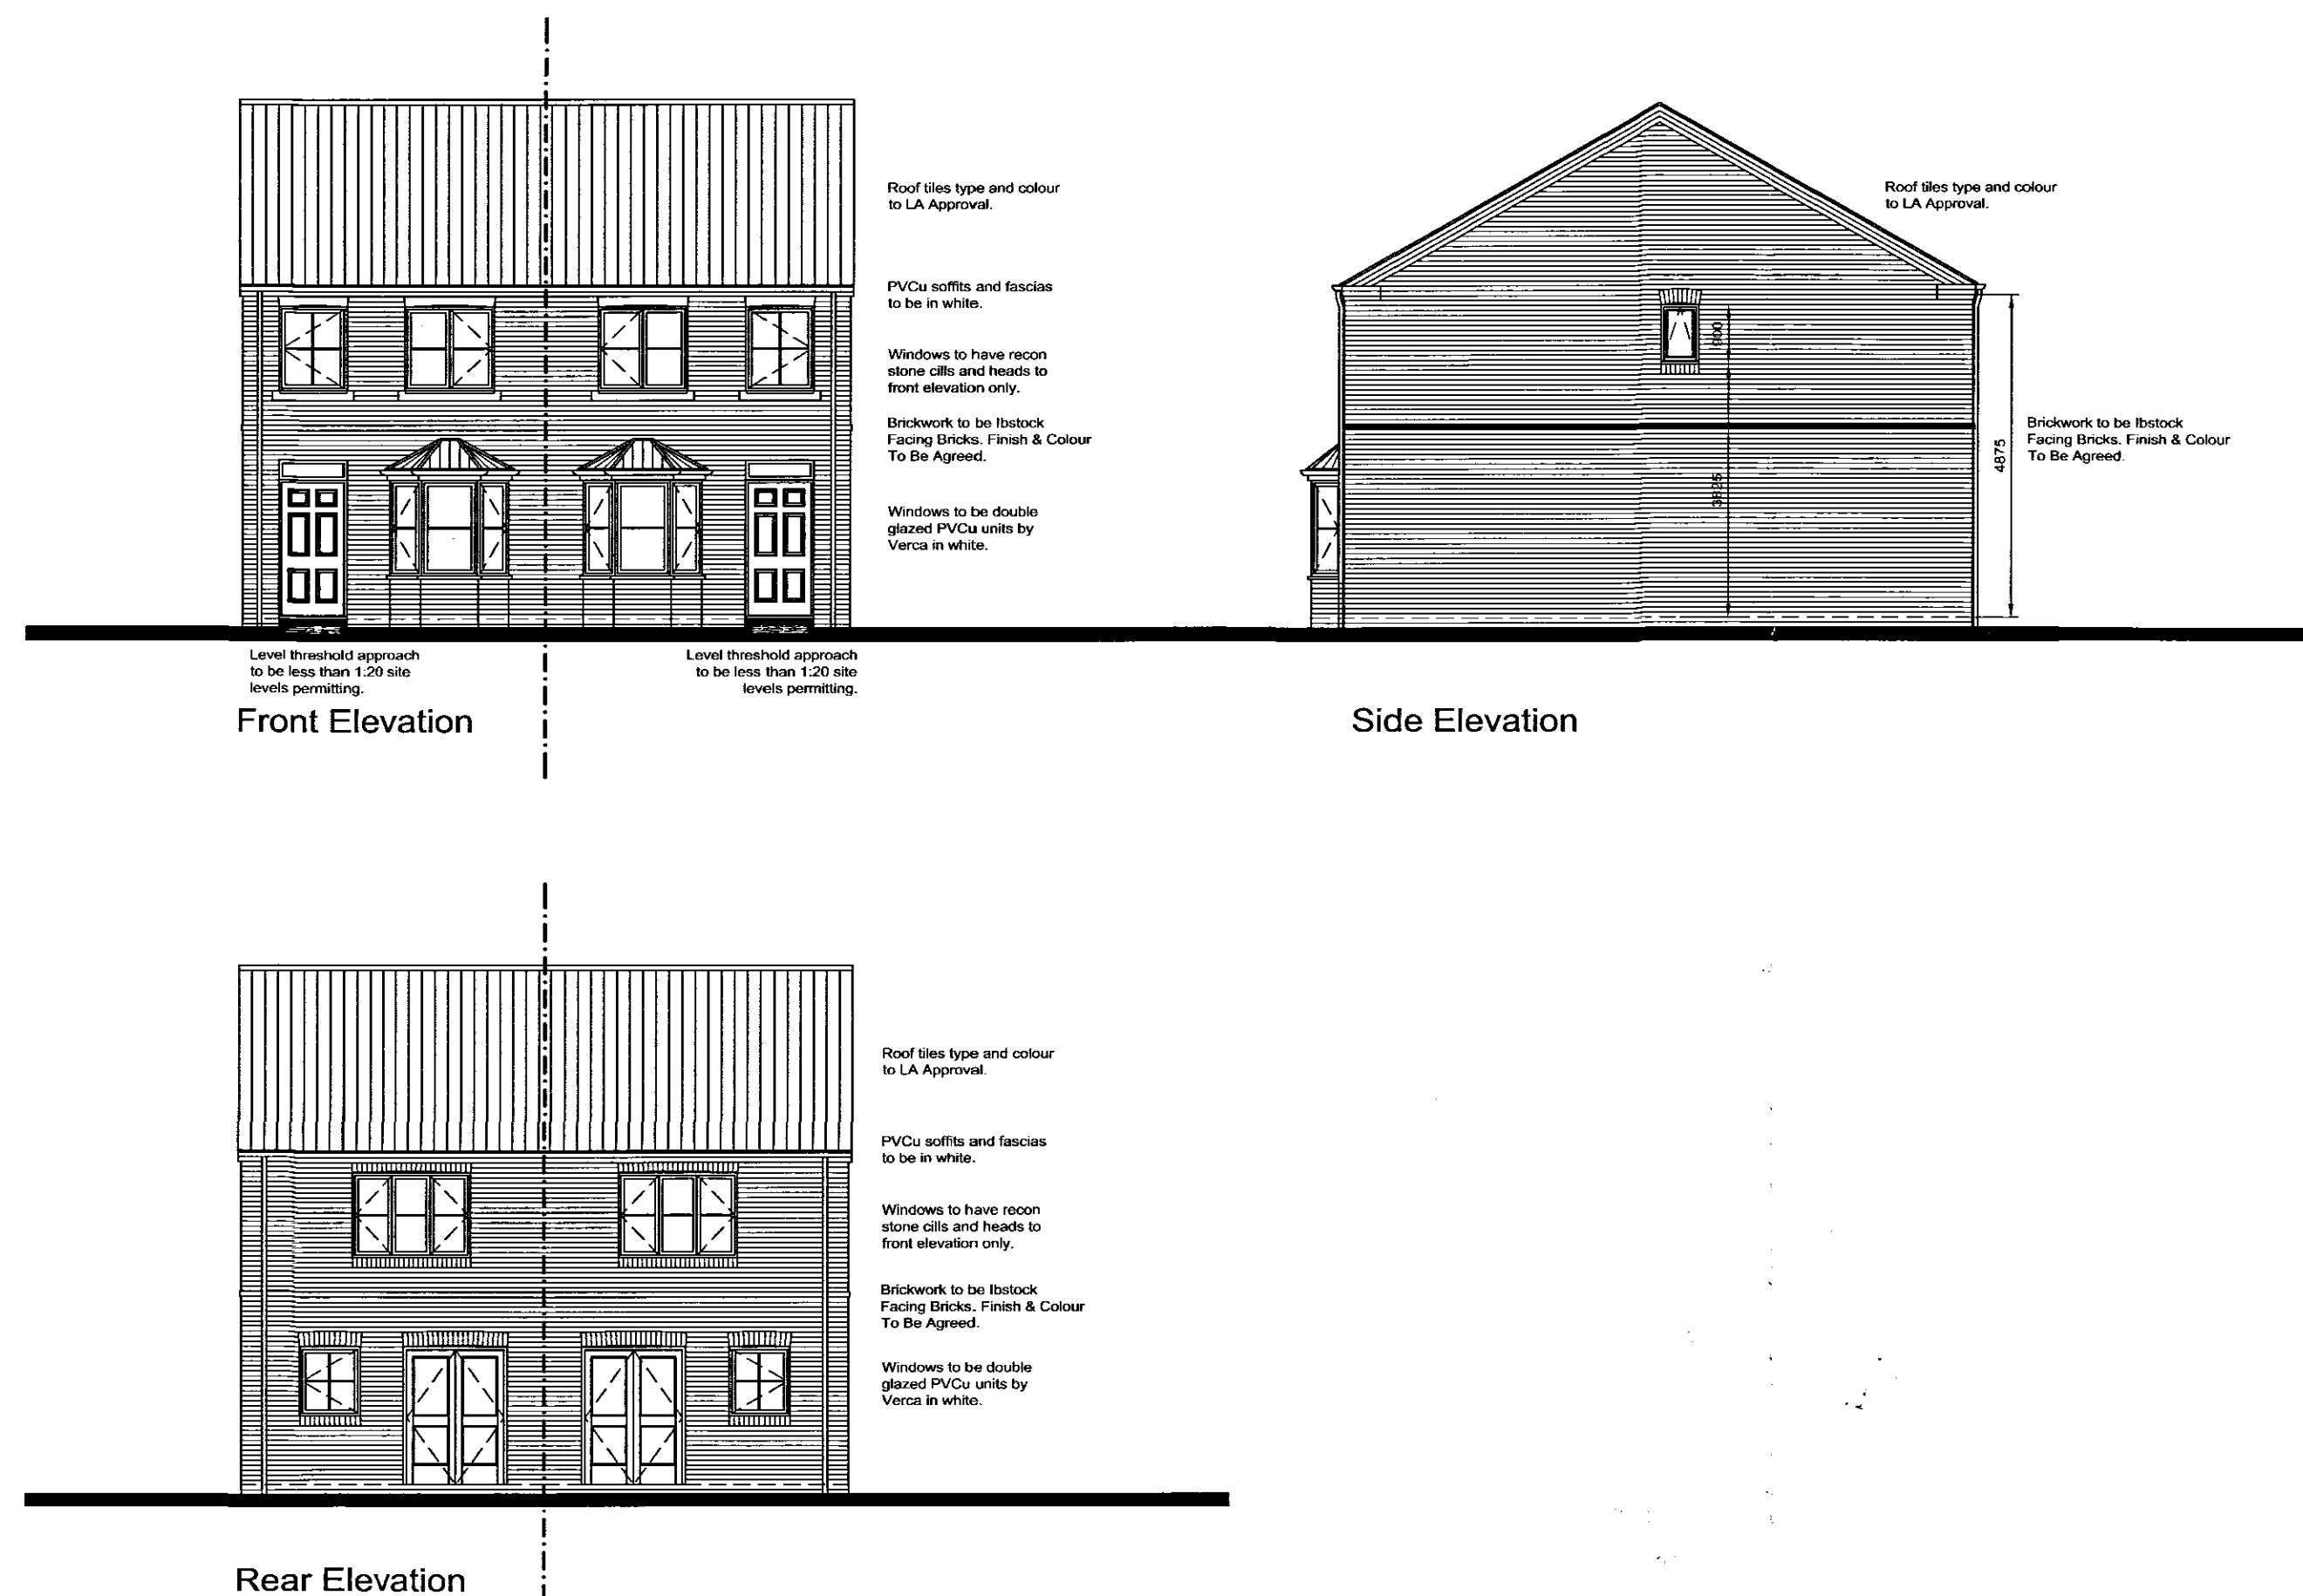
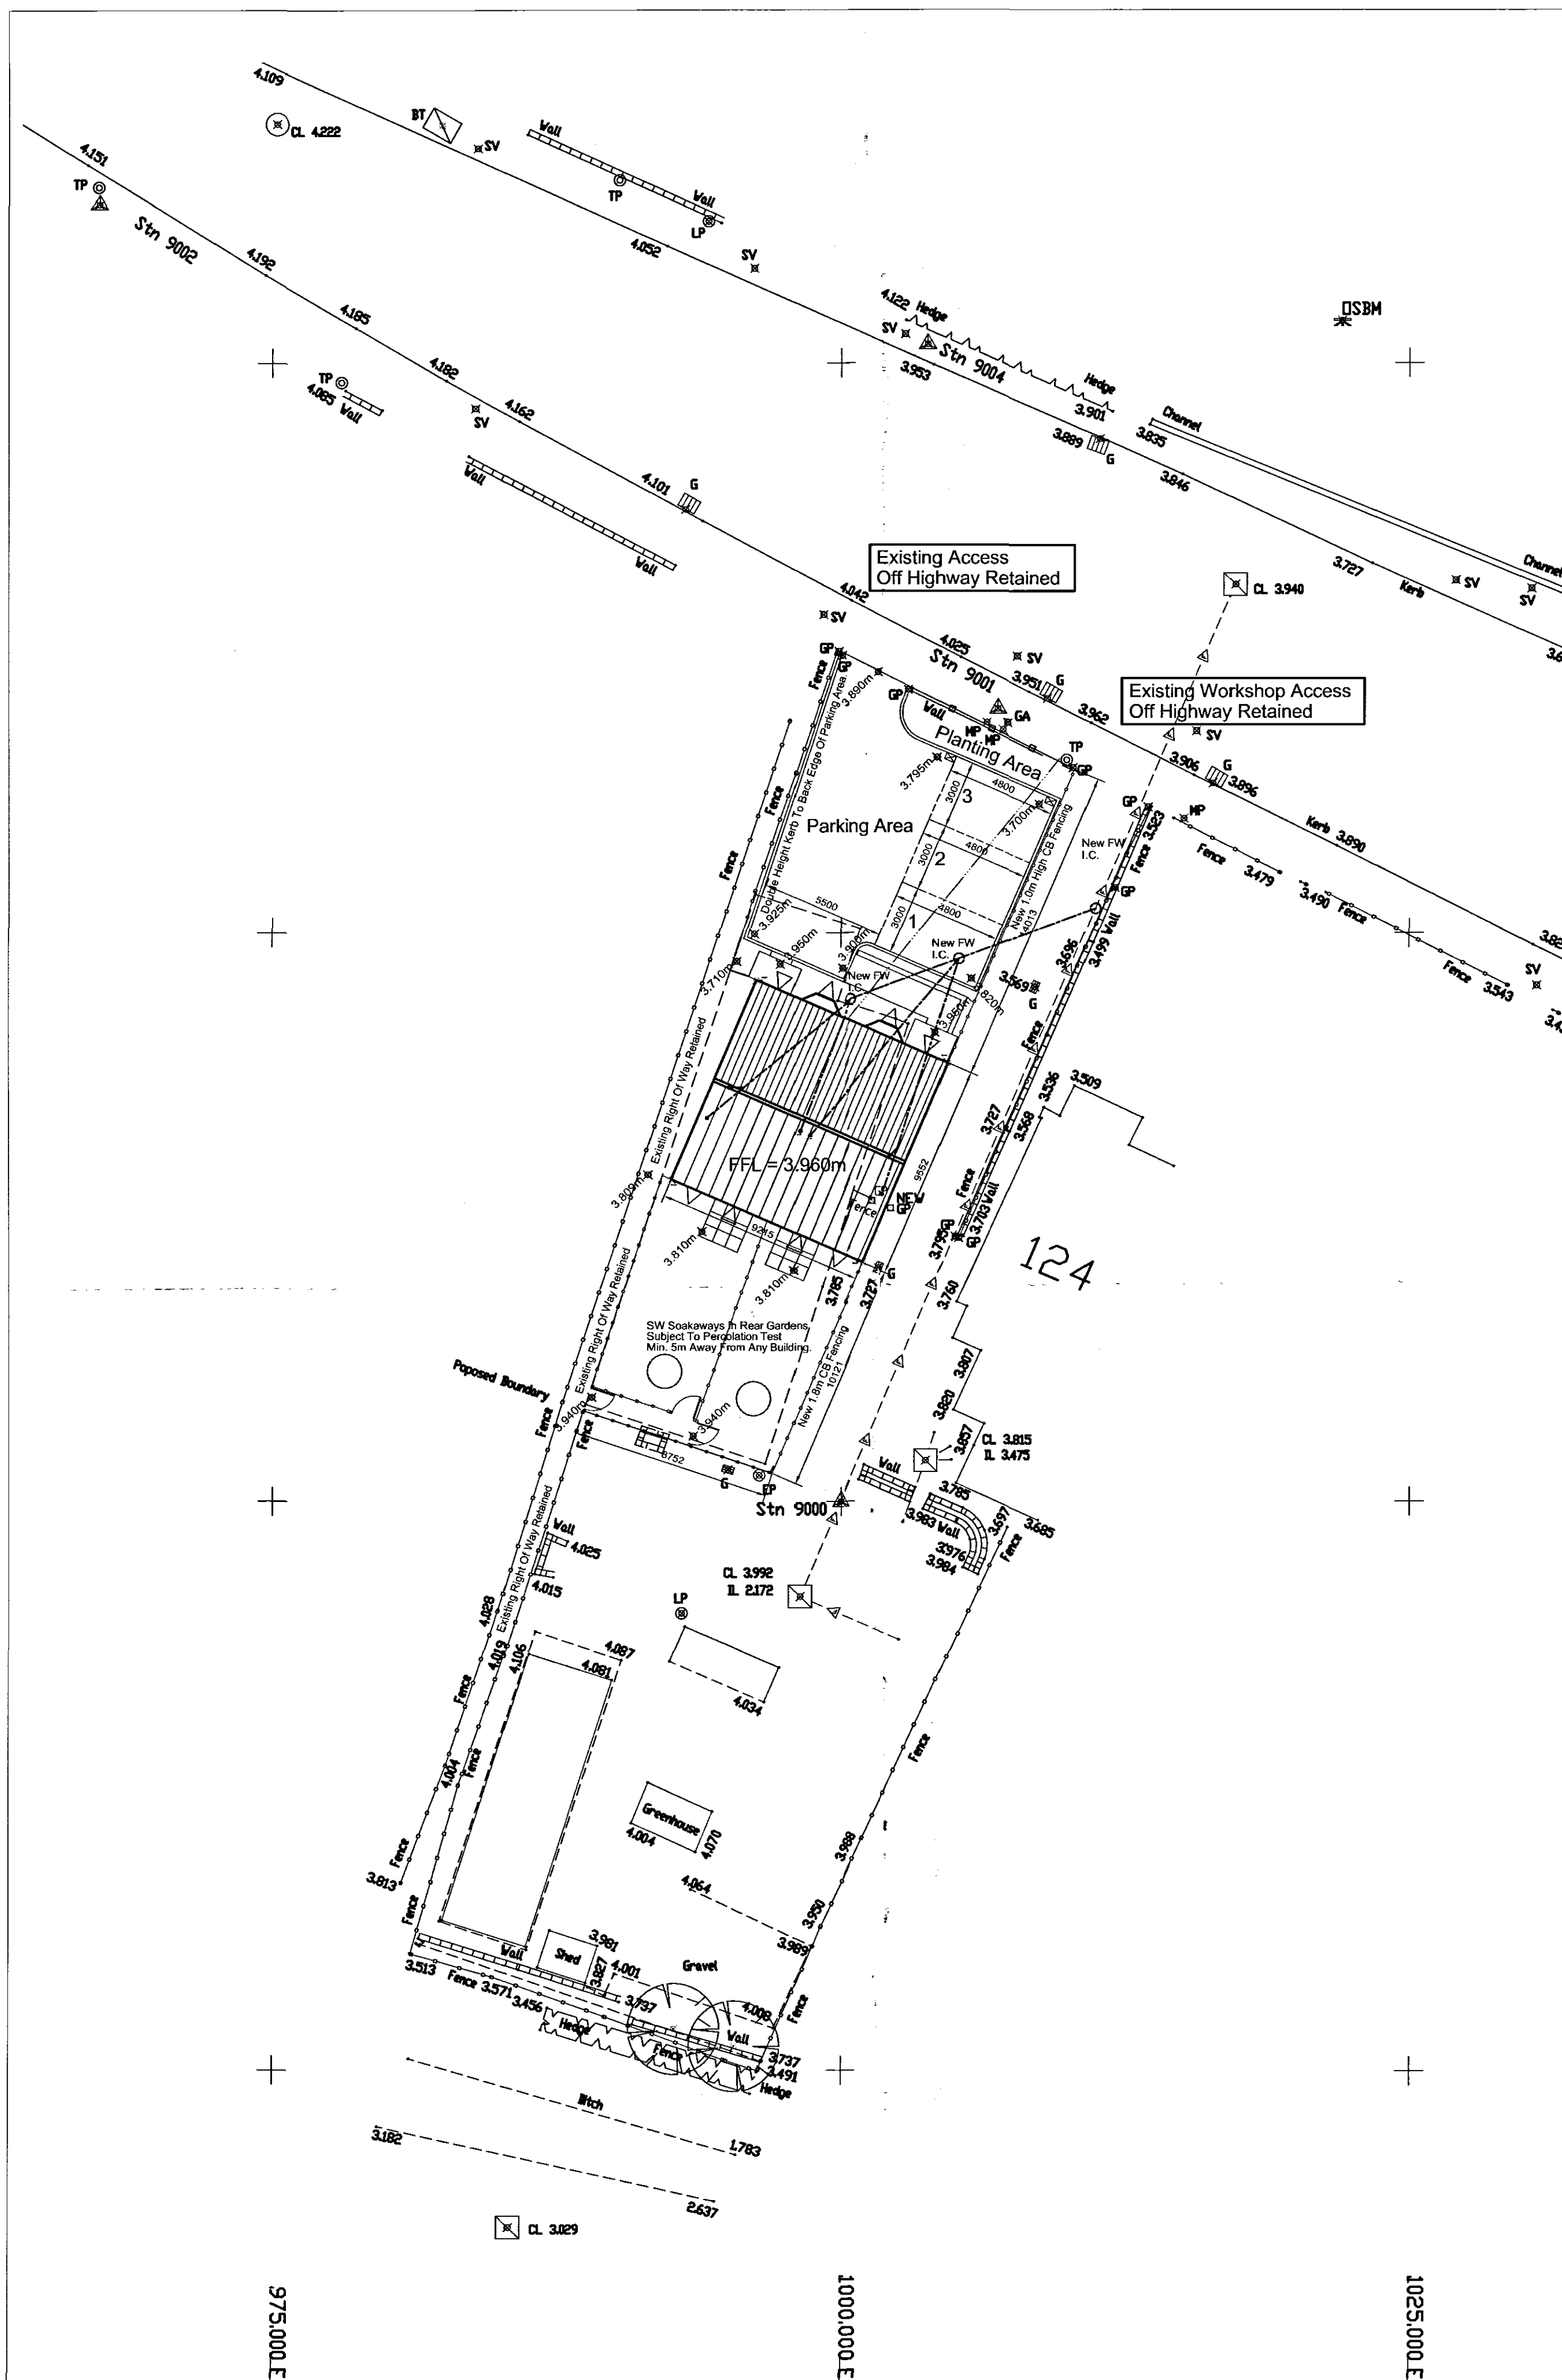


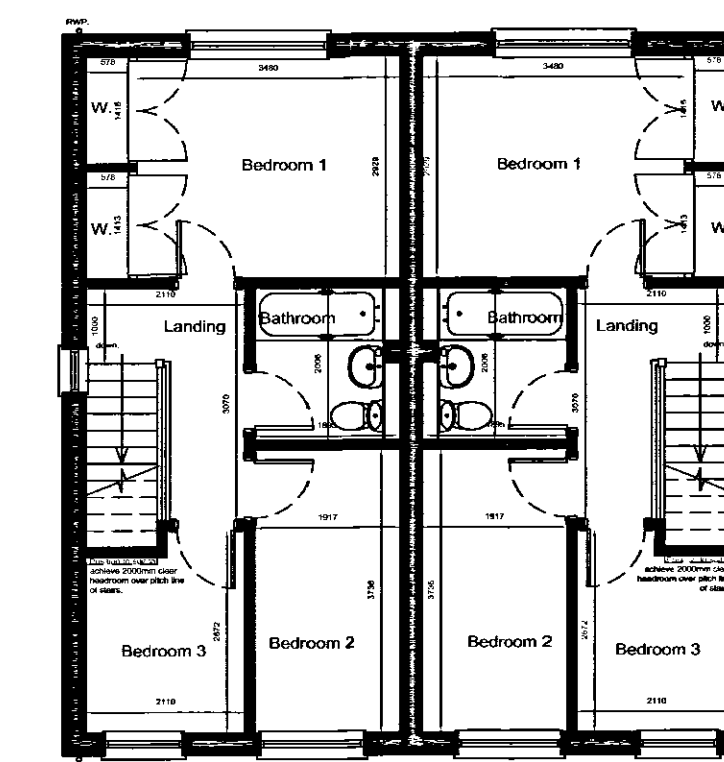

Proposed Elevations - (Scale 1 to 100)

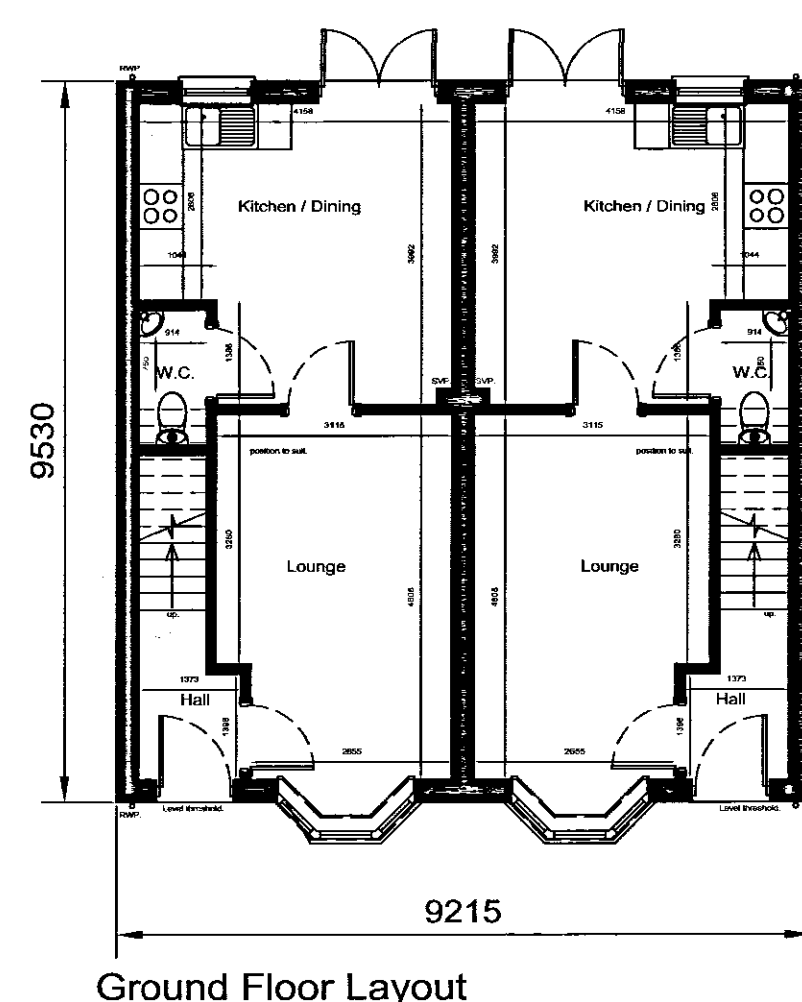

Proposed Floor Plans - (Scale 1 to 100)

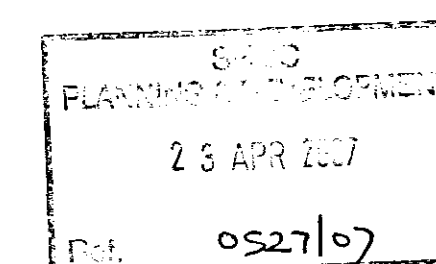

Supervised
Ruf. Kofan

DO NOT SCALE THIS DRAWING. THE CONTRACTOR IS DEEMED TO HAVE CHECKED ALL DIMENSIONS ON SITE AND REPORT ANY DISCREPANCIES TO OGLESBY & LIMB LTD. THE CONTENTS OF THIS DRAWING ARE COVERED BY COPYRIGHT AND REMAIN THE PROPERTY OF OGLESBY & LIMB LTD. WRITTEN APPROVAL MUST BE OBTAINED FROM OGLESBY & LIMB LTD PRIOR TO DUPLICATION OR REPRODUCTION OF THIS DRAWING OR ITS CONTENTS. ANY DIMENSIONS NOT SHOWN ARE TO BE CHECKED AND AGREED WITH OGLESBY & LIMB LTD.

Rev_B - Soakaways added to rear gardens and brick / tile finish notes updated - April07 - CLS
Rev_A - Building Width Reduced To Provide Clearance To Side Access Owned By Neighbour - March07 - CLS

Oglesby & Limb Ltd
Chartered Architects
and Building Surveyors
67 London Road
Newark, Notts
NG24 1RZ
Tel: 01636 702030
Fax: 01636 703740
e-mail: design@o-ltd.co.uk

Client:
Stepford Homes Ltd

Project:
Proposed Residential Development
124 London Road, Long Sutton
Lincolnshire

Drawing Title:
Proposed Site Layout, Floor Plans
And Elevations.

Date: 05/3/2007 Scale: 1:100 & 1:200
Drawn by: CLS Checked by: —

Drawing Number: A0704 - 10 Rev: B