
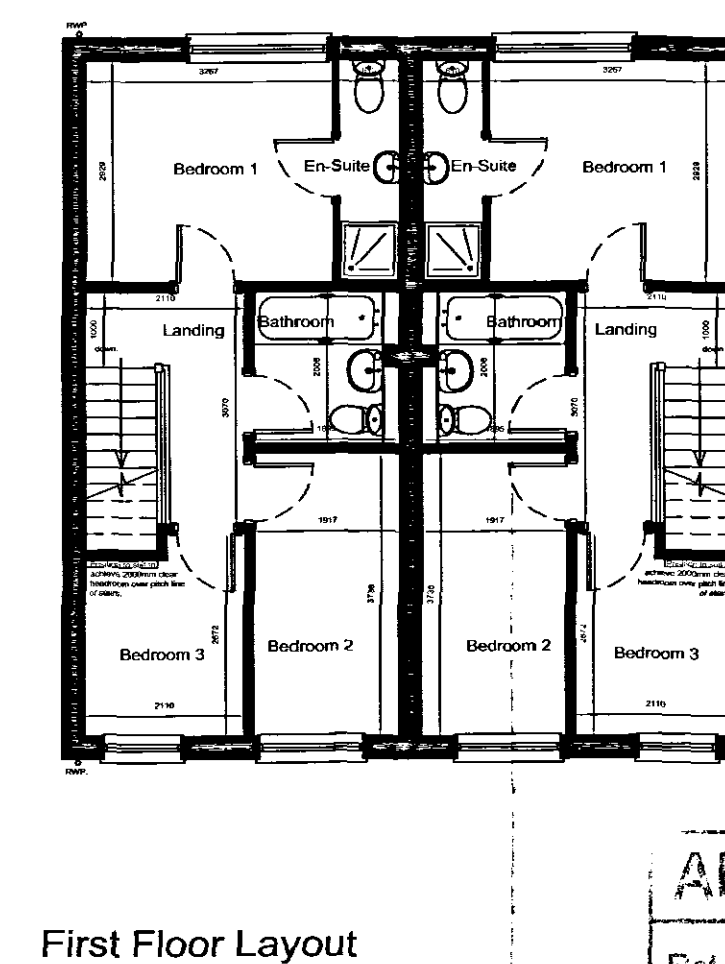
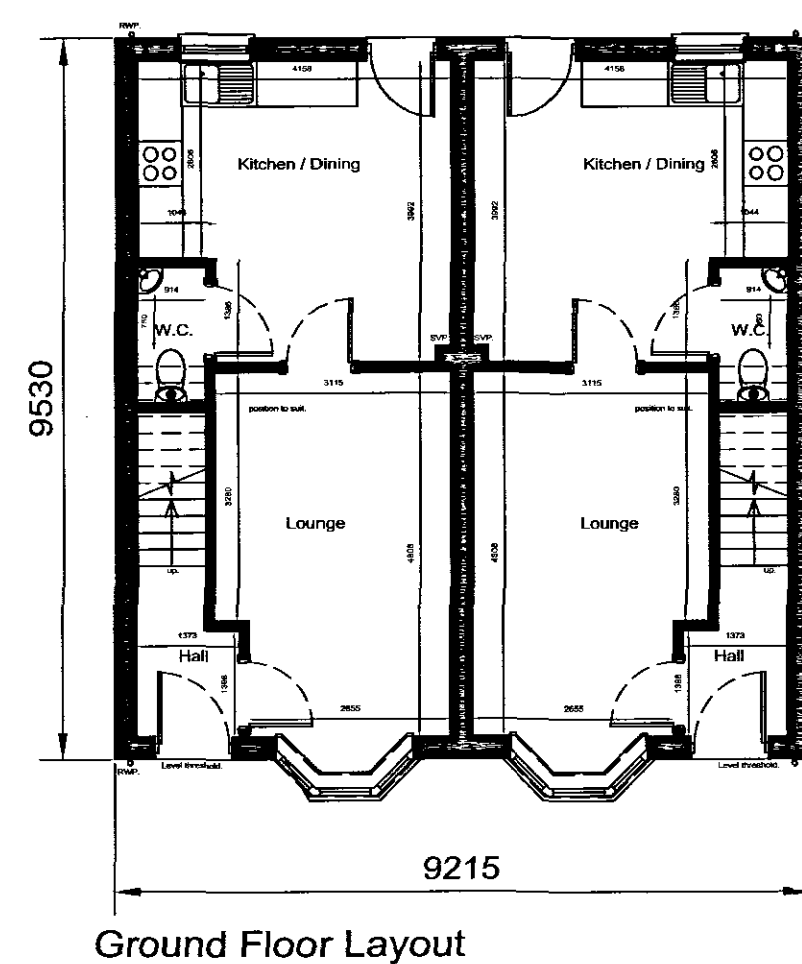
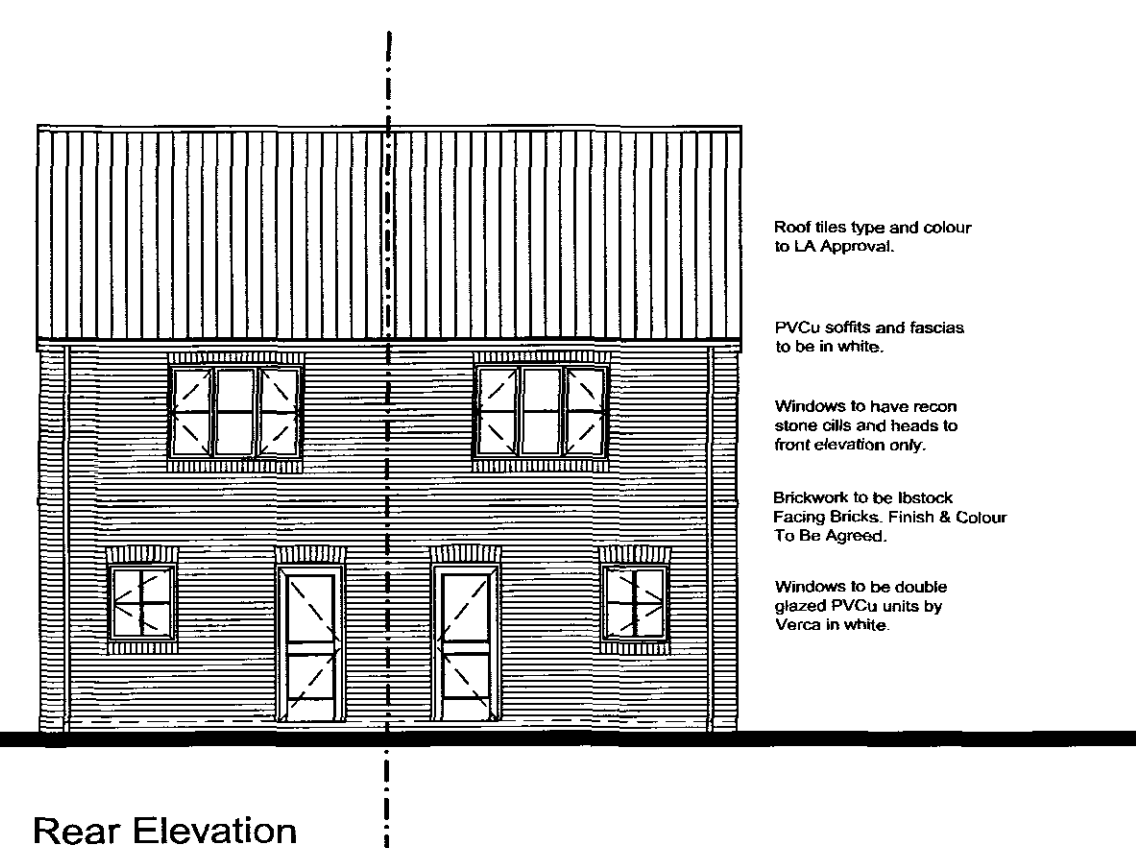
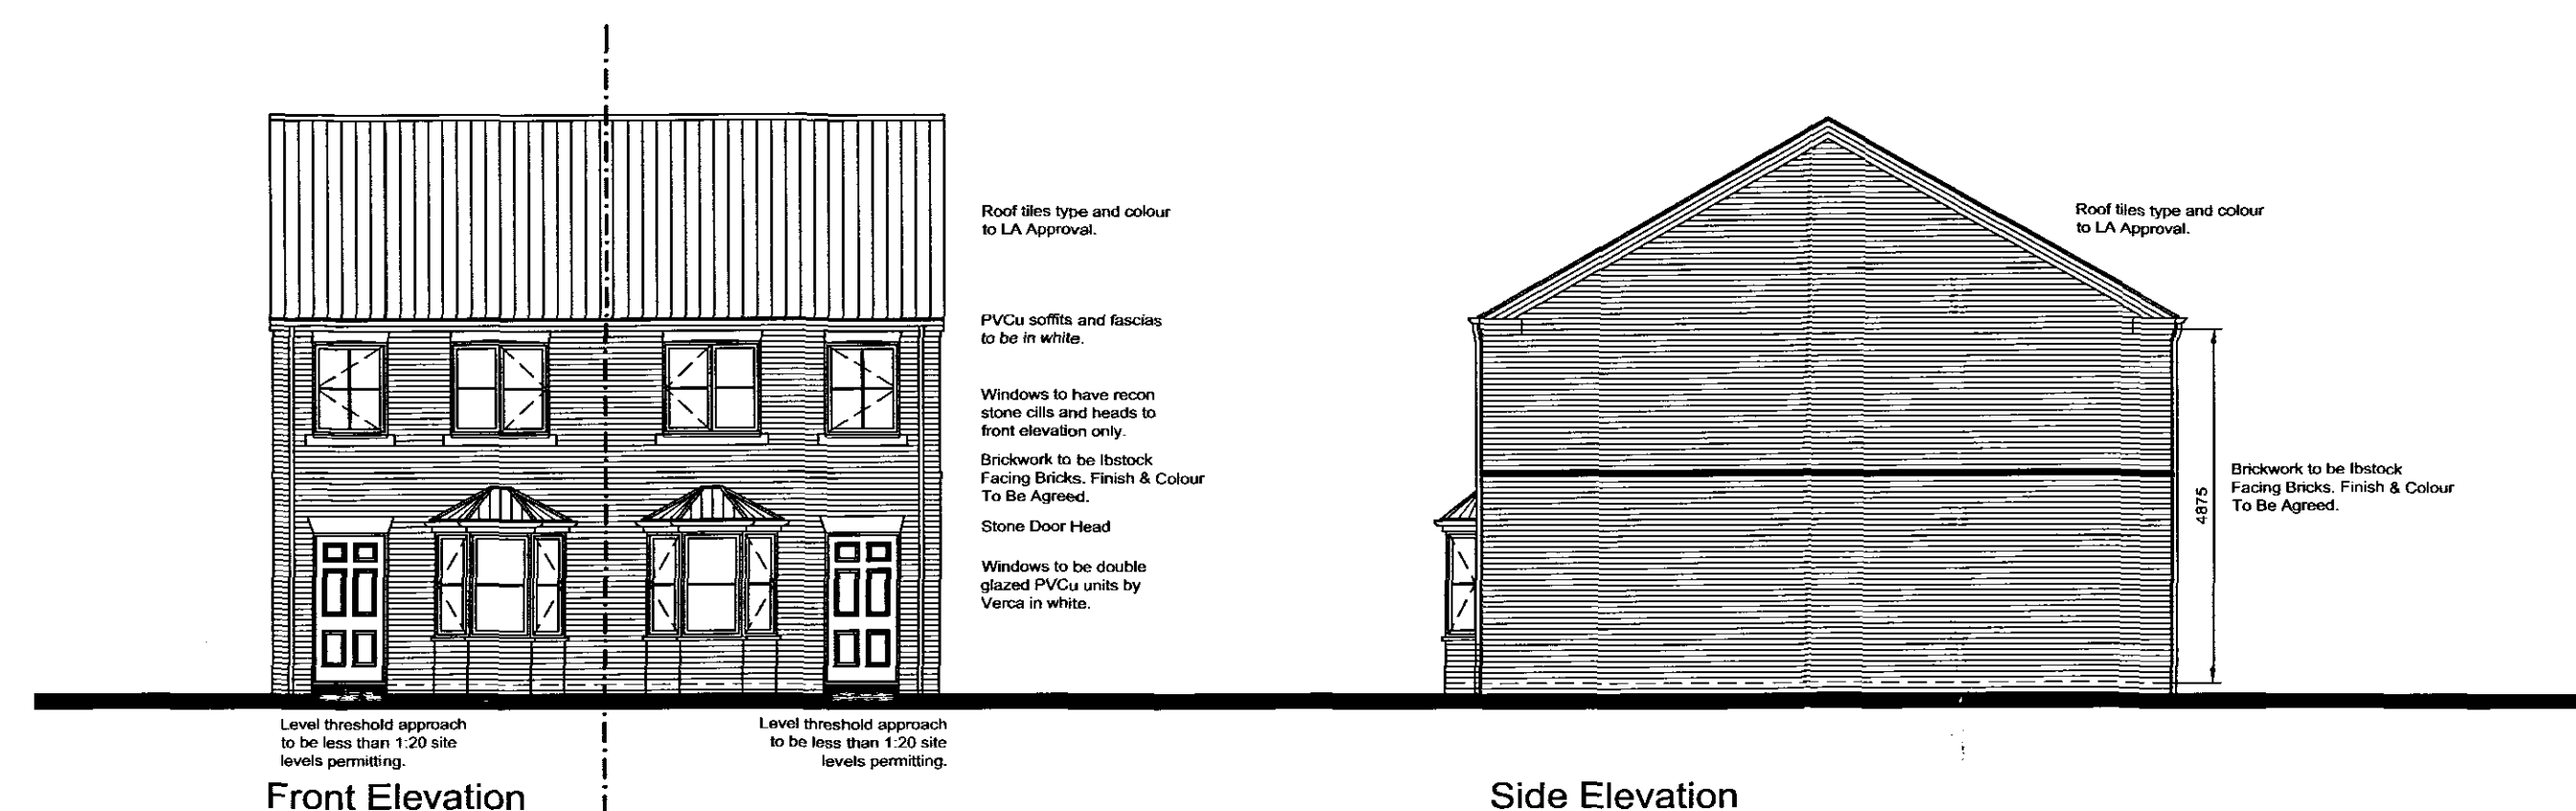


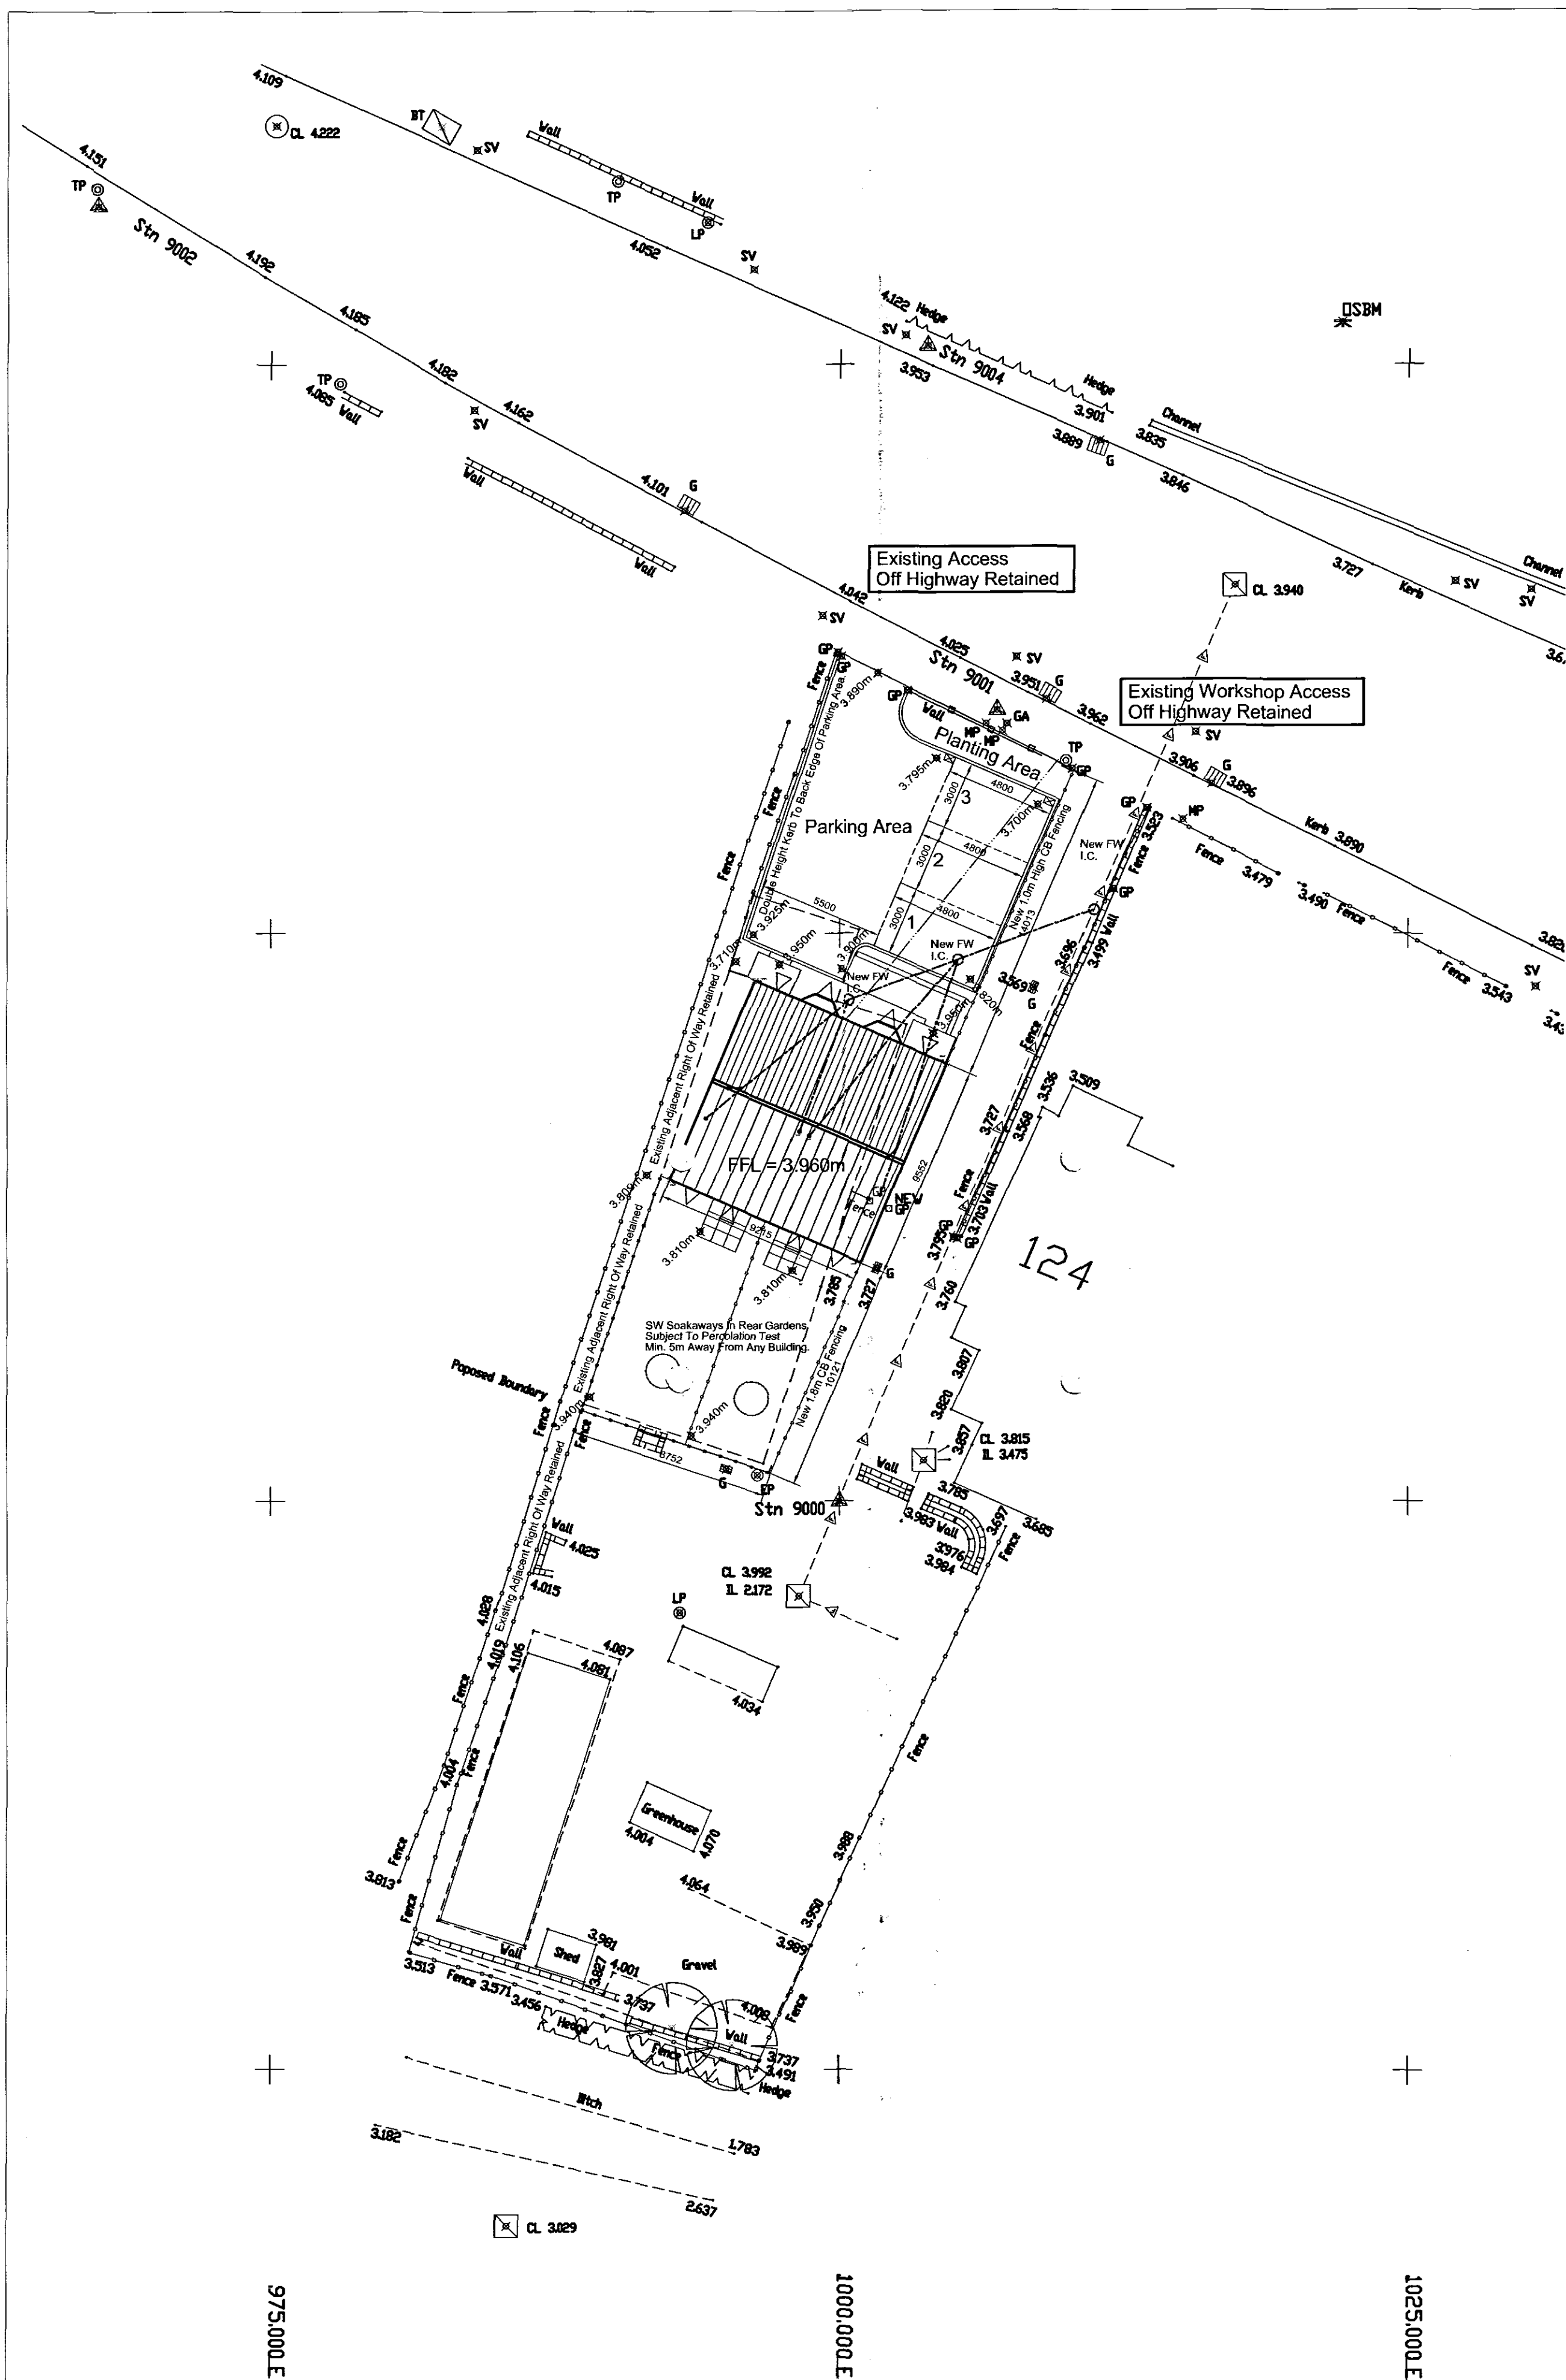

DO NOT SCALE THIS DRAWING. THE CONTRACTOR IS DEEMED TO HAVE CHECKED ALL DIMENSIONS ON SITE AND REPORT ANY DISCREPANCIES TO OGLESBY & LUMB LTD.
THE CONTENTS OF THIS DRAWING ARE COVERED BY COPYRIGHT AND REMAIN THE PROPERTY OF OGLESBY & LUMB LTD. WRITTEN APPROVAL MUST BE OBTAINED FROM OGLESBY & LUMB LTD PRIOR TO DUPLICATION OR REPRODUCTION OF THIS DRAWING OR ITS CONTENTS.
ANY DIMENSIONS NOT SHOWN ARE TO BE CHECKED AND AGREED WITH OGLESBY & LUMB LTD.

Rev_C - Door heads altered to stone and OGH Omitted, Side Elev windows removed, rear door reduced in width to single , Rear Garden Gates Removed and En-Suite Added.
- May07 - CLS

Rev_B - Soakaways added to rear gardens and brick / tile finish notes updated - April07 - CLS

Rev_A - Building Width Reduced To Provide Clearance To Site Access Owned By Neighbour - March07 - CLS

Oglesby & Limb Ltd

Chartered Architects
and Building Surveyors

67 London Road
Newark, Notts
NG24 1RZ
Tel: 01636 702030
Fax: 01636 703740

Tel: 01636 702030
Fax: 01636 703740

e-mail: design@o-l-ltd.co

Client:

Stepford Homes Ltd

Project	
---------	--

Proposed Residential Development
124 London Road, Long Sutton
Lincolnshire

Drawing Title:

Proposed Site Layout, Floor Plans And Elevations.

AMENDED PLAN

Ref. A1

Date:	05/3/2007	Scale:	1:100 & 1:200
-------	-----------	--------	---------------

Drawn by: CLS	Checked by:
-------------------------	-------------

Drawing Number:

AO704 - 10

C