





FRONT ELEVATION AS EXISTING

REAR ELEVATION AS EXISTING

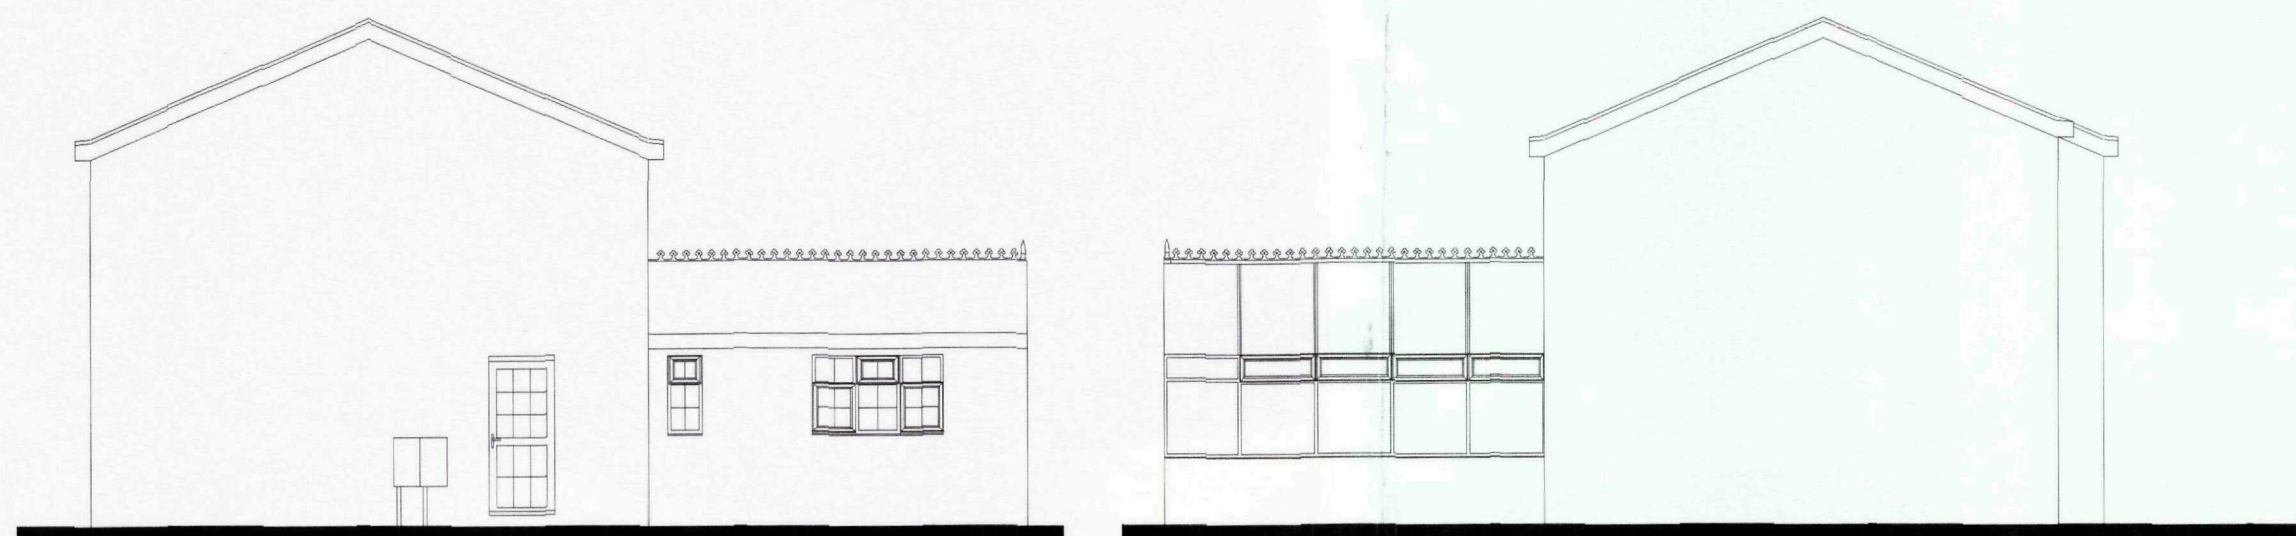


SIDE ELEVATION AS EXISTING

SIDE ELEVATION AS EXISTING

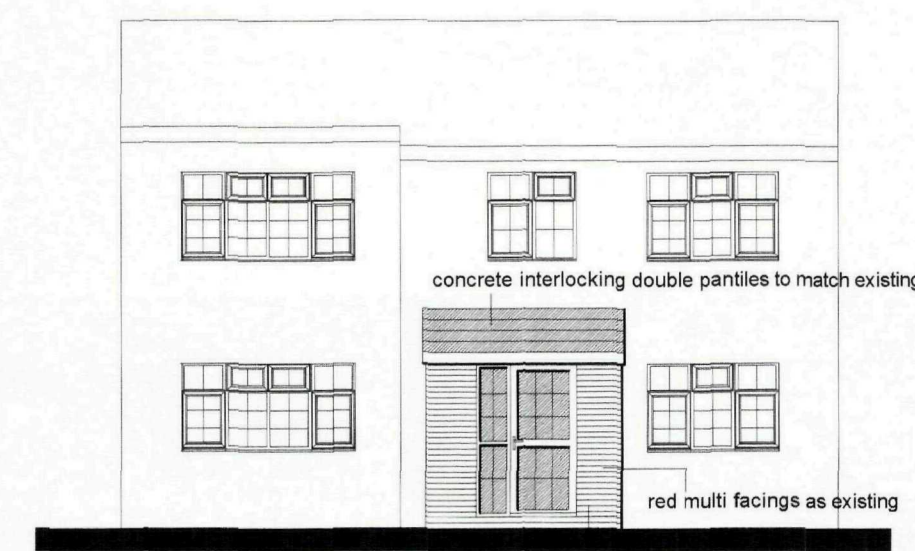


FRONT ELEVATION AS PROPOSED

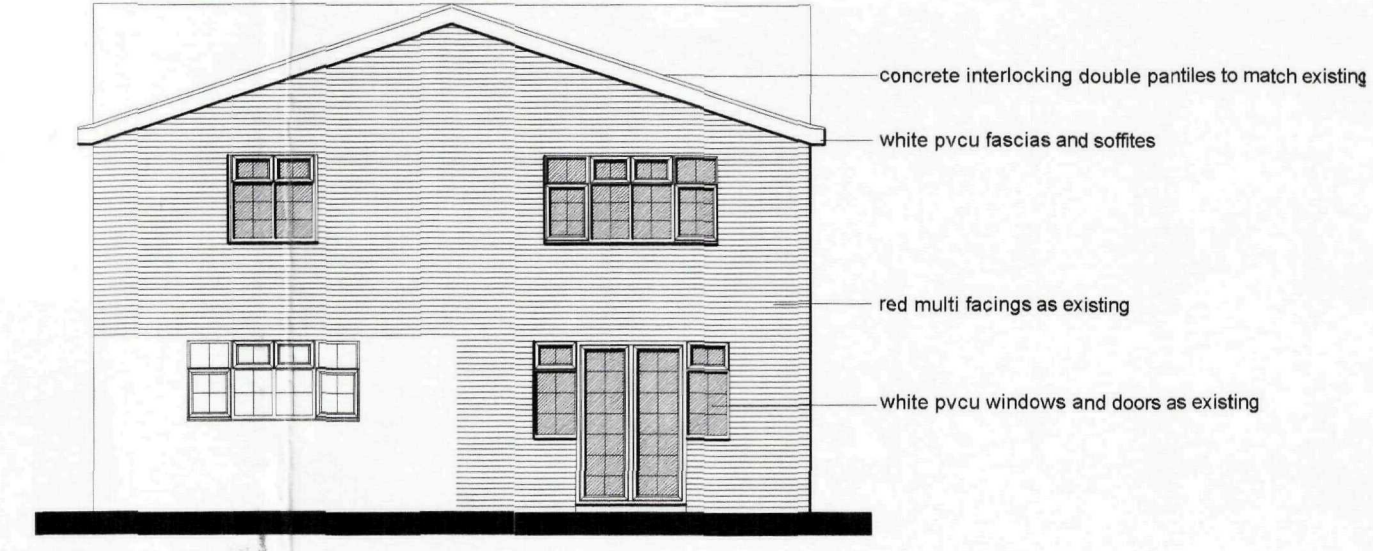


REAR ELEVATION AS PROPOSED



SIDE ELEVATION AS PROPOSED

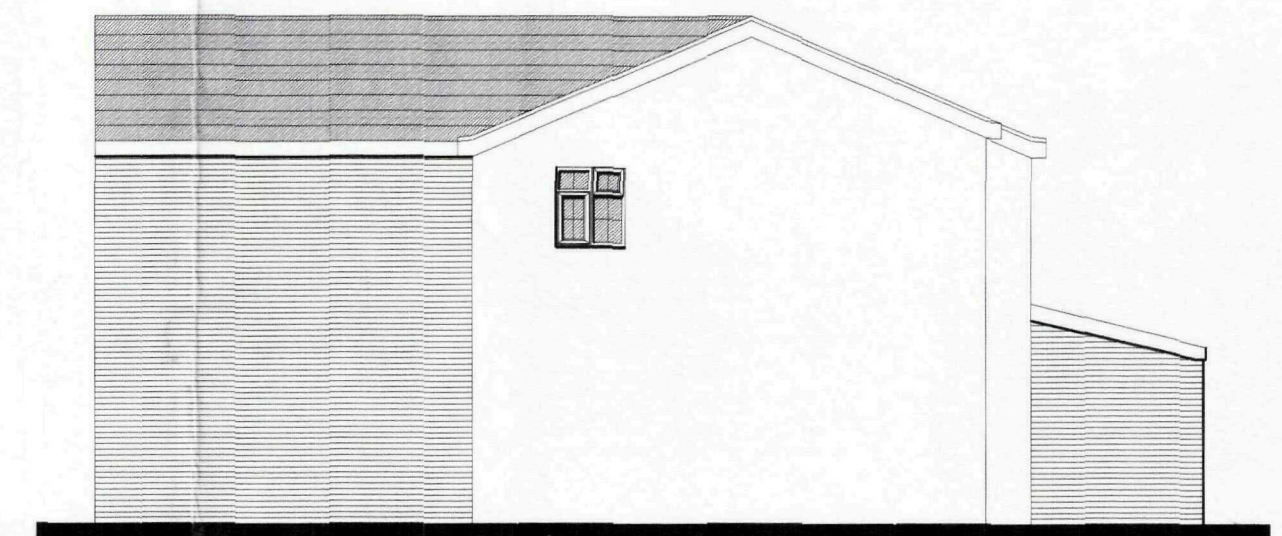

SIDE ELEVATION AS PROPOSED

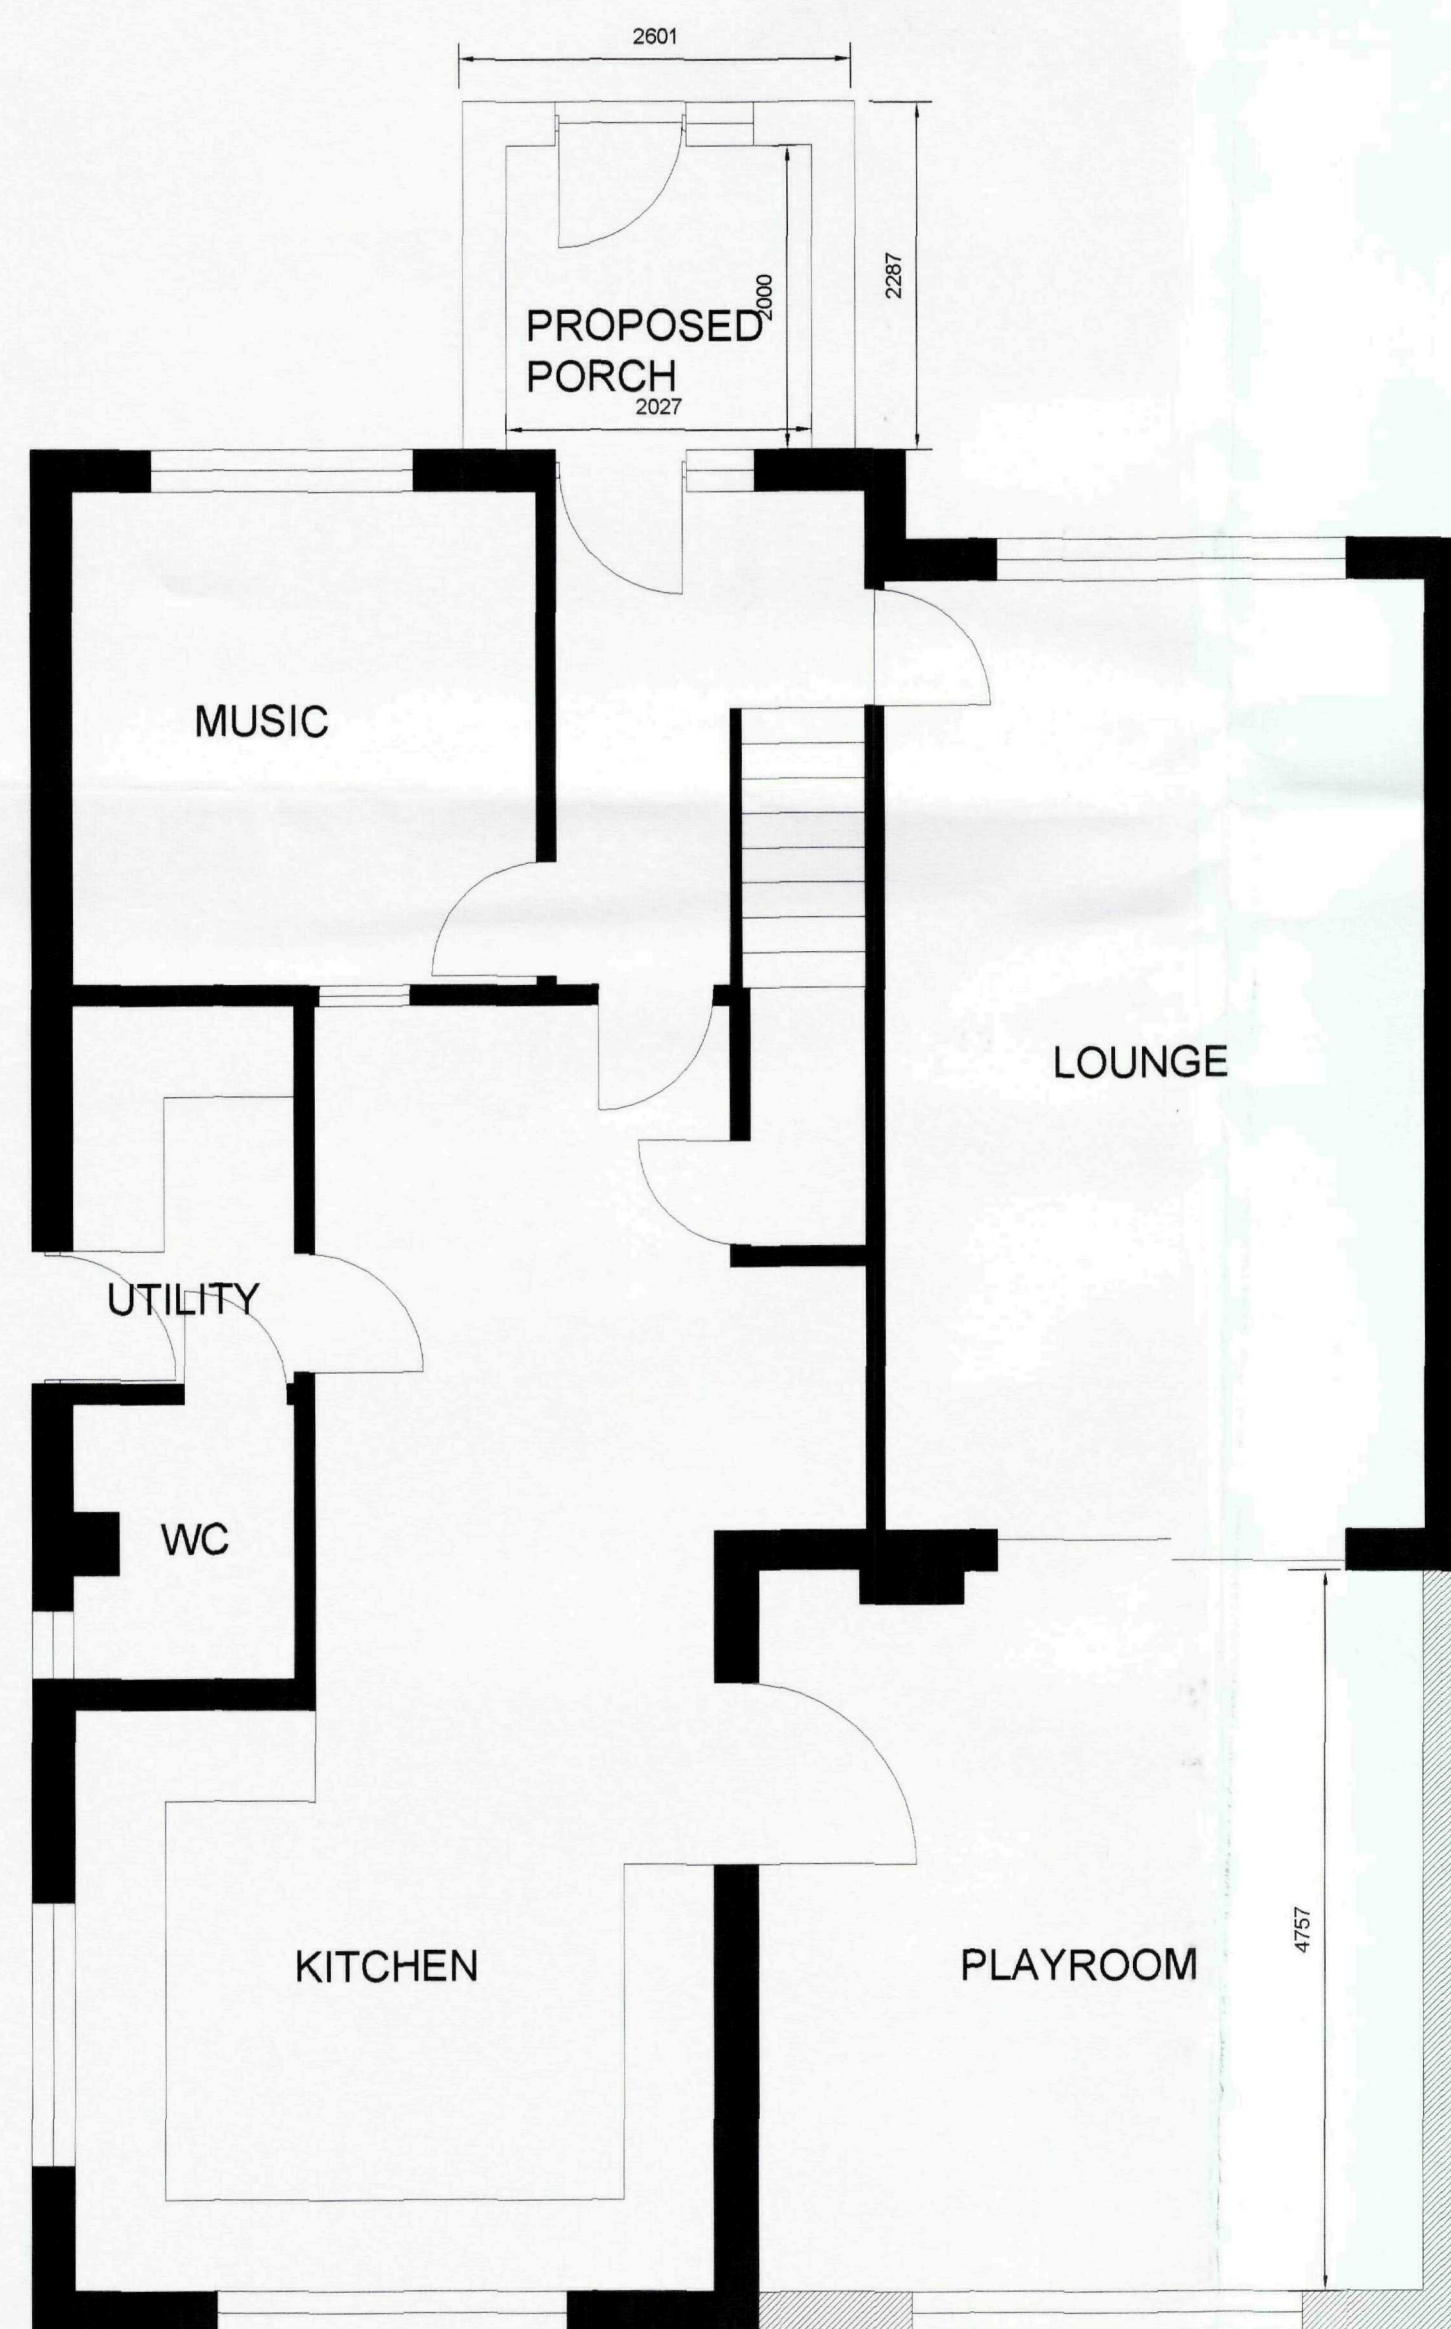


GROUND FLOOR LAYOUT




FIRST FLOOR LAYOUT



BLOCK PLAN 1:200

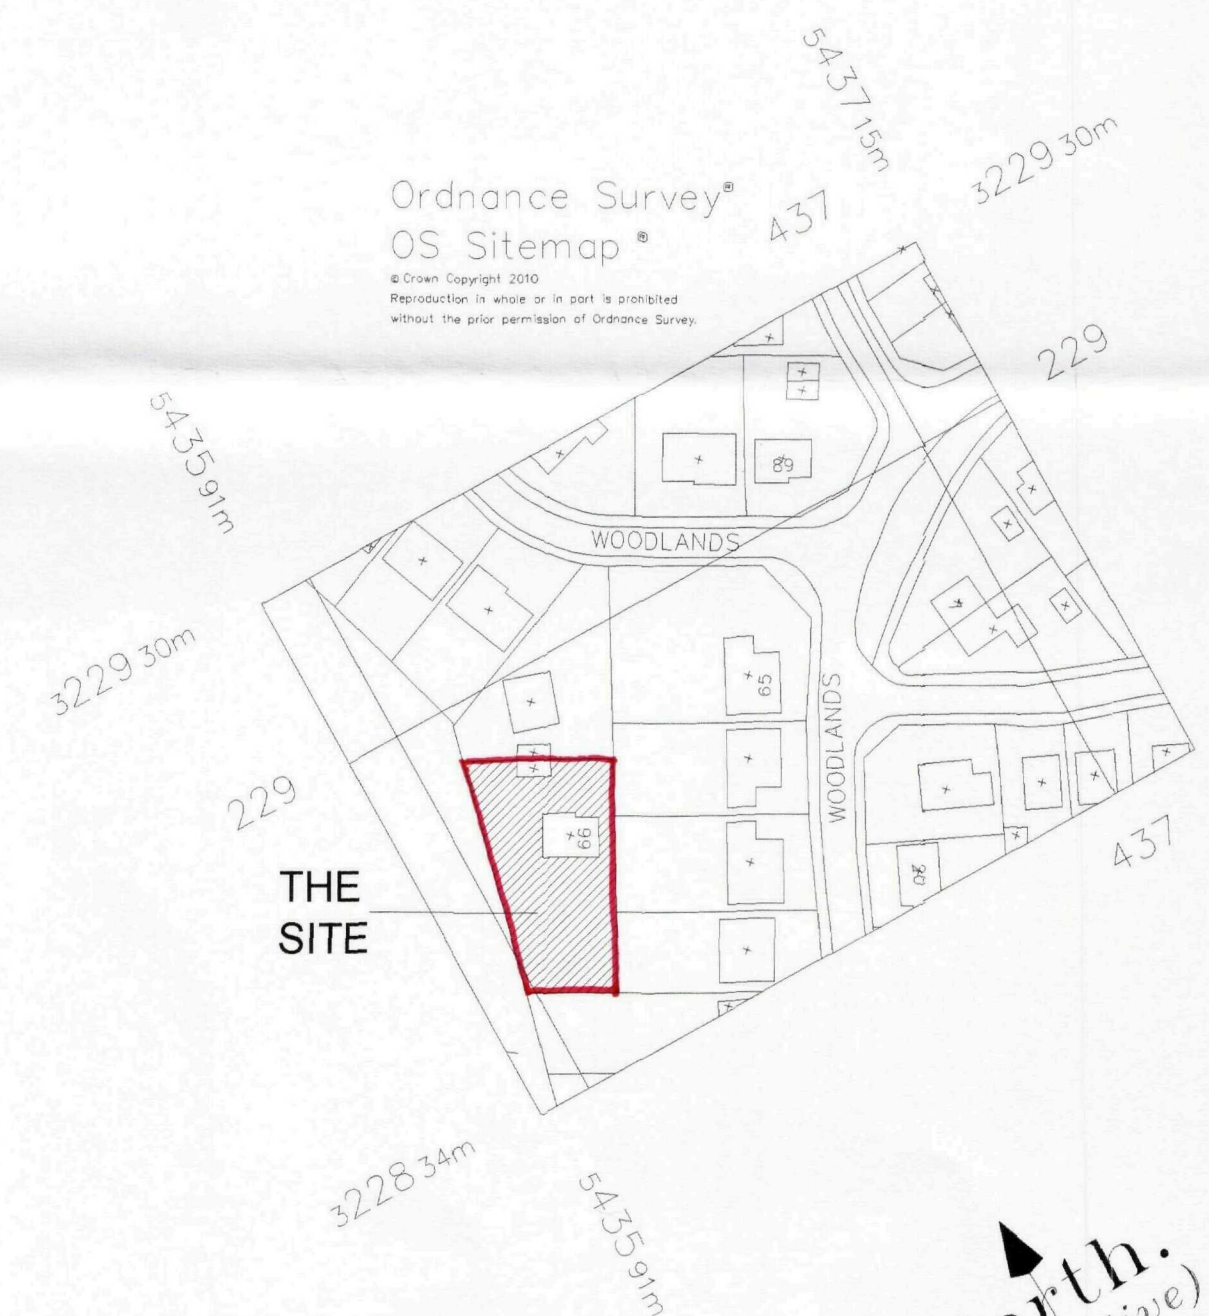

LOCATION PLAN 1:1250

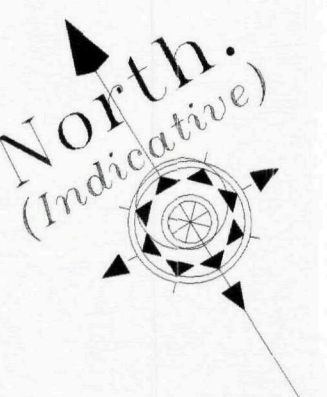

PROPOSED ALTERATIONS AND EXTENSIONS
AT 66 WOODLANDS, LONG SUTTON
FOR MR AND MRS D WOODHOUSE

Drawing Number:
10/252/PA/001

PLANNING APPLICATION DRAWING

Do not measure from this drawing. All discrepancies should be reported to the architects.
This drawing should be read in conjunction with the specification and standard details.
All intellectual property rights are the copy right of Trevor A Clay RIBA Ltd ©

Revision:

Scales:
1:50...1:100...1:200...1:1250

Sheet Size: A1
Date: 03.06.10
Drawn: TAC

14 Old Fendike Road
Weston Hills
SPALDING
Lincolnshire PE12 6DD

Tel/Fax 01406 380027
Mobile 07778 597975



TREVOR A CLAY RIBA LTD
CHARTERED ARCHITECTS