
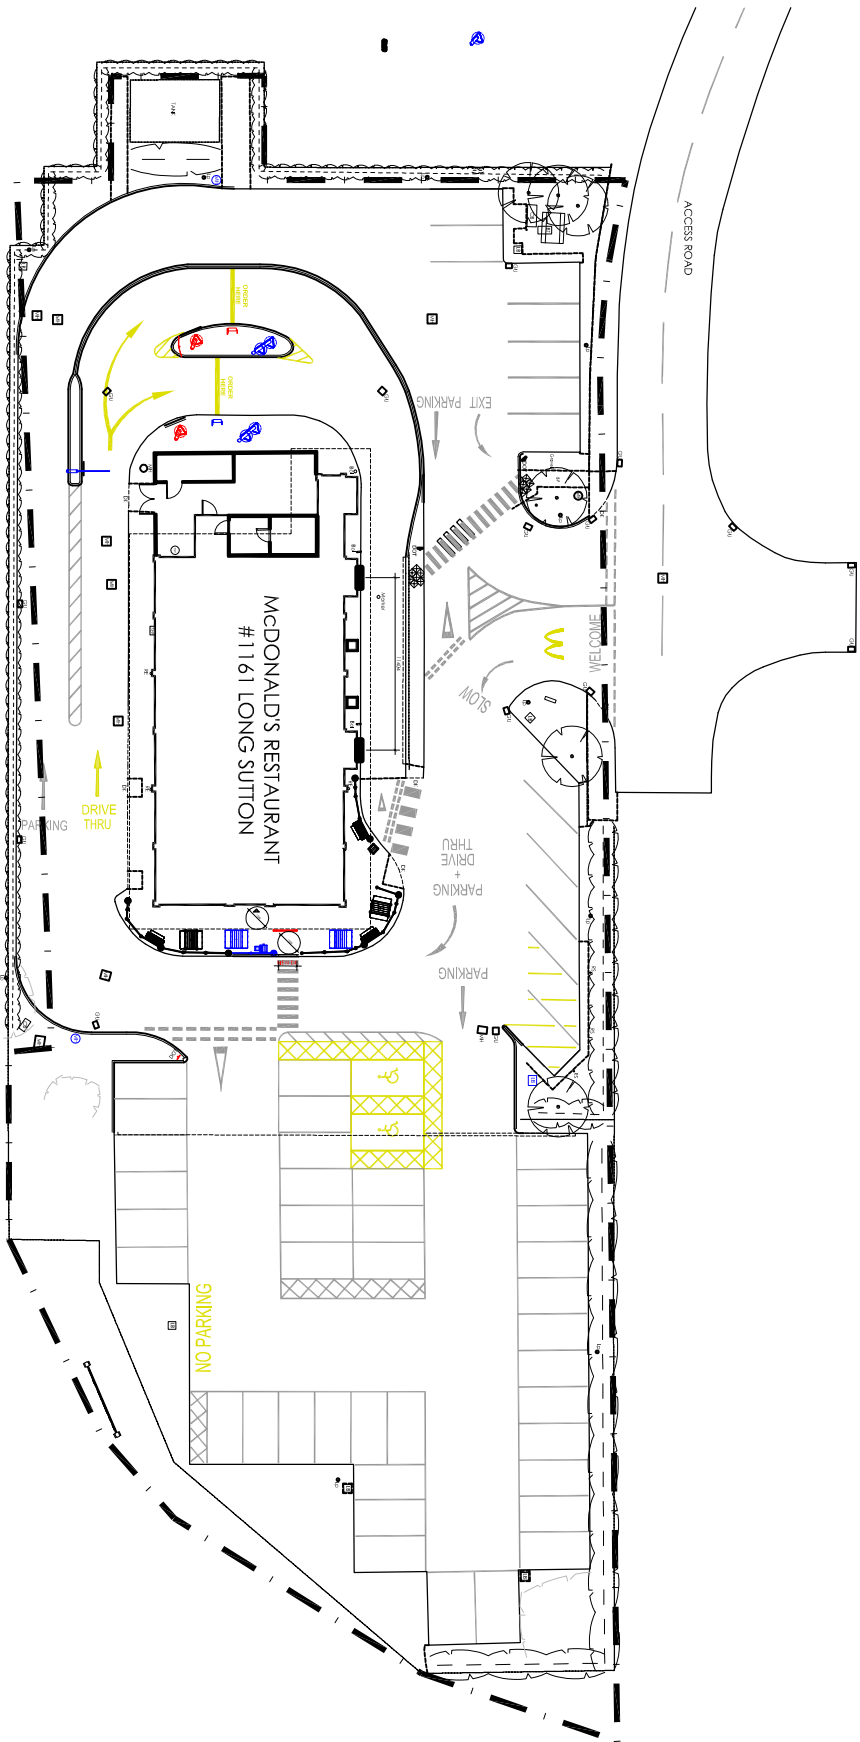
 
 


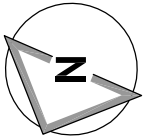

SITE FINISHES	
PERIMETER FENCE	N/A
BOUNDARY WALL	N/A
CAR PARK FINISH	TARMAC
DRIVE THRU FINISH	BLOCK PAVING
PATIO FINISH	BLOCK PAVING
FOOTPATHS	BLOCK PAVING
SOFT LANDSCAPING	SHRUBS, GRASS

- NOTES
- All dimensions and levels are to be checked on site.
 - Any discrepancies are to be reported to the architect before any work commences.
 - The drawing shall not be scaled to ascertain any dimensions. Work to figure only.
 - The drawing shall not be reproduced without express written permission from the architect.
 - This drawing is for information only and does not constitute a contract. The architect is not responsible for the accuracy or scale discrepancy of the drawing. The client is responsible for the accuracy of the drawing.
 - All works are to be undertaken in accordance with Building Regulations and the latest British Standards.
 - All proprietary materials and products are to be used strictly in accordance with the manufacturers' recommendations.

All drawings to be read in conjunction with:

 - Plot Design, Supply, Contract Manual
 - McDonald's General Intermediate NBS Specification
 - McDonald's General Intermediate NBS Specification
 - McDonald's General Intermediate NBS Specification

Notes:

 - All dimensions are to be checked on site.
 - All dimensions are to be checked on site.
 - All dimensions are to be checked on site.

Extent of Application indicated thus:

Overwrite details indicated thus:

PLANNING

B		02.04.17	HE	JC
UPDATED TO SUE PROPOSED SITE PLAN				
A		04.05.17	MW	DP
UPDATED TO SUE PROPOSED SITE PLAN				
REV	DATE			Drawn By - Checked By -
For Information				
drawing scope				
client				
McDonald's Restaurant's Ltd				
project				scope
LONG SUTTON SPALDING				1161
drawing title				
BLOCK PLAN				