
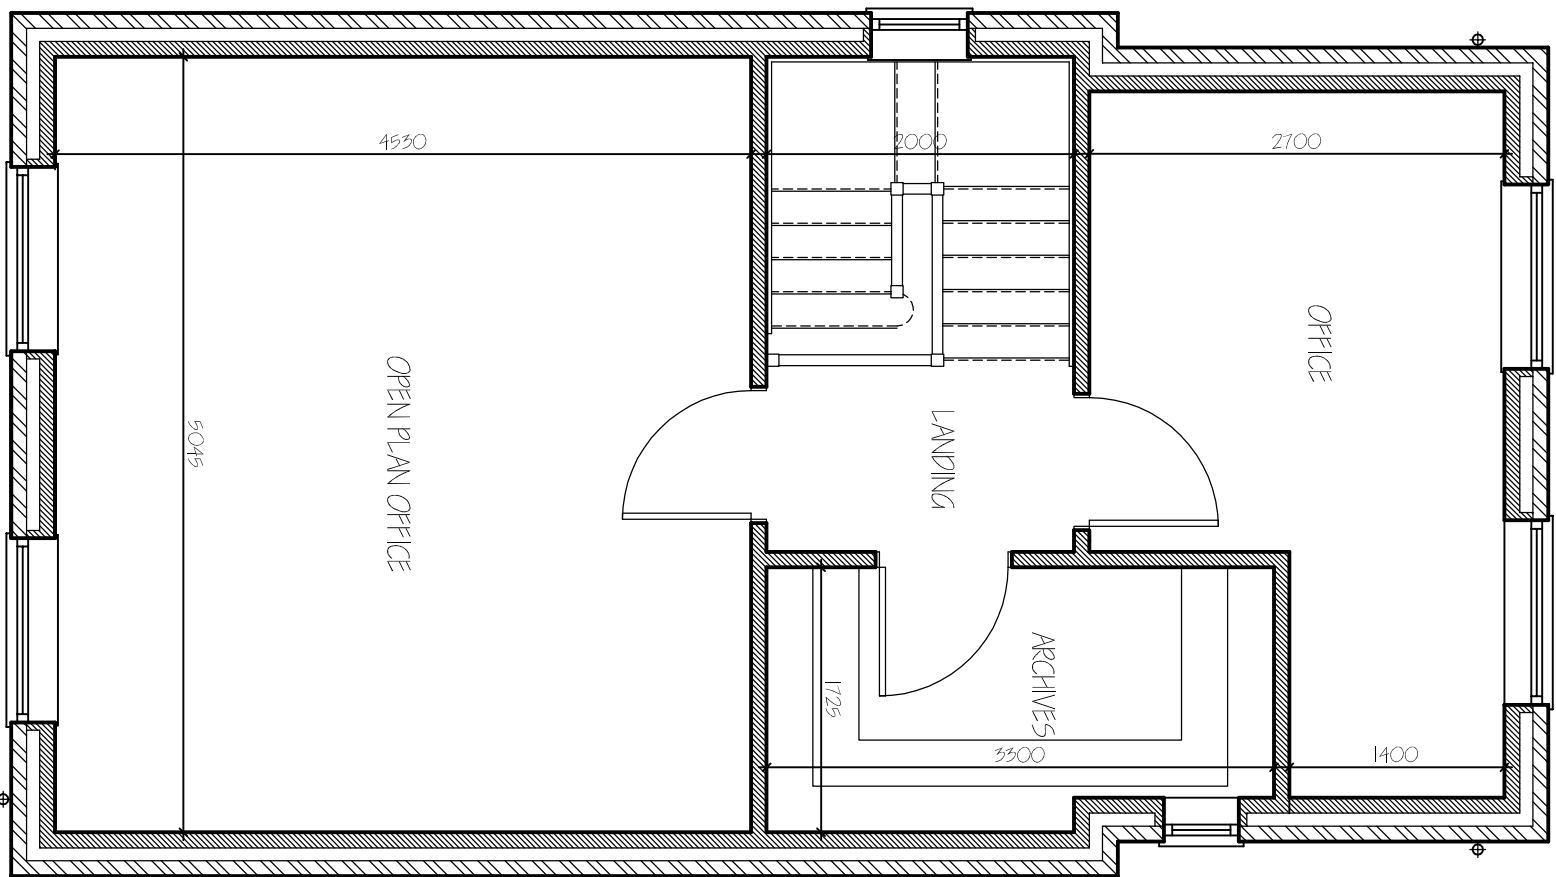
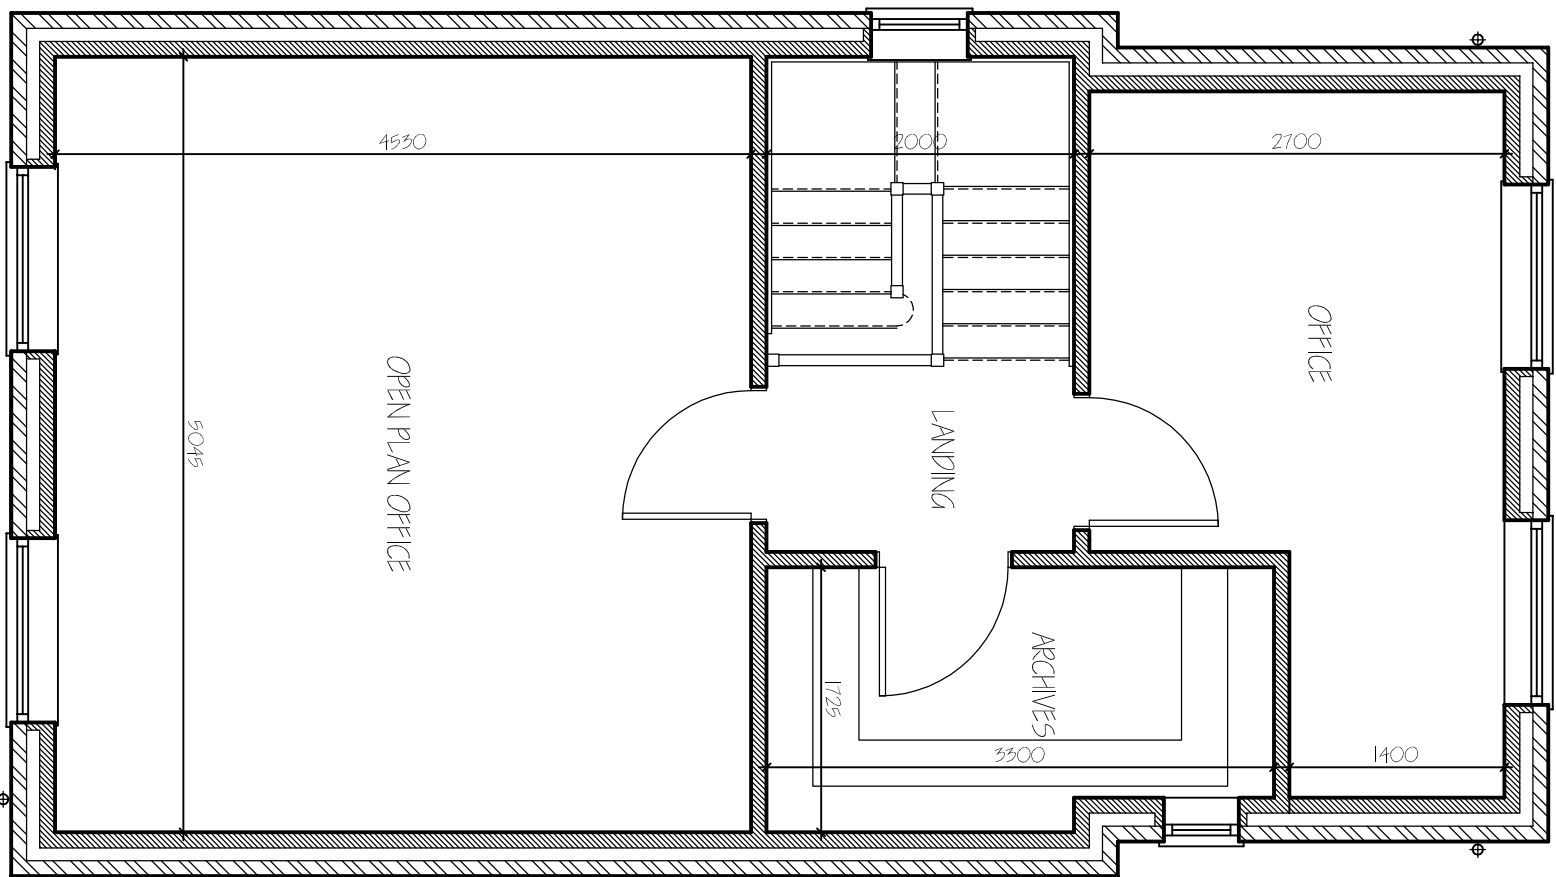
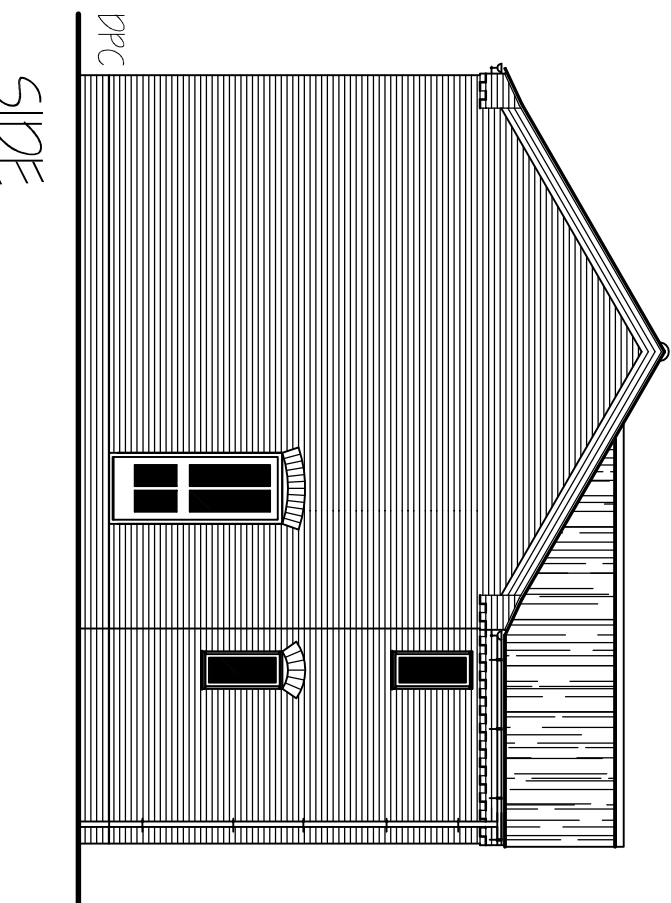
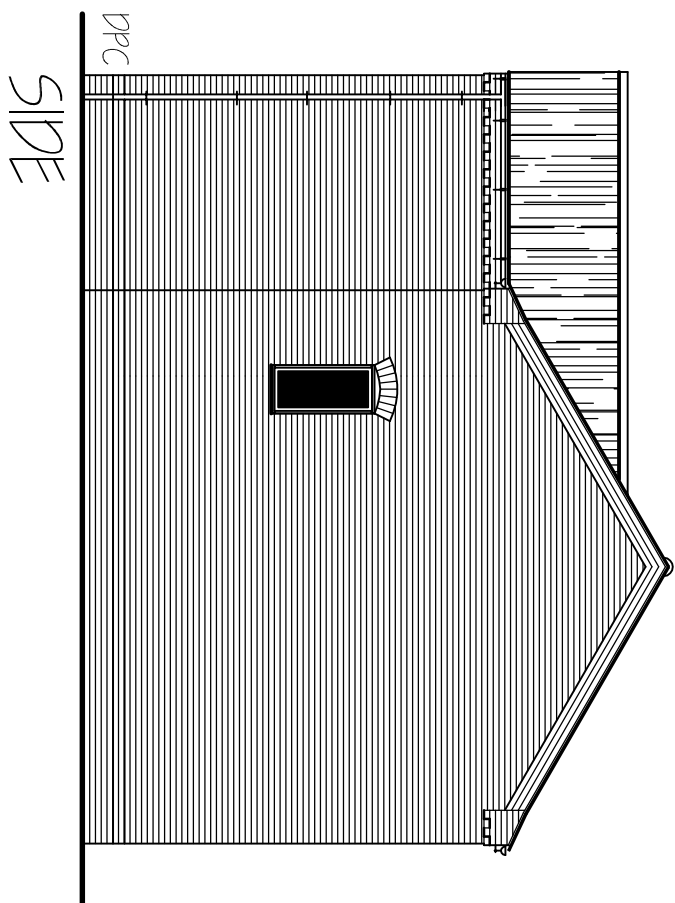


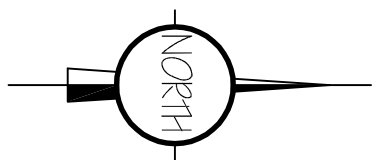

FIRST FLOOR PLAN

LOCATION PLAN
1/1250

G. R. MERCHANT LTD. I-ENG AMICE FIMO		ARCHITECTURAL, STRUCTURAL AND LAND DRAINAGE CONSULTANTS		4 Wrights Mens 12A Park Road, Harehatch, Spalding, Lincs. PE12 7EE Tel: 01406 480900 Fax: 01406 425744 E-Mail: gr_merchant@btconnect.com	
Project		PROPOSED WORKSHOP WITH OFFICES, OFF PARK LANE, LONG STUNTON, SPALDING, Lincs. PE12 9PH.		Client	
Drawing		PROPOSED FLOOR PLANS & ELEVATIONS SITE & LOCATION PLAN		MR & MRS D. PLANN.	
Job Ref.		3526-16.		Drawing No.	
Date		MAY 2018		Drawn	
				S.D.	

[illegible]