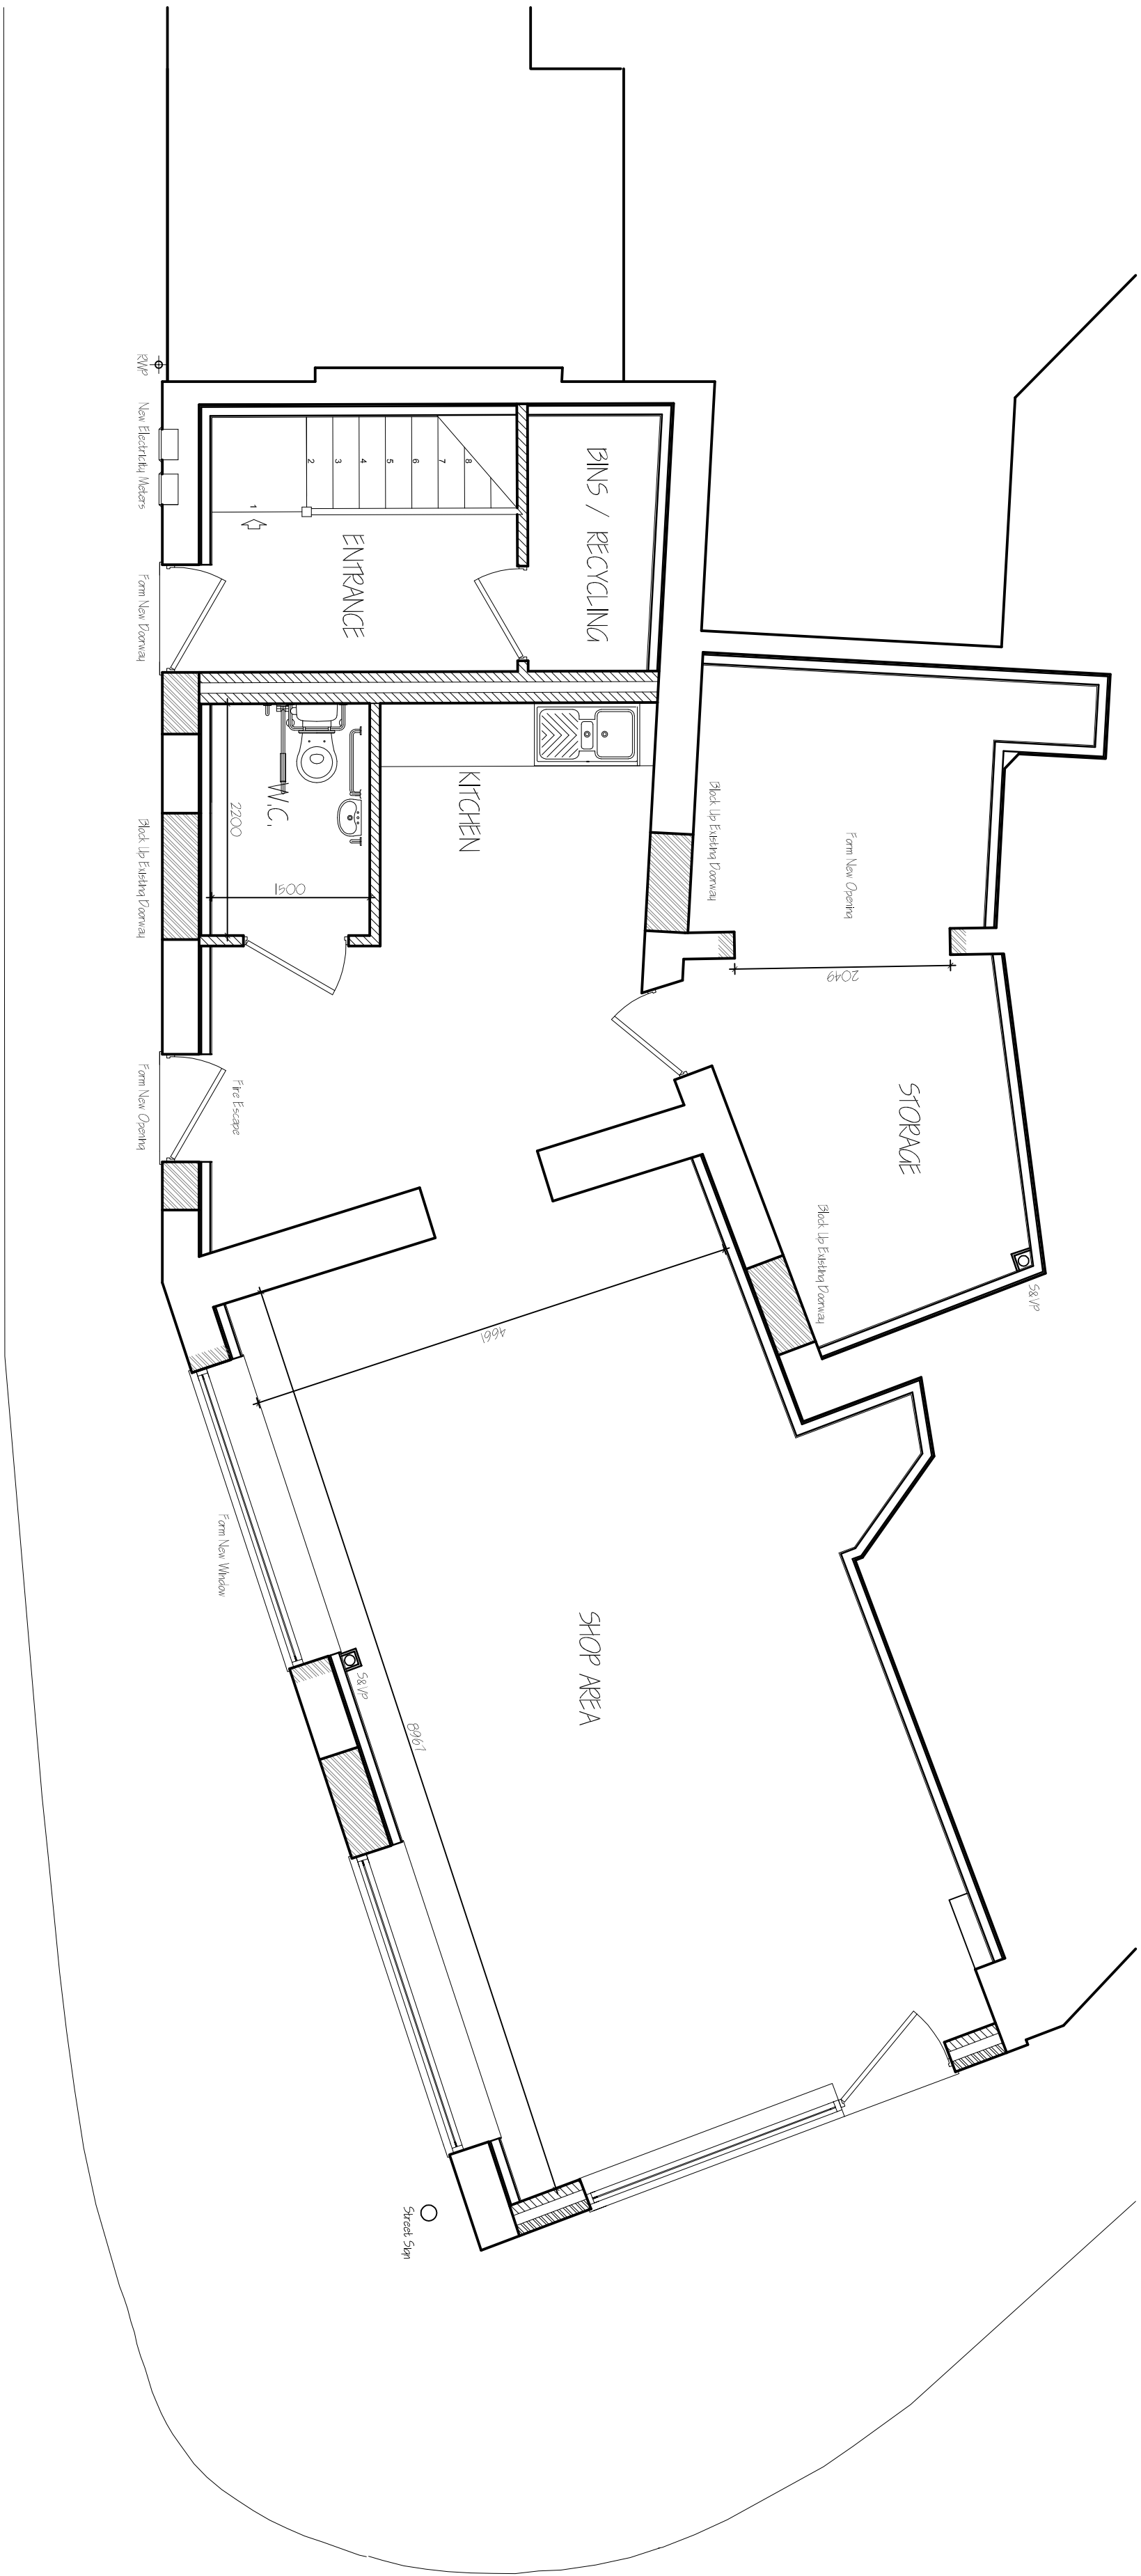
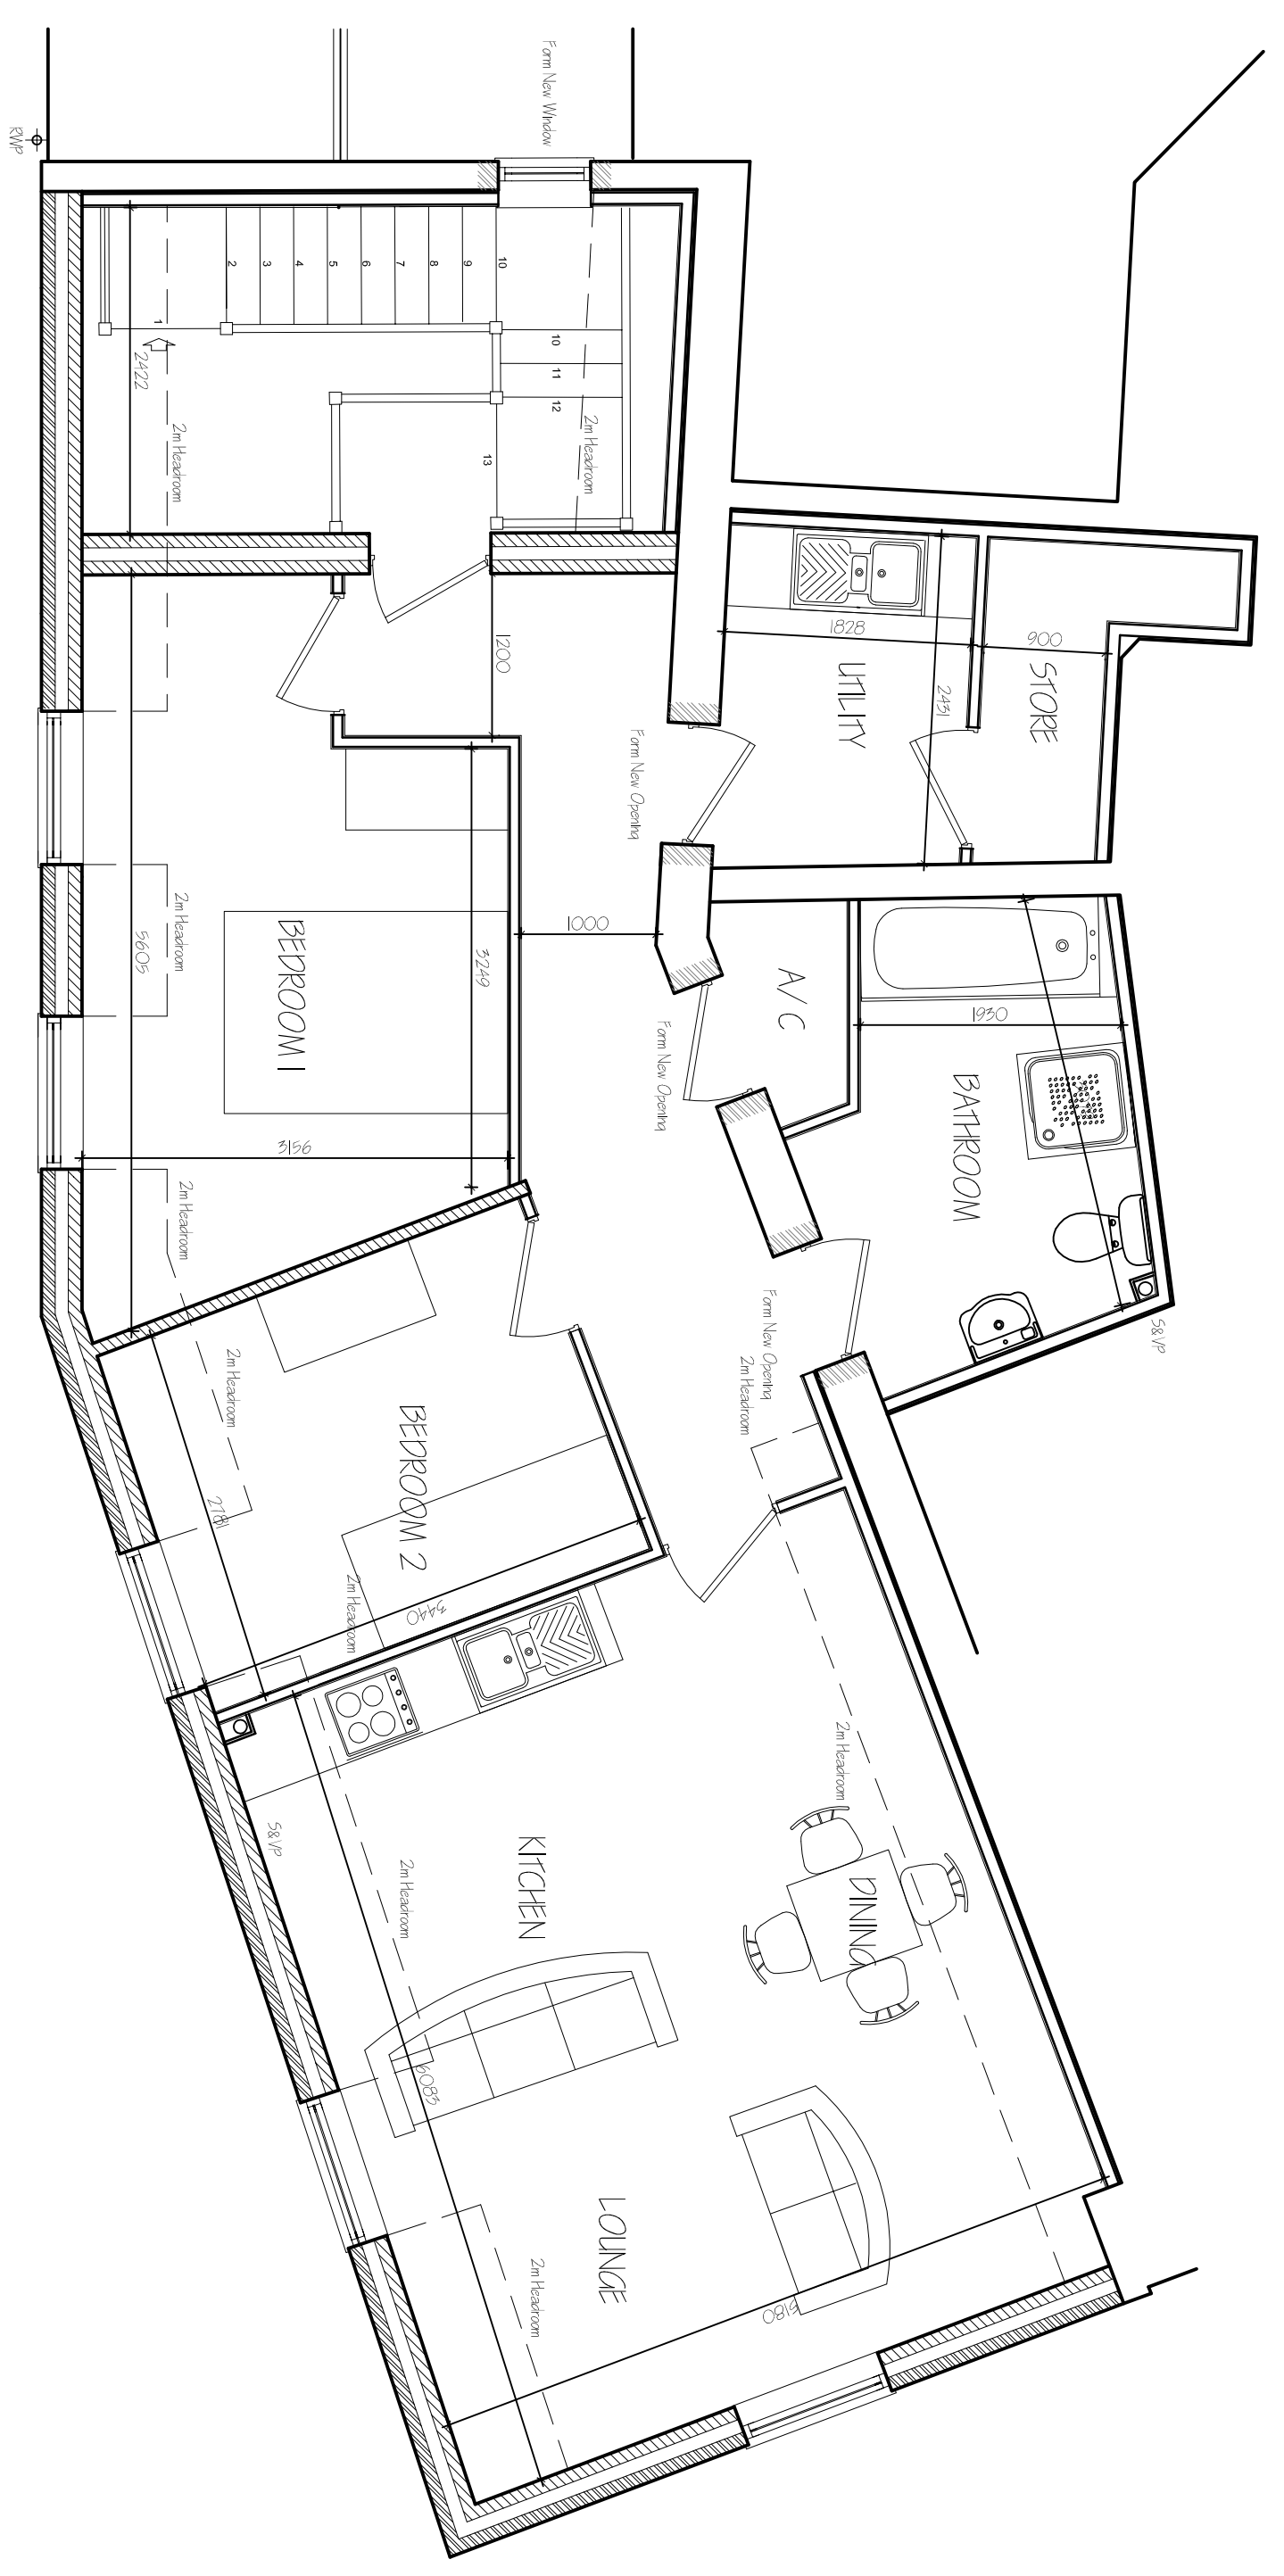
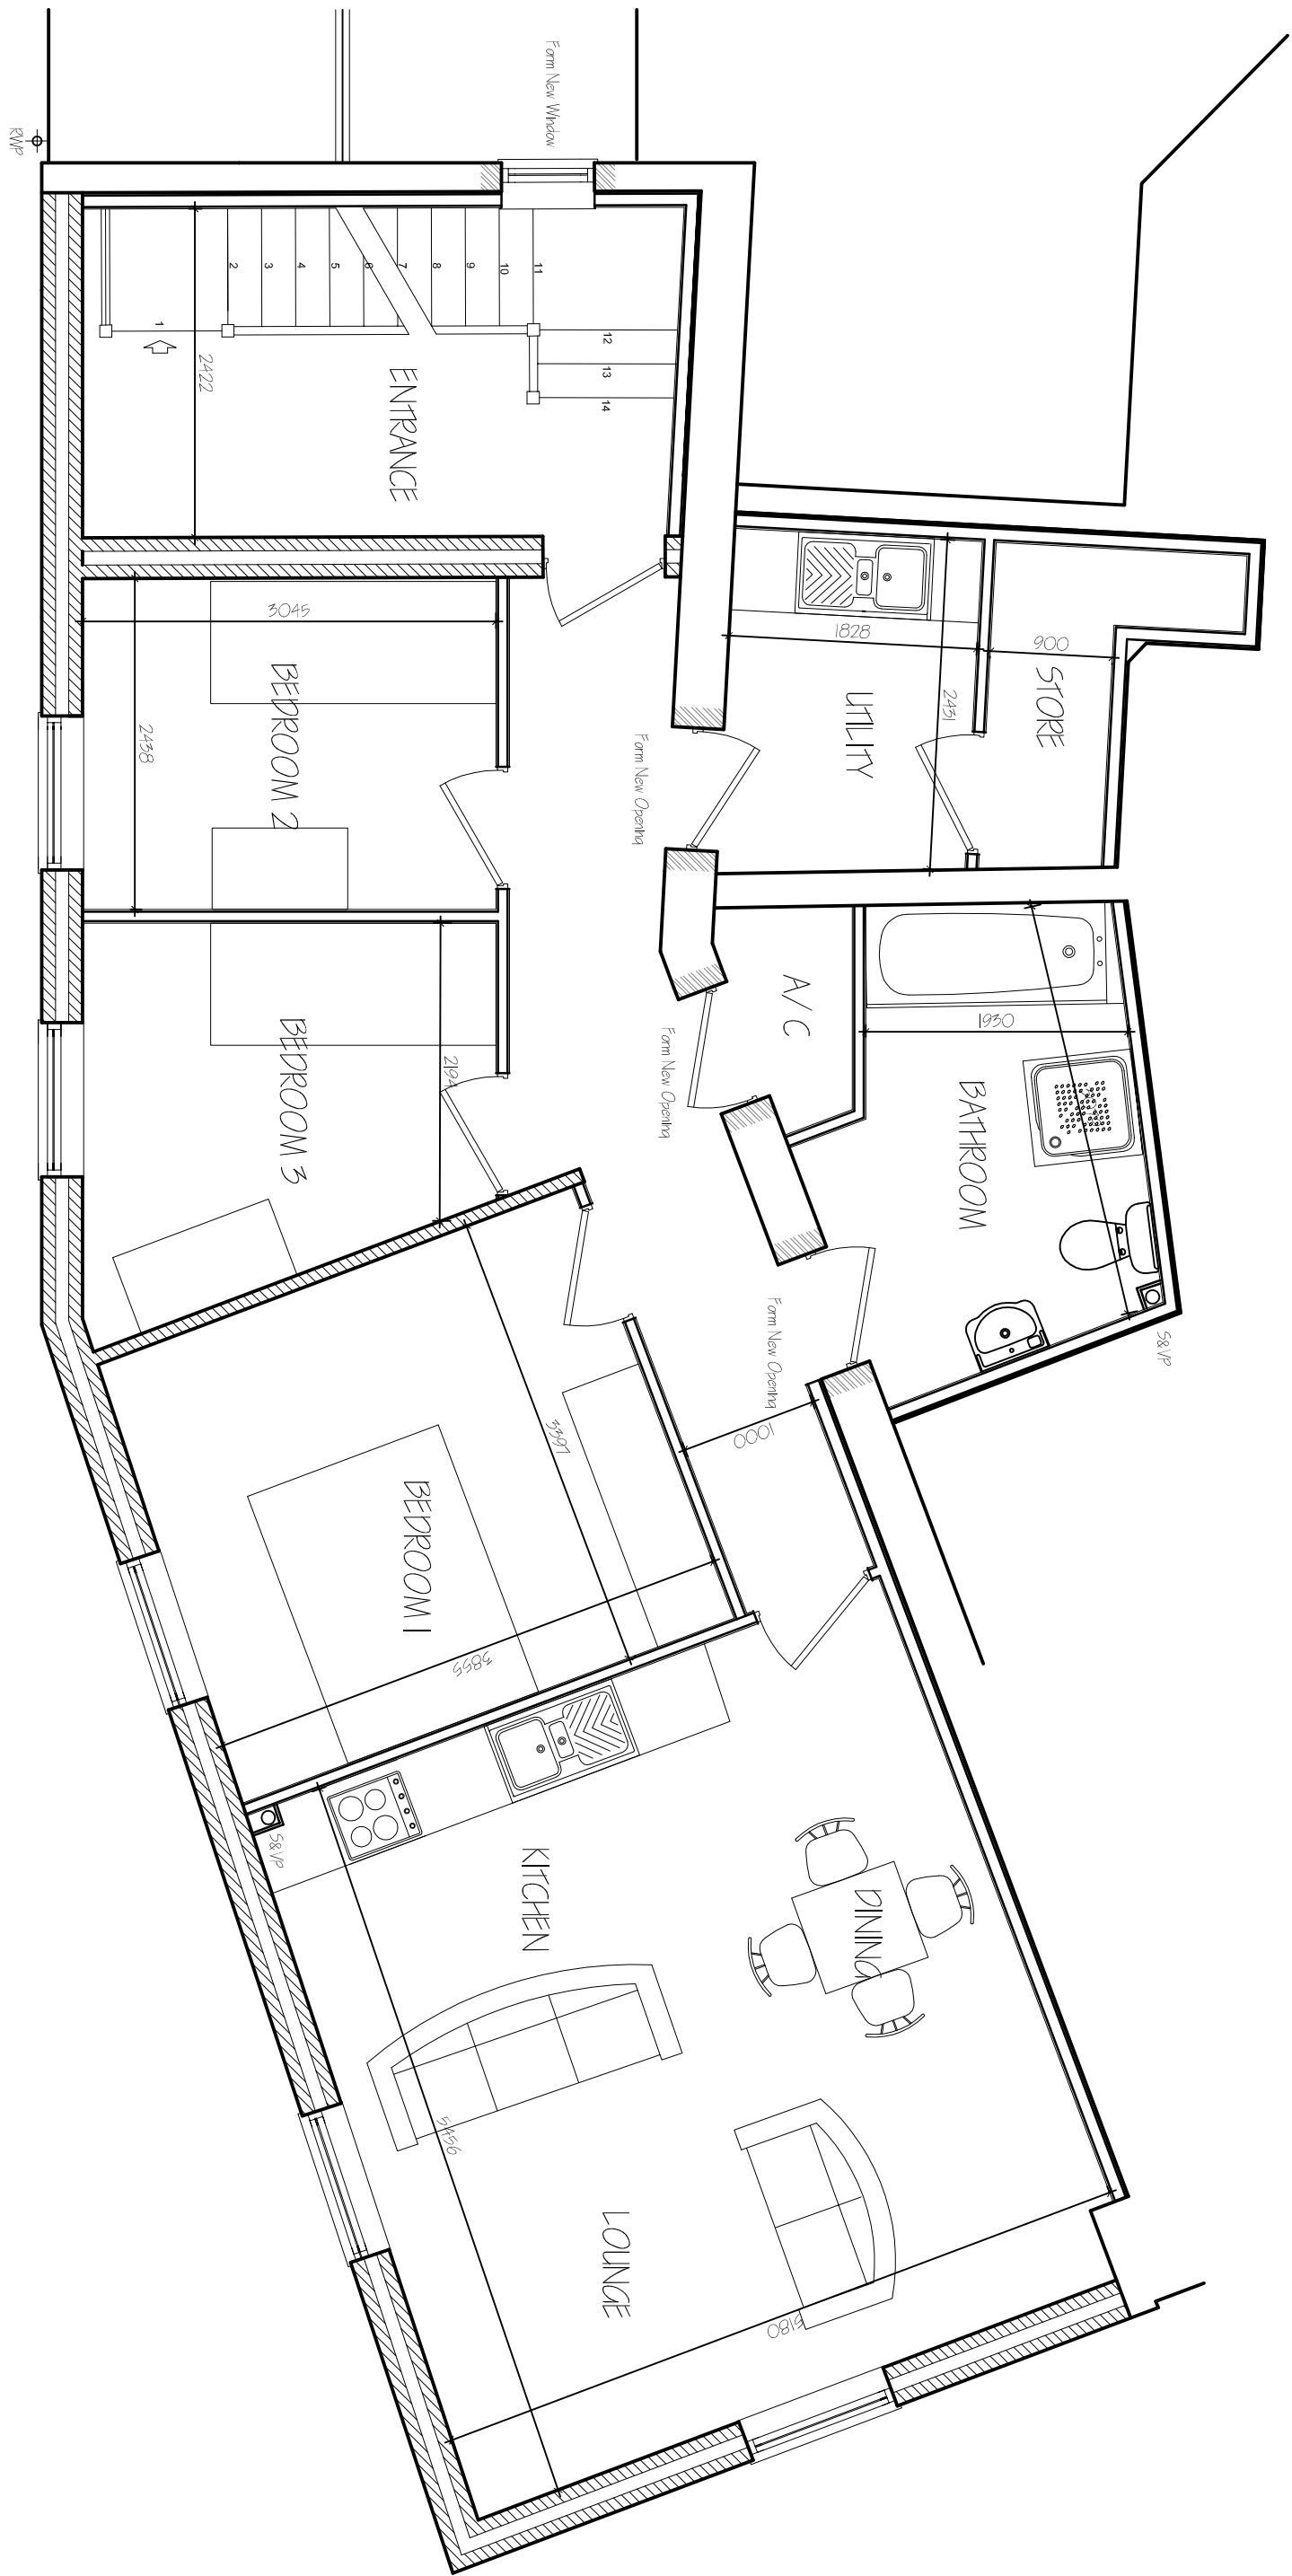


[illegible]

**ARCHITECTURAL, STRUCTURAL
AND LAND DRAINAGE
CONSULTANTS**

4 Wrights Mews
12A Park Road, Holbeach,
Spalding, Lincs. PE12 7EE
Tel 01406 490800
Fax 01406 425744
E-Mail: gr-merchant@btconnect.com

Project	ALTERNATIONS & EXTENSION 1 MARKET STREET LONG SLITTON SPALDING, Lincs. PE11 9DF		
Client	SIP PROPERTIES		
Drawing	FLOOR PLANS - PROPOSED		
Job Ref	3555-1B	Drawing No.	02B
Date	MAY 2018	Drawn	SLB

DO NOT SCALE FROM THIS DRAWING

[illegible]