

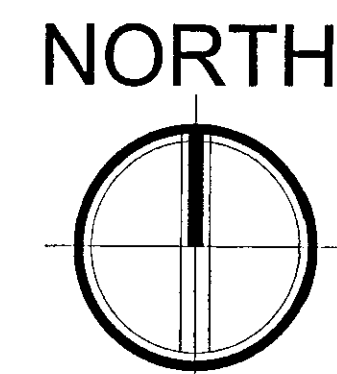
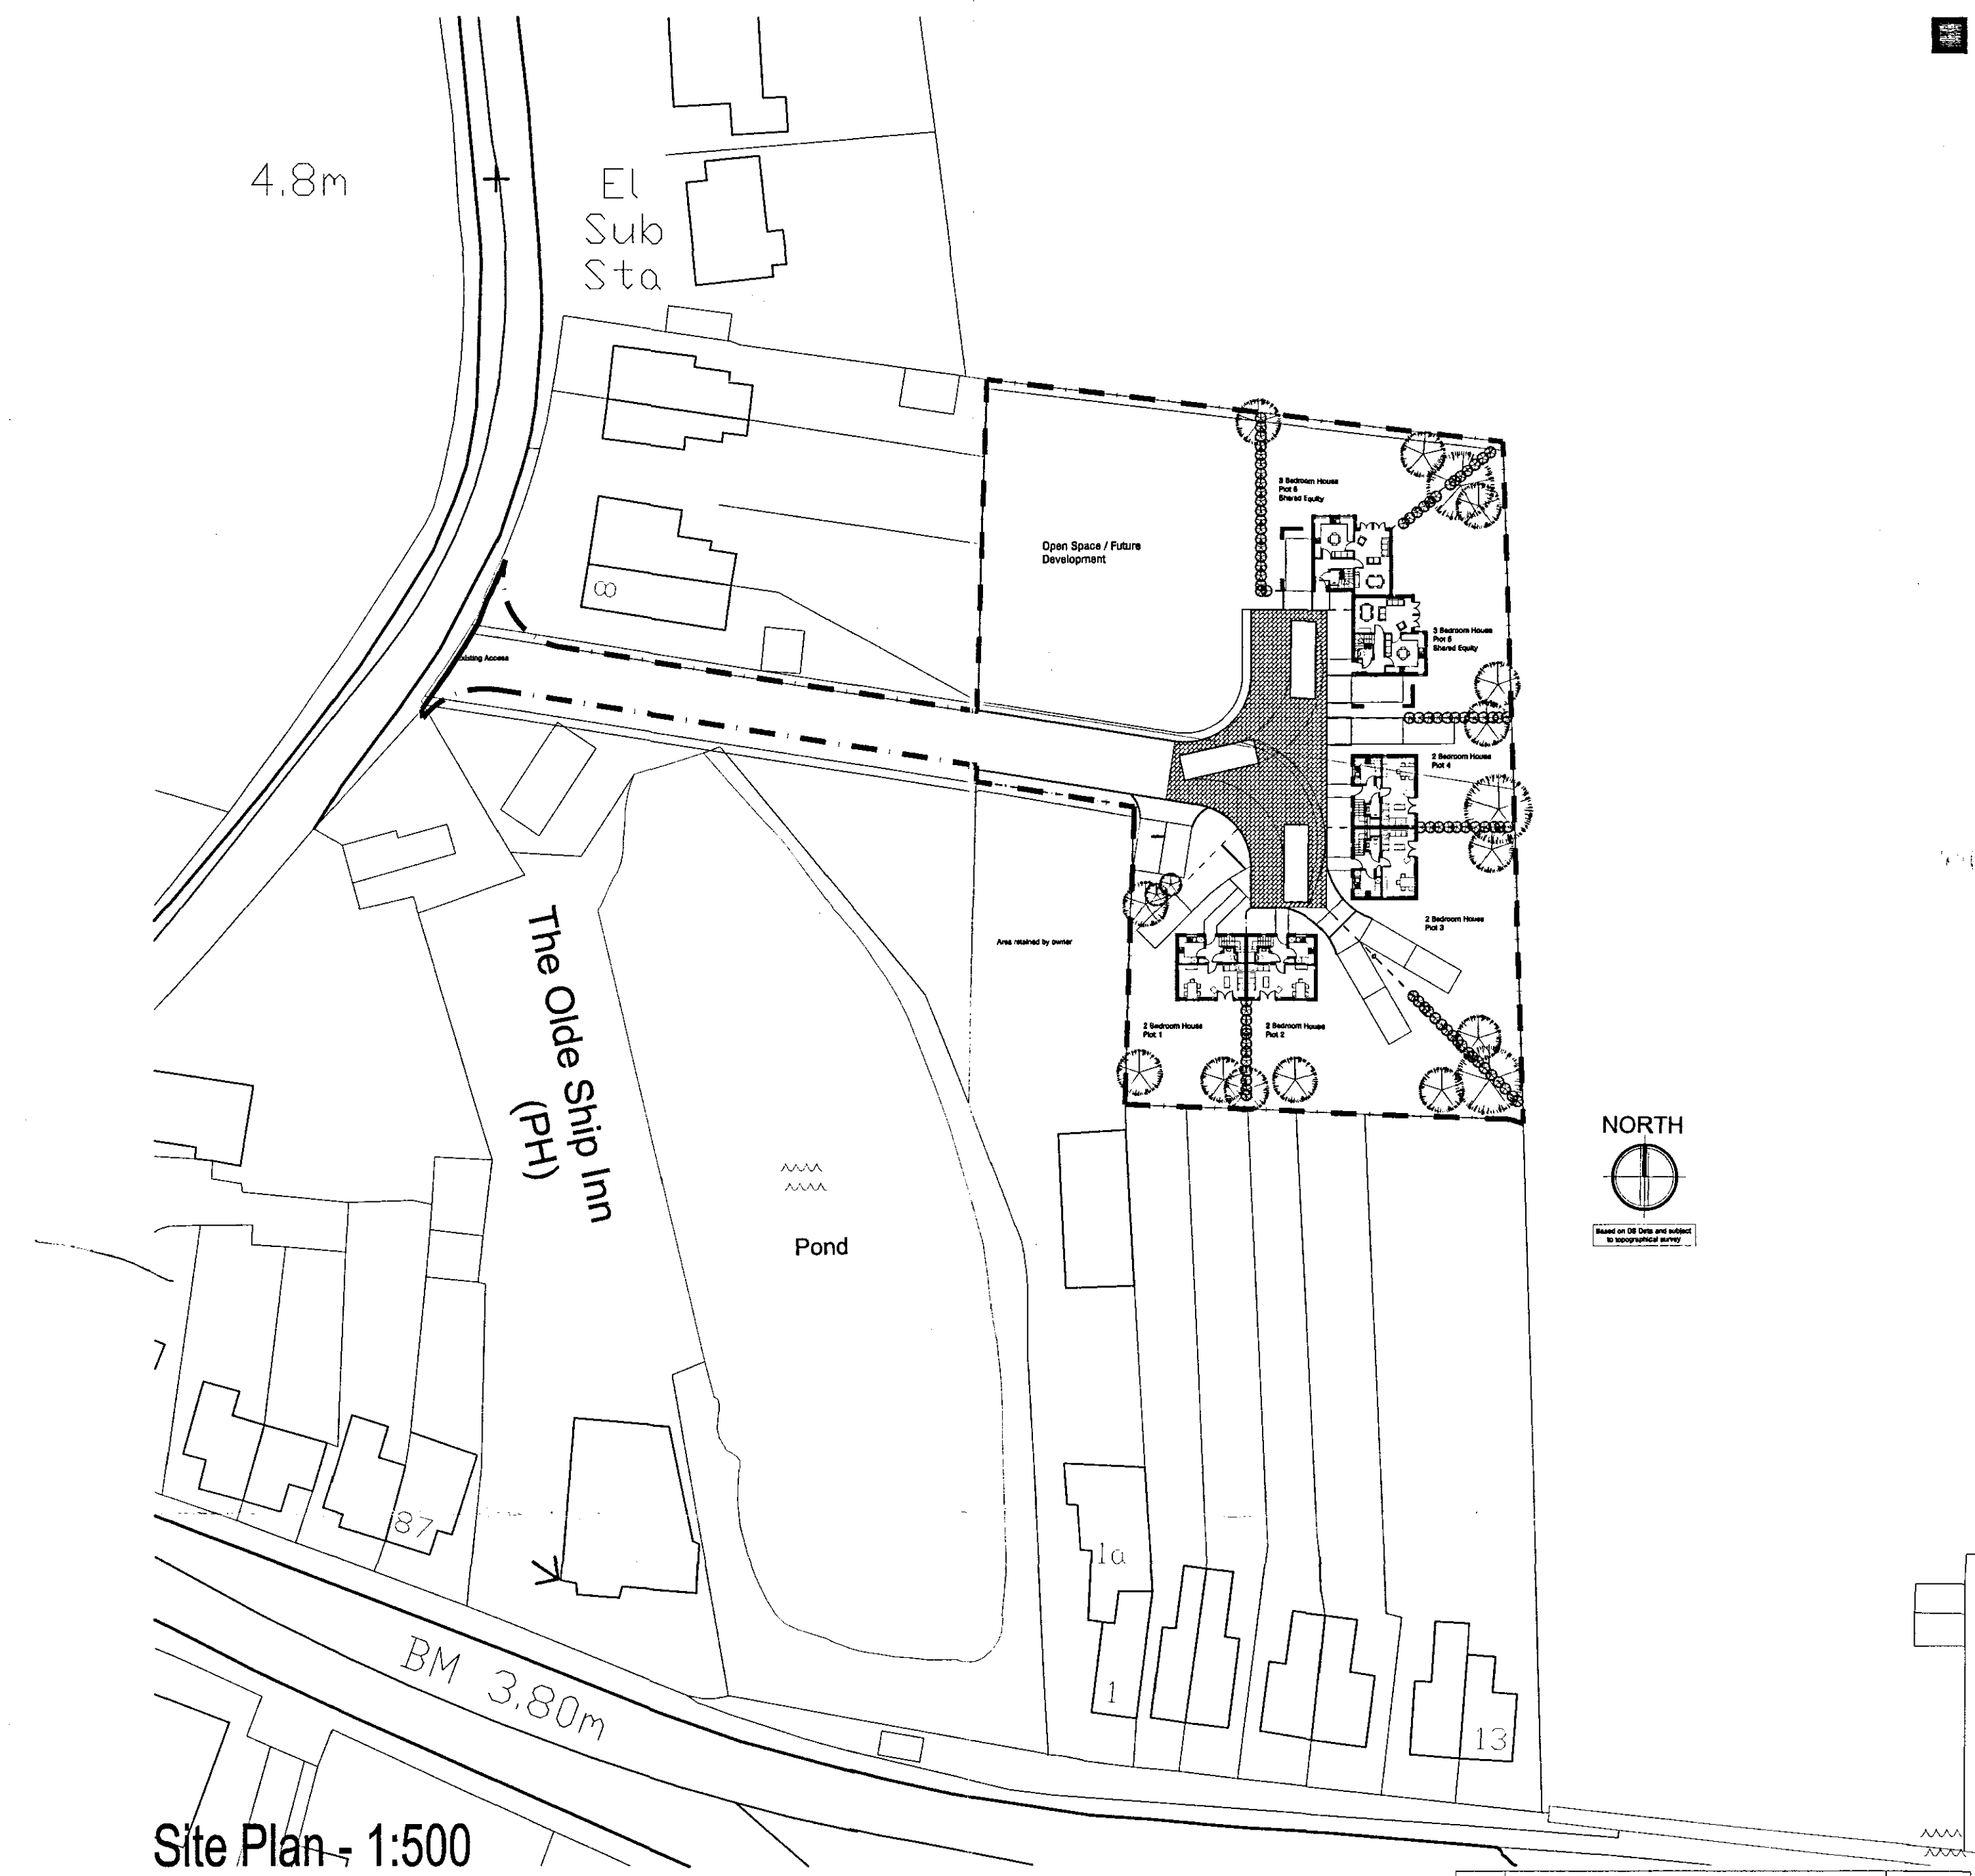


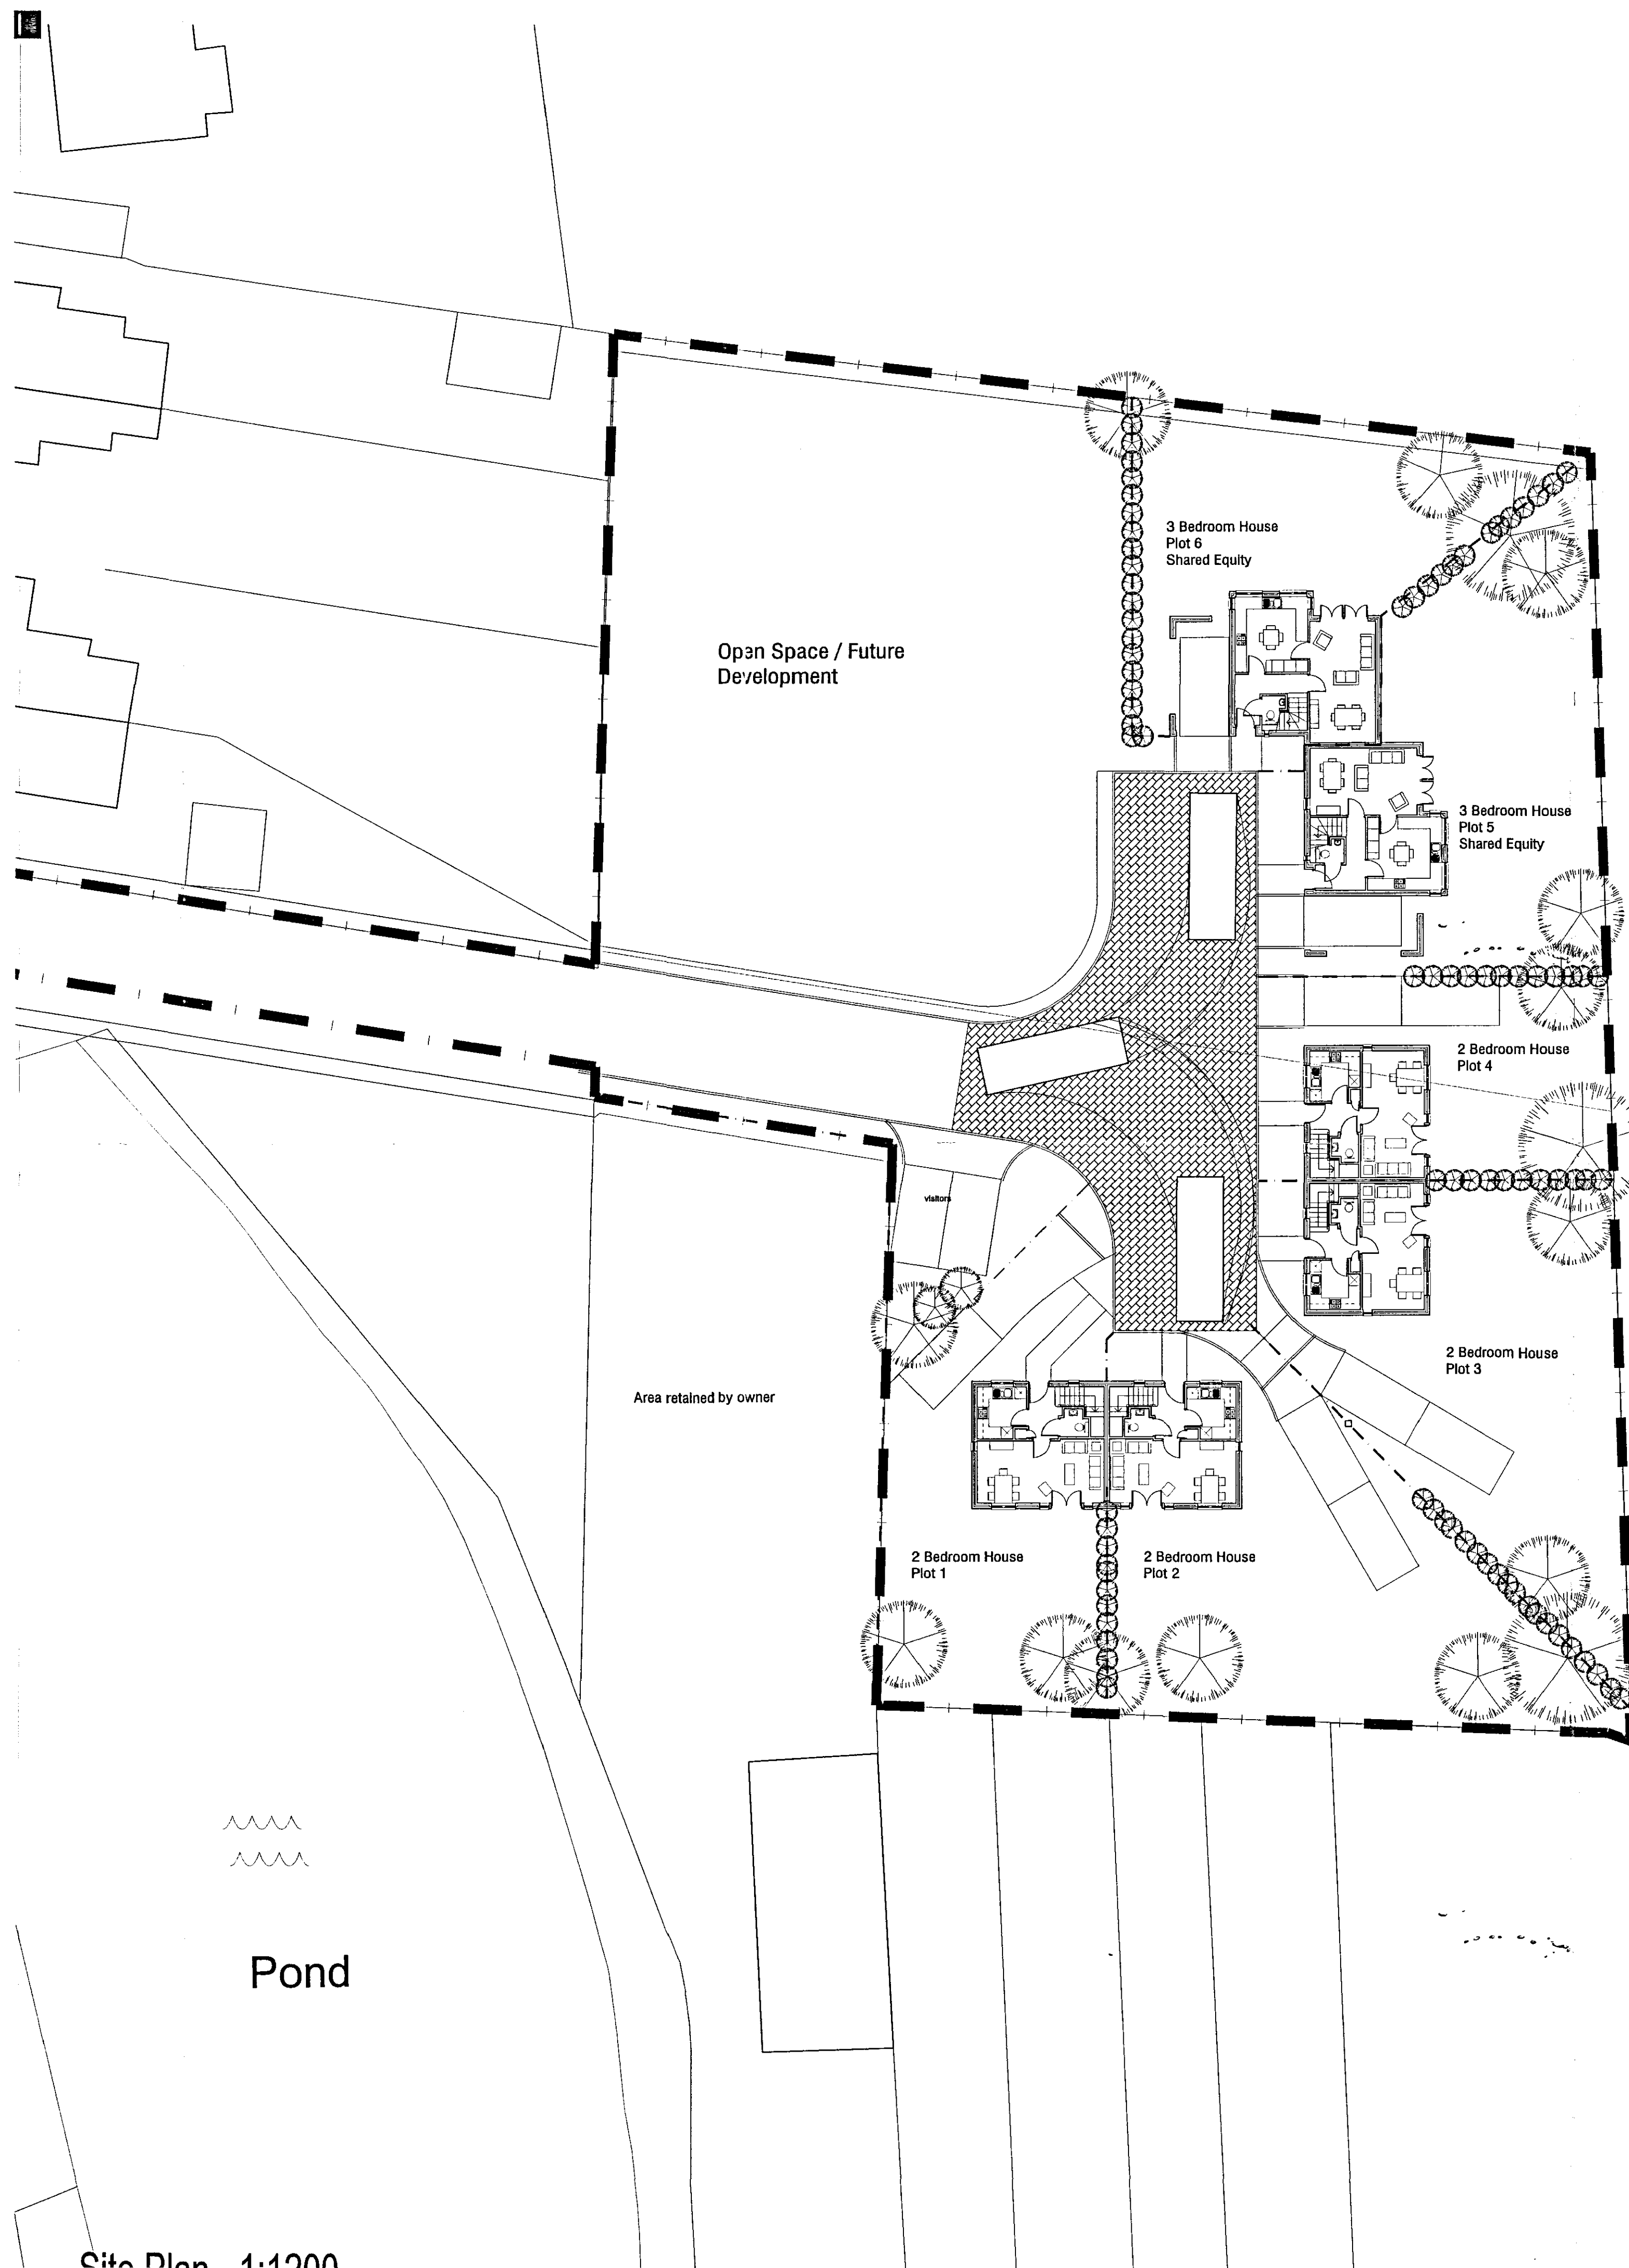

Based on OS Data and subject to topographical survey

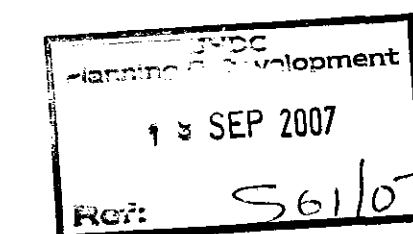

A		Boundary to South Amended	
		28.06.07	
		Sir Charles Nicholson Ltd Chartered Architects	
A:		Registered Office The Old Rectory Bergate Grimaby DN34 4SY	
T:		01472 500 567	
F:		01472 500 574	
E:		mail@scng.co.uk	
		Do not scale from this drawing. Use figured dimensions only. Contractors are responsible for taking & checking site measurements. Design copyright is vested in the Architect from whom written consent must be obtained for copying or reproducing this drawing.	
Client		SCNG	
Keystone Developments for Longhurst Group			
Project			
Affordable Housing Scheme Rural Exception Roman Bank, Long Sutton		Revision	A
Title		L.5064.01.10	
Proposed Site Plan Six Affordable houses		Drawing no.	
Date	Mar07	Scale	1:200, 500