



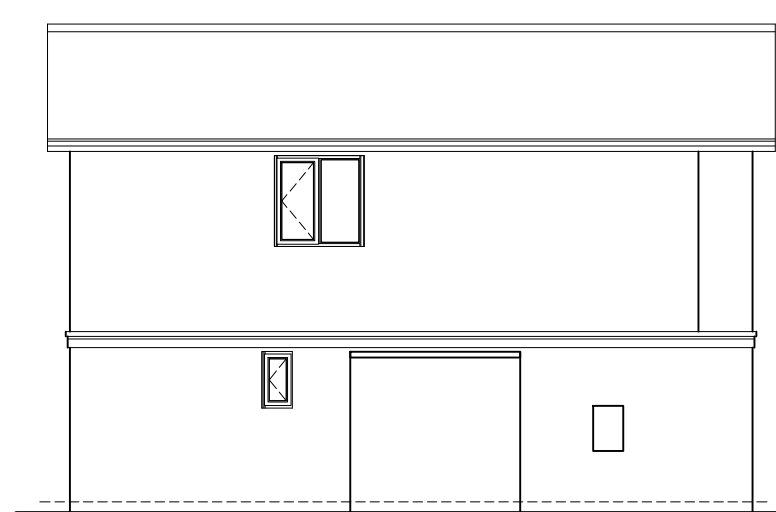


Existing Front Elevation

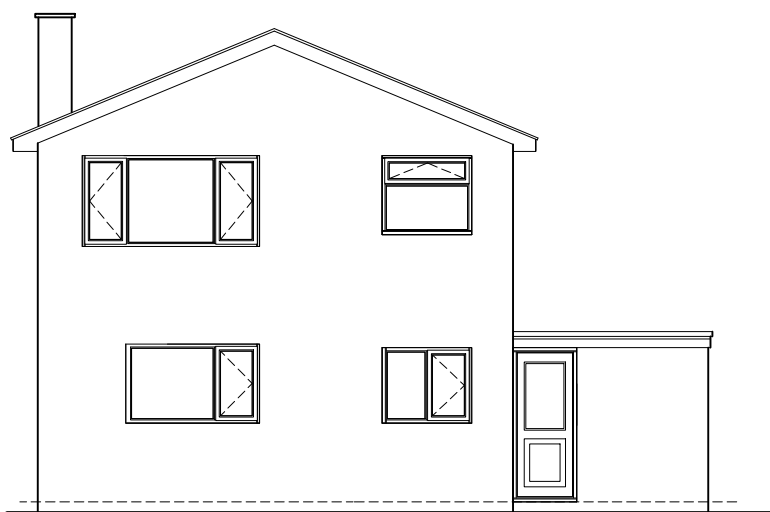

Existing Side Elevation



Existing Rear Elevation

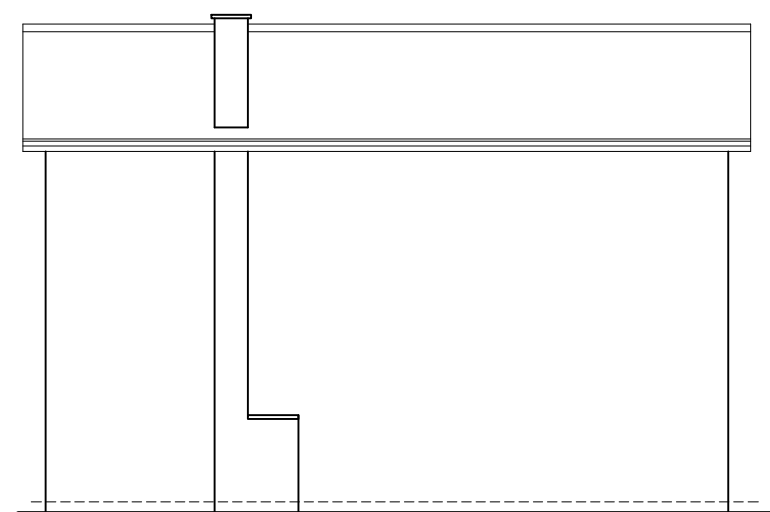


Existing Side Elevation




Location Plan 1:1250scale




Proposed Front Elevation

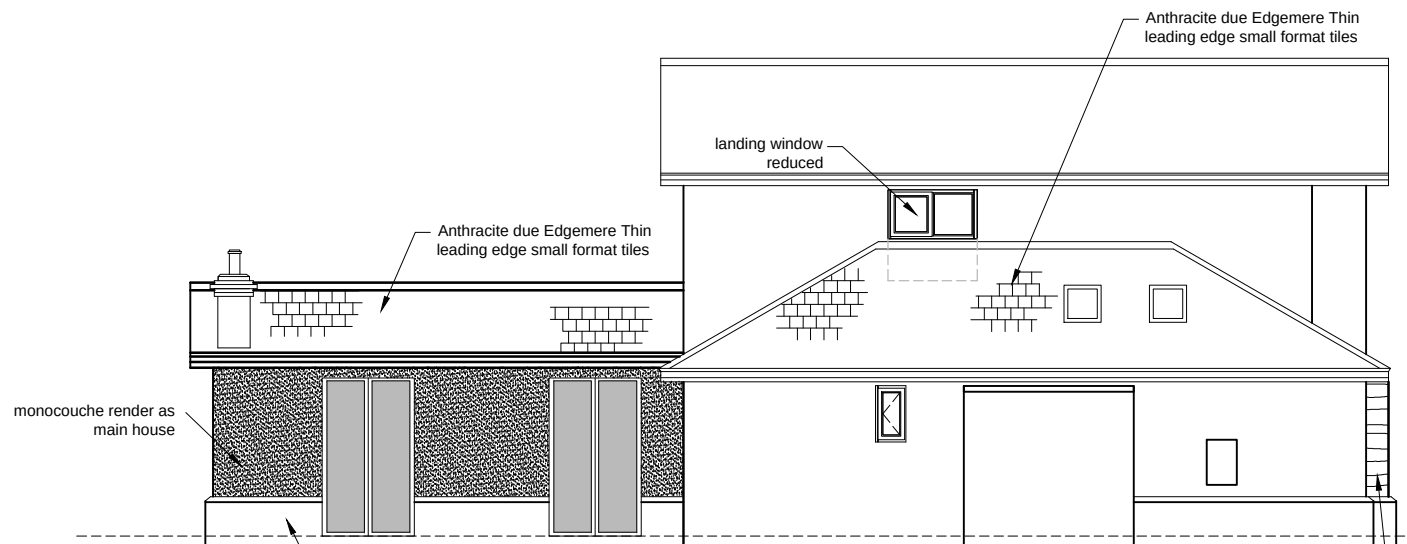

Proposed Side Elevation

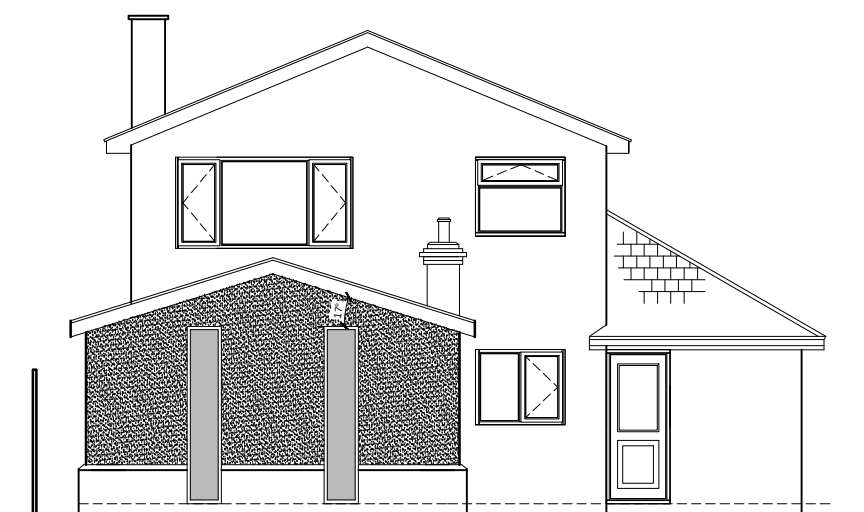


Proposed Elevation

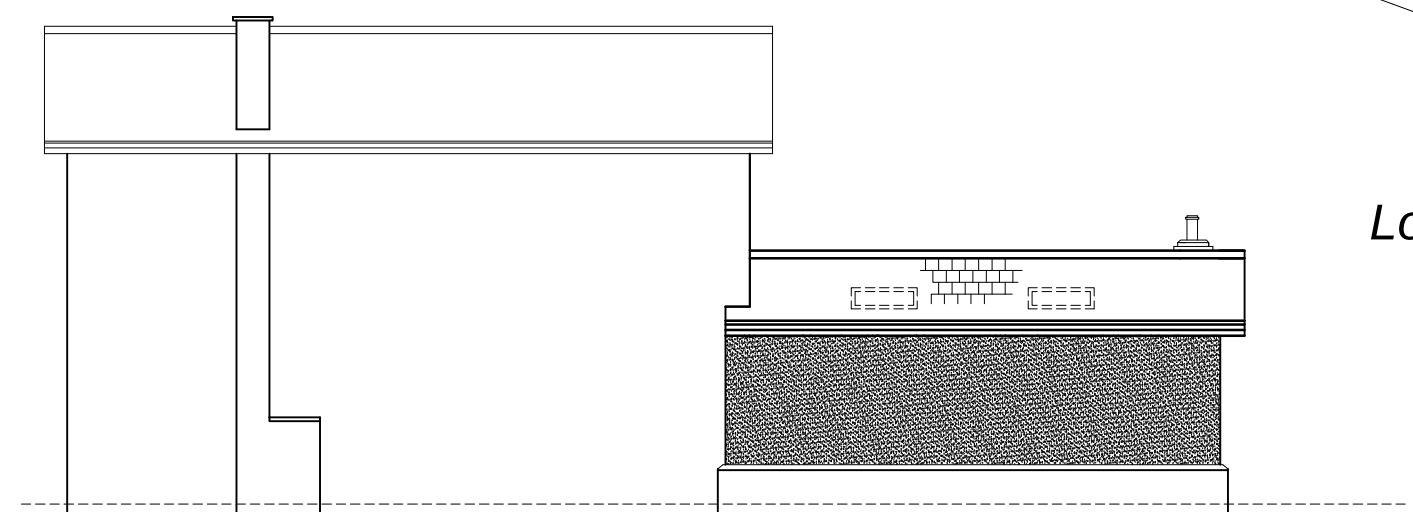


Proposed Side Elevation


Elevations 1:100scale

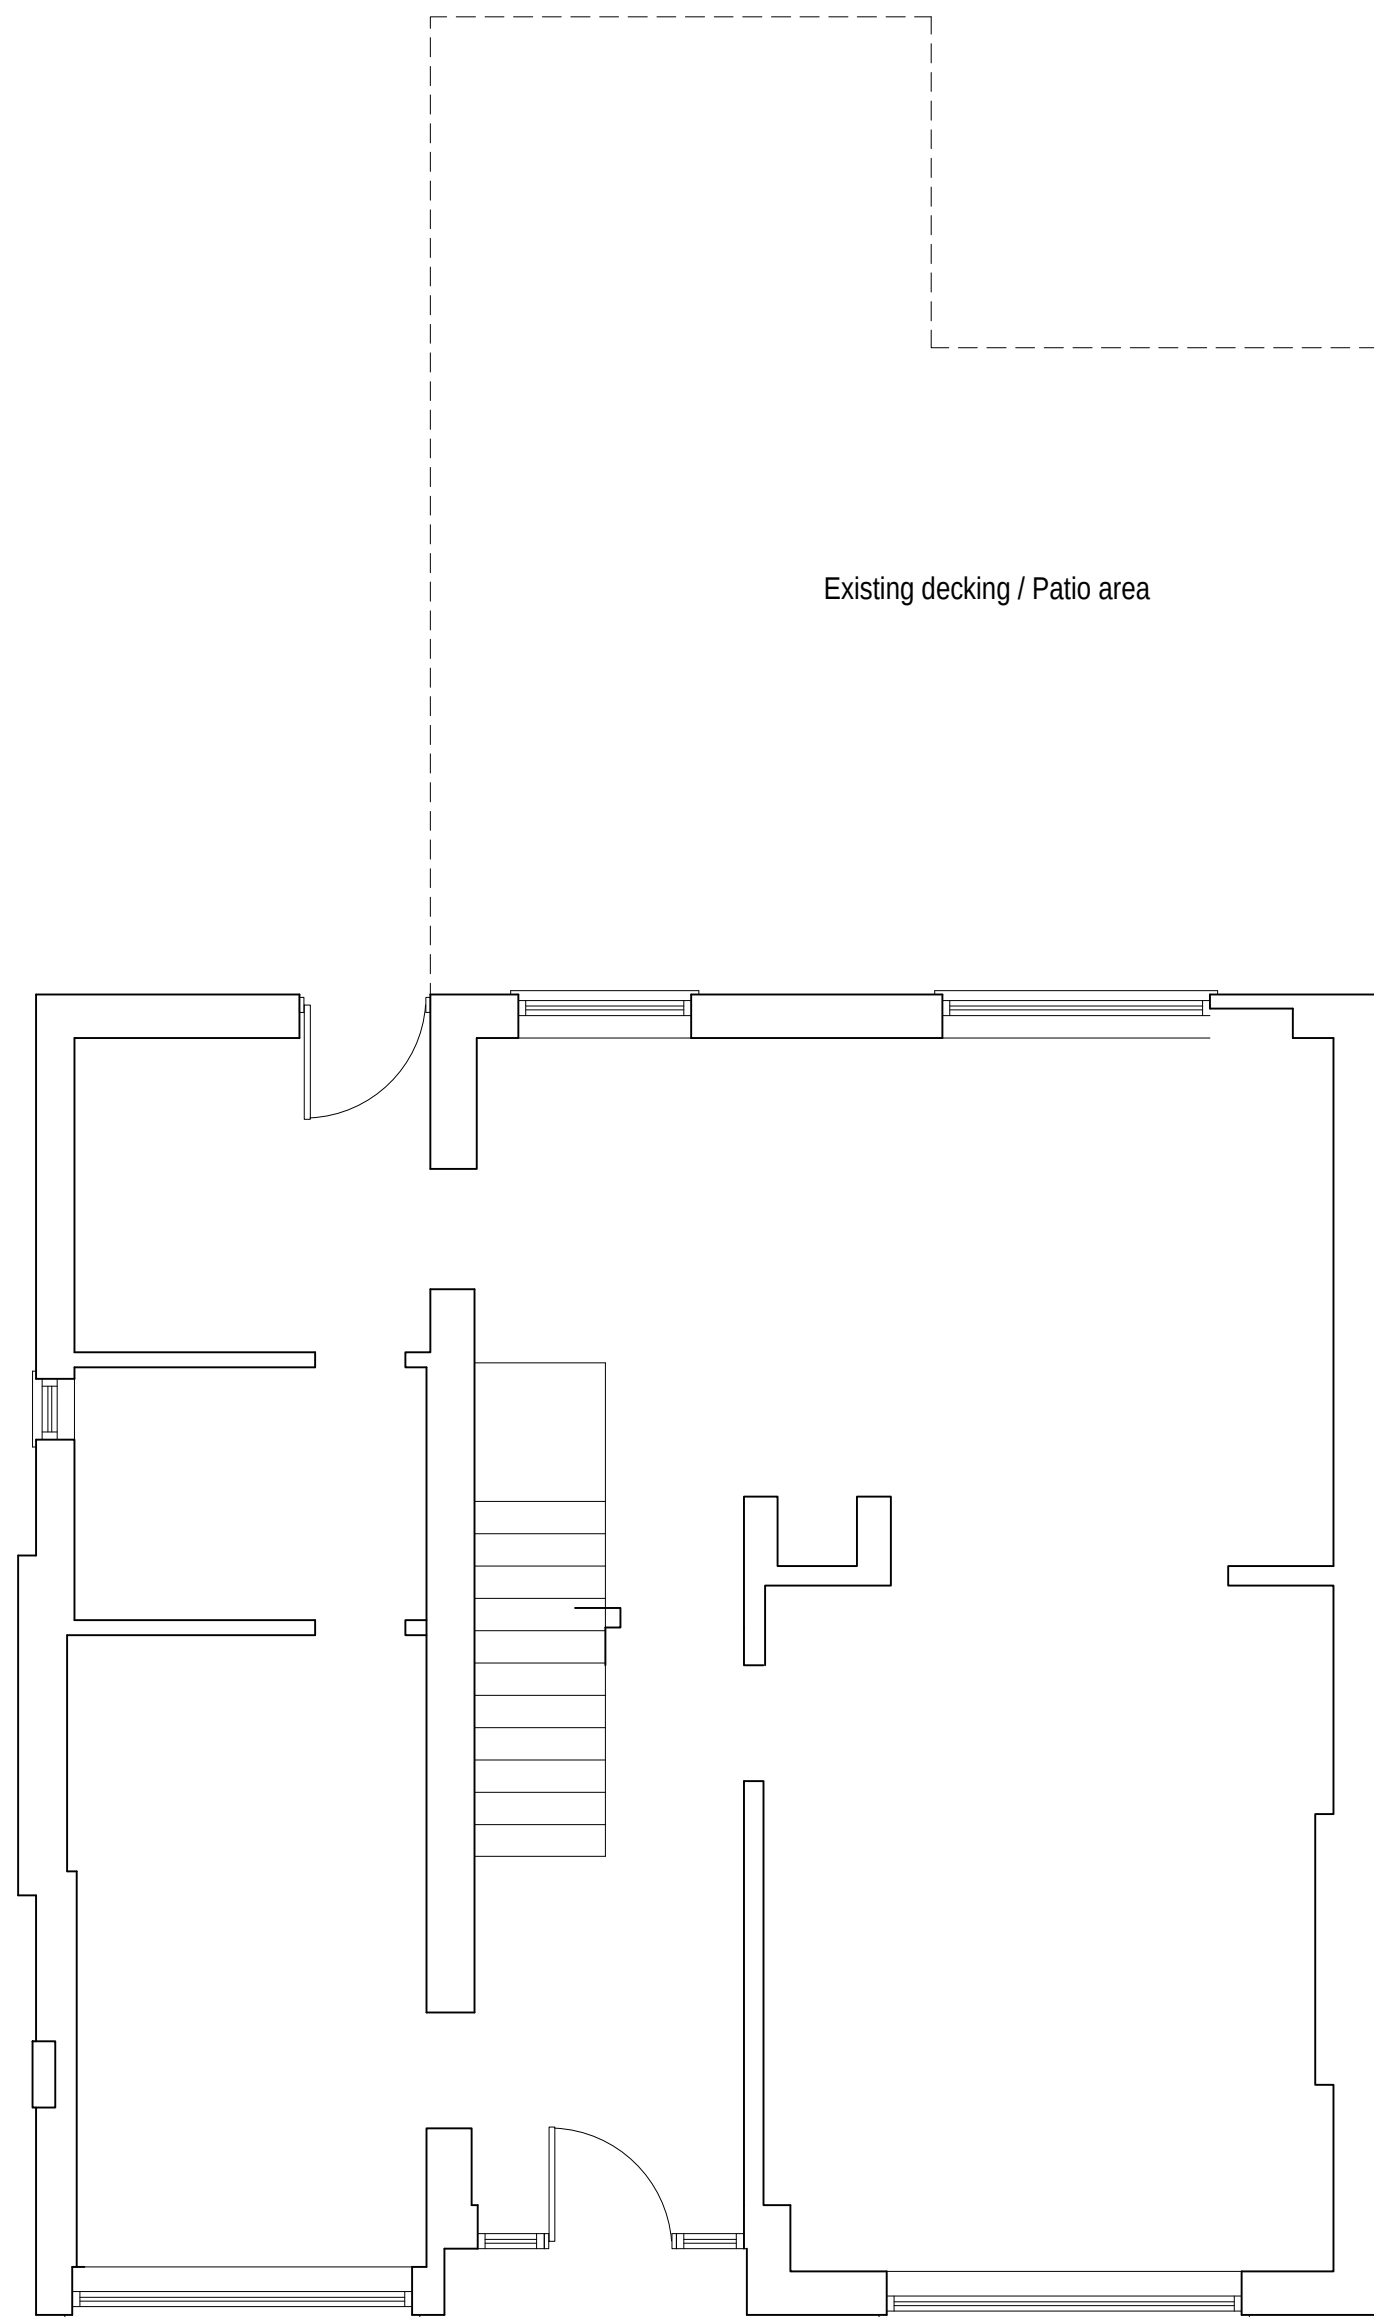


Existing Ground Floor Layout 1:50 scale

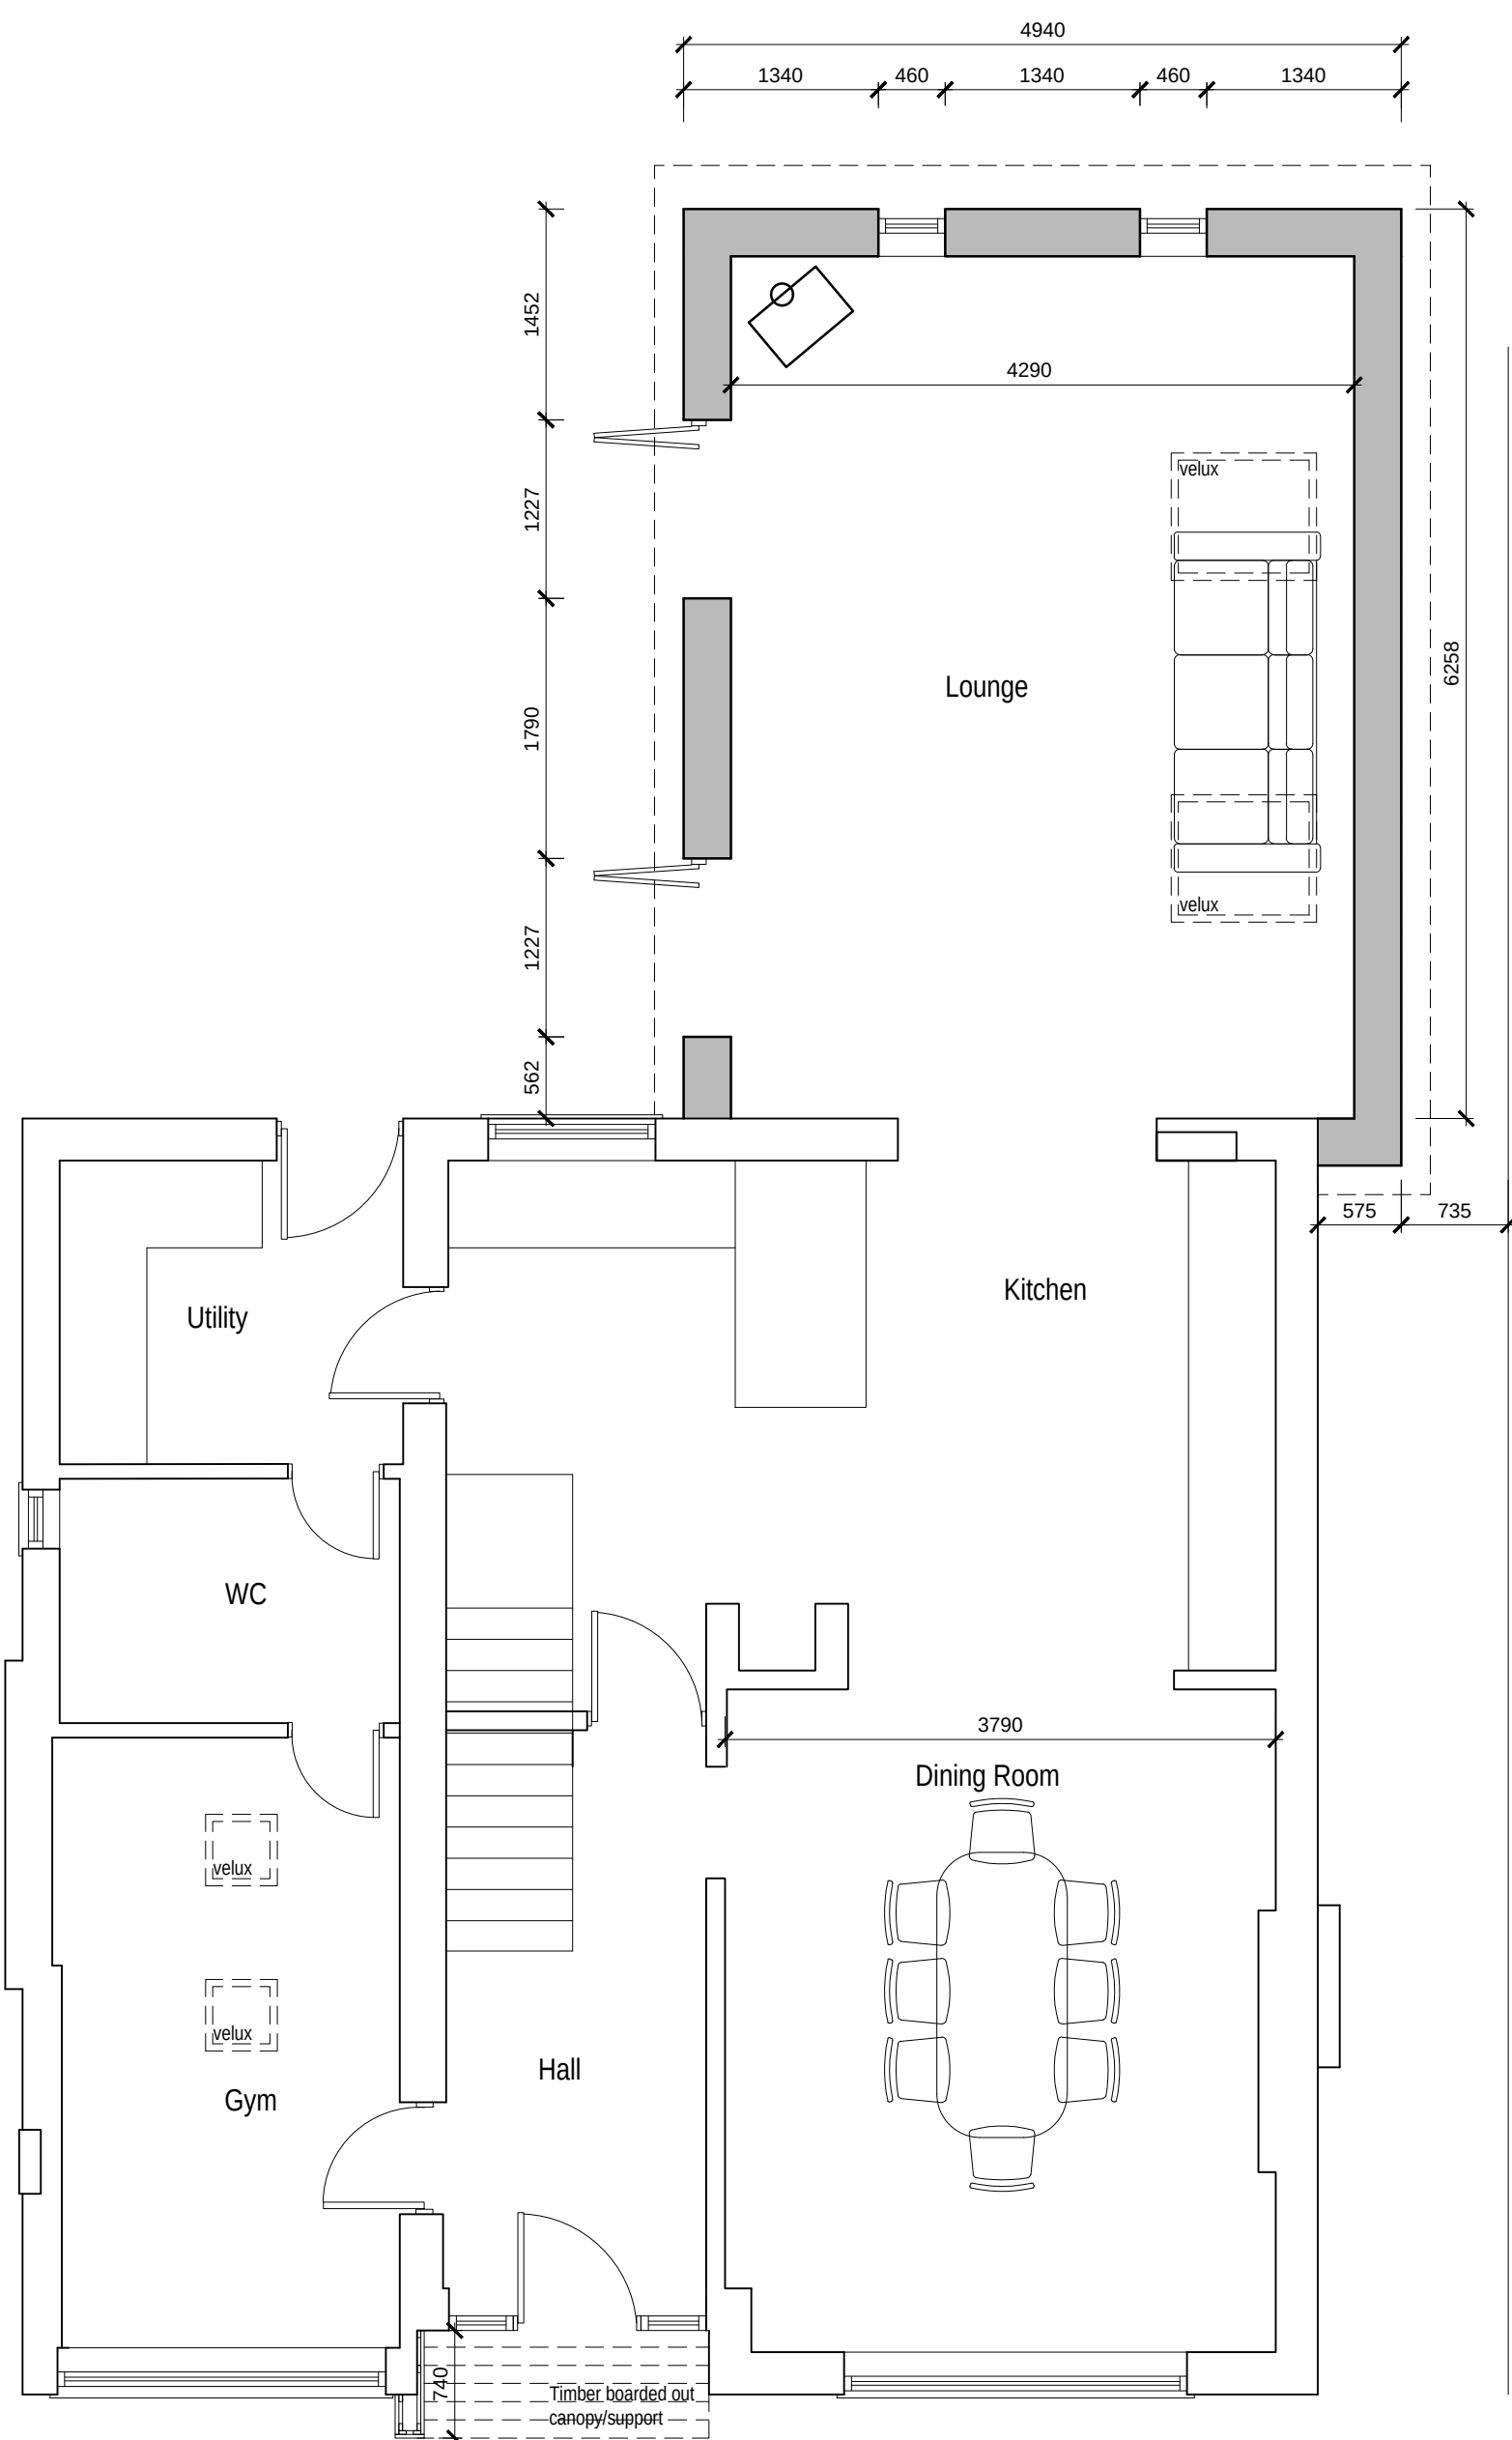


Proposed Ground Floor Layout 1:50 scale

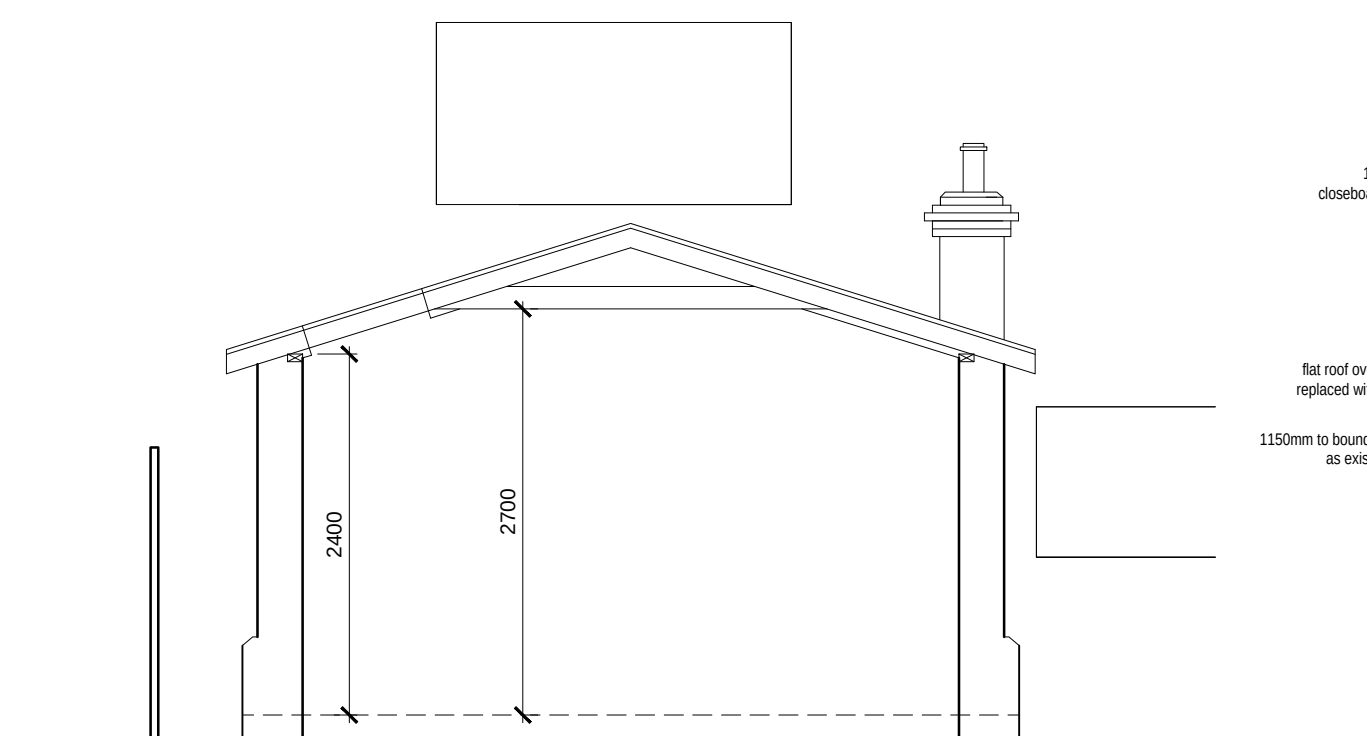

Proposed Section through rear extension 1:50scale

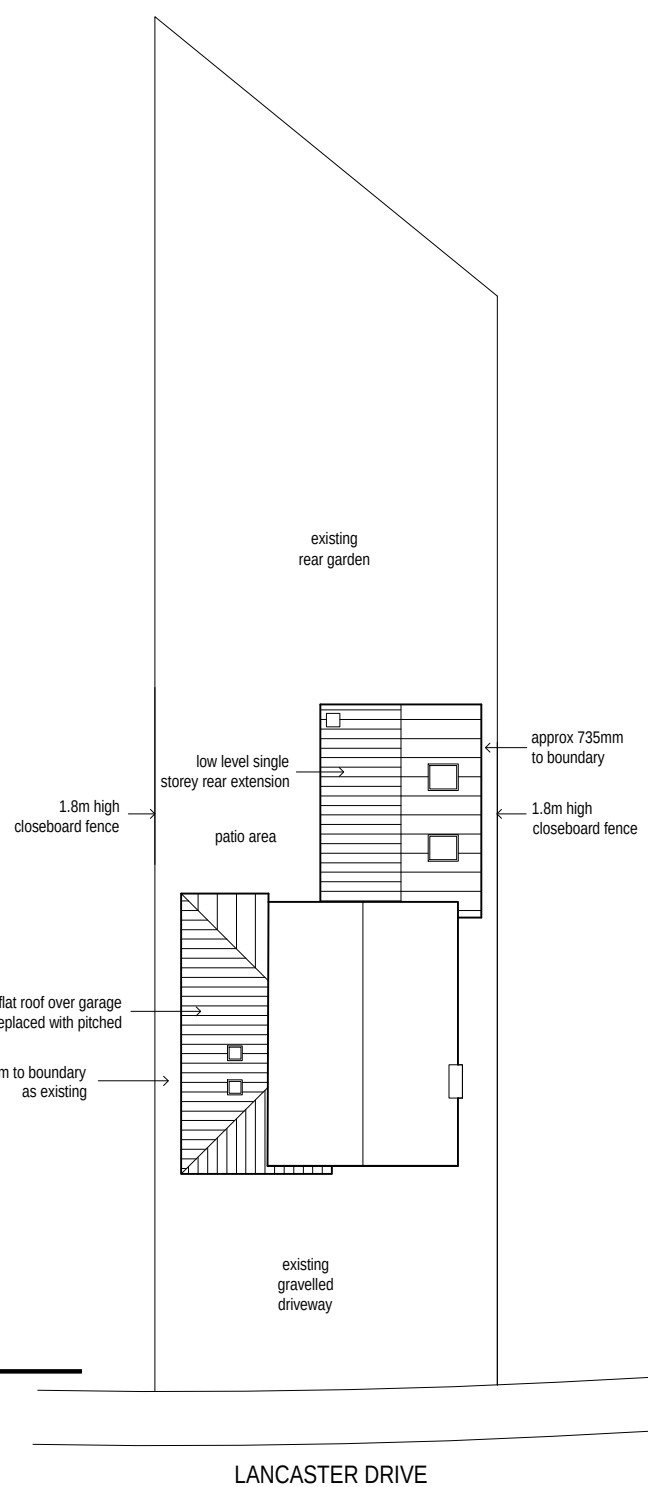

Proposed Site Layout 1:250scale

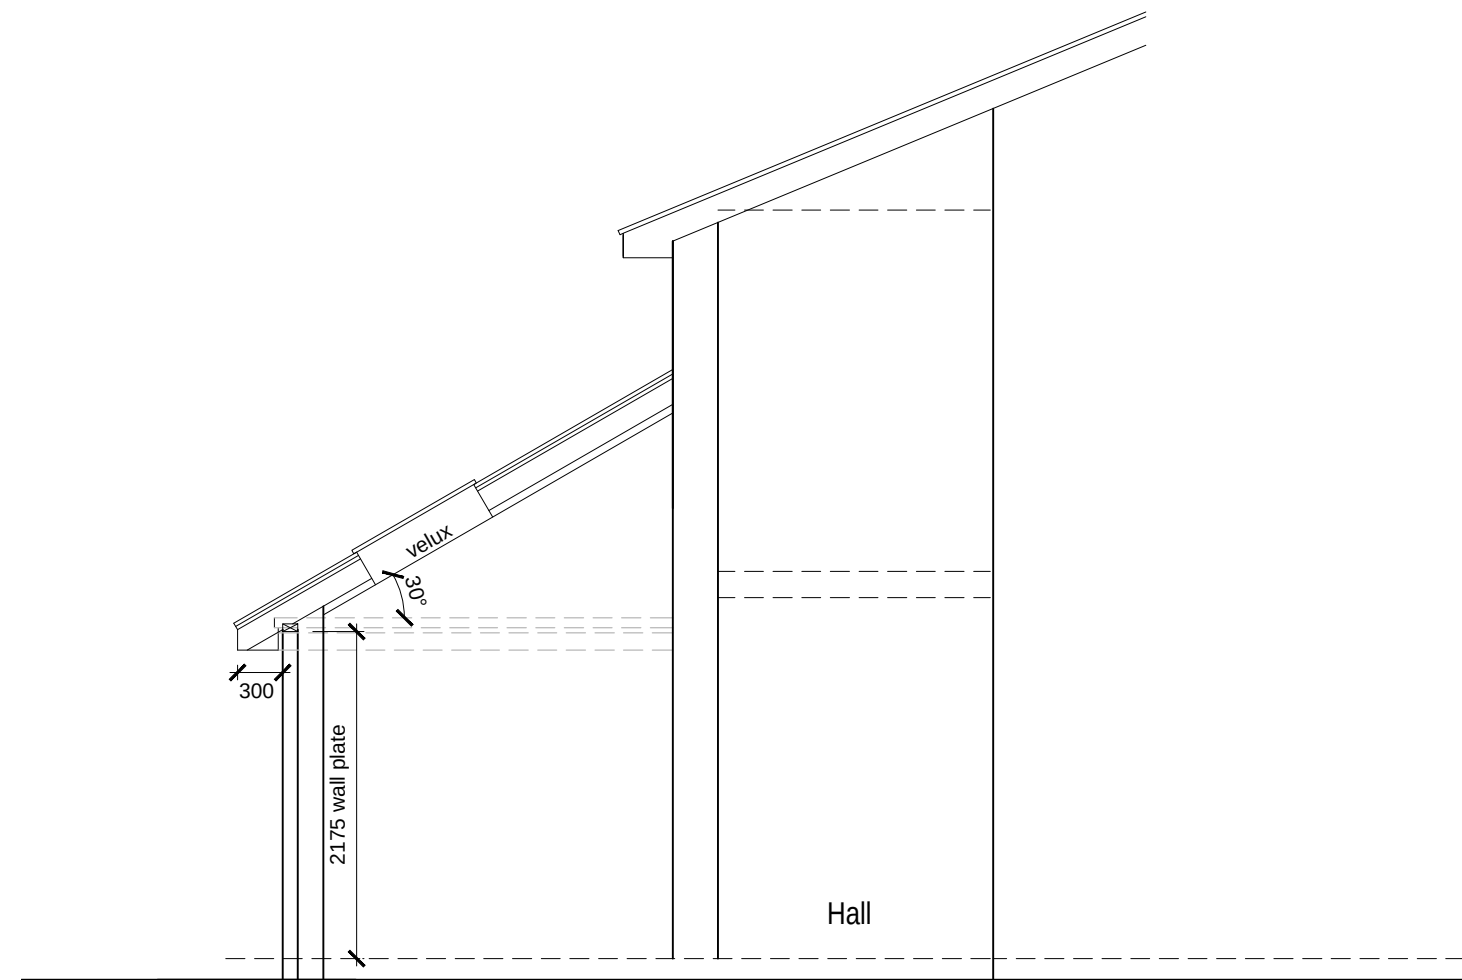

Proposed Section through gym 1:50scale

Mr & Mrs Morrell	Scale 1:50 & 1:100
Project Proposed Rear Extension & Garage Roof improvements to detached house 6 Lancaster Drive Long Sutton	Date March 2024
Title Floor Layouts, Elevations, Site & Location Plan	Drawing No. 2024/01/100
	Revision