

House
at
Willow Bank, Old Brewery La. PE12 9LA
for

Mr A & Mrs L Gilpin

PROPOSED

date 17.07.2011


scale 1:50 @ A3

Do not scale this drawing
All Dimensions to be verified on site
before construction commences.

number


A004AD(0)04

NOT A CONSTRUCTION DRAWING
revision

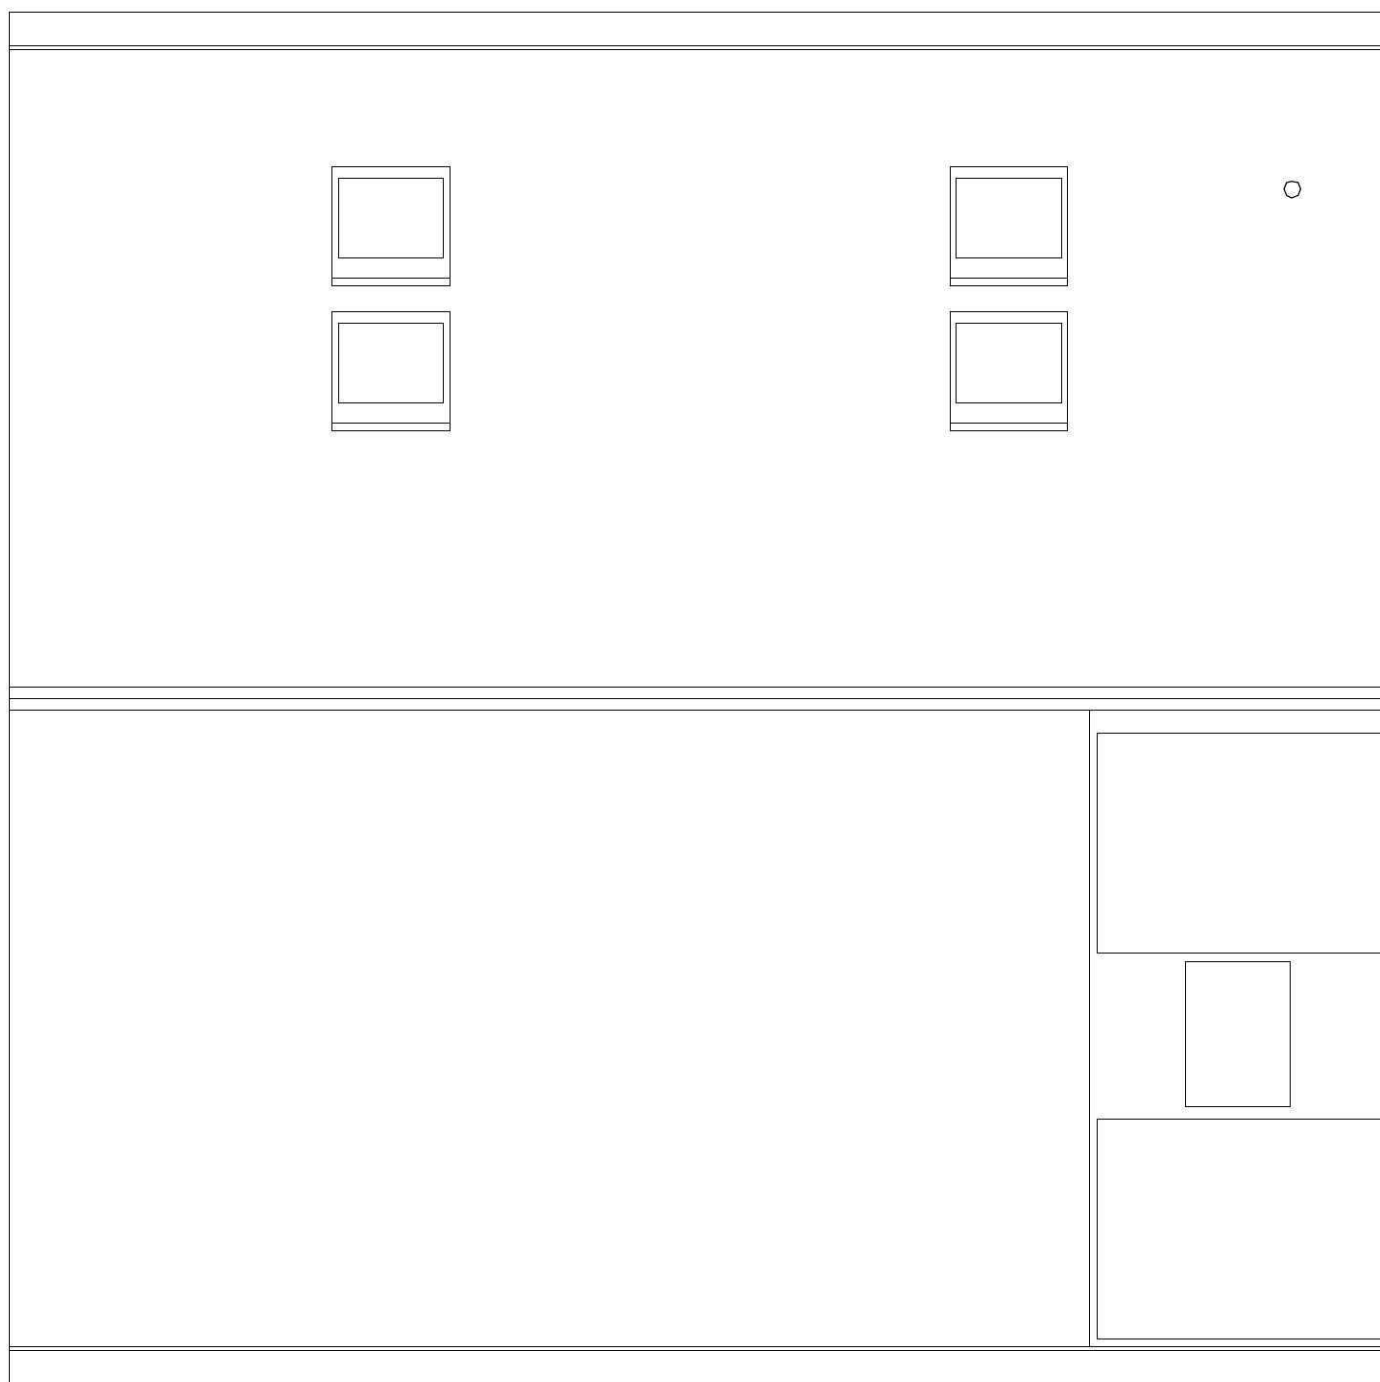

ROOF PLAN

FRONT

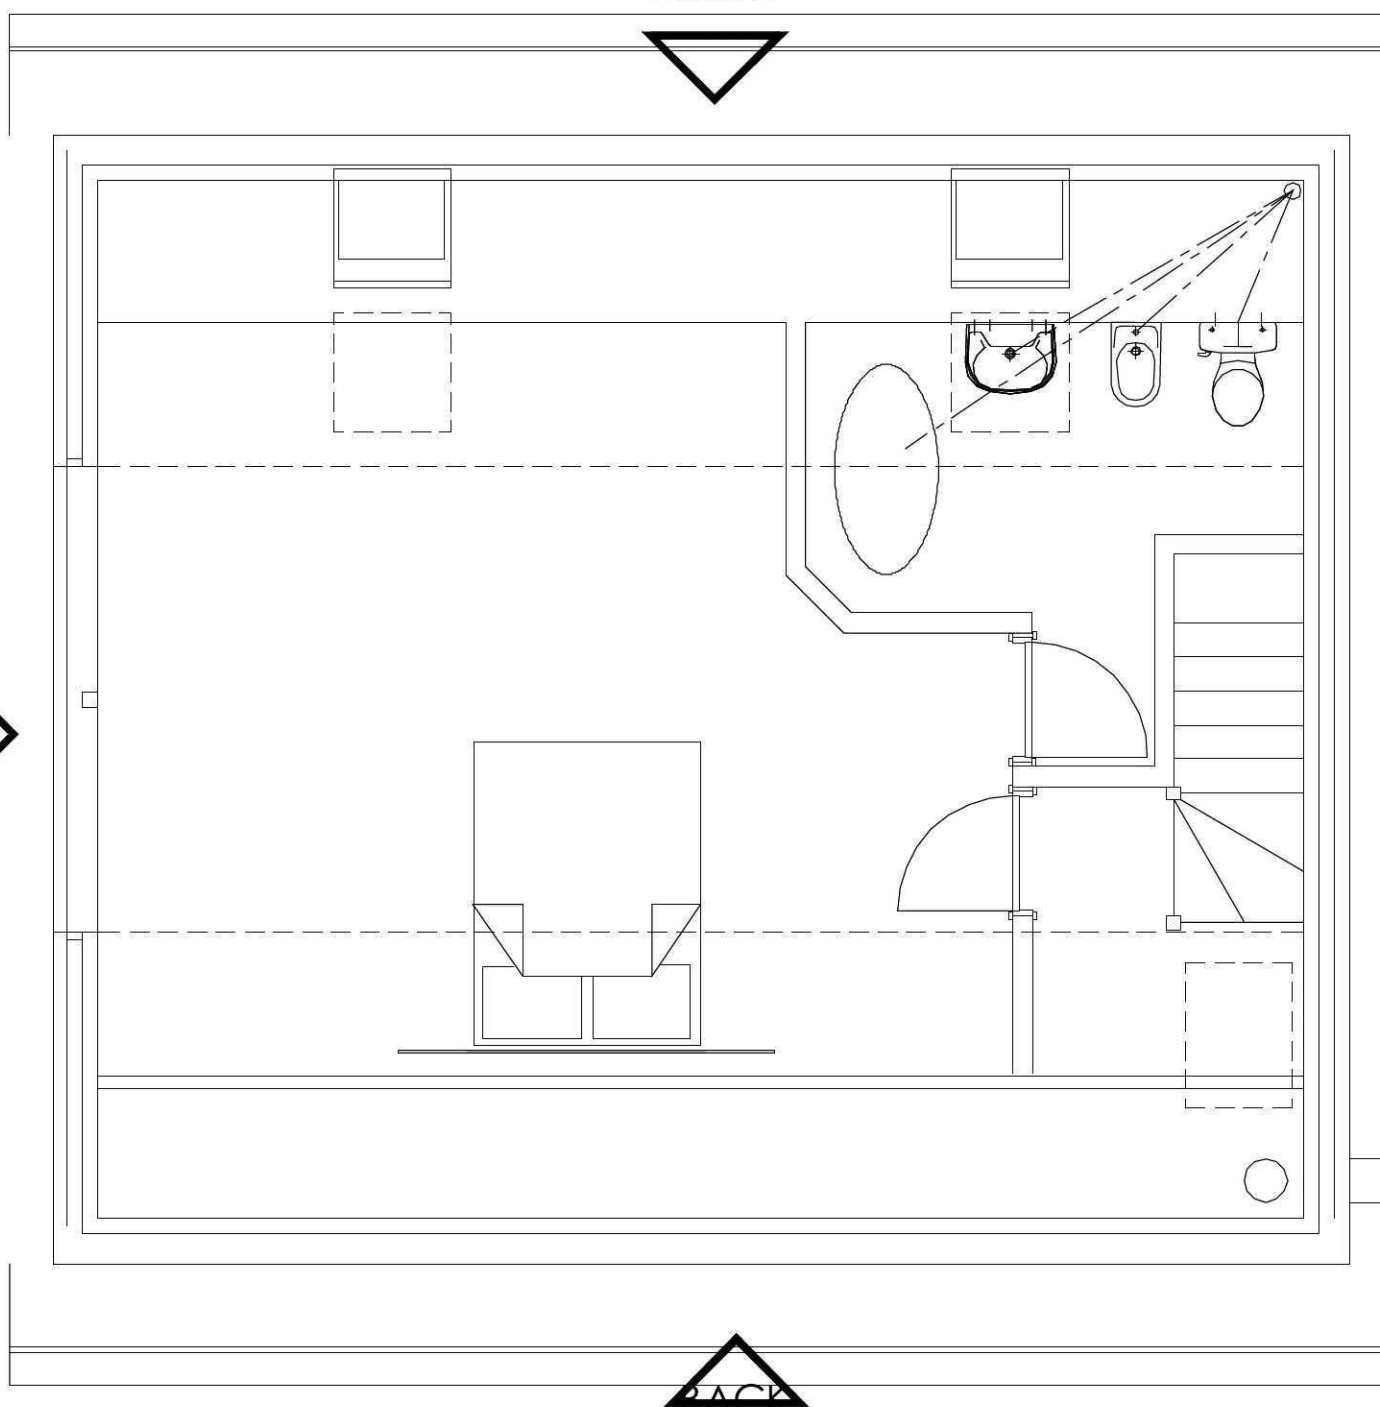

SECOND FLOOR PLAN

RIGHT

LEFT

BACK