



House
at
Willow Bank, Old Brewery La. PE12 9LA
for
Mr A & Mrs L Gilpin
PROPOSED

7464 date 17.07.2011
scale 1:50 @ A3
Do not scale this drawing
All Dimensions to be verified on site
before construction commences.
number
A004AD(0)03
NOT A CONSTRUCTION DRAWING
revision

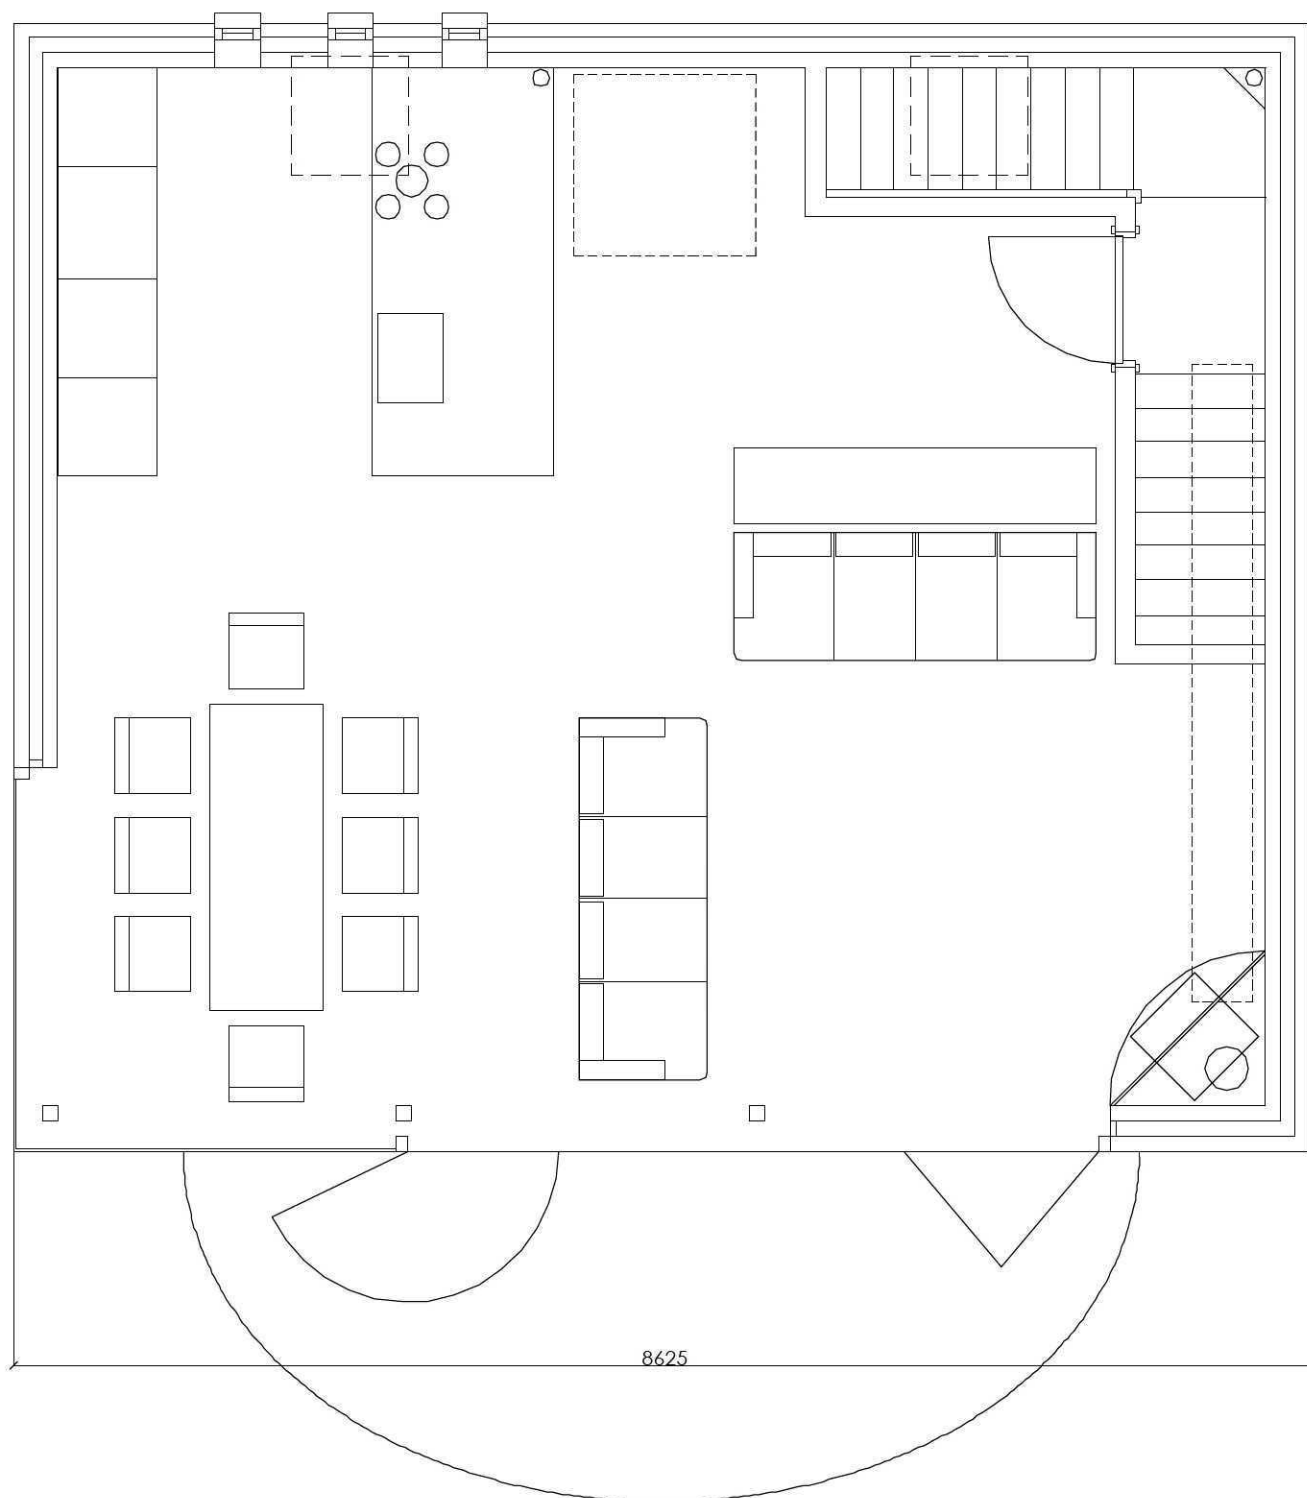

FIRST FLOOR PLAN

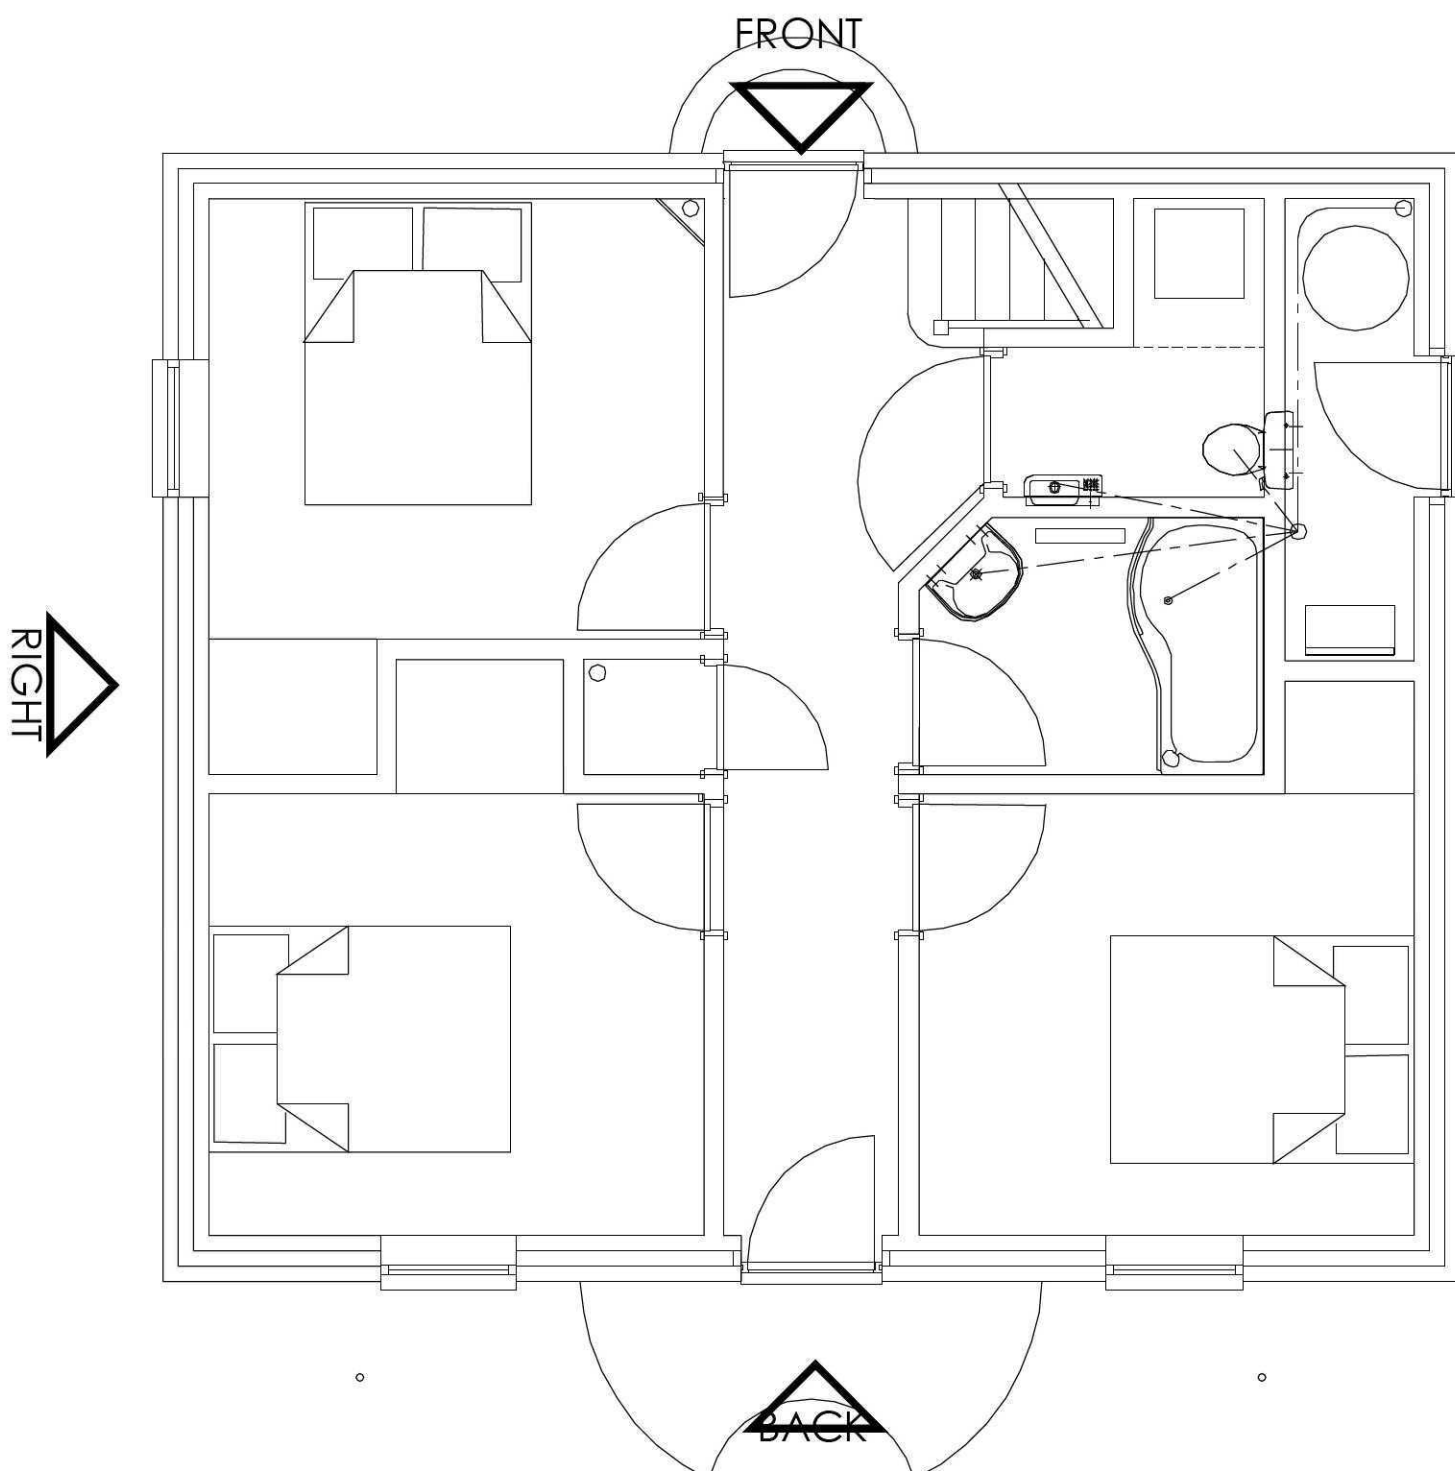

GROUND FLOOR PLAN