



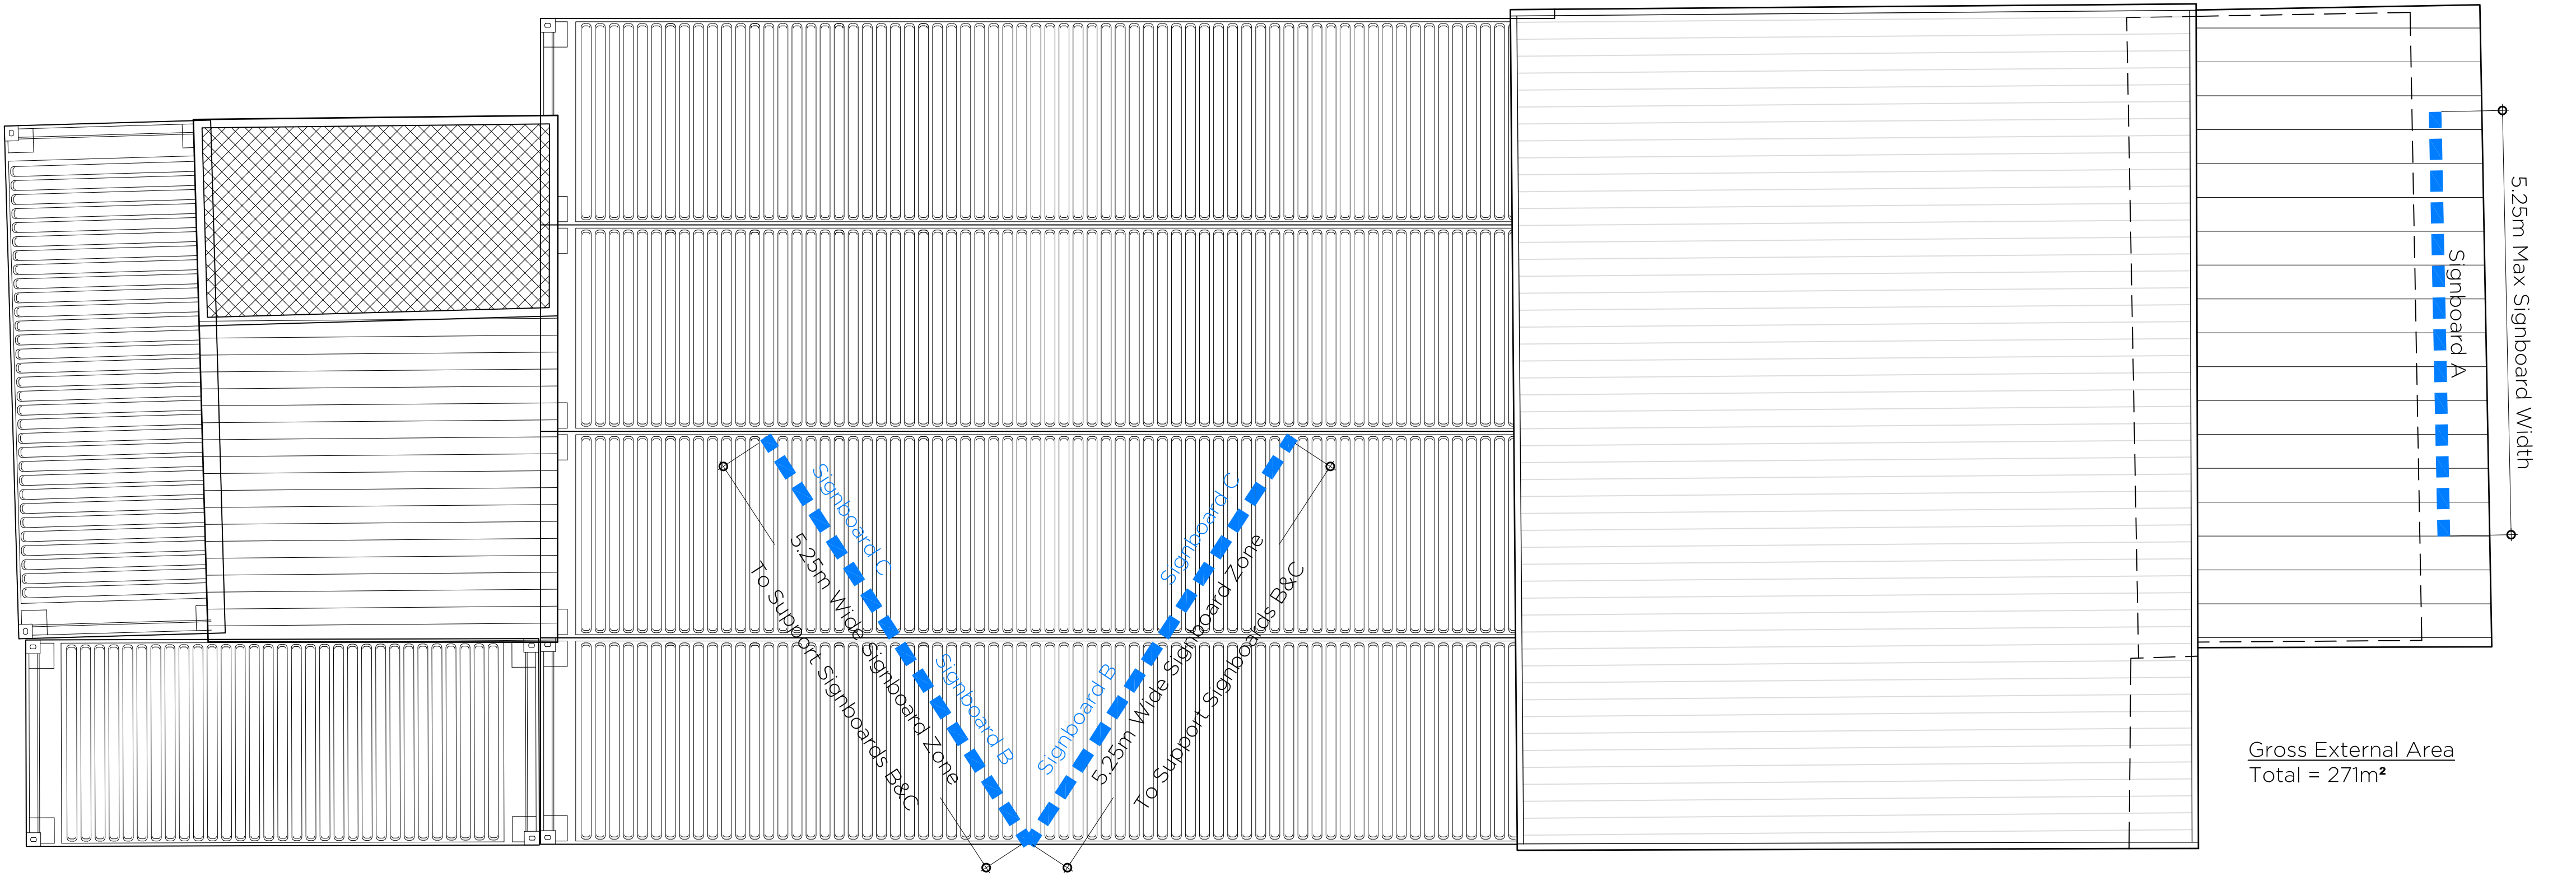

ROOF PLAN

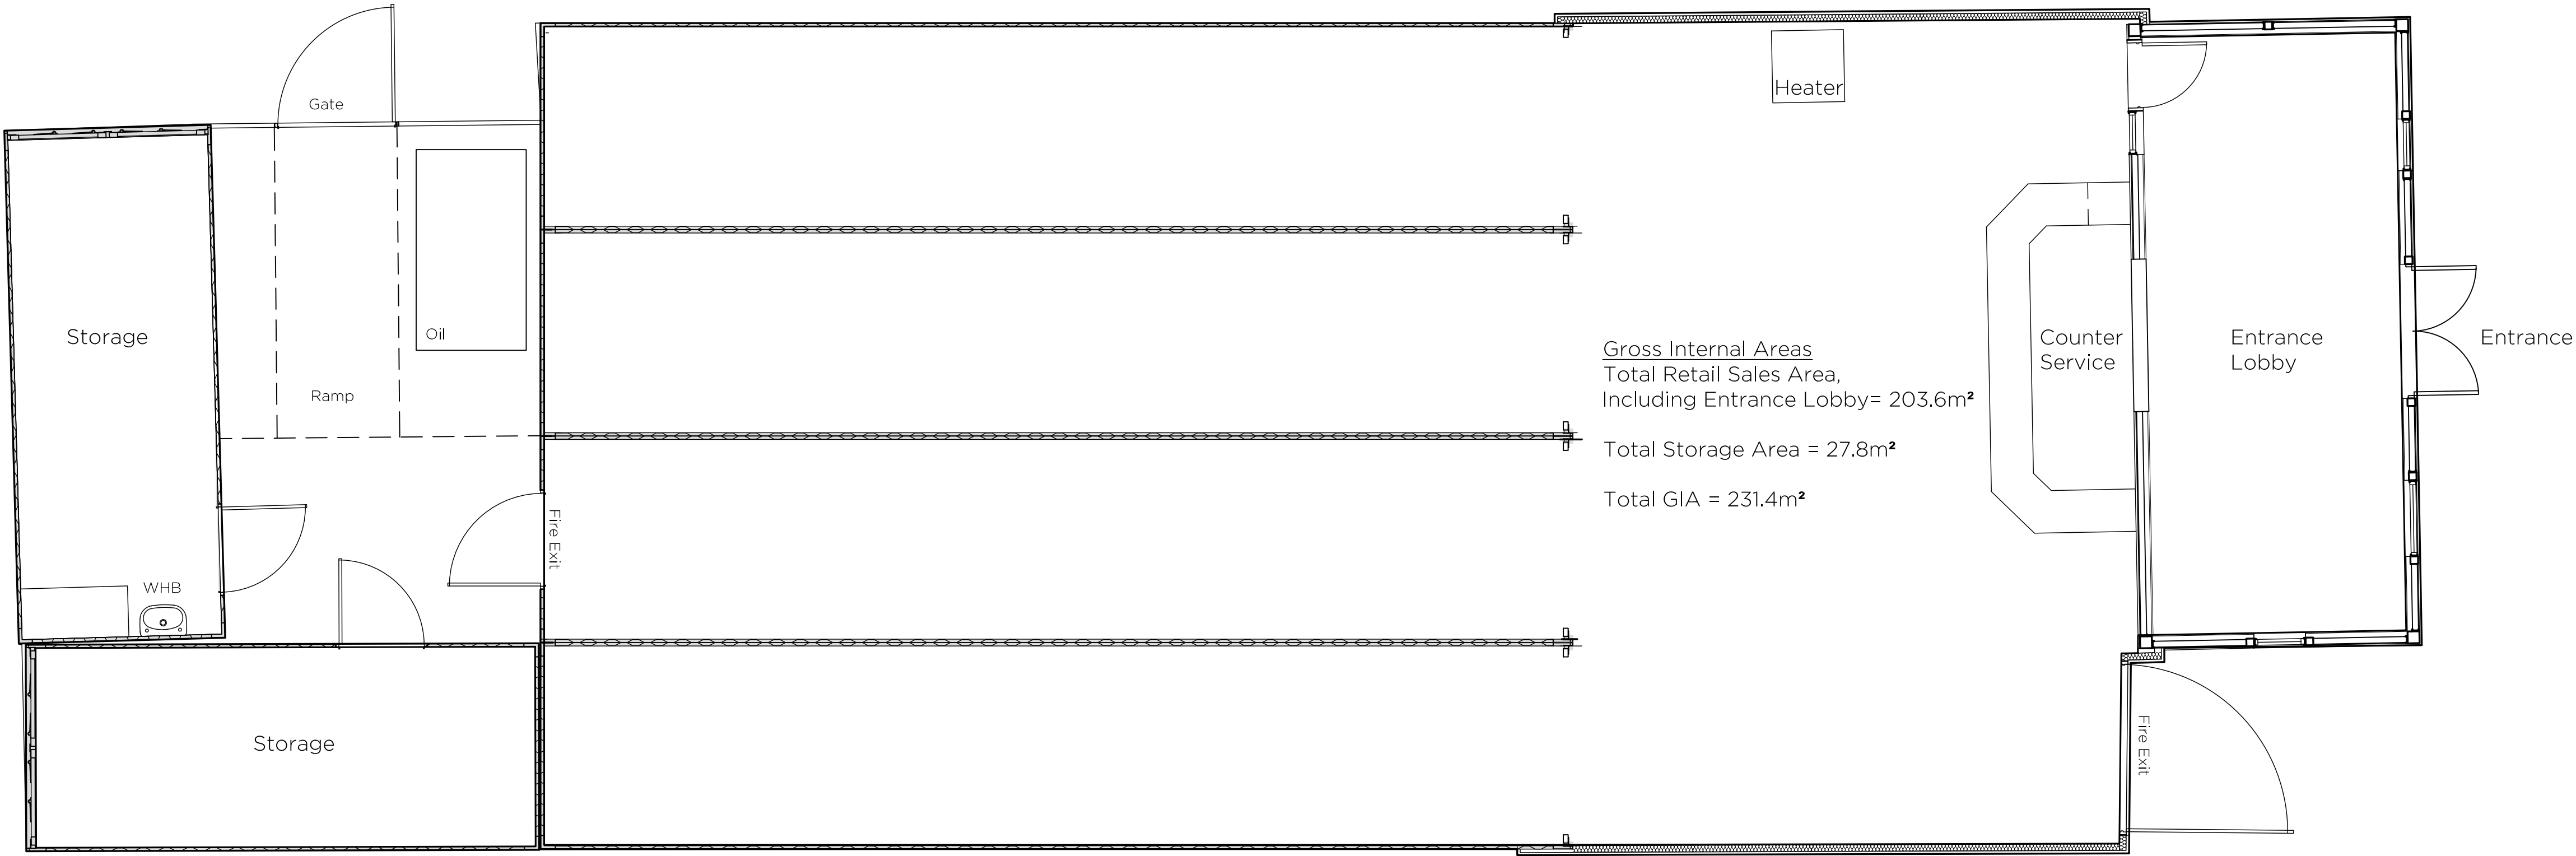

GROUND FLOOR PLAN

0

0.5

1

2

2.5

5

Scale 1:50

seven22

ARCHITECTURE LTD

22 SHORE VIEW, PETERBOROUGH
CAMBRIDGESHIRE, PE7 8FS
E:info@seven22.co.uk - T:07799 585277

PROJECT
PROPOSED RETAIL UNIT, LAND TO SIDE OF
LONG SUTTON EMPORIUM
VICARAGE LANE
LONG SUTTON
PE12 9AF

CLIENT
Mr F WHITE

TITLE
PROPOSED FLOOR & ROOF PLANS

DRAWING No.
108a P01

SCALE
1:50 @ A1

DATE
JUNE 2026

REV