


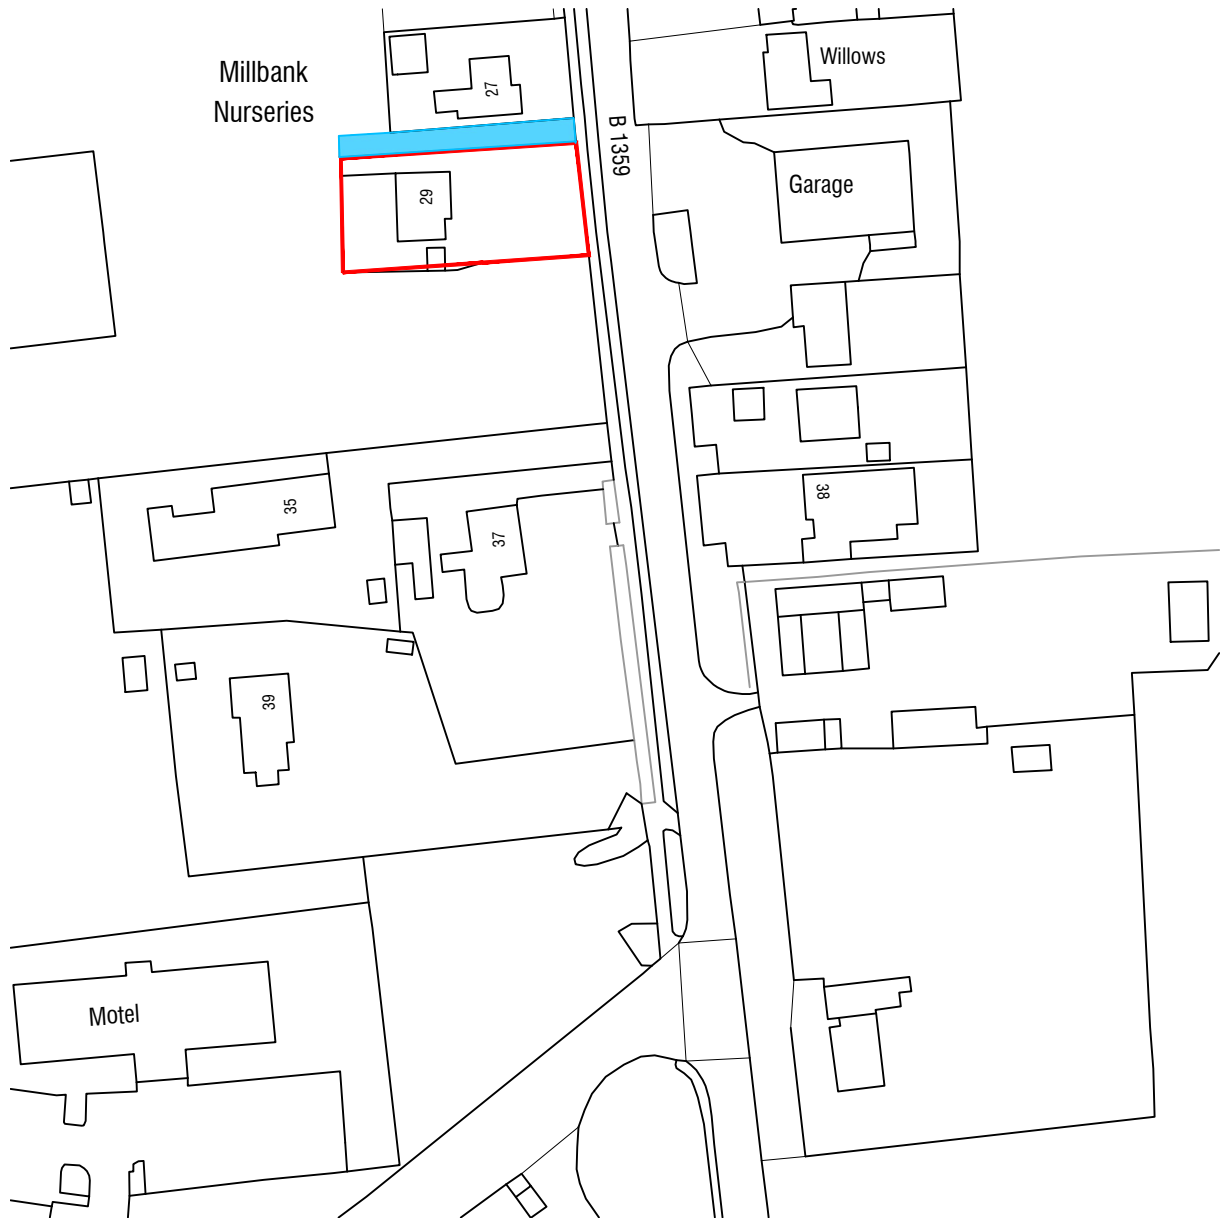


BLOCK PLAN 1:500

Title boundary
Shared access

Notes			
Figured dimensions only to be taken from this drawing. Do not scale. If in doubt ask.			
Rev	Date	Drawn	Description
-	-	-	-



SITE PLAN 1:1250

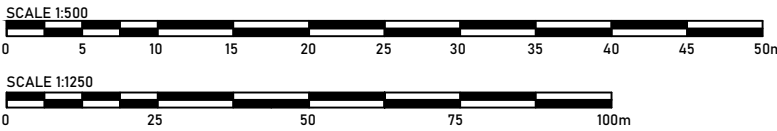

MaxDesign [®]			
Architecture Planning Consultancy			
Armstrong House, First Avenue, Doncaster DN9 3GA			
t: 01302 867509 m: 07734 939 044			
e: design@maxdesignconsultancy.co.uk w: maxdesignconsultancy.co.uk			
status: PLANNING			
client: Vimdal Reality Ltd			
project: 29 Wisbech Road, Long Sutton, Spalding, PE12 9AG			
title: Site Location Plan as Existing			
scale: As Shown@A1		date: JAN 2022	
project no.: 21304	drawn: PW	number: 003	rev: -