


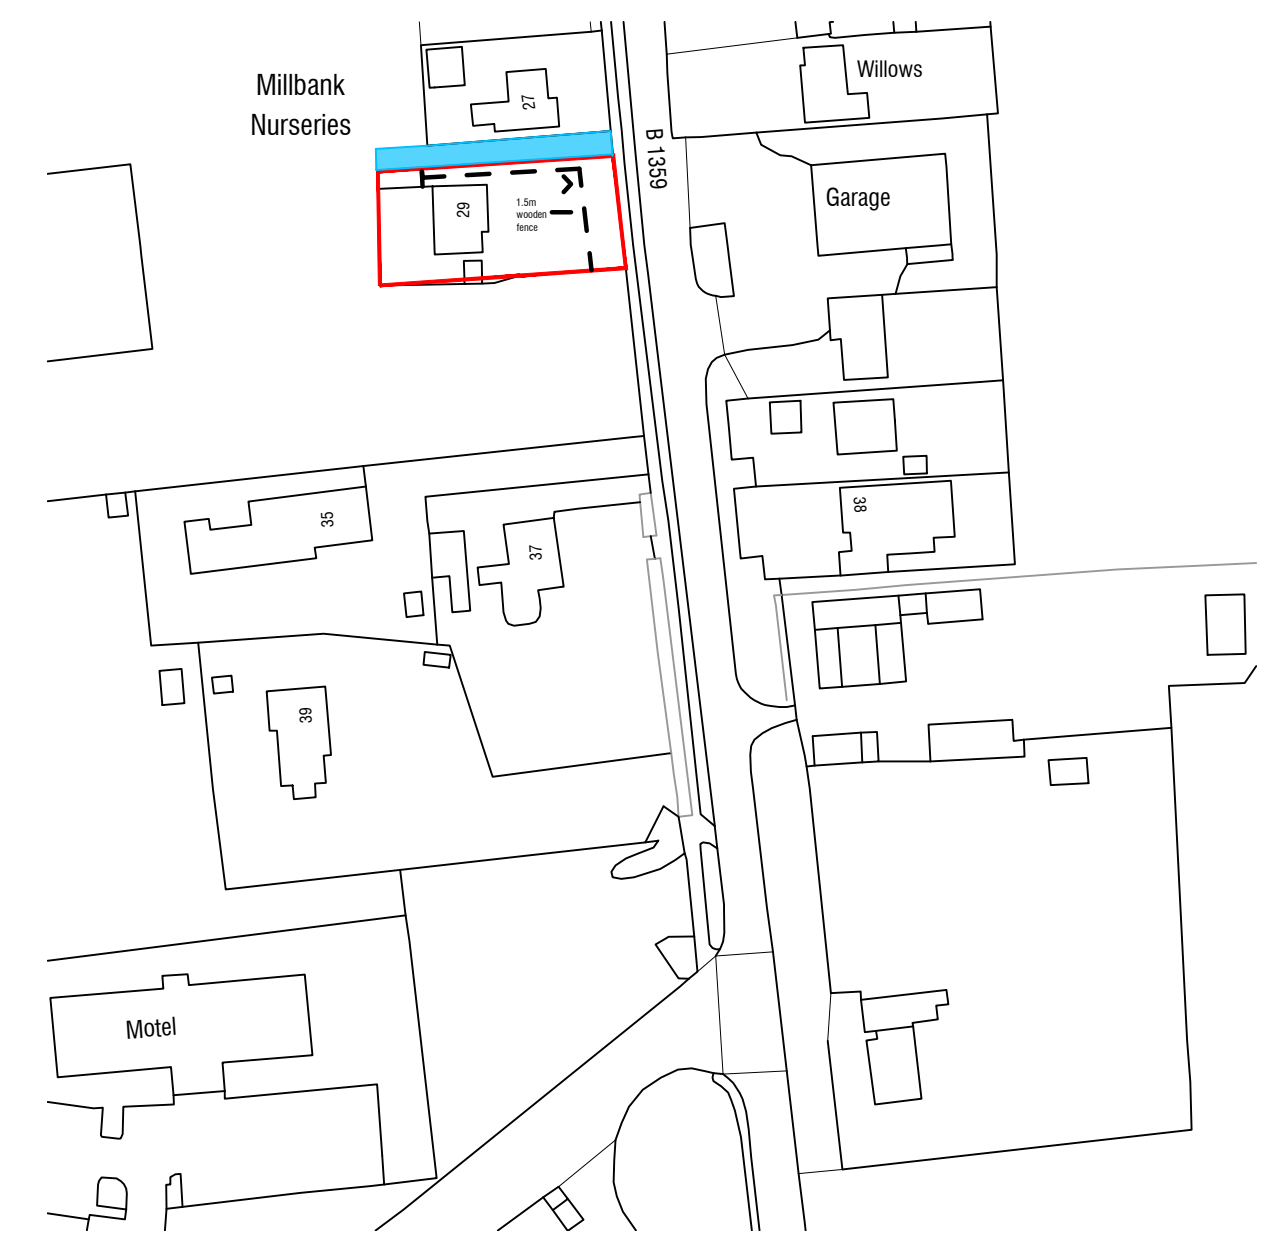


BLOCK PLAN 1:500

Title boundary
Shared access

Notes			
Figured dimensions only to be taken from this drawing. Do not scale if in doubt ask.			
Rev	Date	Drawn	Description
-	-	-	-



SITE PLAN 1:1250

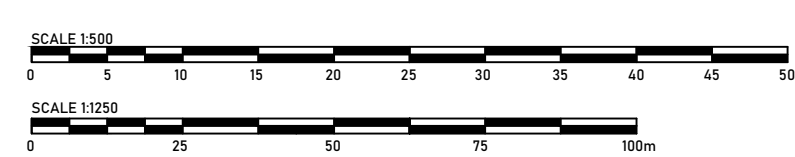

MaxDesign[®]
Architecture | Planning | Consultancy

Armstrong House, First Avenue, Doncaster DN9 3GA
t: 01302 867509 m: 07734 939 044
e: design@maxdesignconsultancy.co.uk w: maxdesignconsultancy.co.uk

status:
PLANNING

client:
Vimdal Reality Ltd

project: 29 Wisbech Road, Long Sutton,
Spalding, PE12 9AG

title: Site Location Plan as Proposed

scale: As Shown@A1 date: JAN 2022

project no.: 21304	drawn: PW	number: 006	rev: -
-----------------------	--------------	----------------	-----------