


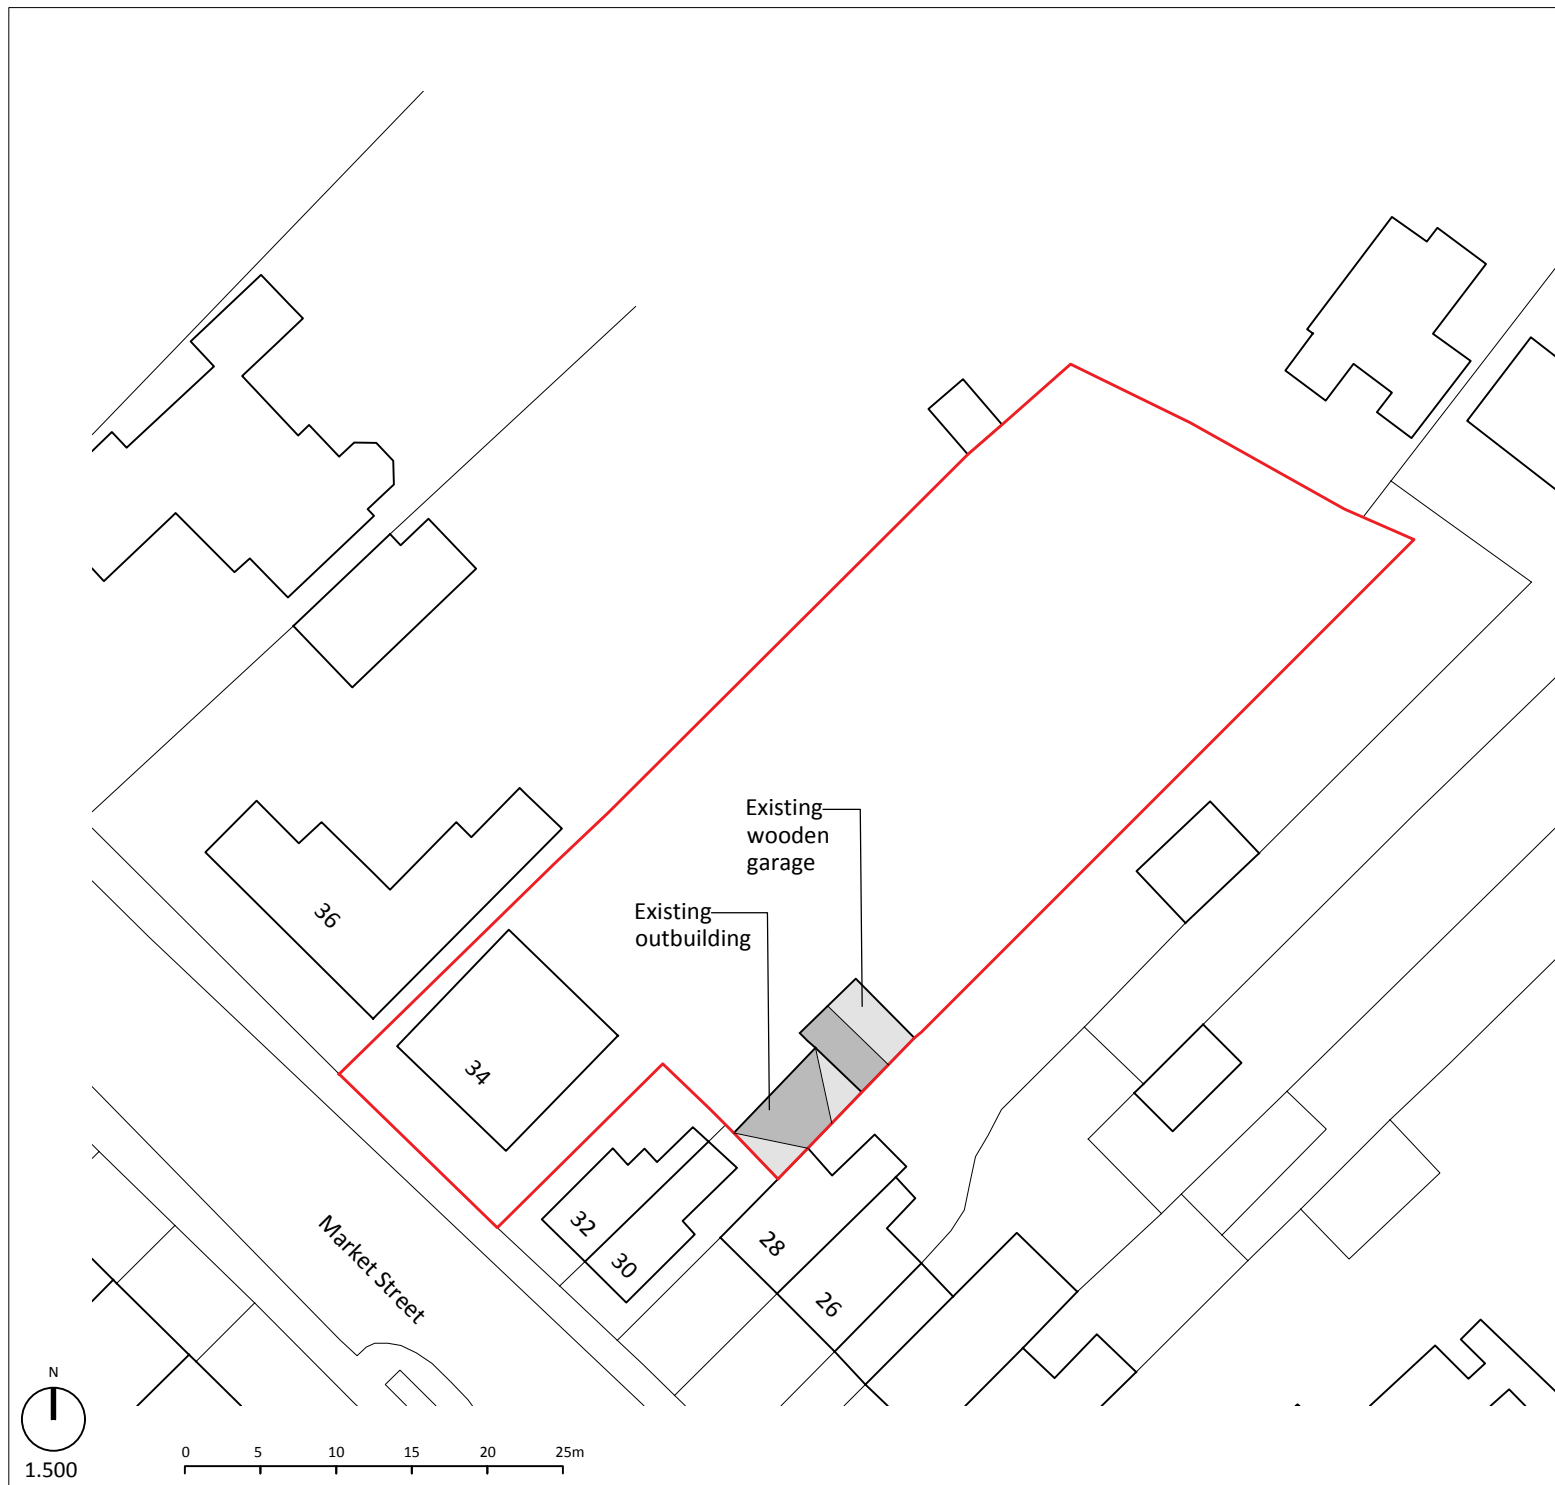

Notes

Copyright

© Robert Doughty Consultancy Limited.
All rights described in the Copyright, Designs and Patents Act 1988 have been asserted.

Ordnance Survey Map

© Crown Copyright. OS Licence No: AR 100010613.

Rev	Description	Date
rdc Robert Doughty Consultancy 32 High Street, Helpringham Sleaford, Lincolnshire, NG34 0RA Tel: 01529 421646 Email: admin@rdc-landplan.co.uk Web: www.rdc-landplan.co.uk		
Client Mr and Mrs Benfell		
Project 34 Market Street Long Sutton		
Drawing Existing Site Plan		
Scale @ A4 1: 500		Date 28/05/19
Drawn By AB		Checked By LMS
Job Number 1360-2	Status PA	Purpose of Issue Application
Drawing No. 1360-2_PA_SP01		Rev -