

MATERIALS


- ① Facing brickwork, to match existing
- ② Pantiles tiles to match existing
- ③ Cedral Lap cladding, colour; Slate Grey
- ④ Oak posts on facing brick plinth

Windows; UPVC, style as indicated on drawings, colour; to match existing


Aluminium bi-fold doors, colour: to match existing

GRP flat roof, colour; dark grey

Black PVC rainwater goods

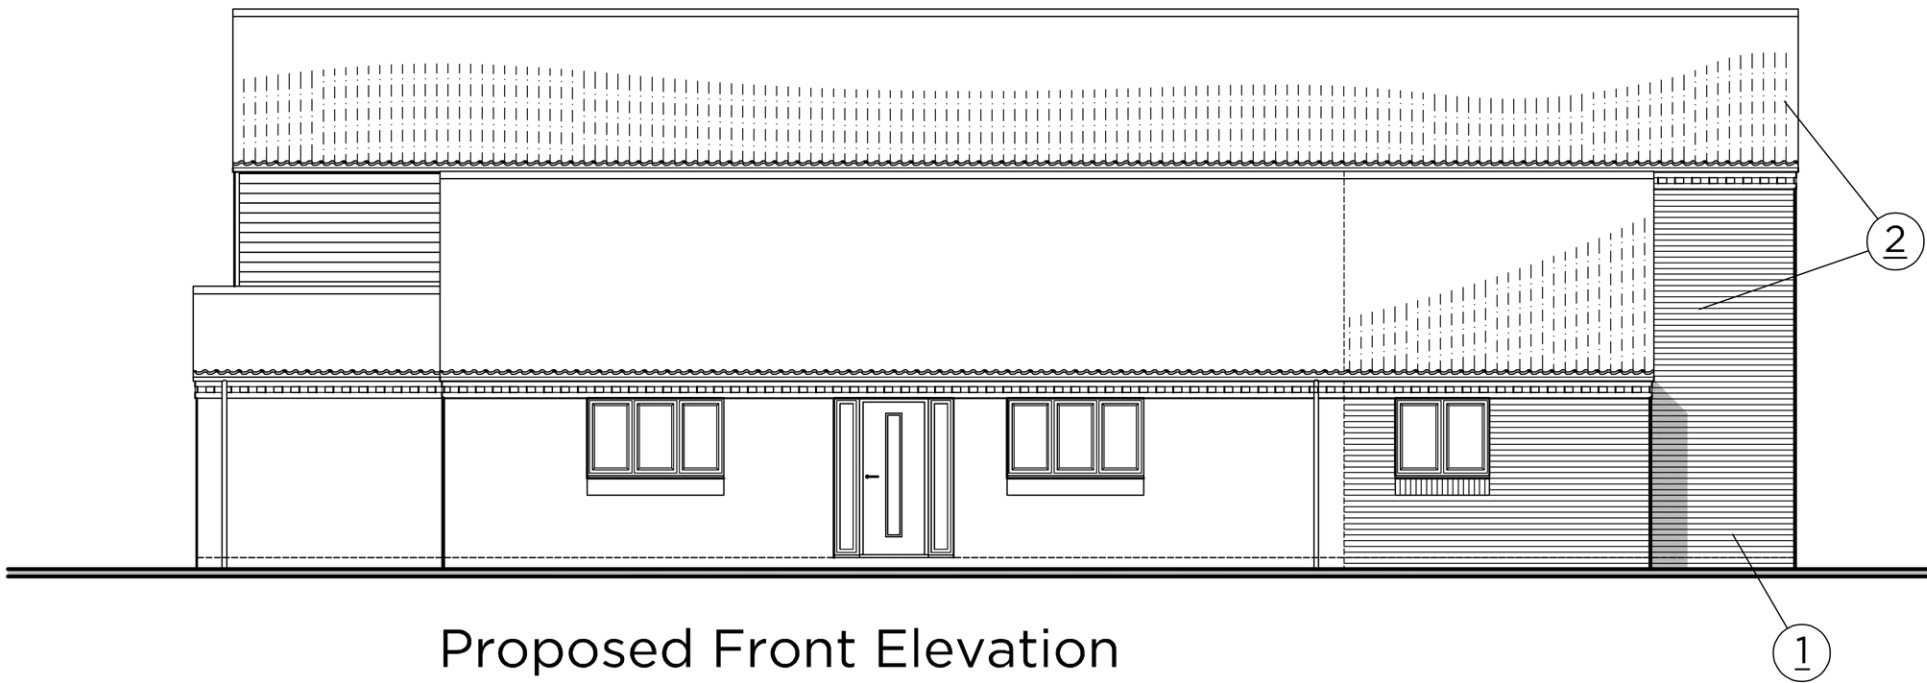


Proposed Front Elevation
(Facing East)

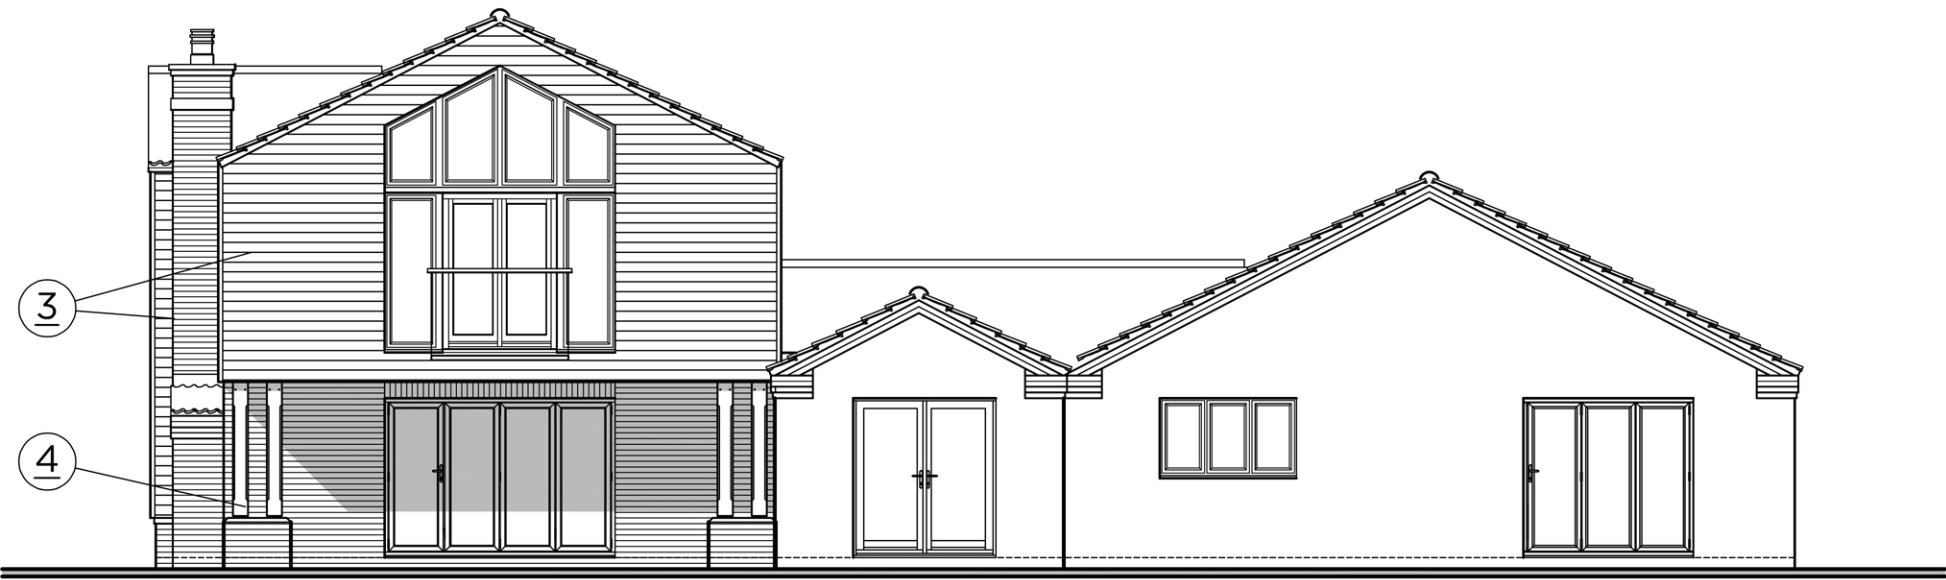


Proposed Rear/Side Elevation
(Facing South)



Proposed Side Elevation
(Facing West)

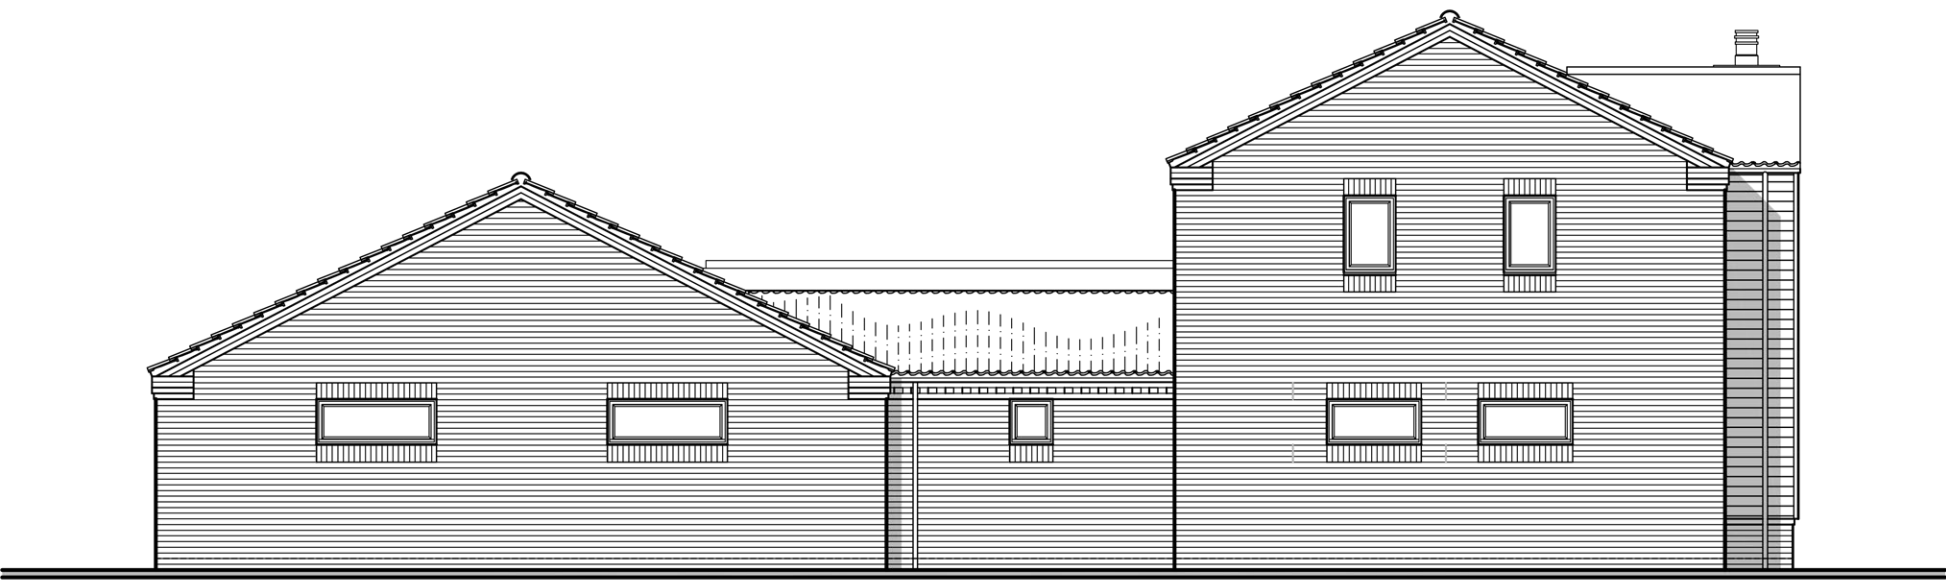

Proposed Side Elevation
(Facing North)

 

22 SHORE VIEW, PETERBOROUGH
CAMBRIDGESHIRE, PE7 8FS
E:info@seven22.co.uk - T.07799 585277

PROJECT
PROPOSED EXTENSIONS & ALTERATIONS TO
59 VICARAGE LANE
LONG SUTTON
LINCOLNSHIRE
PE12 9AF

CLIENT
Mr F WHITE

TITLE
PROPOSED ELEVATIONS

DRAWING No.
111 P05

SCALE 1:100 @ A1 - 1:200 @ A3	DATE MAY 2025	REV A
----------------------------------	------------------	----------