



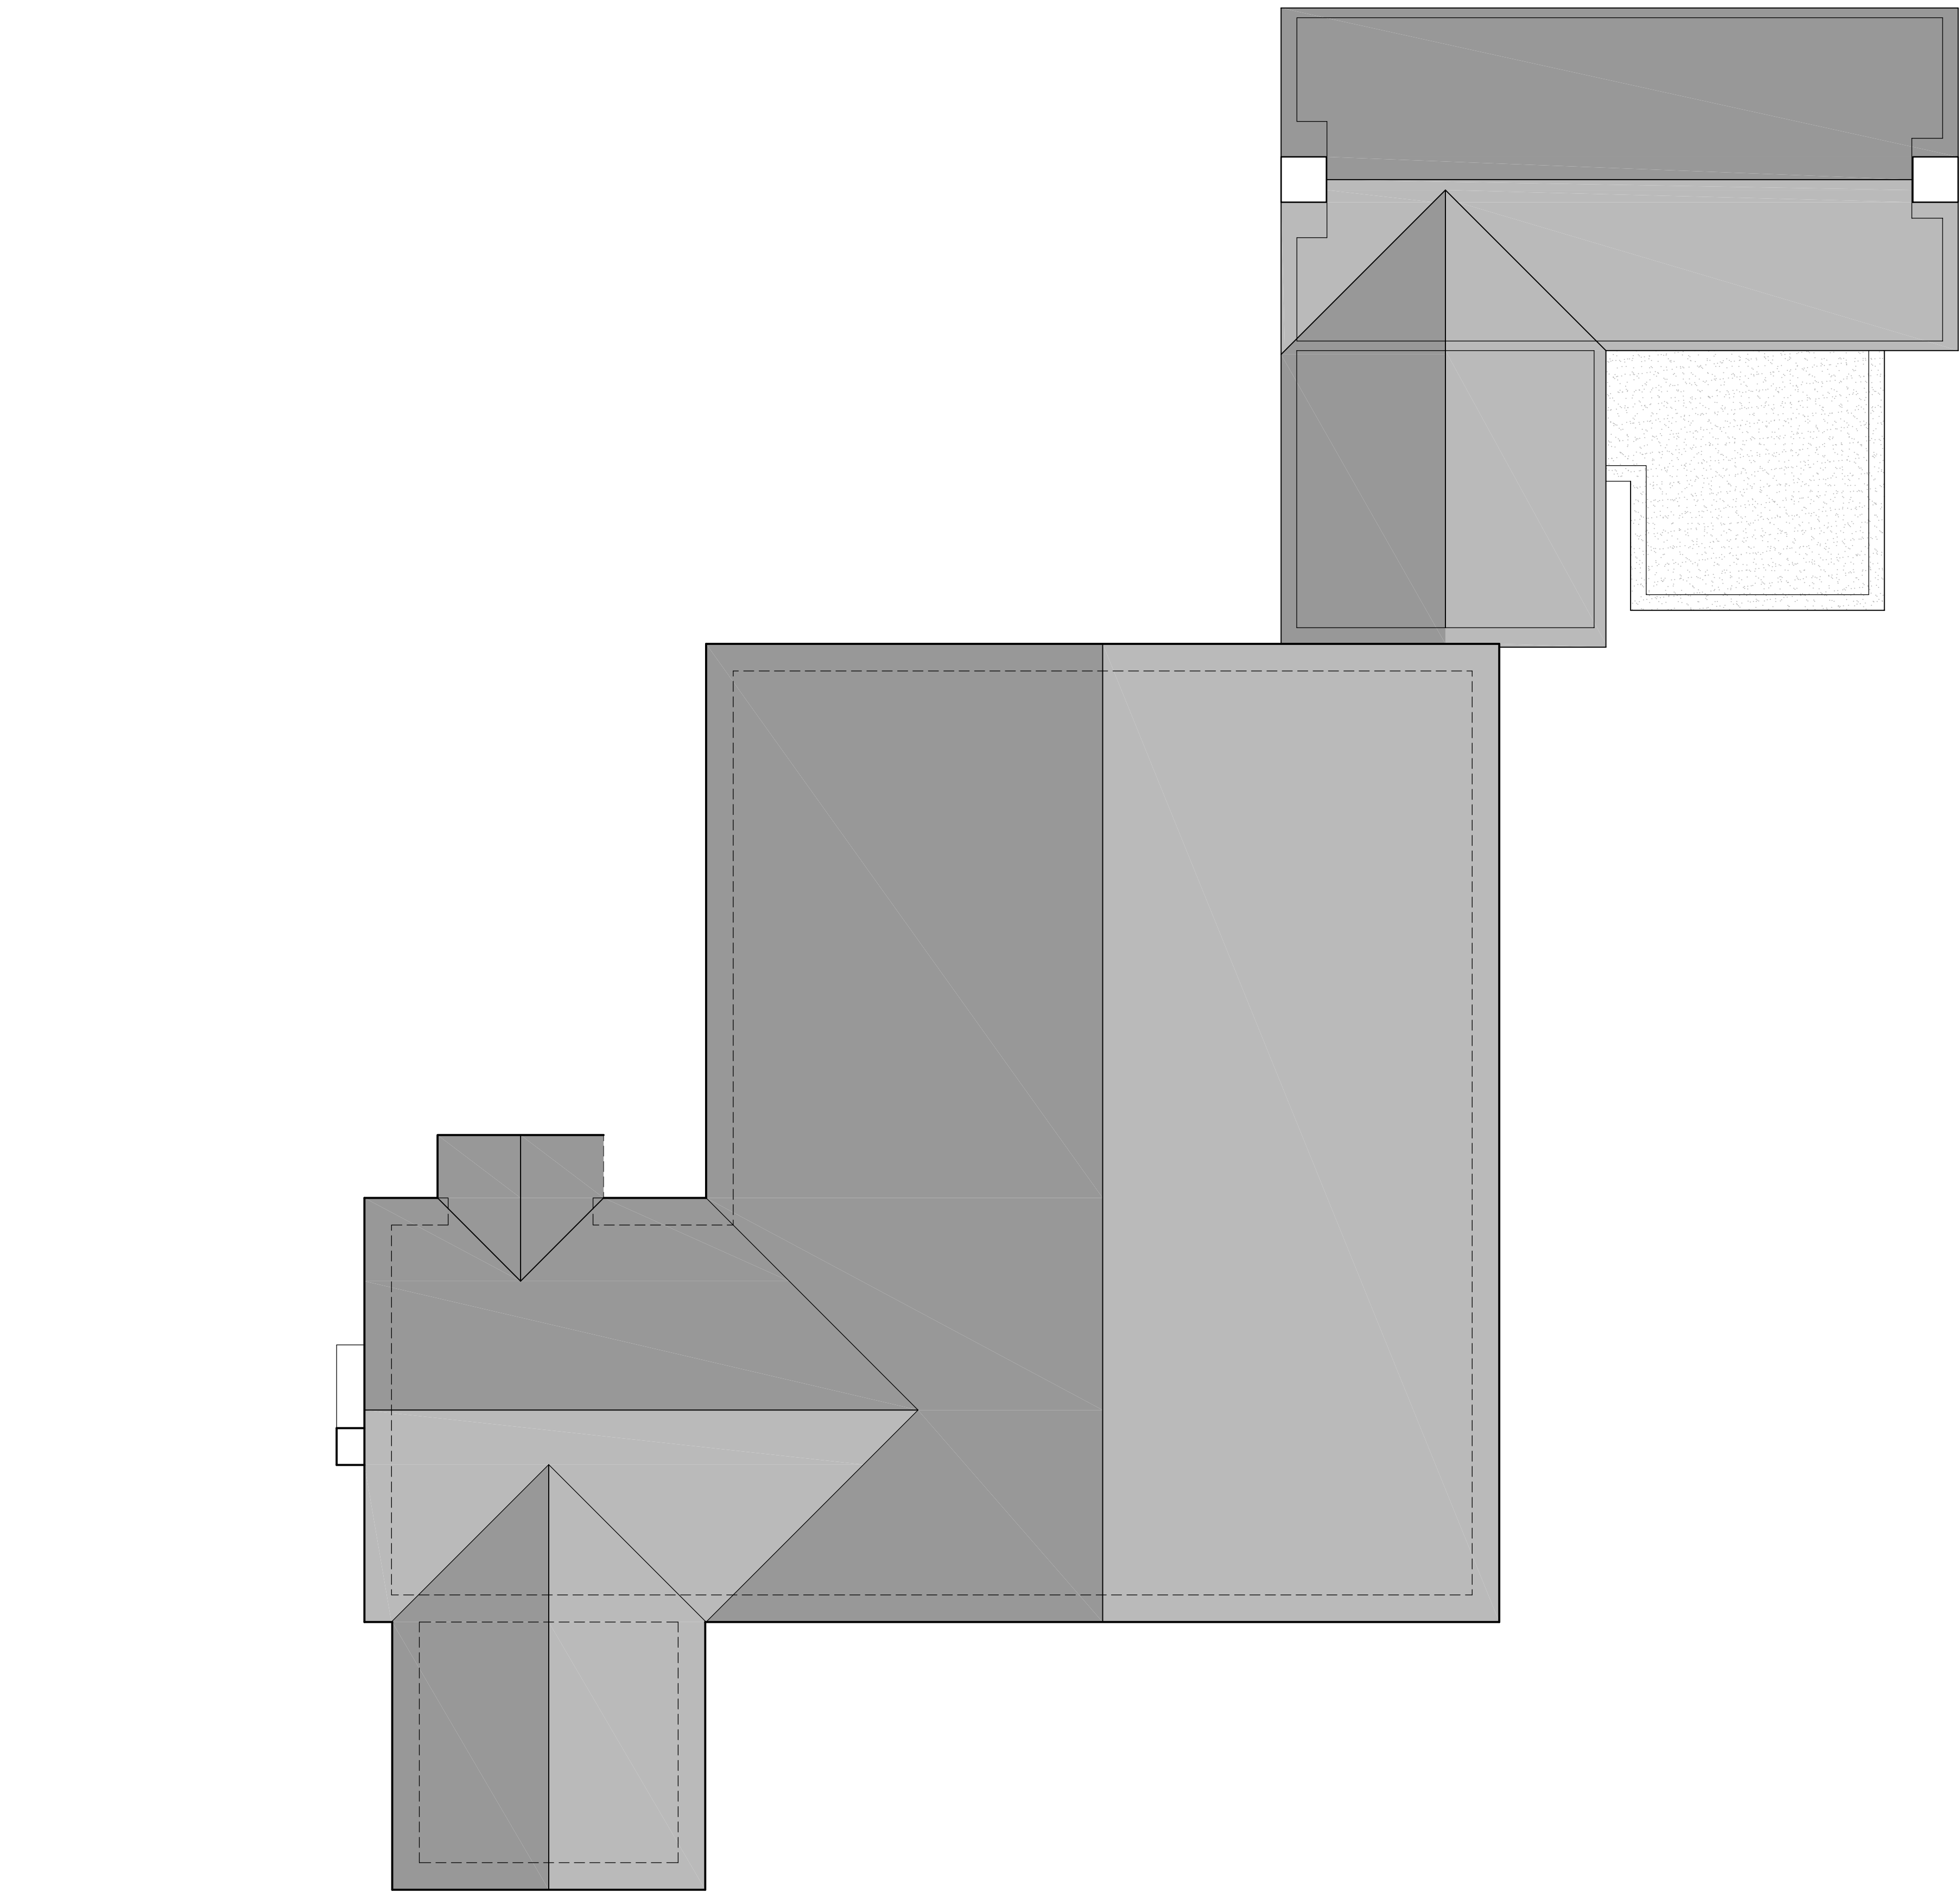

Existing Roof Plan

 

22 SHORE VIEW, PETERBOROUGH
CAMBRIDGESHIRE, PE7 8FS
E:info@seven22.co.uk - T:07799 585277

PROJECT
PROPOSED EXTENSIONS & ALTERATIONS TO
59 VICARAGE LANE
LONG SUTTON
LINCOLNSHIRE
PE12 9AF

CLIENT
Mr F WHITE

TITLE
EXISTING ROOF PLAN

DRAWING No.
111 S04

SCALE	DATE	REV
1:50 @ A1 - 1:100 @ A3	MAY 2025	