




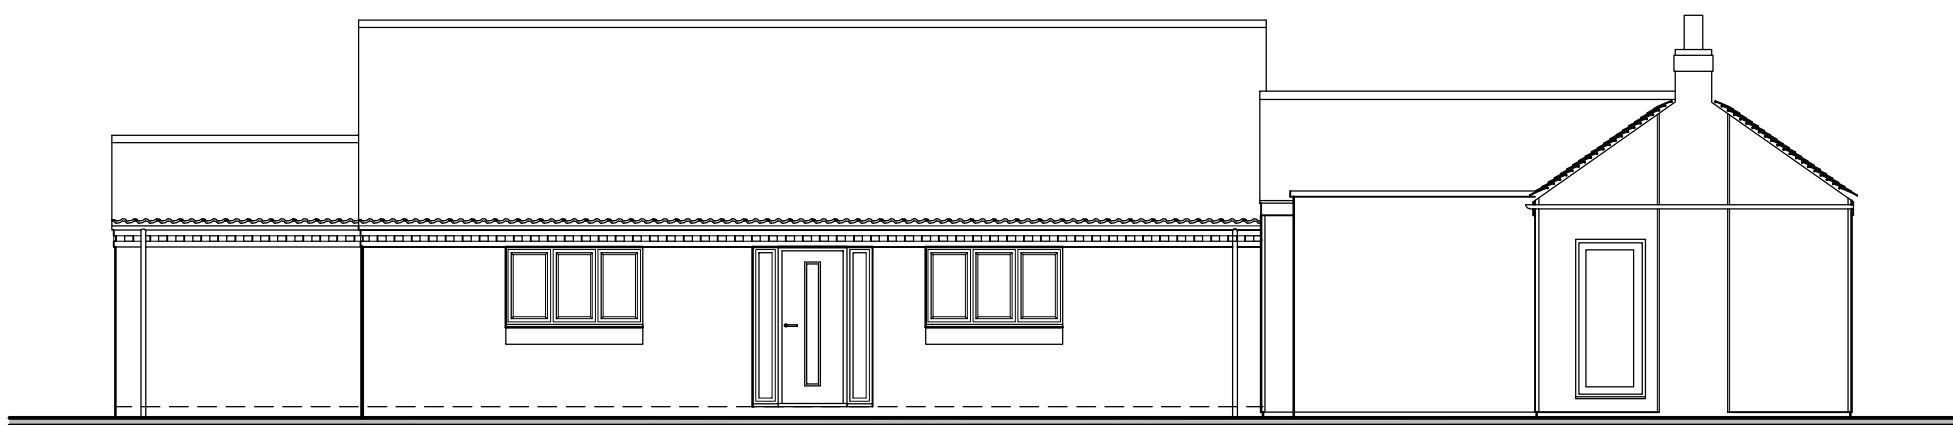


Existing Front Elevation
(Facing East)

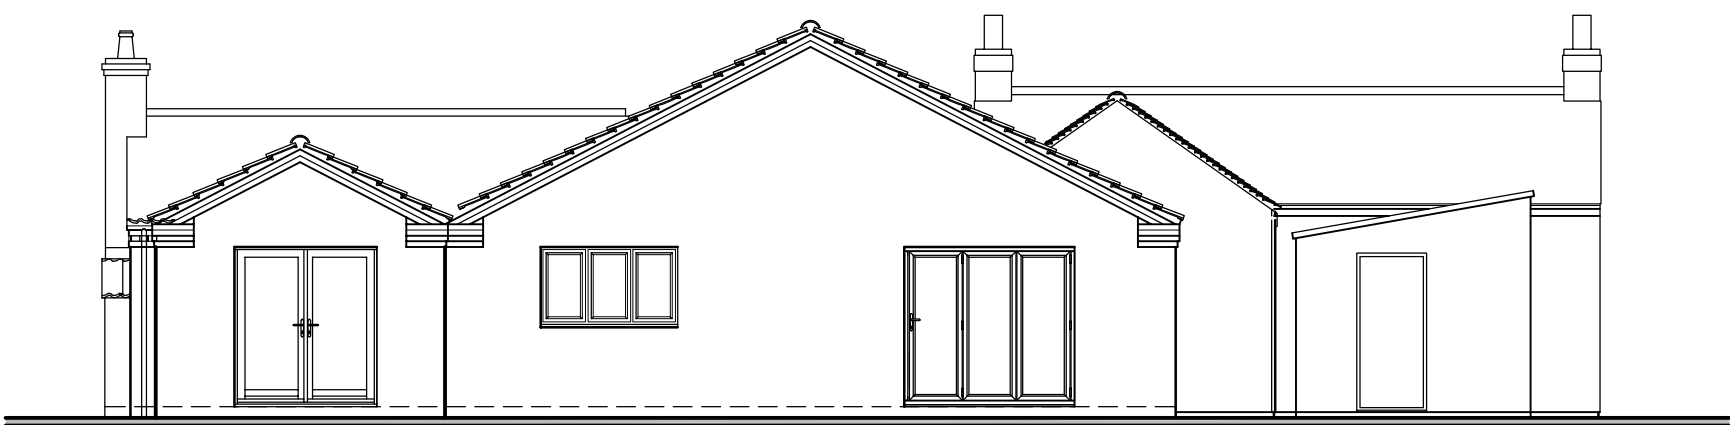


Existing Rear/Side Elevation
(Facing South)

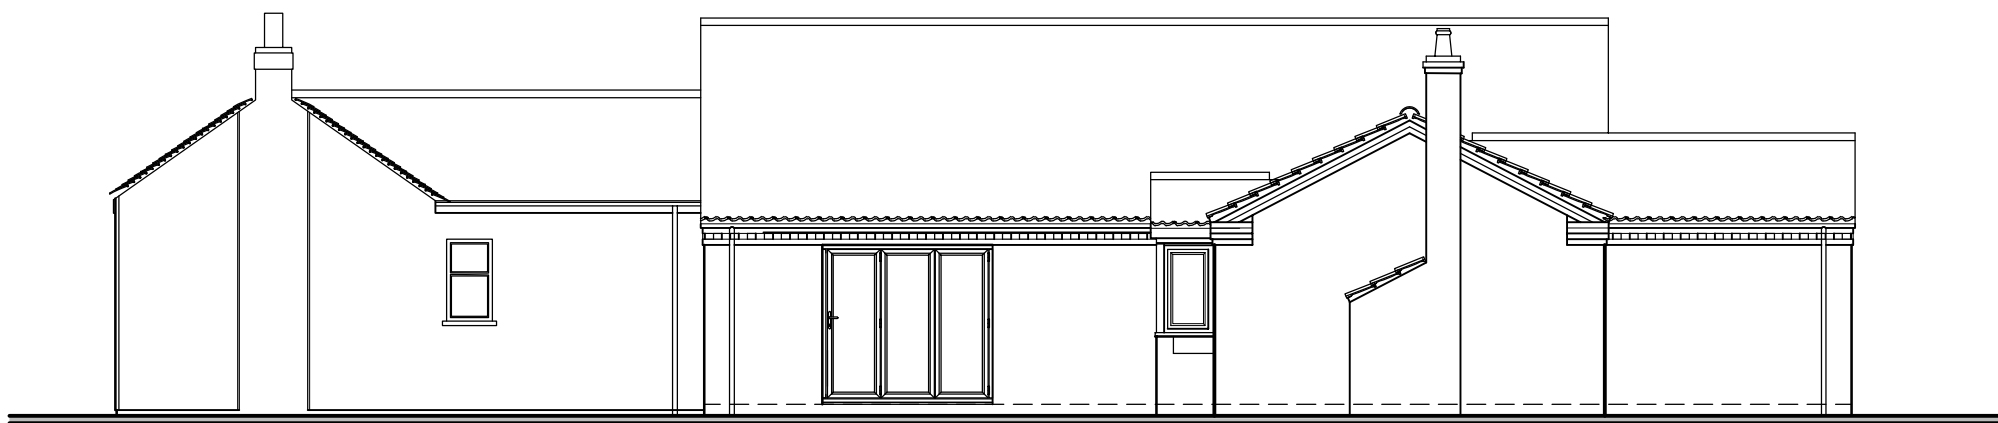

Existing Side Elevation
(Facing West)

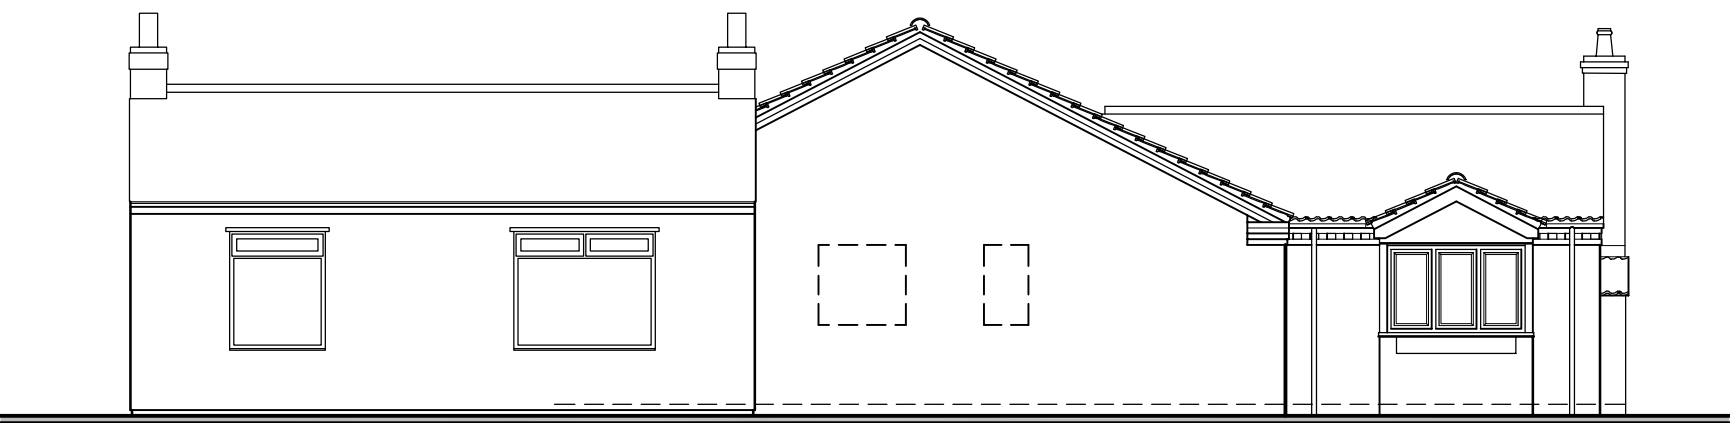

Existing Side Elevation
(Facing North)

 

seven22

ARCHITECTURE LTD

22 SHORE VIEW, PETERBOROUGH CAMBRIDGESHIRE, PE7 8FS E:info@seven22.co.uk ~ T.07799 585277		
PROJECT PROPOSED EXTENSIONS & ALTERATIONS TO 59 VICARAGE LANE LONG SUTTON LINCOLNSHIRE PE12 9AF		
CLIENT Mr F WHITE		
TITLE EXISTING ELEVATIONS		
DRAWING No. 111 S05		
SCALE 1:100 @ A1 ~ 1:200 @ A3	DATE MAY 2025	REV