



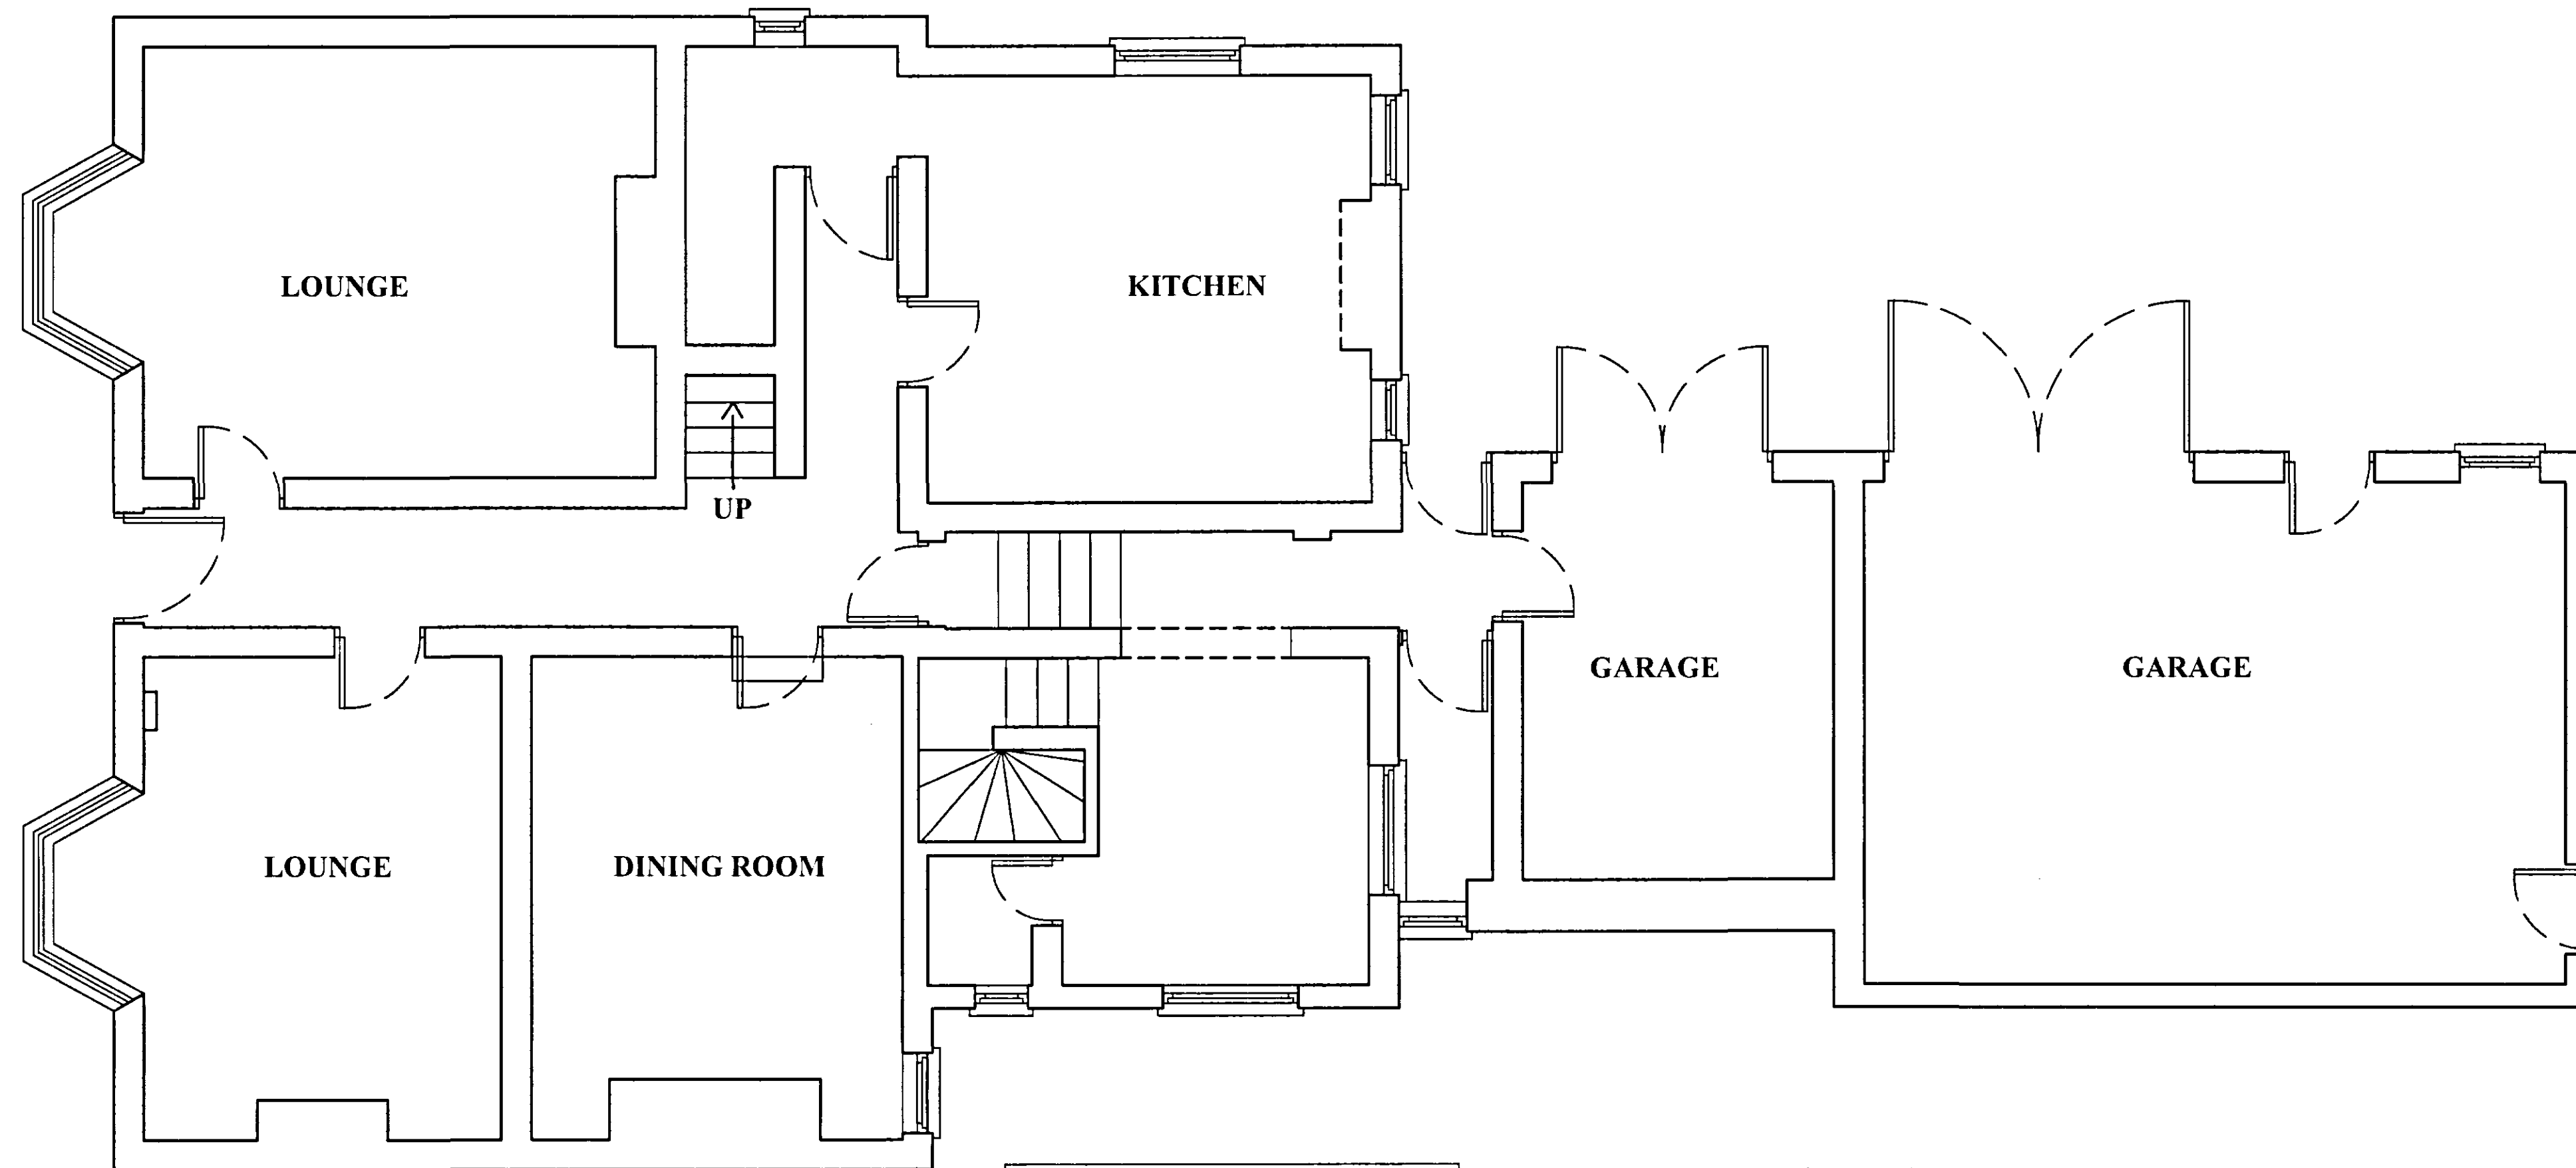


GROUND FLOOR PLAN
SCALE 1:50

0 1 2 3 4
METRES

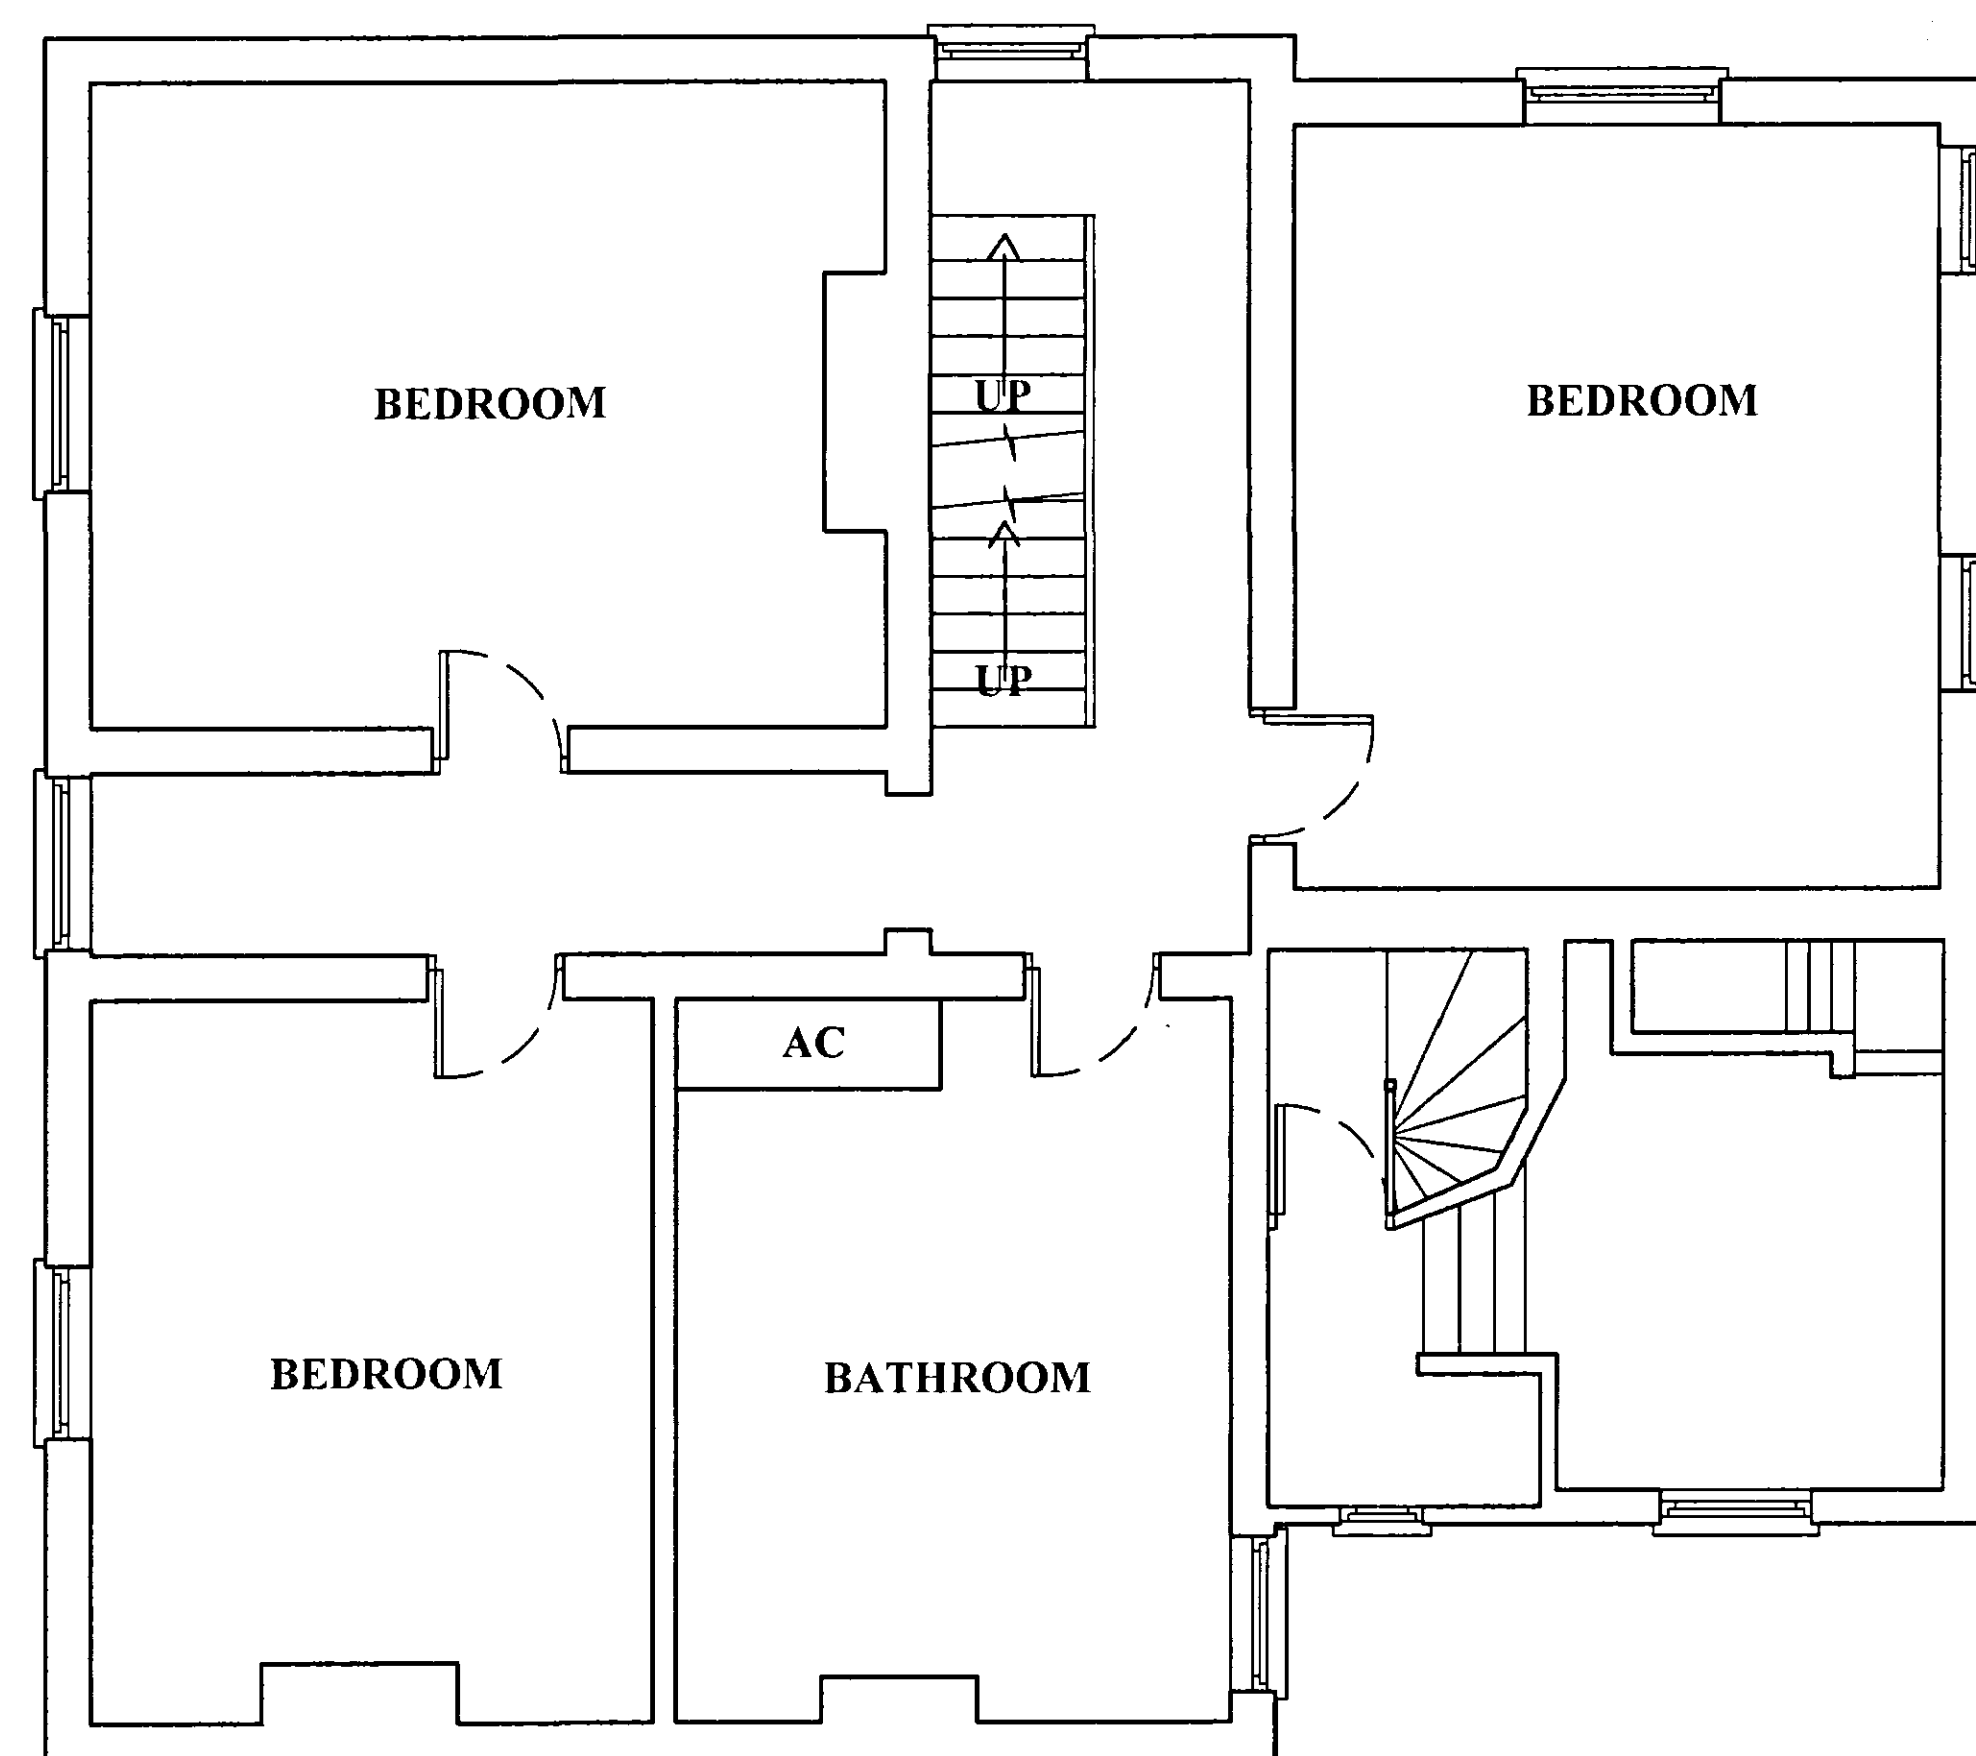

FIRST FLOOR PLAN
SCALE 1:50

0 1 2 3 4
METRES

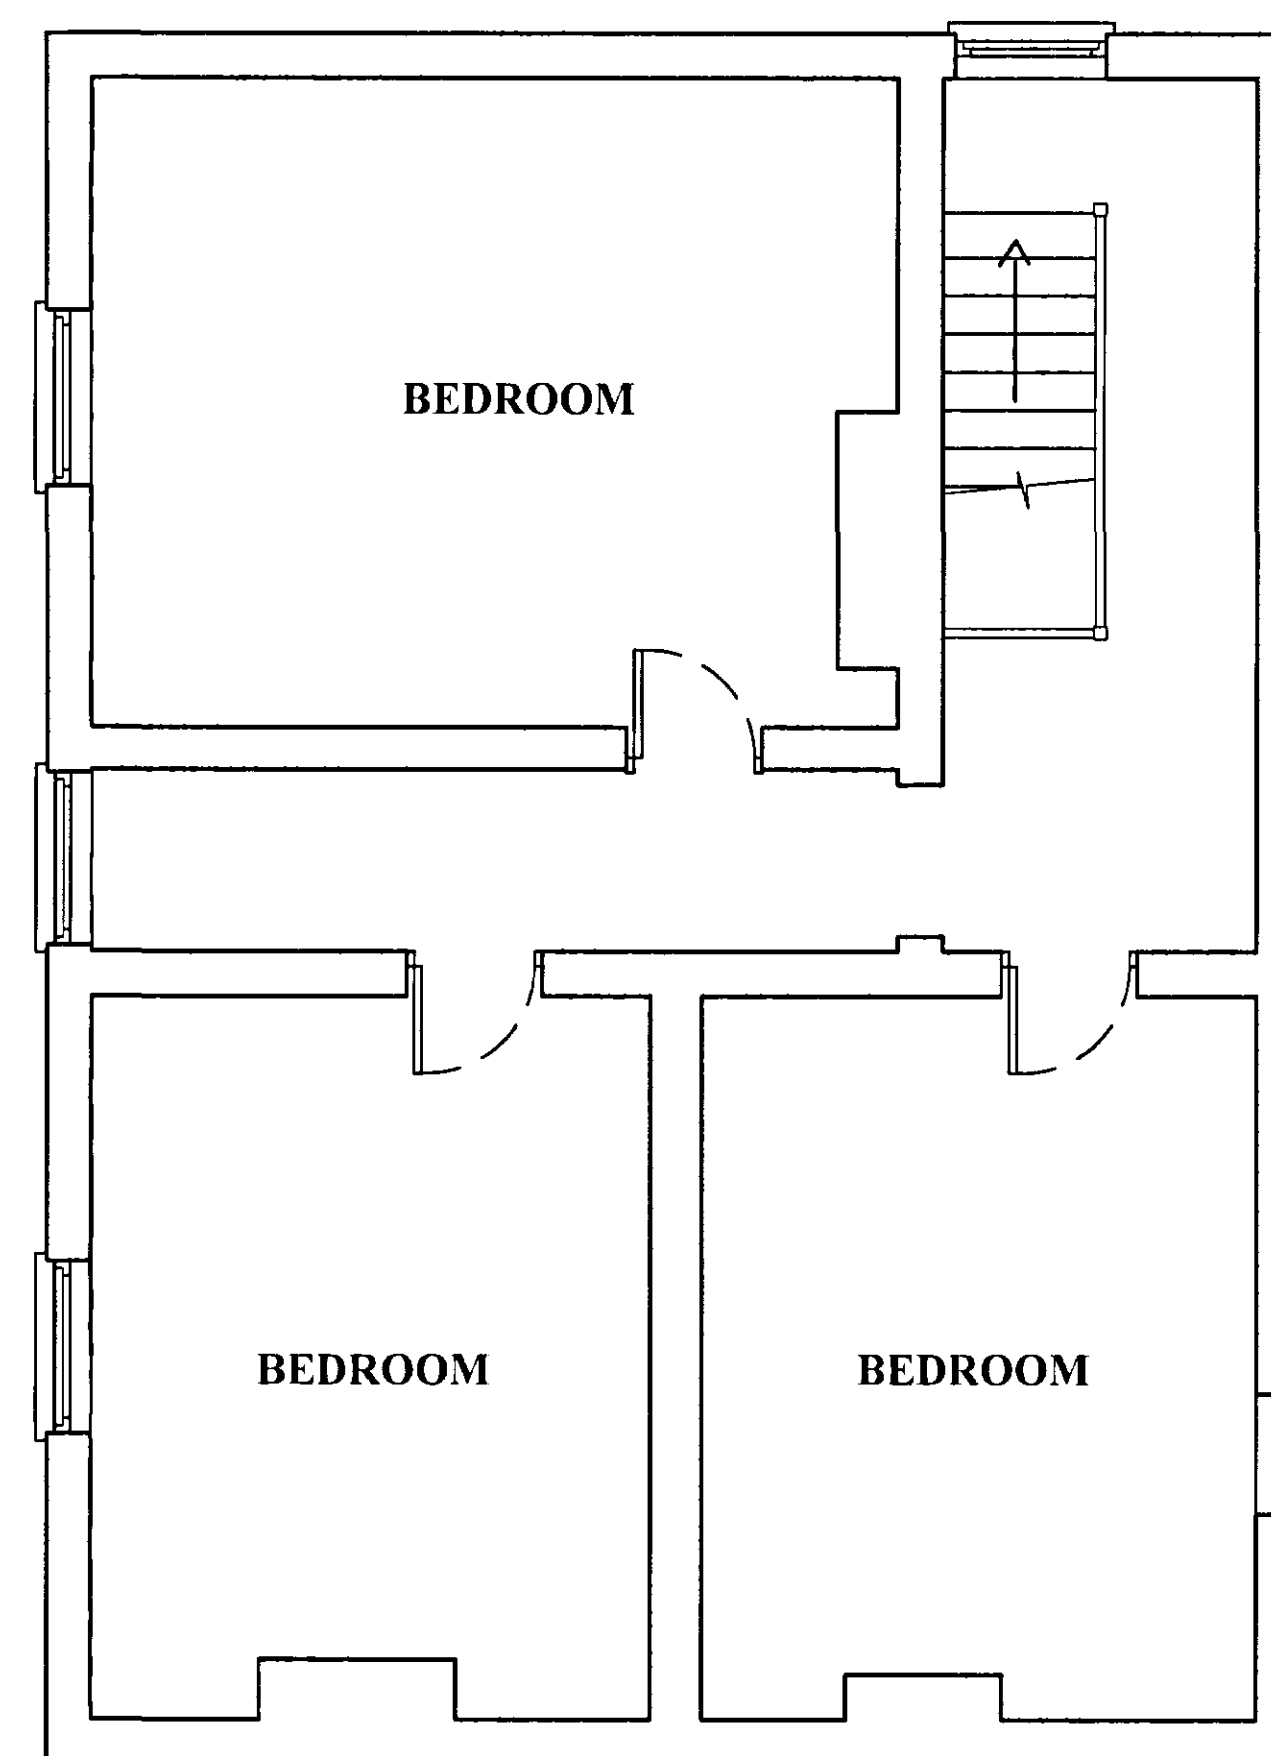

SECOND FLOOR PLAN
SCALE 1:50

0 1 2 3 4
METRES

SPDC
Planning & Development
15 MAY 2008
R-2 0598/08

SUPERSEDED

A May 2008 AMENDED

REVISION:
Peter Humphrey Associates Ltd.
ARCHITECTURAL DESIGN AND BUILDING

PROJECT
EXISTING FLOOR PLANS
18 MARKET STREET
LONG SUTTON
SPALDING
PE12 1SQ

CLIENT
MR SANGHA

DATE Dec 2007 SCALE 1:50 1:200 JOB No KL/10507/01A

DO NOT SCALE FROM THIS DRAWING
COPYRIGHT: THIS DRAWING MUST NOT BE ISSUED, LOANED OR COPIED
WITHOUT THE CONSENT OF PETER HUMPHREY ASSOCIATES LTD.

Peter Humphrey Associates Ltd.
ARCHITECTURAL DESIGN AND BUILDING
TELEPHONE 01553 660902
FAX 01553 660867
E-MAIL:
info.kingsalynn@peterhumphrey.co.uk
124 LONDON ROAD, KINGS LYNN, NORFOLK
PE30 3ES
British Institute of
Architectural Technicians