



REAR ELEVATION
SCALE 1:100


0 1 2 3 4
METRES

SIDE ELEVATION
SCALE 1:100

0 1 2 3 4
METRES



FRONT ELEVATION
SCALE 1:100

0 1 2 3 4
METRES

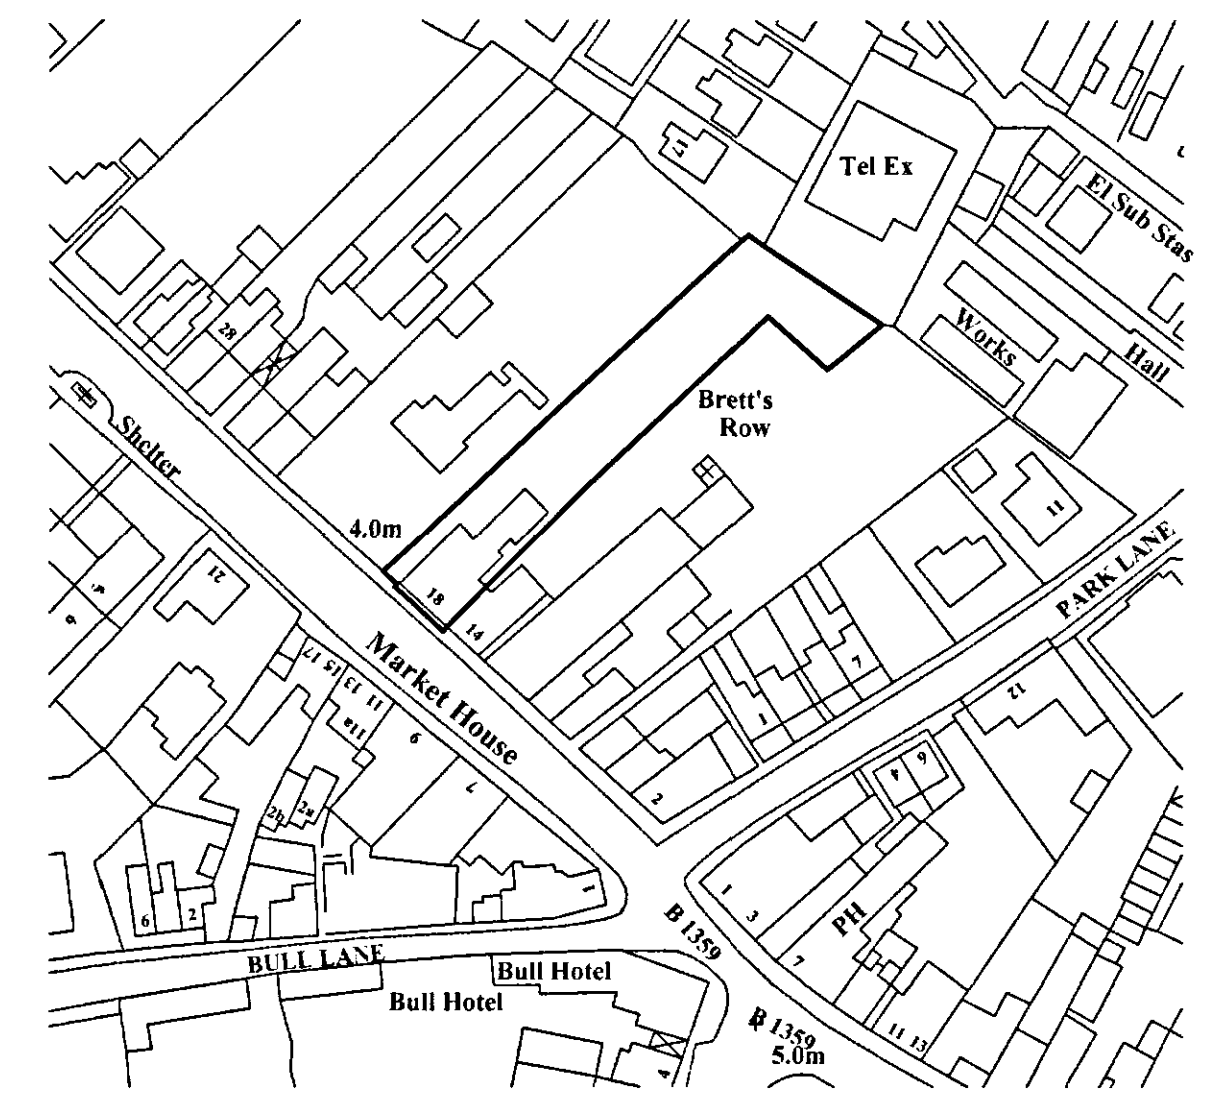


LOCATION PLAN
SCALE 1:1250

0 10 20 30
METRES

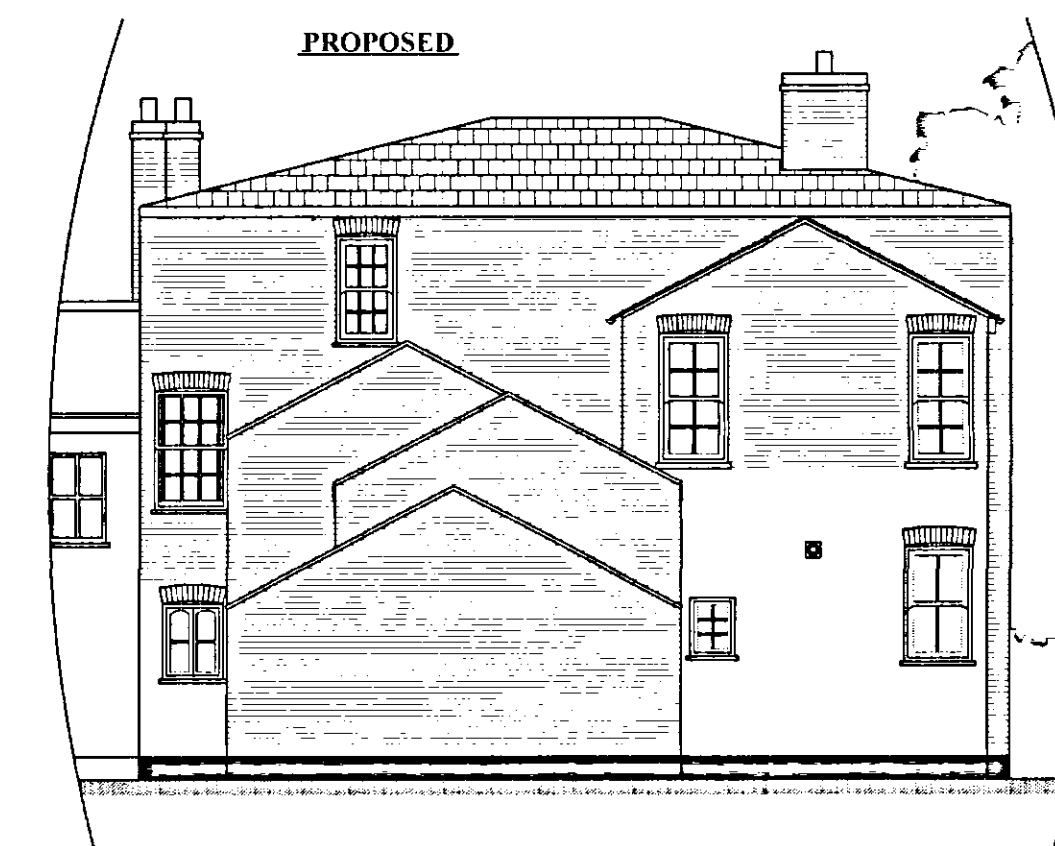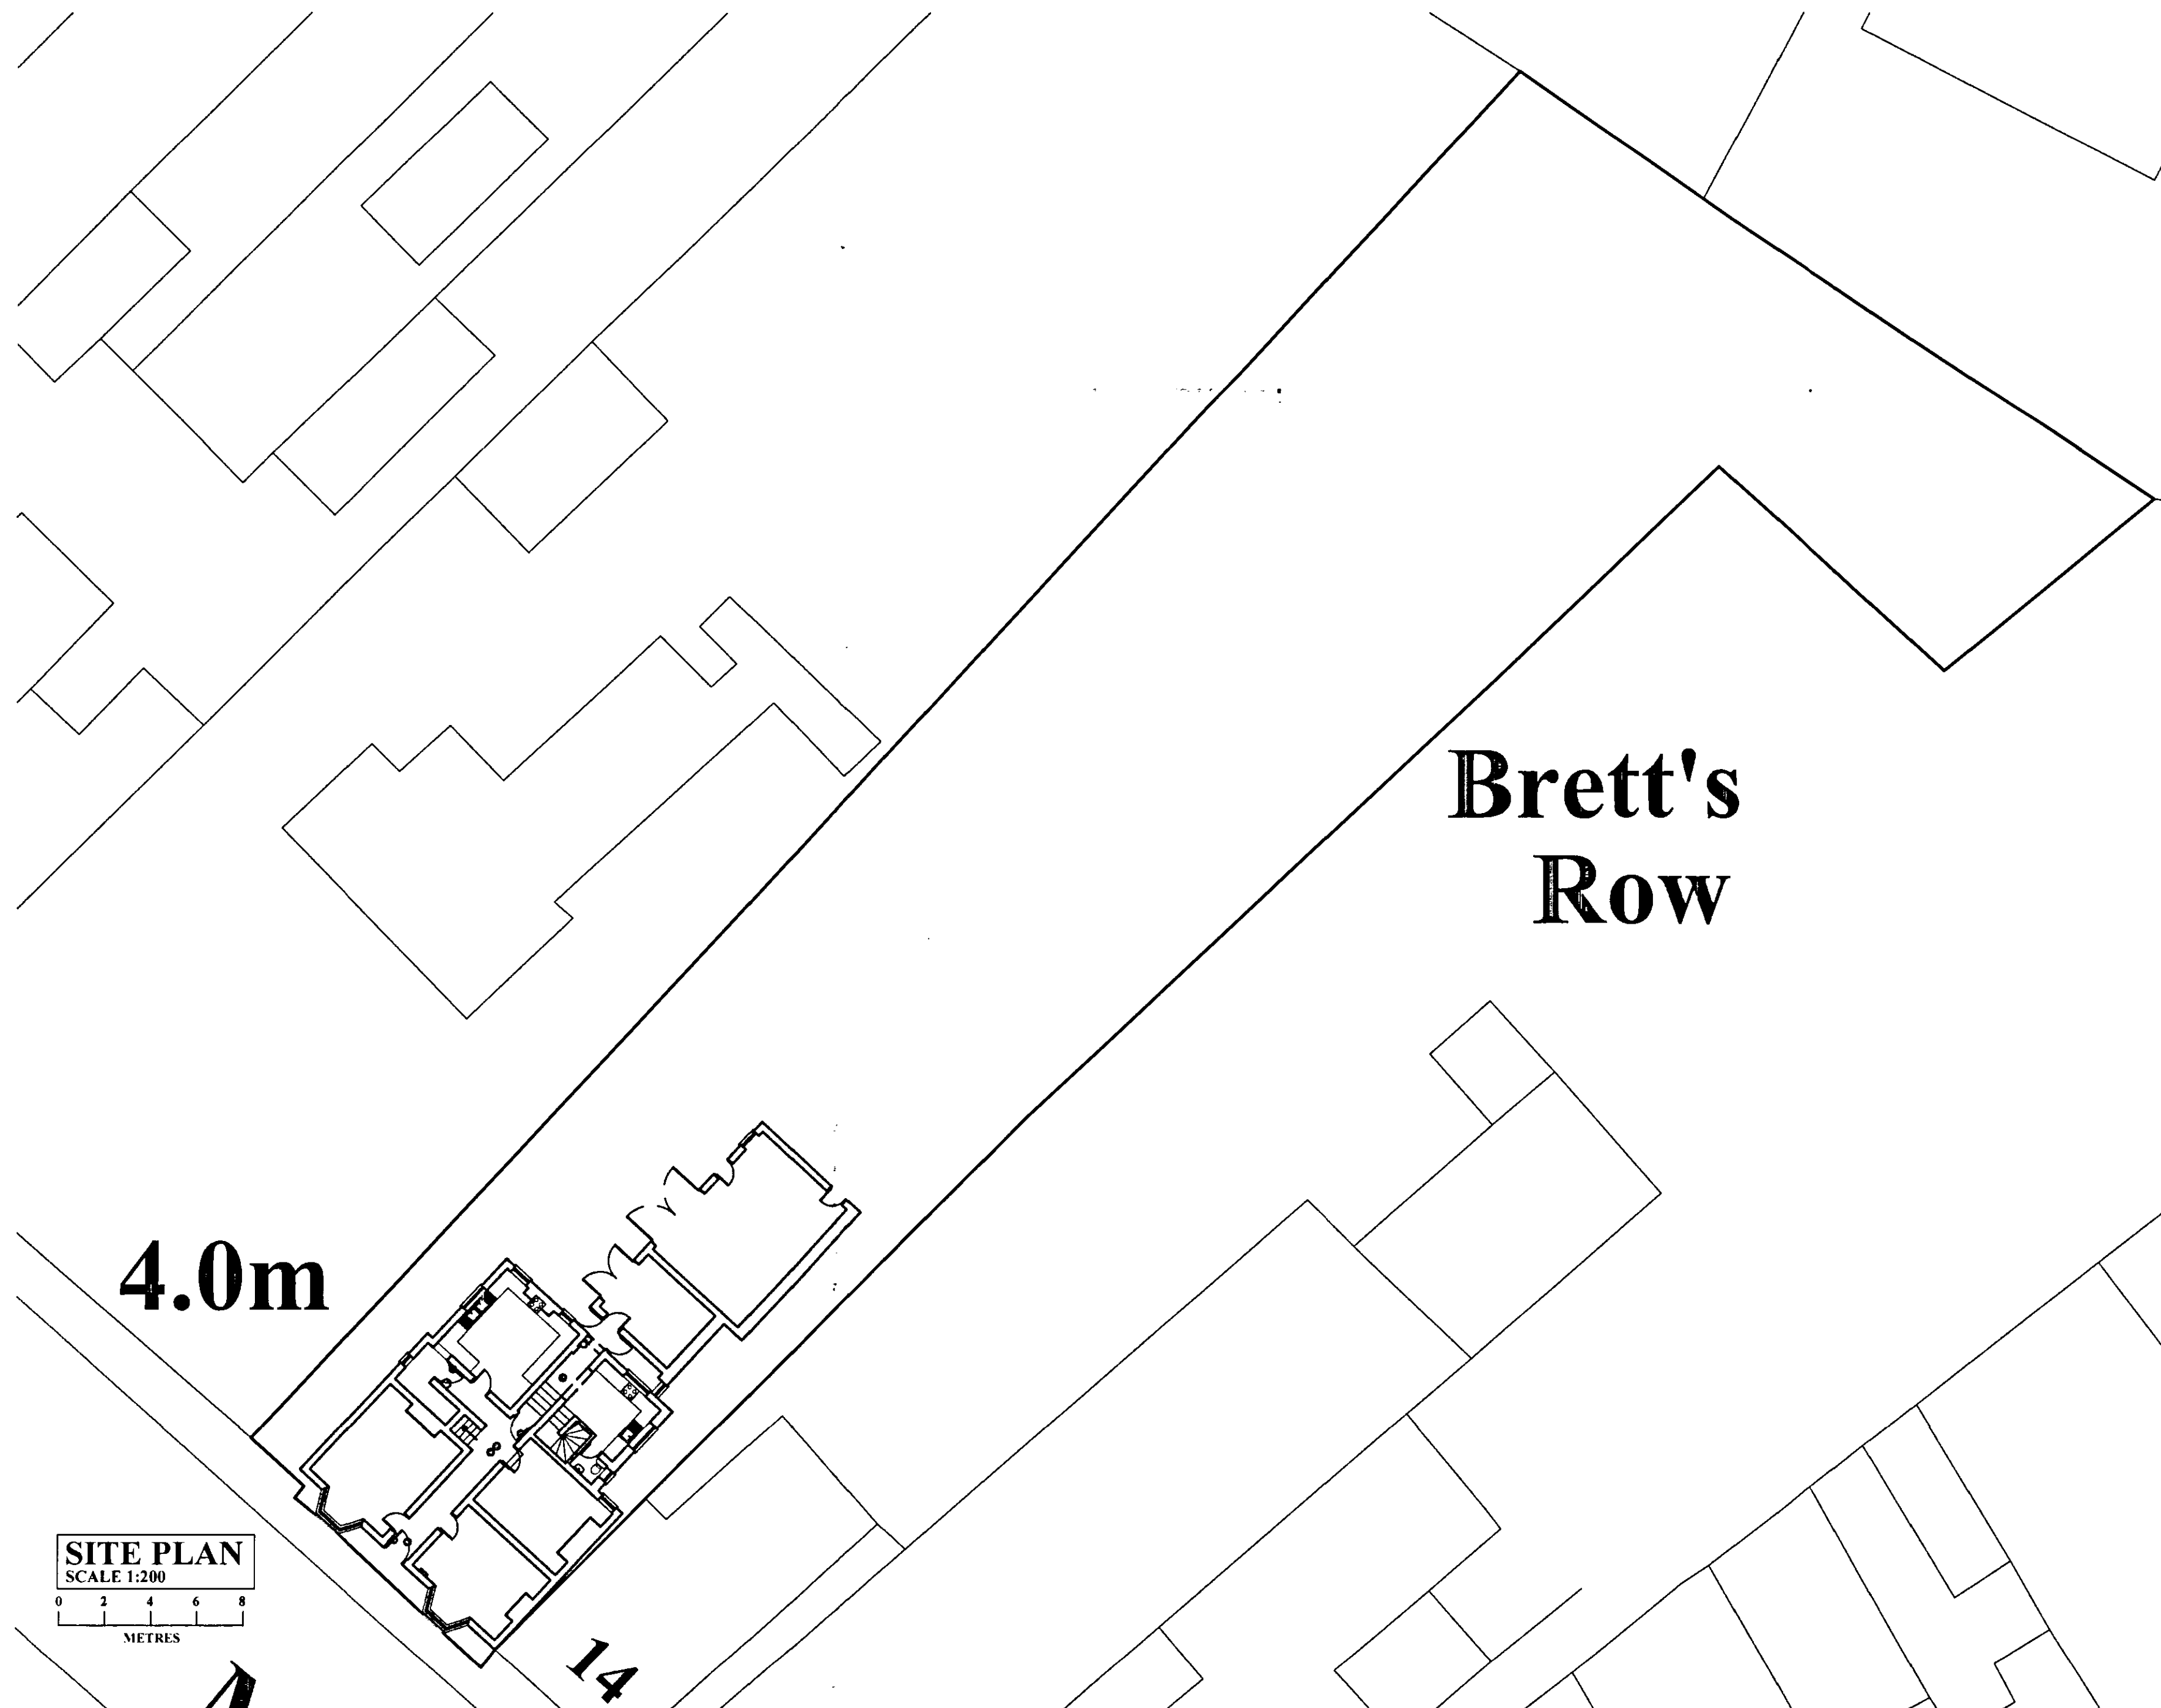


REAR ELEVATION
SCALE 1:100

0 1 2 3 4
METRES

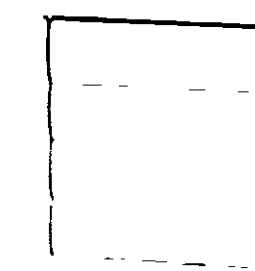

Proposed Vent Cover 120mm X 120mm

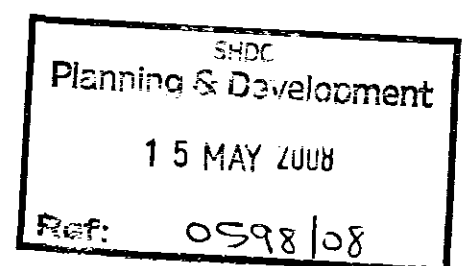

A May 2008 AMENDED

Peter Humphrey Associates Ltd. ARCHITECTURAL DESIGN AND BUILDING	
PROJECT PROPOSED ALTERATIONS 18 MARKET STREET LONG SUTTON SPALDING PE12 1SQ	
CLIENT MR SANGHA	
DATE April 2008	JOB No KL/10507/03A
DO NOT SCALE FROM THIS DRAWING COPYRIGHT: THIS DRAWING MUST NOT BE ISSUED, LOANED OR COPIED WITHOUT THE CONSENT OF PETER HUMPHREY ASSOCIATES LTD.	
	Peter Humphrey Associates Ltd. ARCHITECTURAL DESIGN AND BUILDING TELEPHONE 01553 660902 FAX 01553 660887 E-MAIL: info.kingslynn@peterhumphrey.co.uk 124 LONDON ROAD, KING'S LYNN, NORFOLK PE30 1ES