



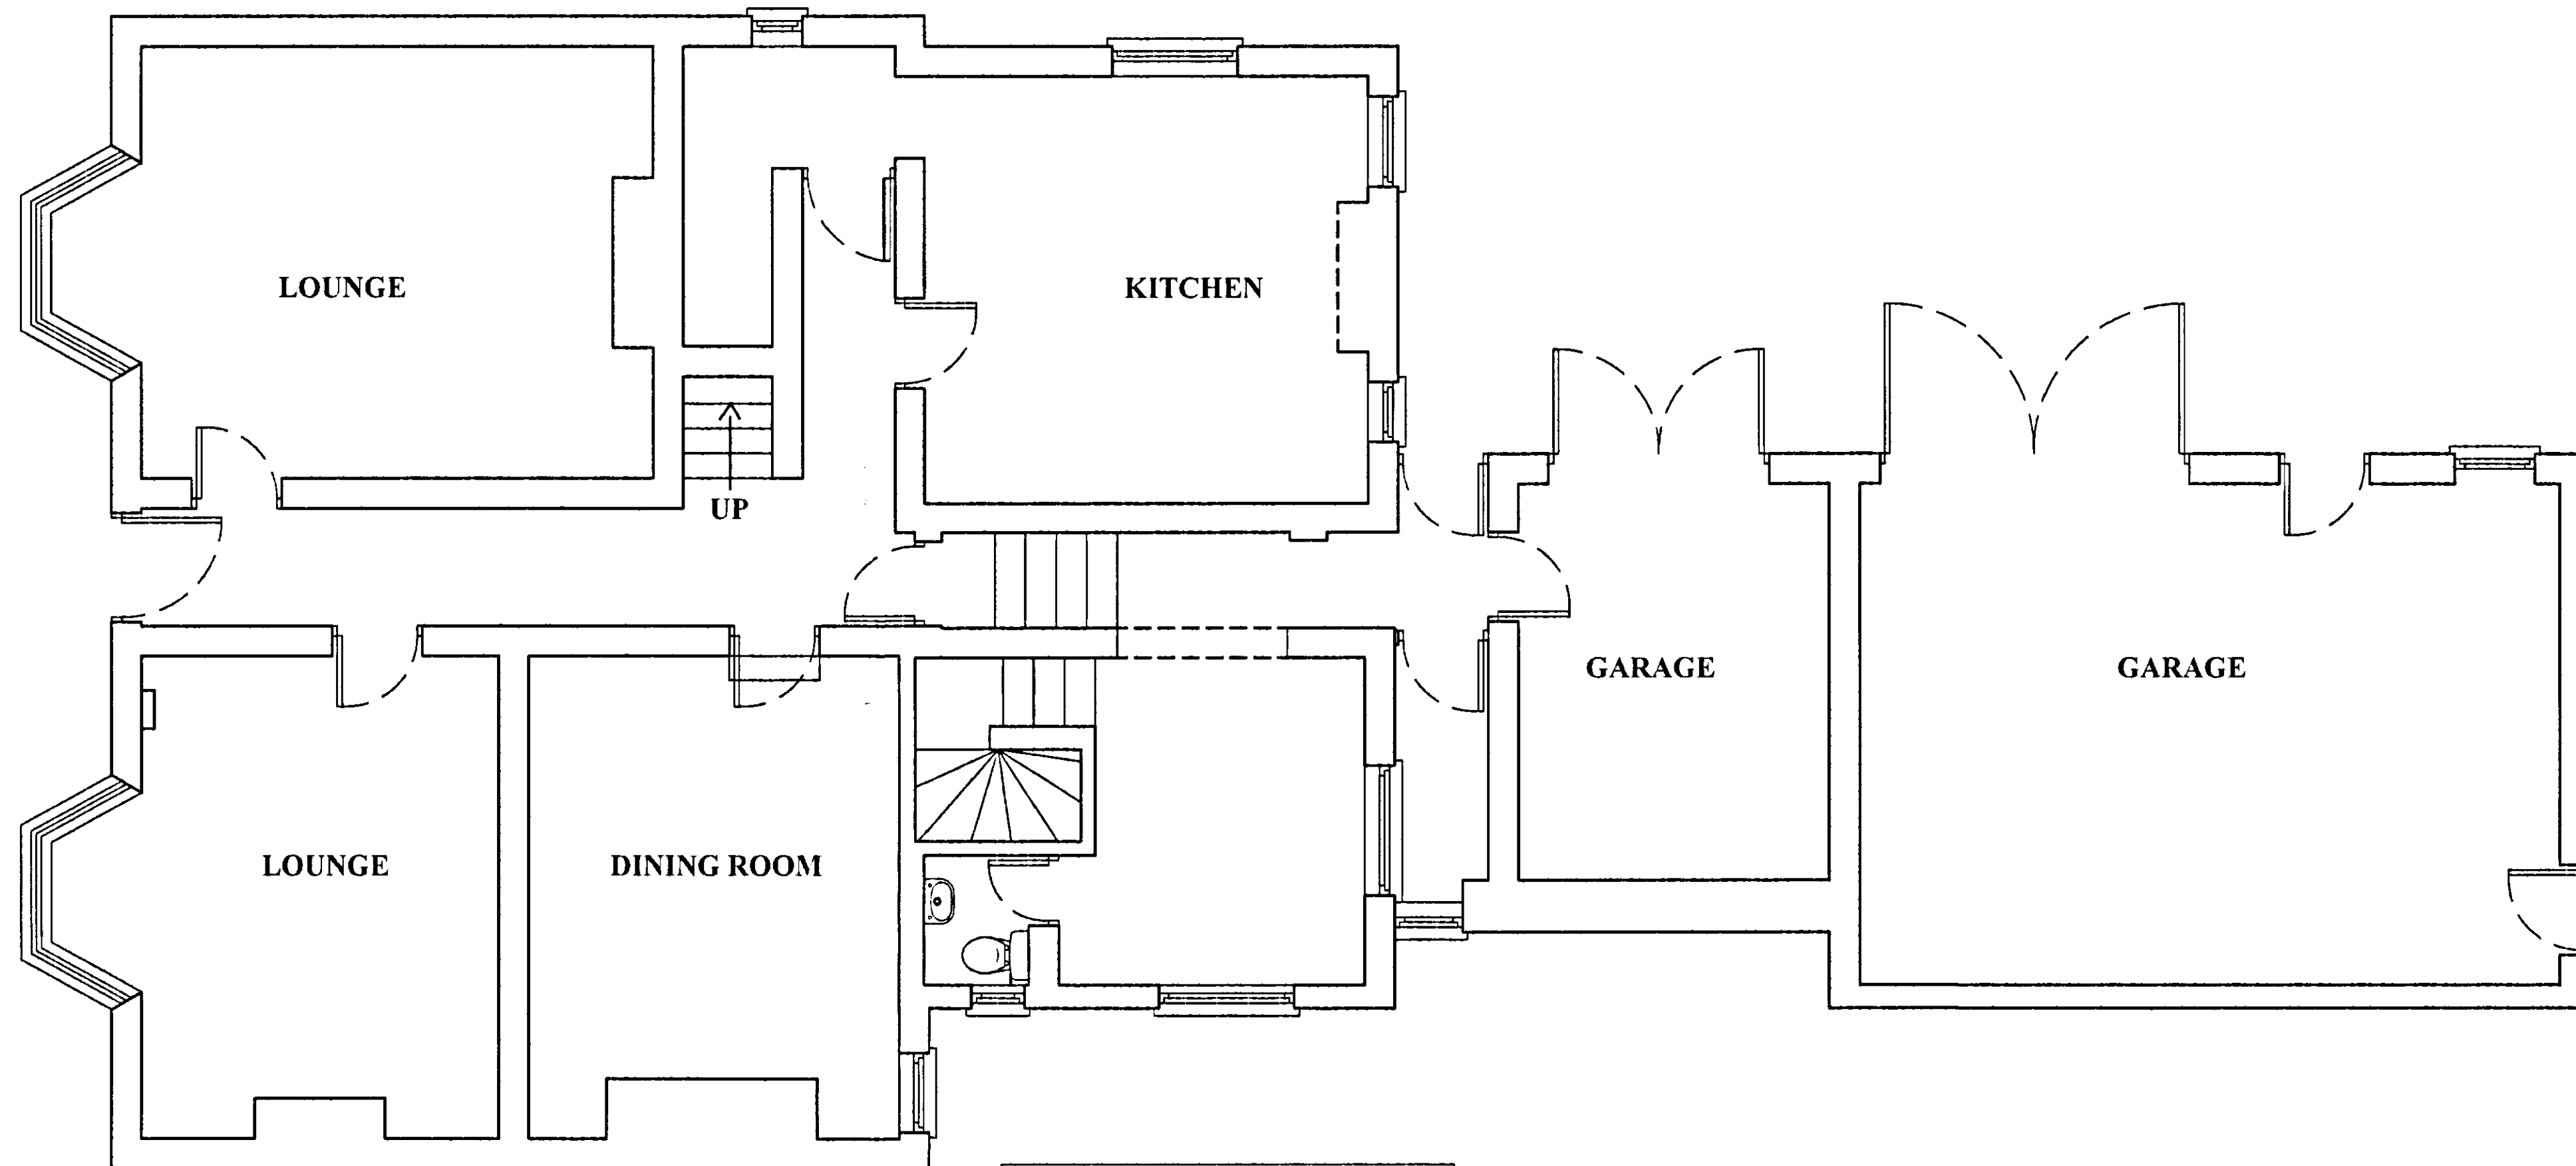


GROUND FLOOR PLAN
SCALE 1:50

0 1 2 3 4
METRES

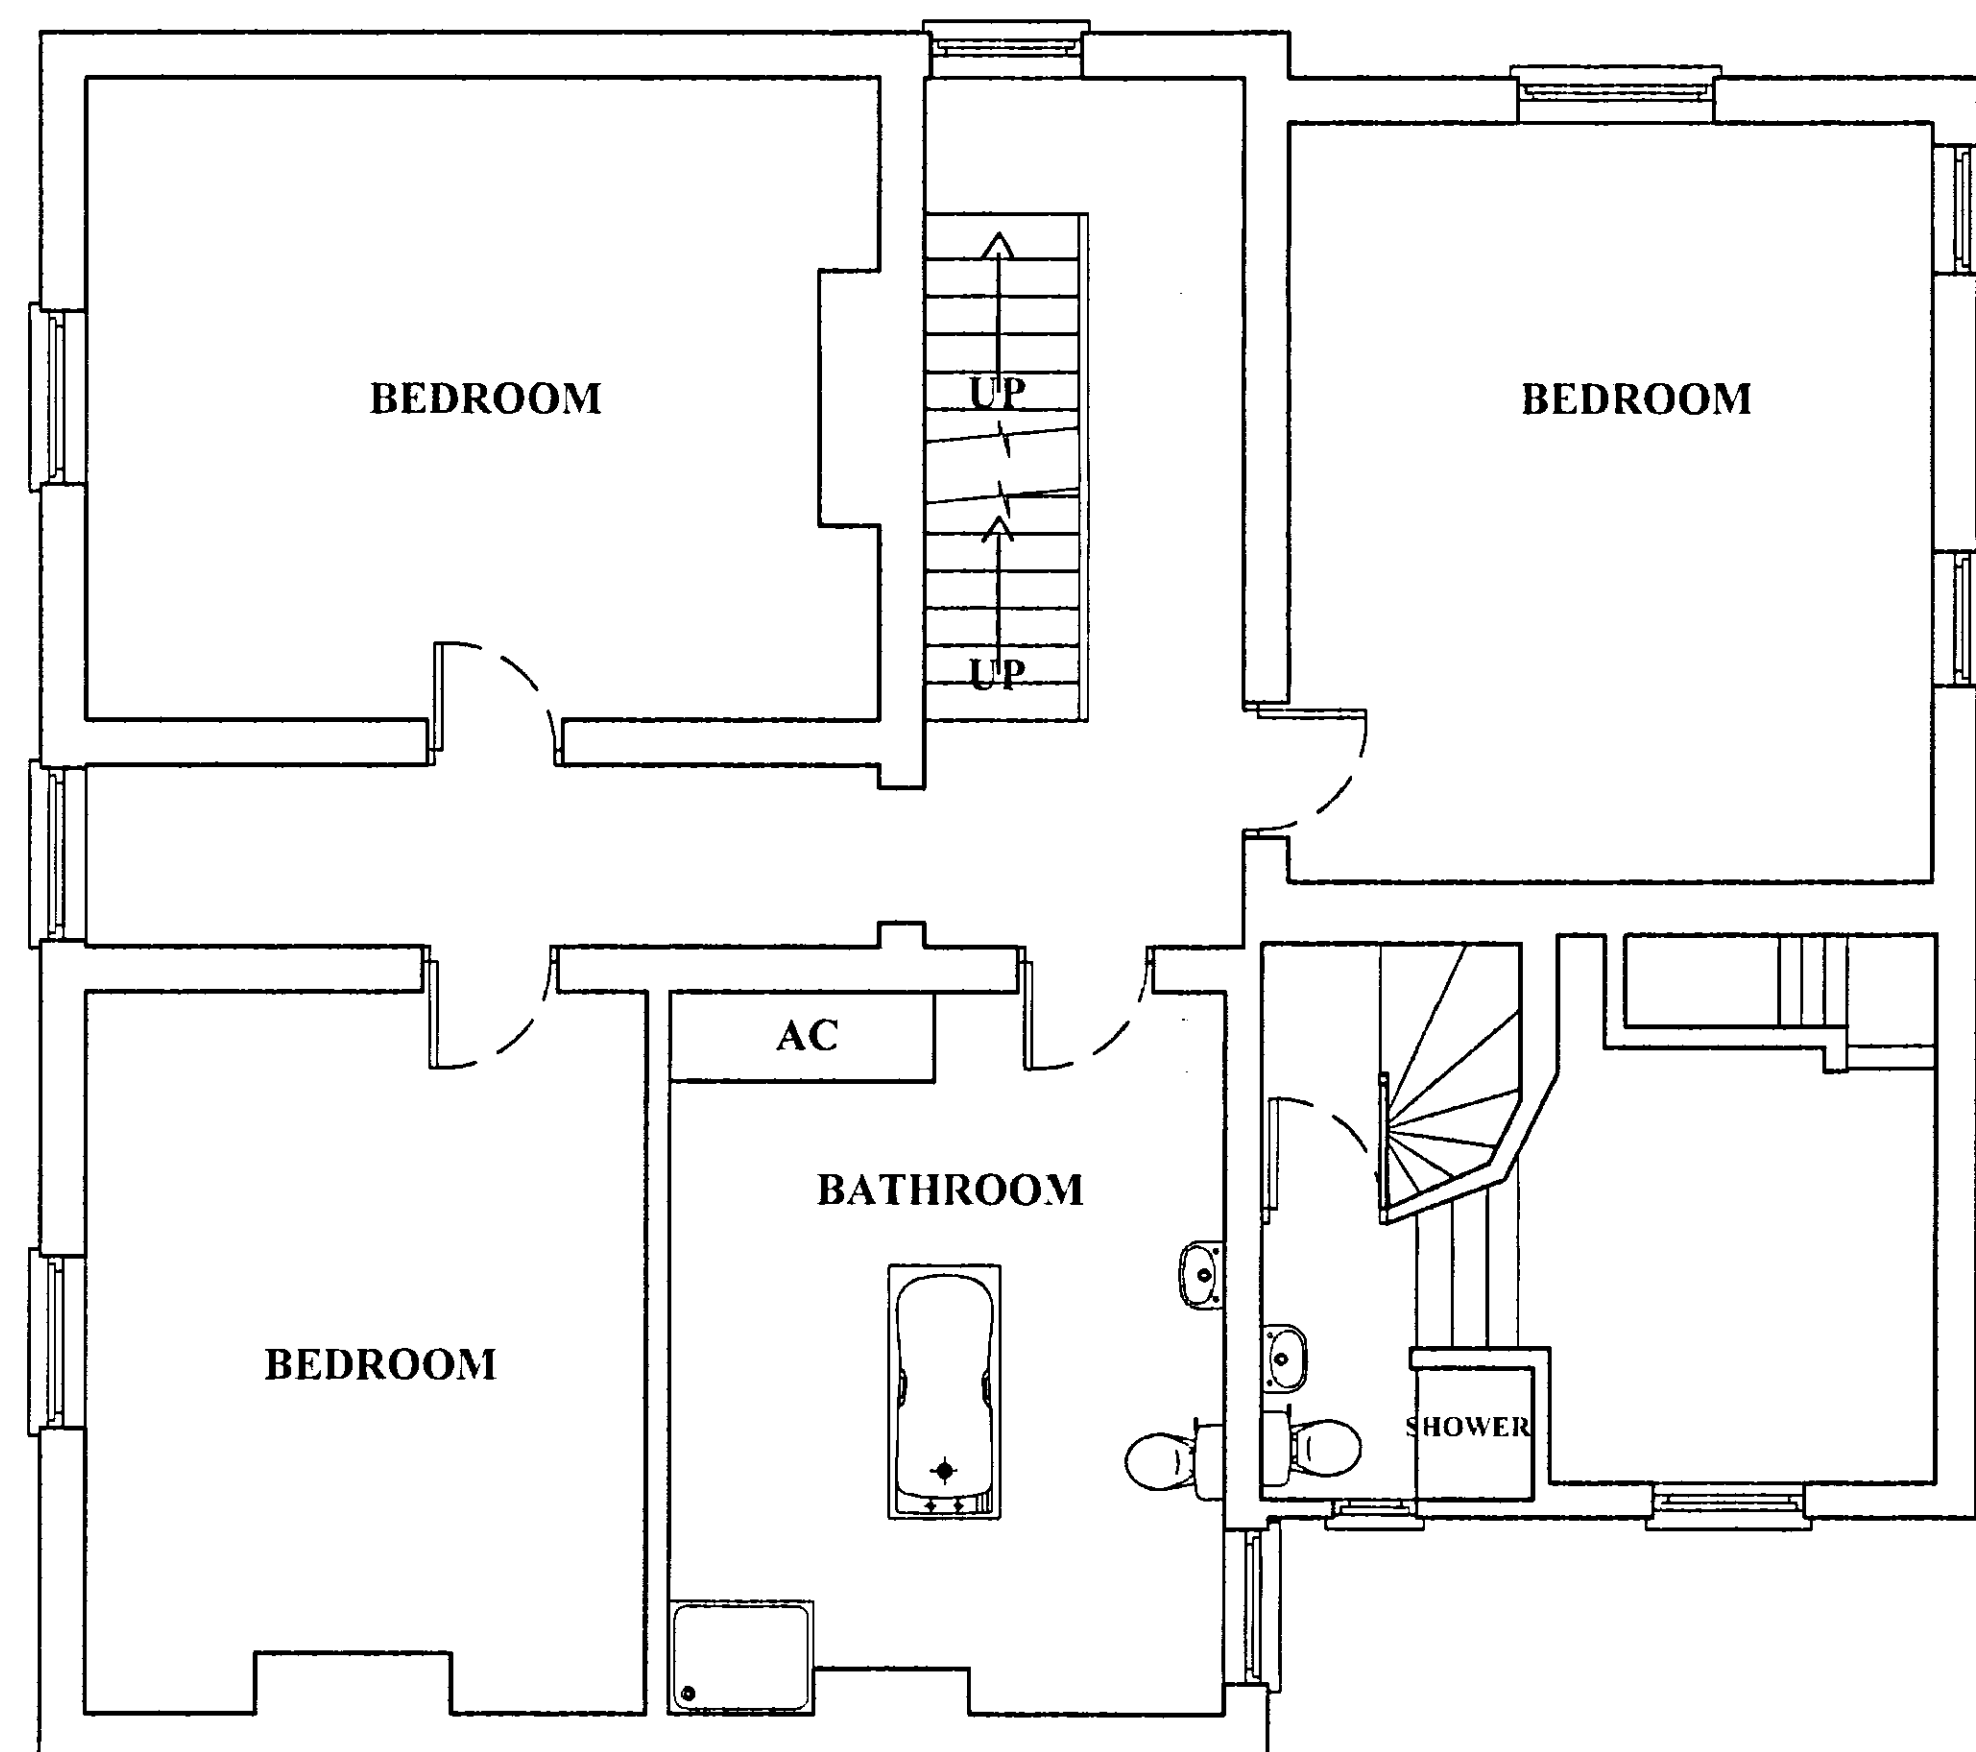

FIRST FLOOR PLAN
SCALE 1:50

0 1 2 3 4
METRES

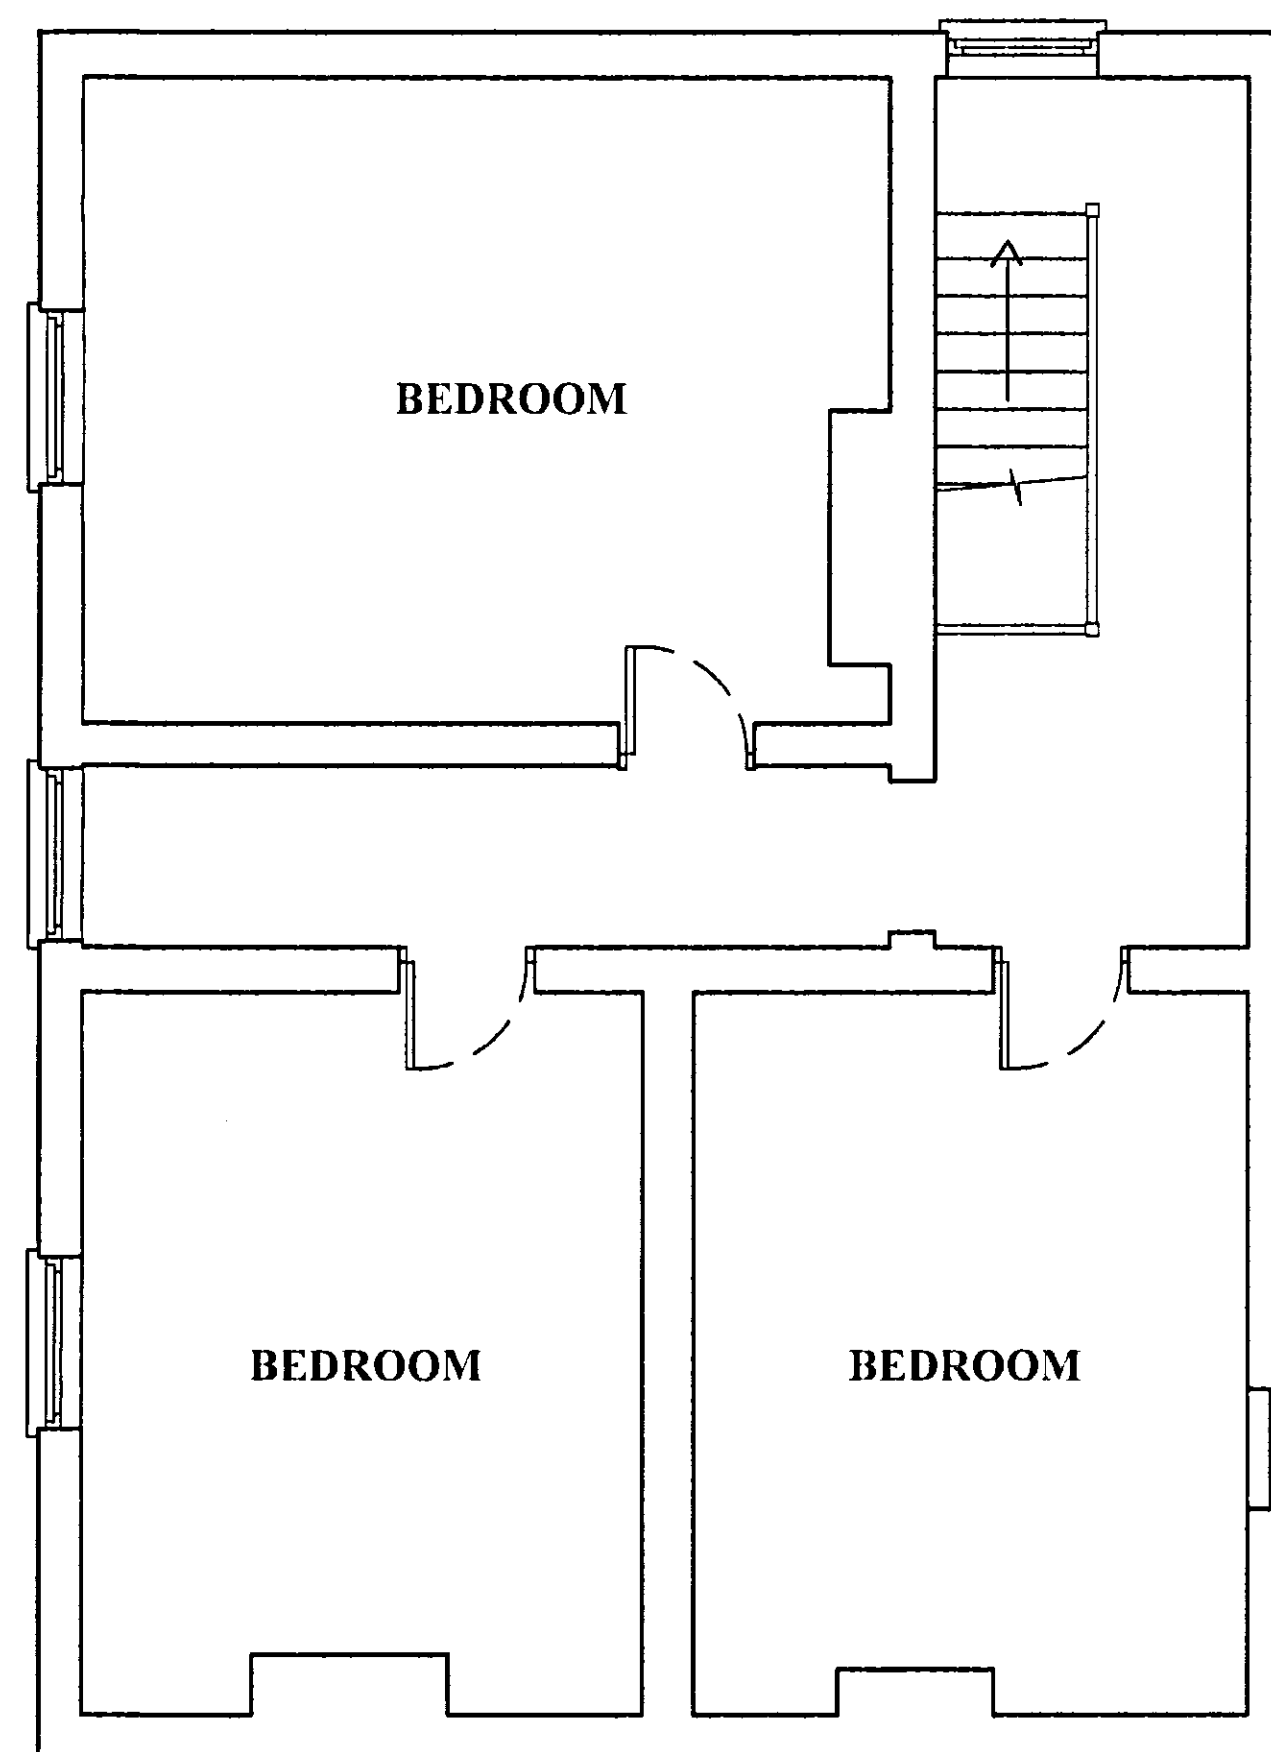

SECOND FLOOR PLAN
SCALE 1:50

0 1 2 3 4
METRES

PETER HUMPHREY
PLANNING

Planning
13 AUG 2008
Ref: 598/08

B Aug 2008 AMENDED

REVISION

Peter Humphrey Associates Ltd.
ARCHITECTURAL DESIGN AND BUILDING

PROJECT
EXISTING FLOOR PLANS
18 MARKET STREET
LONG SUTTON
SPALDING
PE12 1SQ

CLIENT
MR SANGHA

DATE Dec 2007 SCALE 1:50 1:200 JOB No KL/10507/01B

DO NOT SCALE FROM THIS DRAWING
COPYRIGHT: THIS DRAWING MUST NOT BE ISSUED, LOANED OR COPIED
WITHOUT THE CONSENT OF PETER HUMPHREY ASSOCIATES LTD

Peter Humphrey Associates Ltd.
ARCHITECTURAL DESIGN AND BUILDING
TELEPHONE 01553 660602
FAX 01553 660687
E-MAIL:
info.kingslynn@peterhumphrey.co.uk
124 LONDON ROAD, KING'S LYNN, NORFOLK
PE30 1SS