


EXISTING ARCHWAY TO REMAIN. EXISTING STUDWORK TO BE REMOVED AND OPENING REINSTATED.


ALL FIRE DETECTION SYSTEM AND EMERGENCY LIGHTING WAS INSTALLED BY PREVIOUS OWNER AND HAS BEEN CERTIFIED BY APPROVED ELECTRICAL ENGINEER

- (EL) EMERGENCY LIGHTING
- (CP) MANUAL CALL POINT
- (SD) SMOKE DETECTOR LINKED TO WHOLE HOUSE SYSTEM
- (HD) HEAT DETECTOR LINKED TO WHOLE HOUSE SYSTEM
- (AS) ALARM SOUNDER
- (FAP) FIRE ALARM CONTROL PANNEL

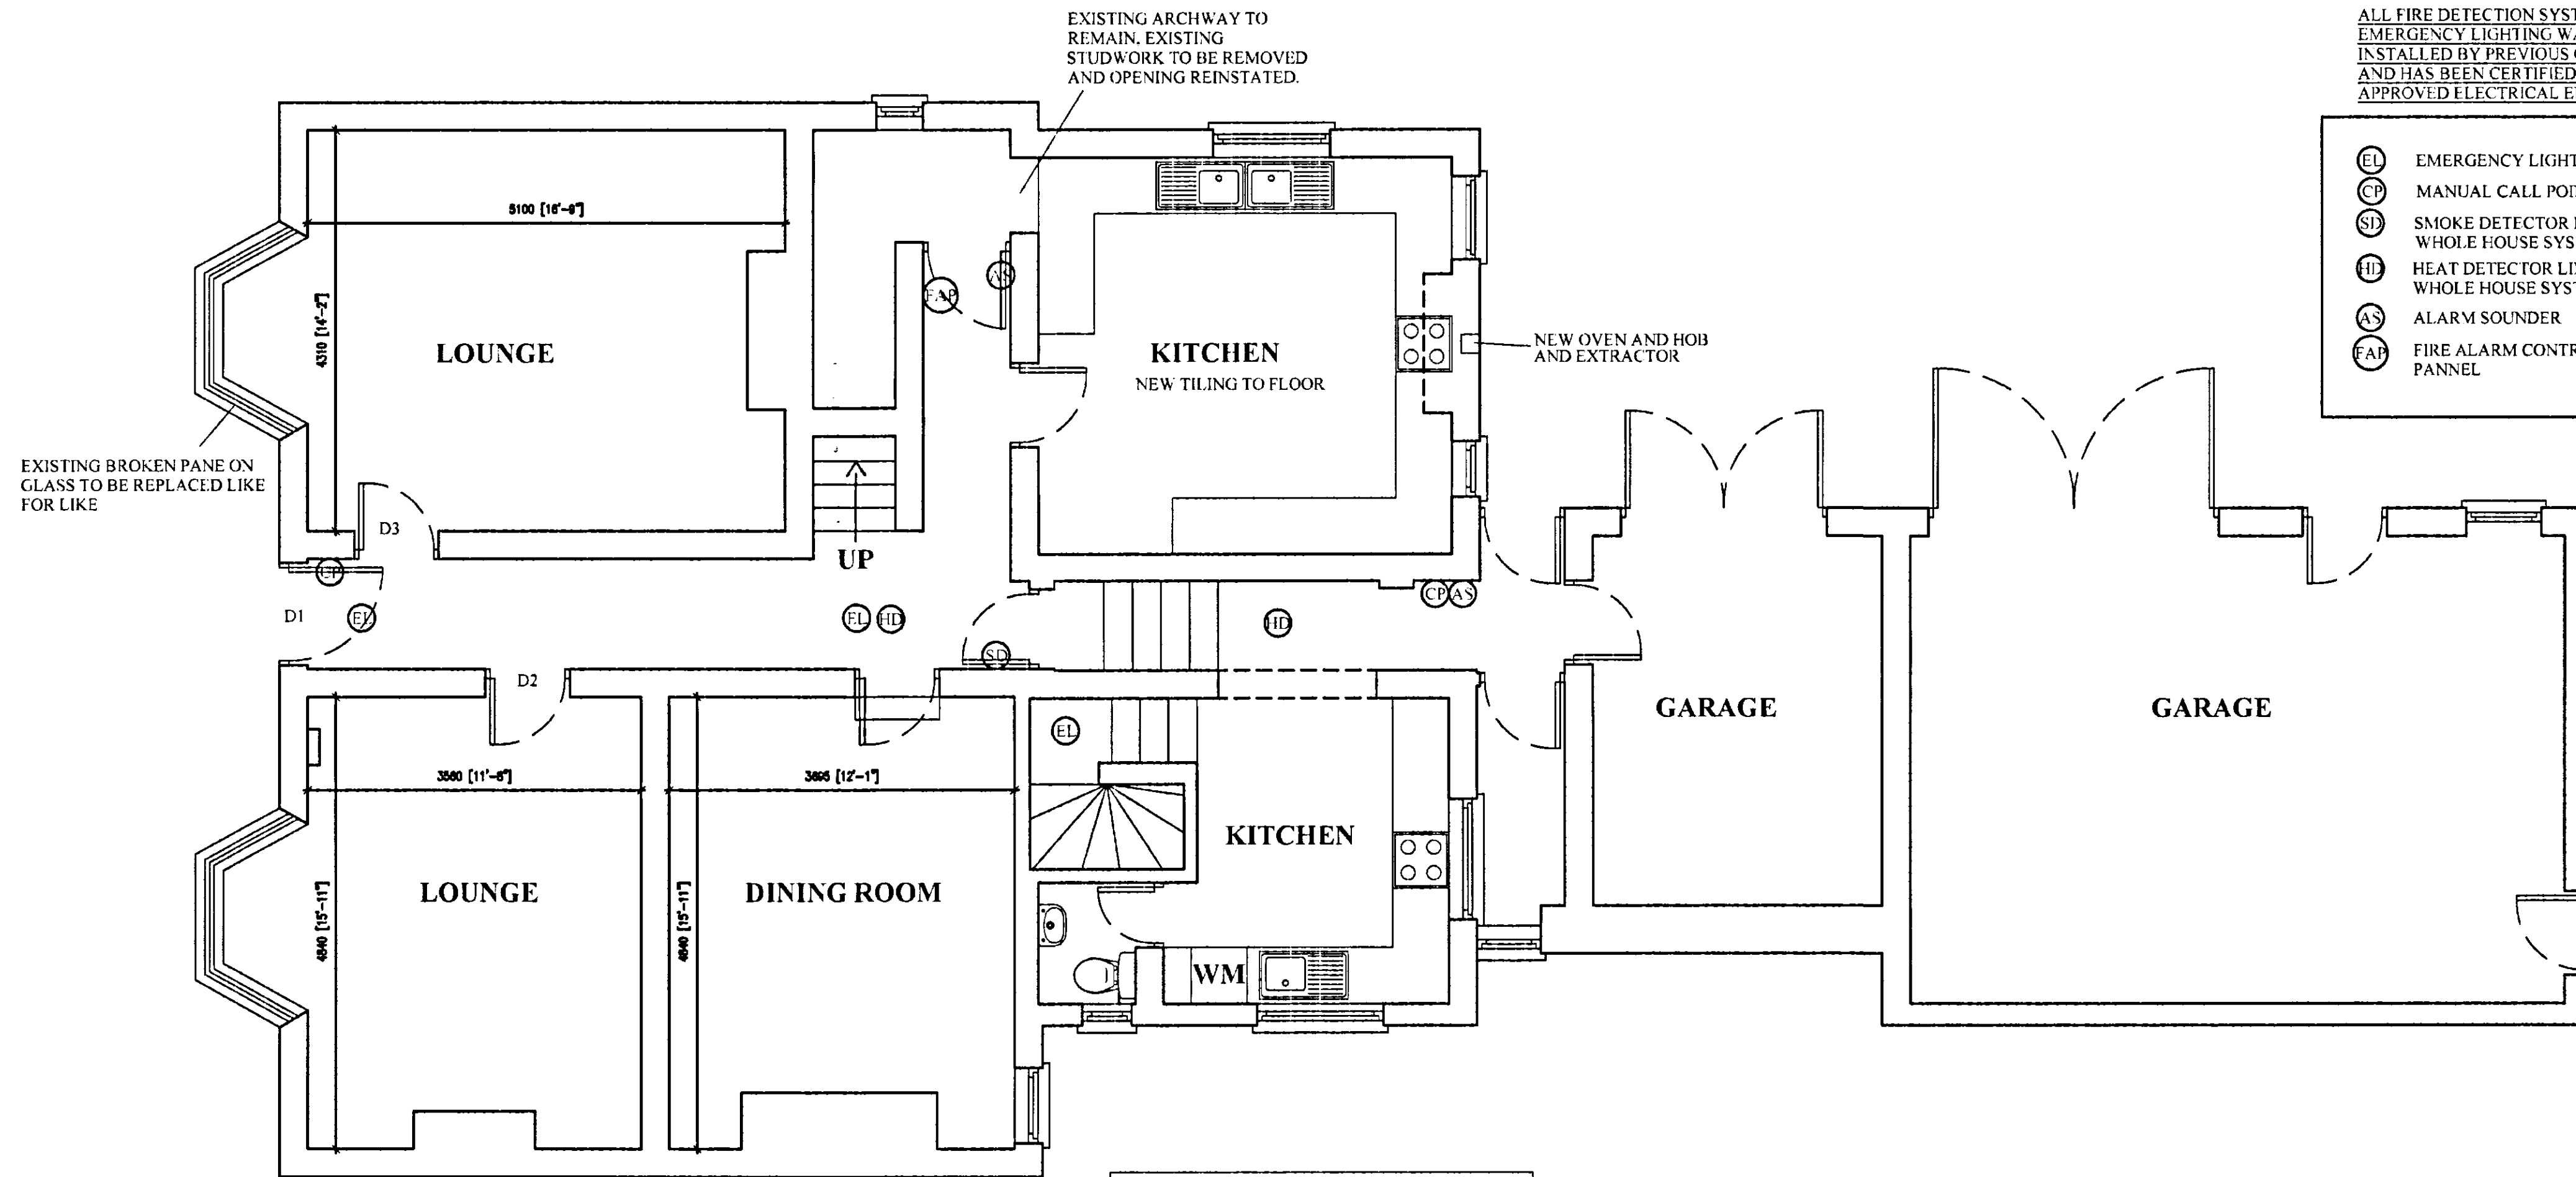


GROUND FLOOR PLAN
SCALE 1:50

0 1 2 3 4 METRES

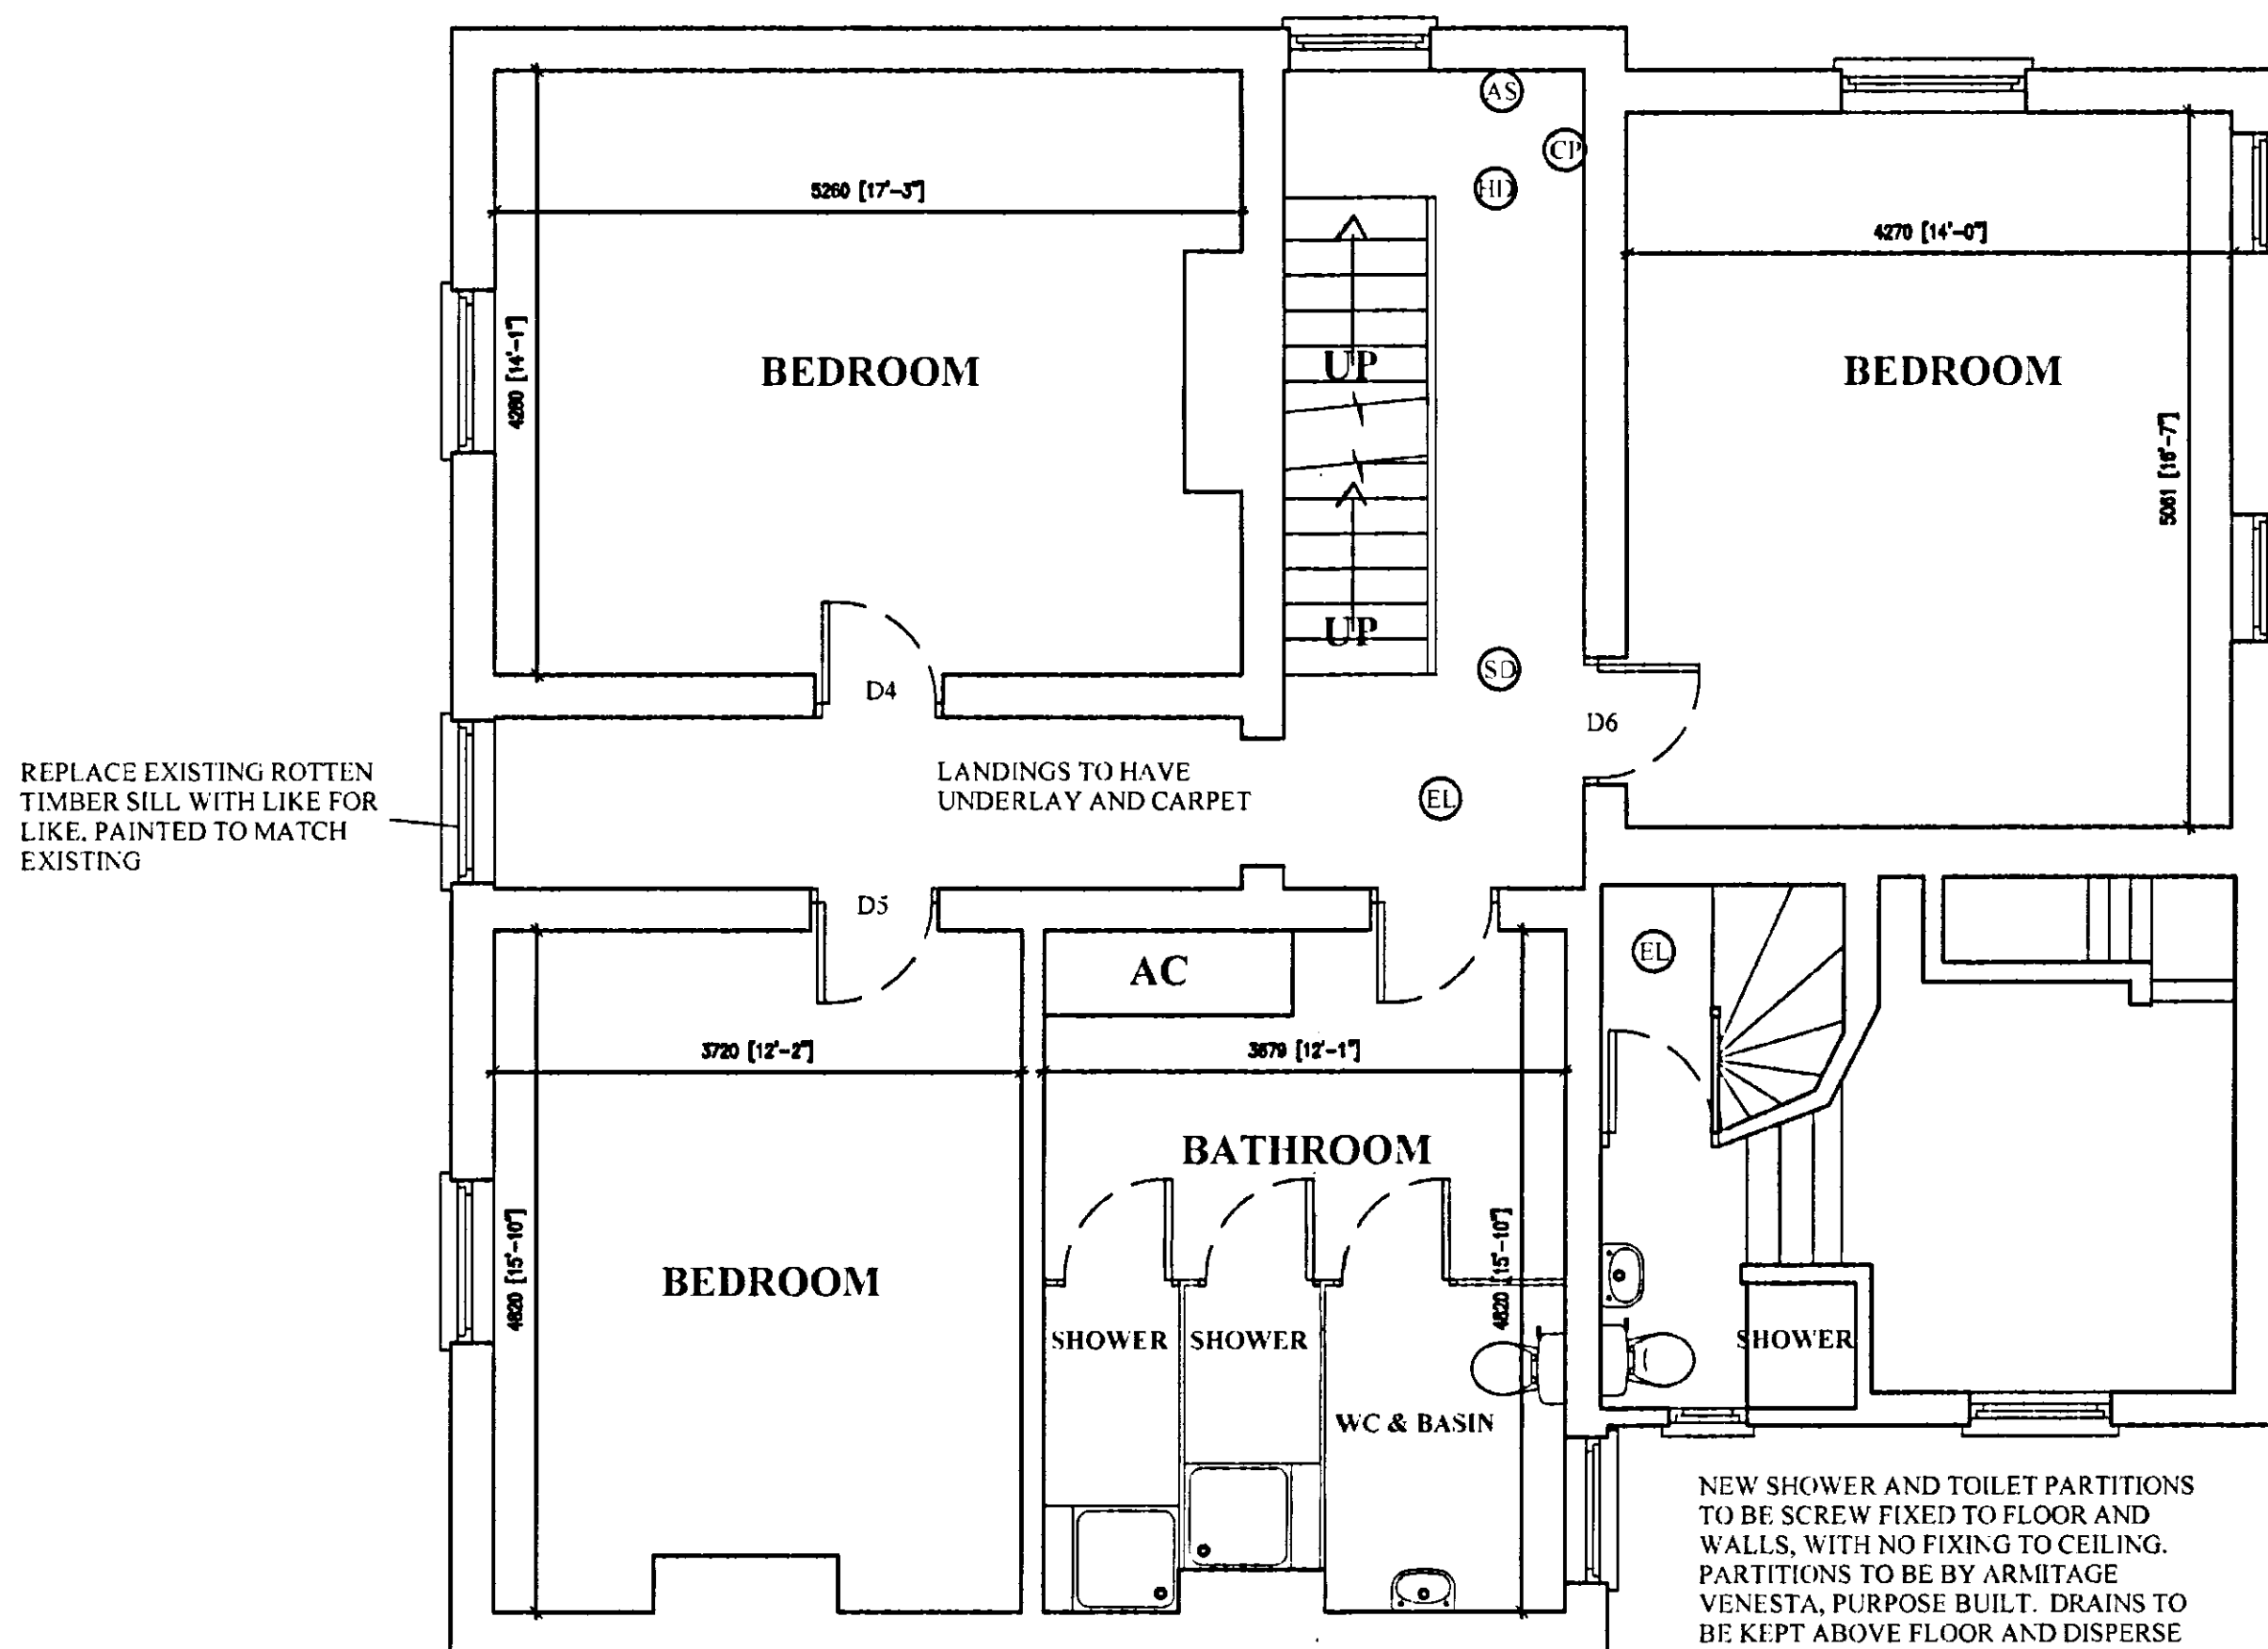

FIRST FLOOR PLAN
SCALE 1:50

0 1 2 3 4 METRES

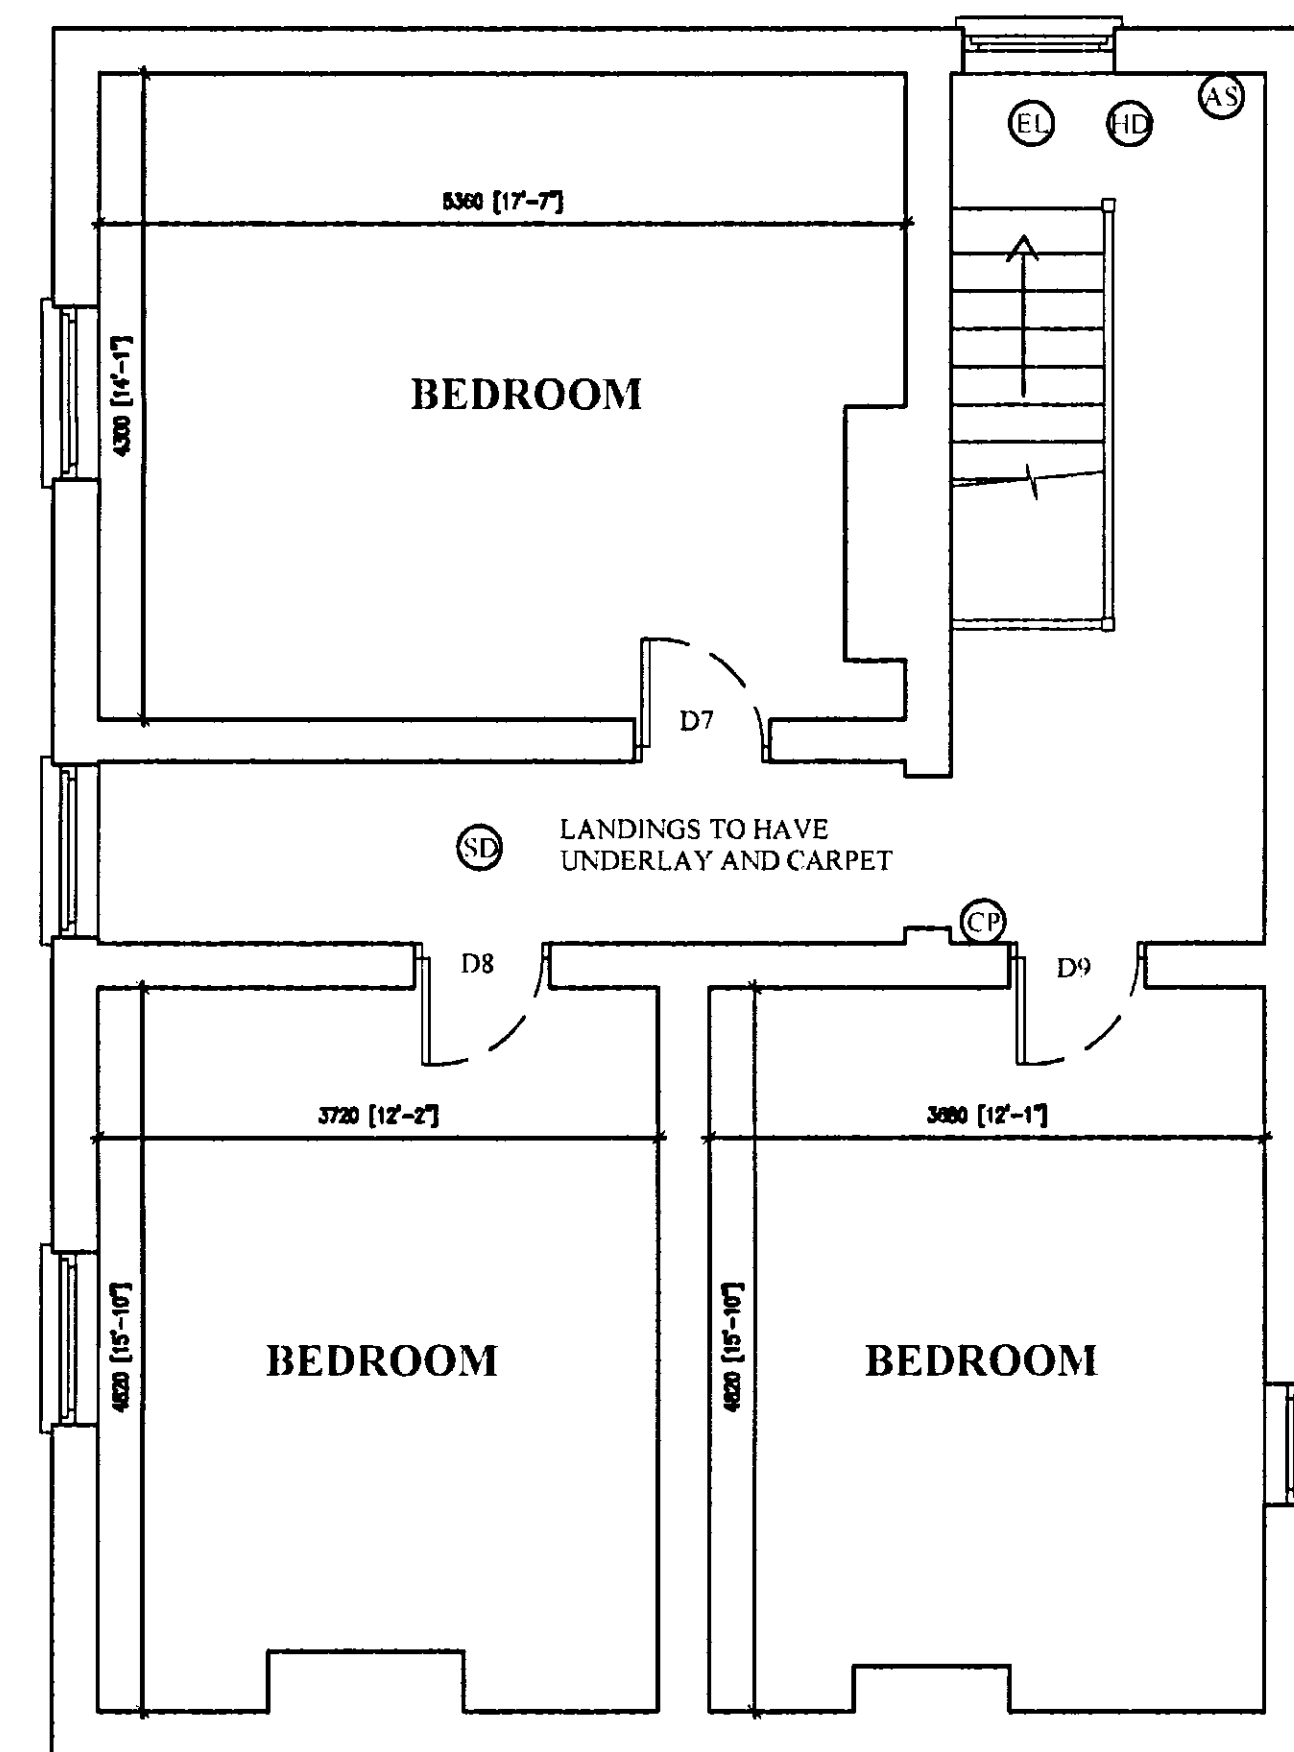

SECOND FLOOR PLAN
SCALE 1:50

0 1 2 3 4 METRES

STAIRS
Fire line underside of stairs with gyproc fireline boards and skim finish. Remove existing plasterboard and replace with fireline board, junction of board and staircase to be finished with timber bead decorated to match staircase.

HALLWAY & KITCHEN FLOORS
New 10mm plywood sheet laid on existing boards (not fixed), tiling on top with flexible tile adhesive and grout. Existing skirtings to remain untouched with tile grout between last tile and skirting.

FIRST & SECOND FLOOR LANDINGS
New carpet and underlay throughout

GENERAL DECORATION
All rooms to be redecorated with emulsion to walls and ceilings, with all joinery to be white gloss, all as existing.

ALL DOORS TO REMAIN NO DOOR IS TO BE REPLACED ONLY REPAIRED AS BELOW

DOOR REPAIR SCHEDULE	
DOOR REF.	WORK REQUIRED
D1	REPLACE EXISTING YALE LOCK, DUE TO LOSS OF KEYS.
D2	REPLACE EXISTING YALE LOCK, DUE TO LOSS OF KEYS.
D3	REPLACE EXISTING YALE LOCK, DUE TO LOSS OF KEYS.
D4	REPLACE EXISTING YALE LOCK, DUE TO LOSS OF KEYS, WOOD FILLER TO SEAL HOLES, STRIP PAINTWORK, AND APPLY NEW ENVIROGRAPH INTUMESCENT FIRE PROTECTION AND STRIPS.
D5	REPLACE EXISTING YALE LOCK, DUE TO LOSS OF KEYS, WOOD FILLER TO SEAL HOLES, STRIP PAINTWORK, AND APPLY NEW ENVIROGRAPH INTUMESCENT FIRE PROTECTION AND STRIPS.
D6	REPLACE EXISTING YALE LOCK, DUE TO LOSS OF KEYS, WOOD FILLER TO SEAL HOLES, STRIP PAINTWORK, AND APPLY NEW ENVIROGRAPH INTUMESCENT FIRE PROTECTION AND STRIPS.
D7	REPLACE EXISTING YALE LOCK, DUE TO LOSS OF KEYS, WOOD FILLER TO SEAL HOLES, STRIP PAINTWORK, AND APPLY NEW ENVIROGRAPH INTUMESCENT FIRE PROTECTION AND STRIPS.
D8	REPLACE EXISTING YALE LOCK, DUE TO LOSS OF KEYS, WOOD FILLER TO SEAL HOLES, STRIP PAINTWORK, AND APPLY NEW ENVIROGRAPH INTUMESCENT FIRE PROTECTION AND STRIPS.
D9	REPLACE EXISTING YALE LOCK, DUE TO LOSS OF KEYS, WOOD FILLER TO SEAL HOLES, STRIP PAINTWORK, AND APPLY NEW ENVIROGRAPH INTUMESCENT FIRE PROTECTION AND STRIPS. NEW ARCHITRAVE TO ROOM SIDE OF DOOR, TO MATCH EXISTING.

13 AUG 2008
Ref: 598/08

C Aug 2008 AMENDED

REVISION

Peter Humphrey Associates Ltd.
ARCHITECTURAL DESIGN AND BUILDING

PROJECT
PROPOSED ALTERATIONS
18 MARKET STREET
LONG SUTTON
SPALDING
PE12 1SQ

CLIENT
MR SANGHA

DATE April 2008 SCALE 1:50 1:200 JOB No KL/10507/02C

DO NOT SCALE FROM THIS DRAWING
COPYRIGHT: THIS DRAWING MUST NOT BE ISSUED, LOANED OR COPIED WITHOUT THE CONSENT OF PETER HUMPHREY ASSOCIATES LTD

Peter Humphrey Associates Ltd.
ARCHITECTURAL DESIGN AND BUILDING
TELEPHONE 01553 660902
FAX 01553 660887
E-MAIL:
Info.kingslynn@peterhumphrey.co.uk
124 LONDON ROAD, KIN35 LYNN, NORFOLK
PE30 5SB
THE ROYAL INSTITUTE OF ARCHITECTS