
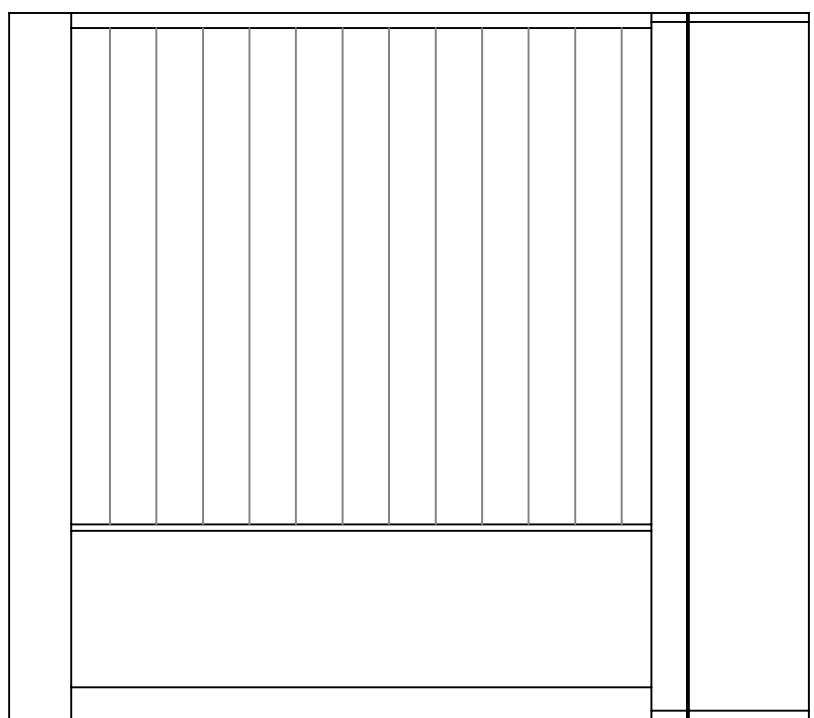
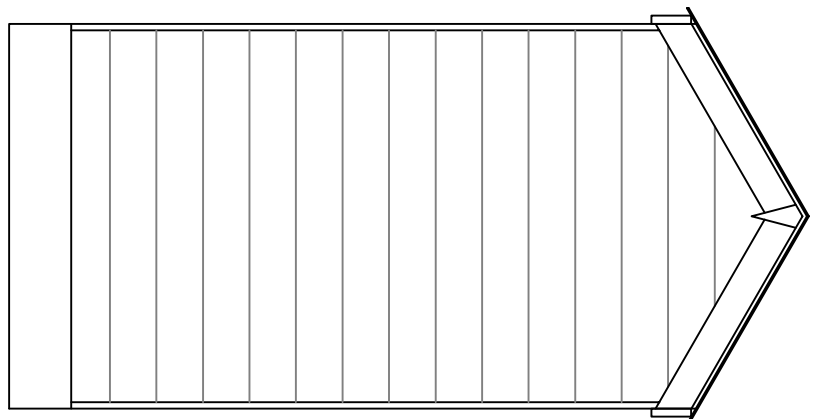
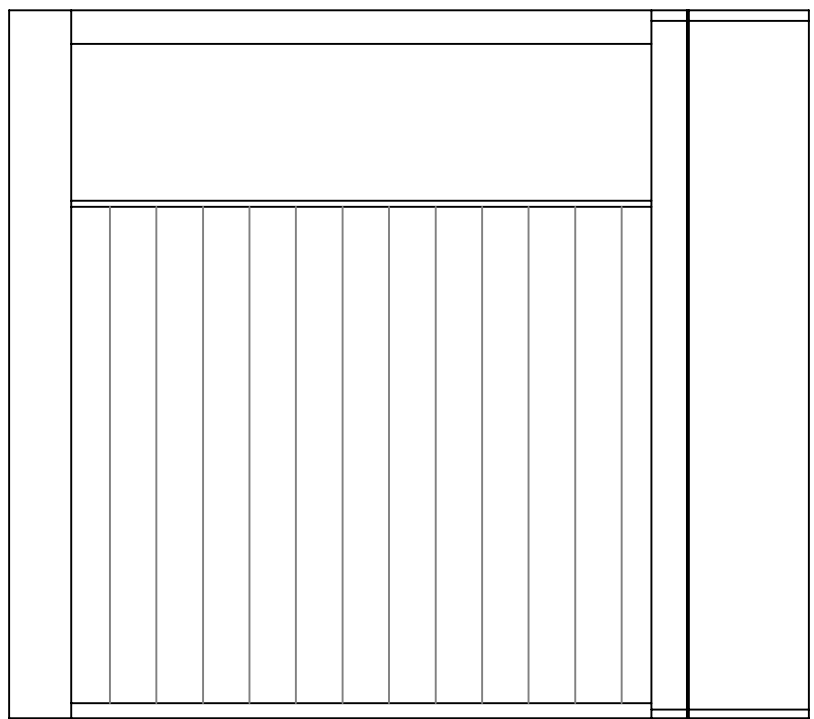


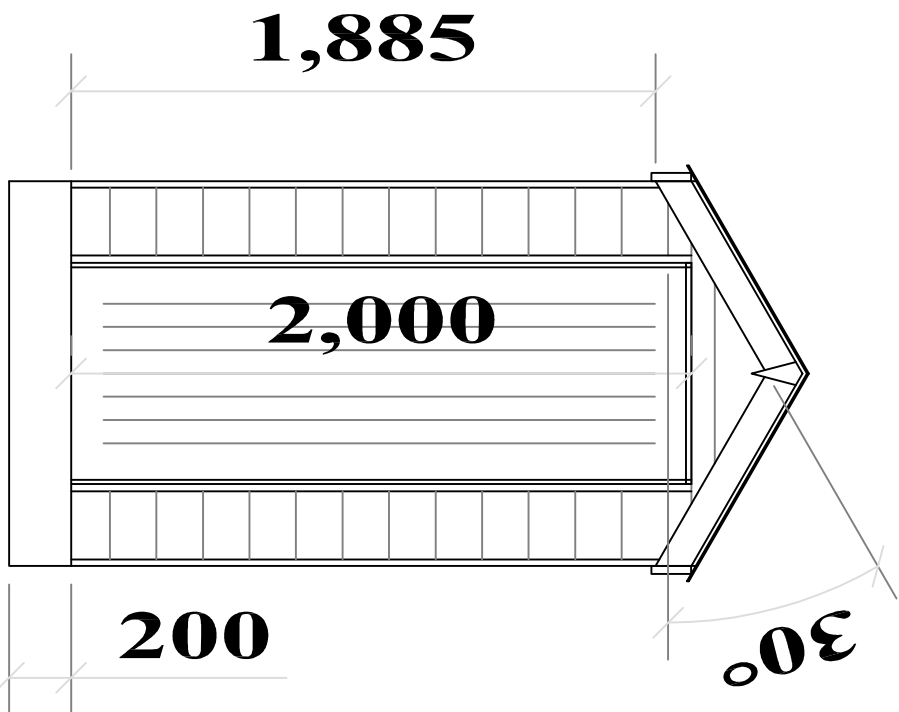

FRONT


SIDE

REAR


SIDE

Stained Timber Boards, Felt Shingle Roof


SCALE 1:25

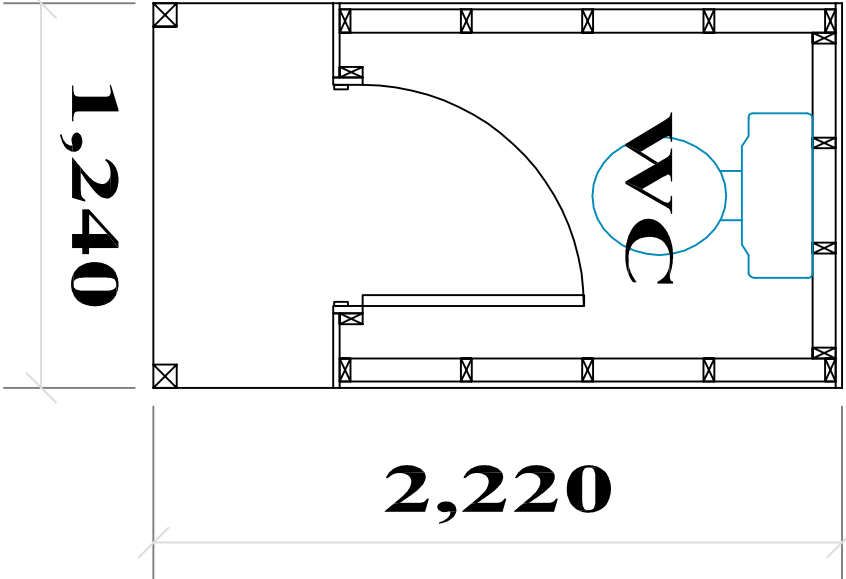


PLAN

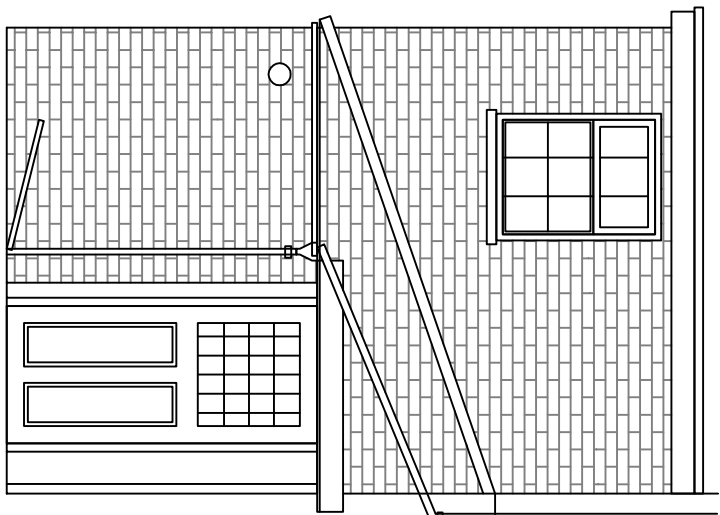


PROPOSED
EAST ELEVATION

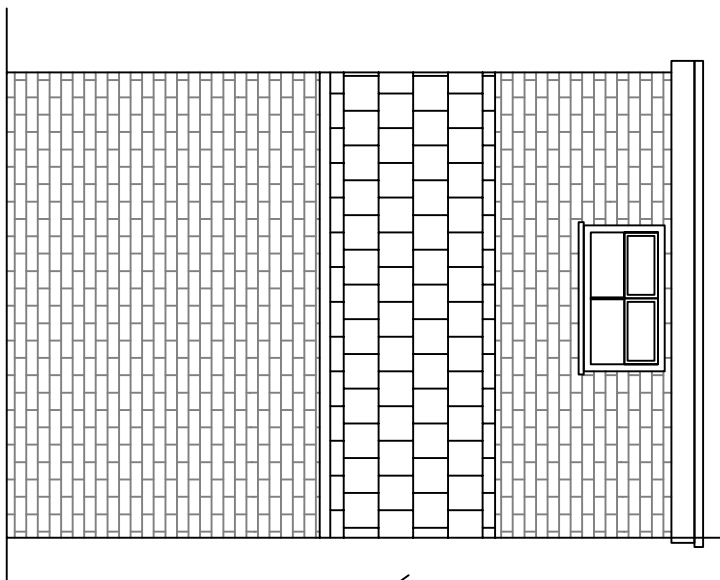

SOUTH ELEVATION

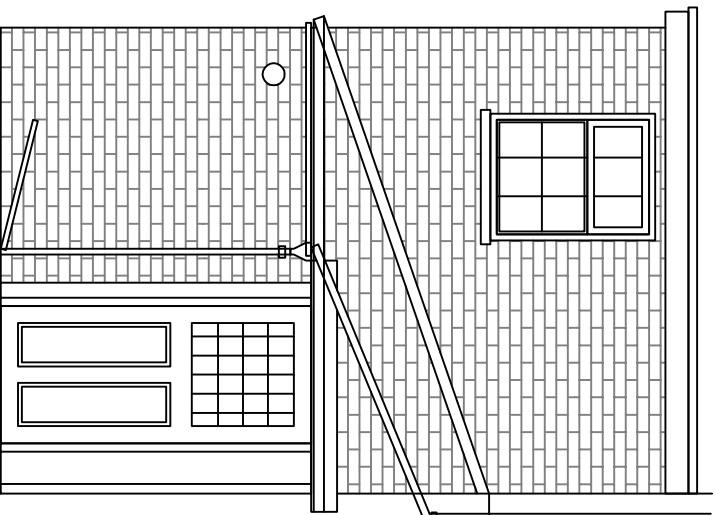


EXISTING
EAST ELEVATION

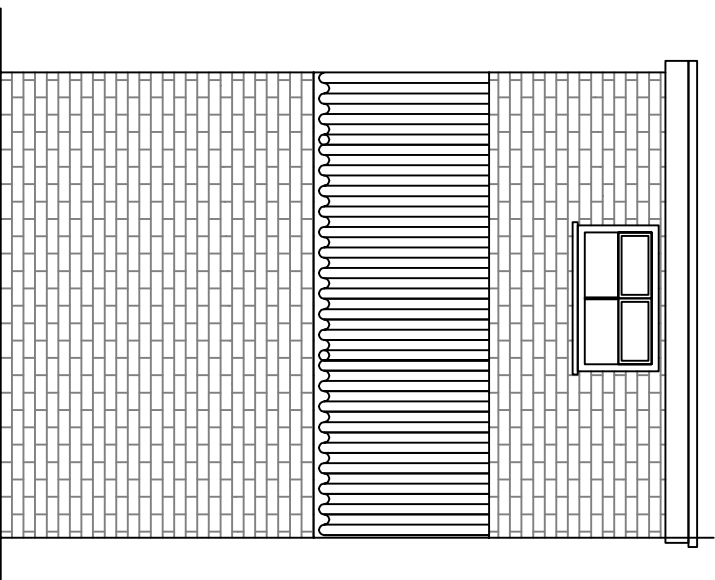


SOUTH ELEVATION

REPLACE WITH
ETERNIT SLATES

REMOVE CORRUGATED
SHEETING

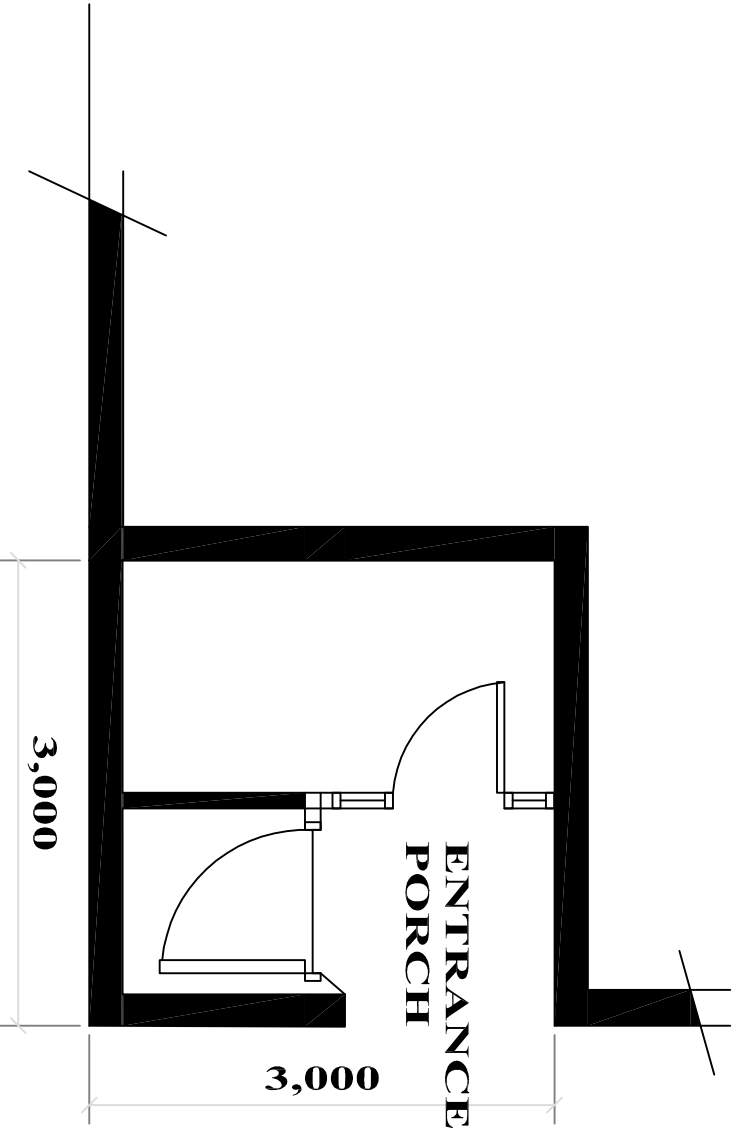

FLOOR PLAN

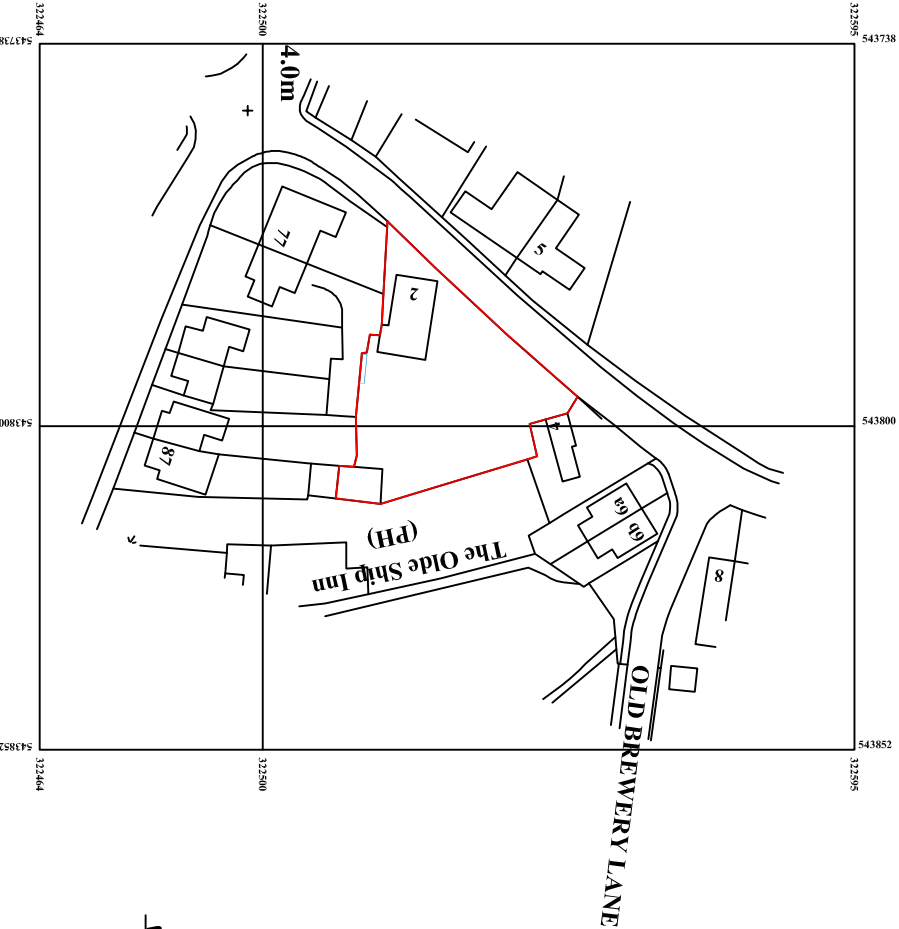

LOCATION PLAN 1:1250




ROMAN BANK

ROMAN HOUSE

1,600

250


BLOCK PLAN 1:200

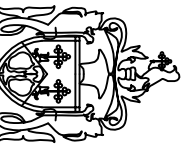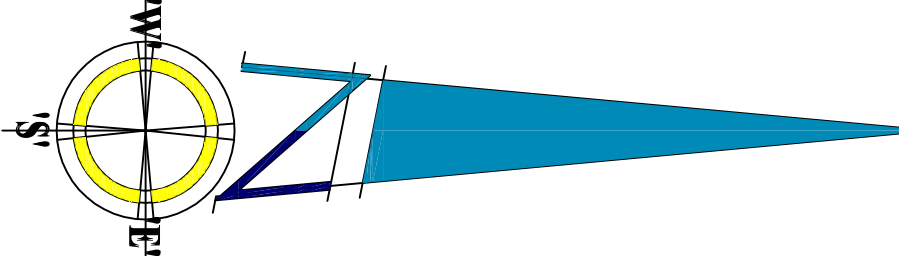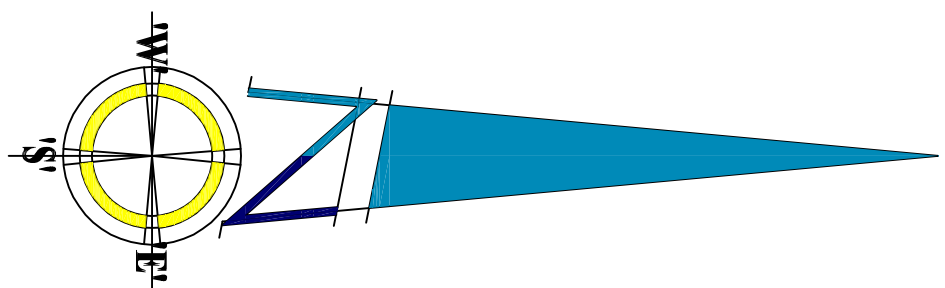

Highly Commended
Borough Council of Kings Lynn
Residential New Build
4 West Norfolk The Mayors Award for Design in the Environment 2011

Winner, New Small Scale
housing development
Highly Commended
Commercial category building
Design and Construction award 2010

Winner, Heritage award 2010
Building for Conversion or Restoration
Highly Commended
Heritage award New Build 2009

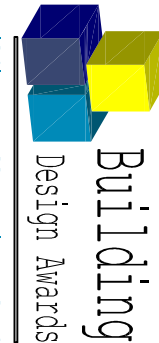

DBDS

DAVID BROKER DESIGN SERVICES
ARCHITECTURAL TECHNICIANS
CONCEPT 2000
DESIGN AND DEVELOPMENT
LTD
ESTABLISHED 1975

100%

Client:

B. OLIVERA

Drawing No.:

OL 2

Project:

TO REPLACE CORRUGATED IRON TO ROOF WITH ETHERNIT SLATE
AND CONSTRUCT THREE STANDING WATER GARDEN TUBS

Site:

NO. 2 ROMAN HOUSE
ROMAN BANK
LONGSITTON

Previous:

PE12/9/A DB

Print Scale:

1:50 @ A1 Date: June 16

DO NOT SCALE FROM THIS DRAWING. - All dimensions to be verified on site. - This drawing and design remains the copyright of David Broker and may not be reproduced without permission. David Broker or Concept 2000 will not be held responsible for any construction works undertaken prior to approval of the proposed plans are issued. - Any alterations to details or specifications may involve the approval of the architect and may require additional drawings.