


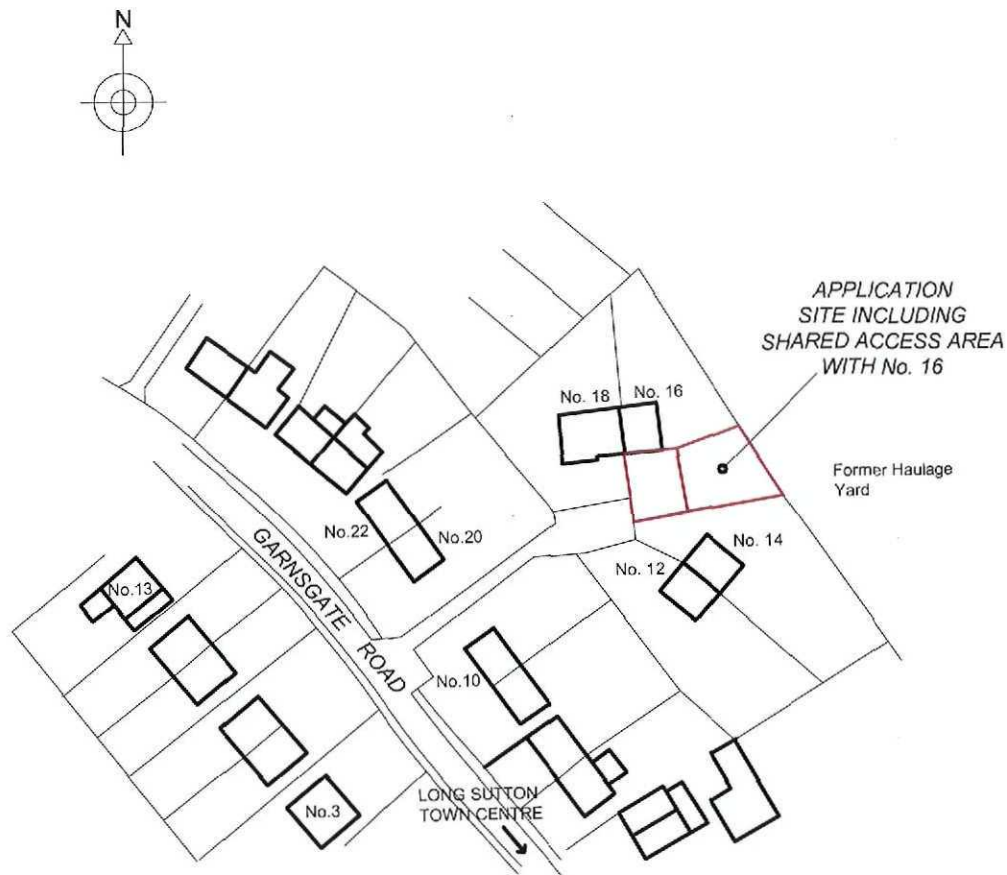
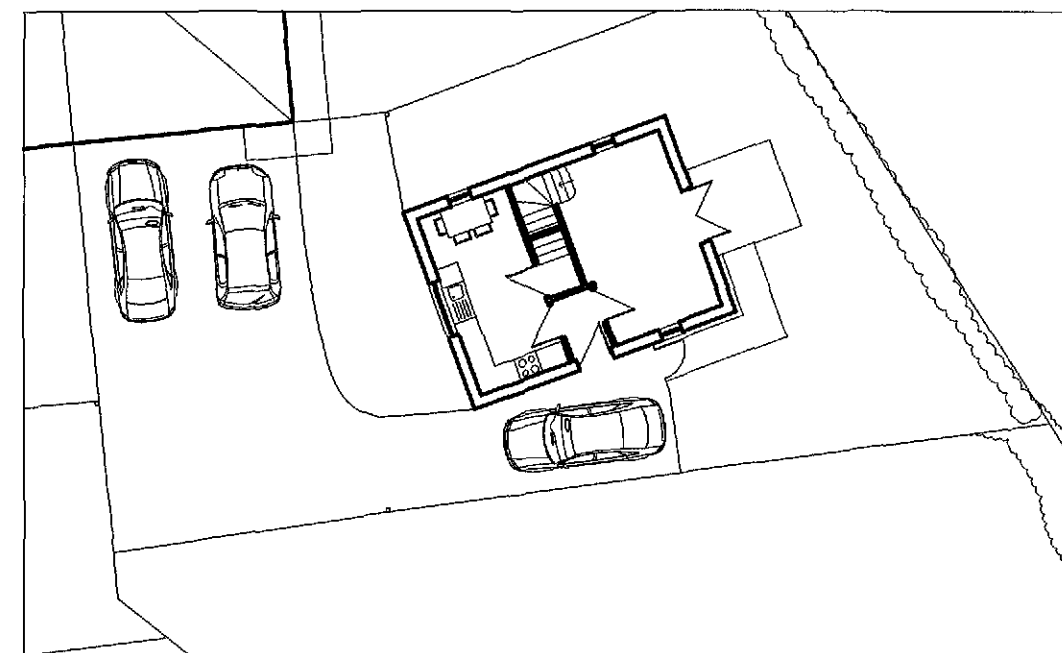


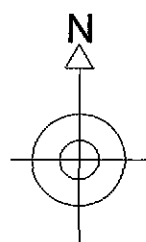



Client	Mr M Harris	Scale	1:1250
Project	Proposed Detached House Adjacent No. 16 Garmsgate Road Long Sutton Lincolnshire PE12	Date	June 2010
		Drawing No.	2010/06/MH/002
Title	Location Plan	Revision	

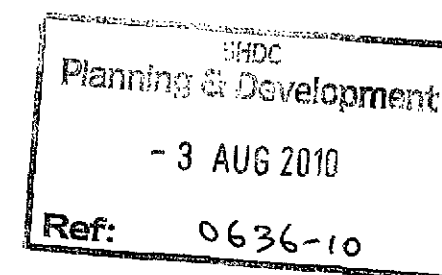

FLOOR LAYOUT IN RELATION TO SITE

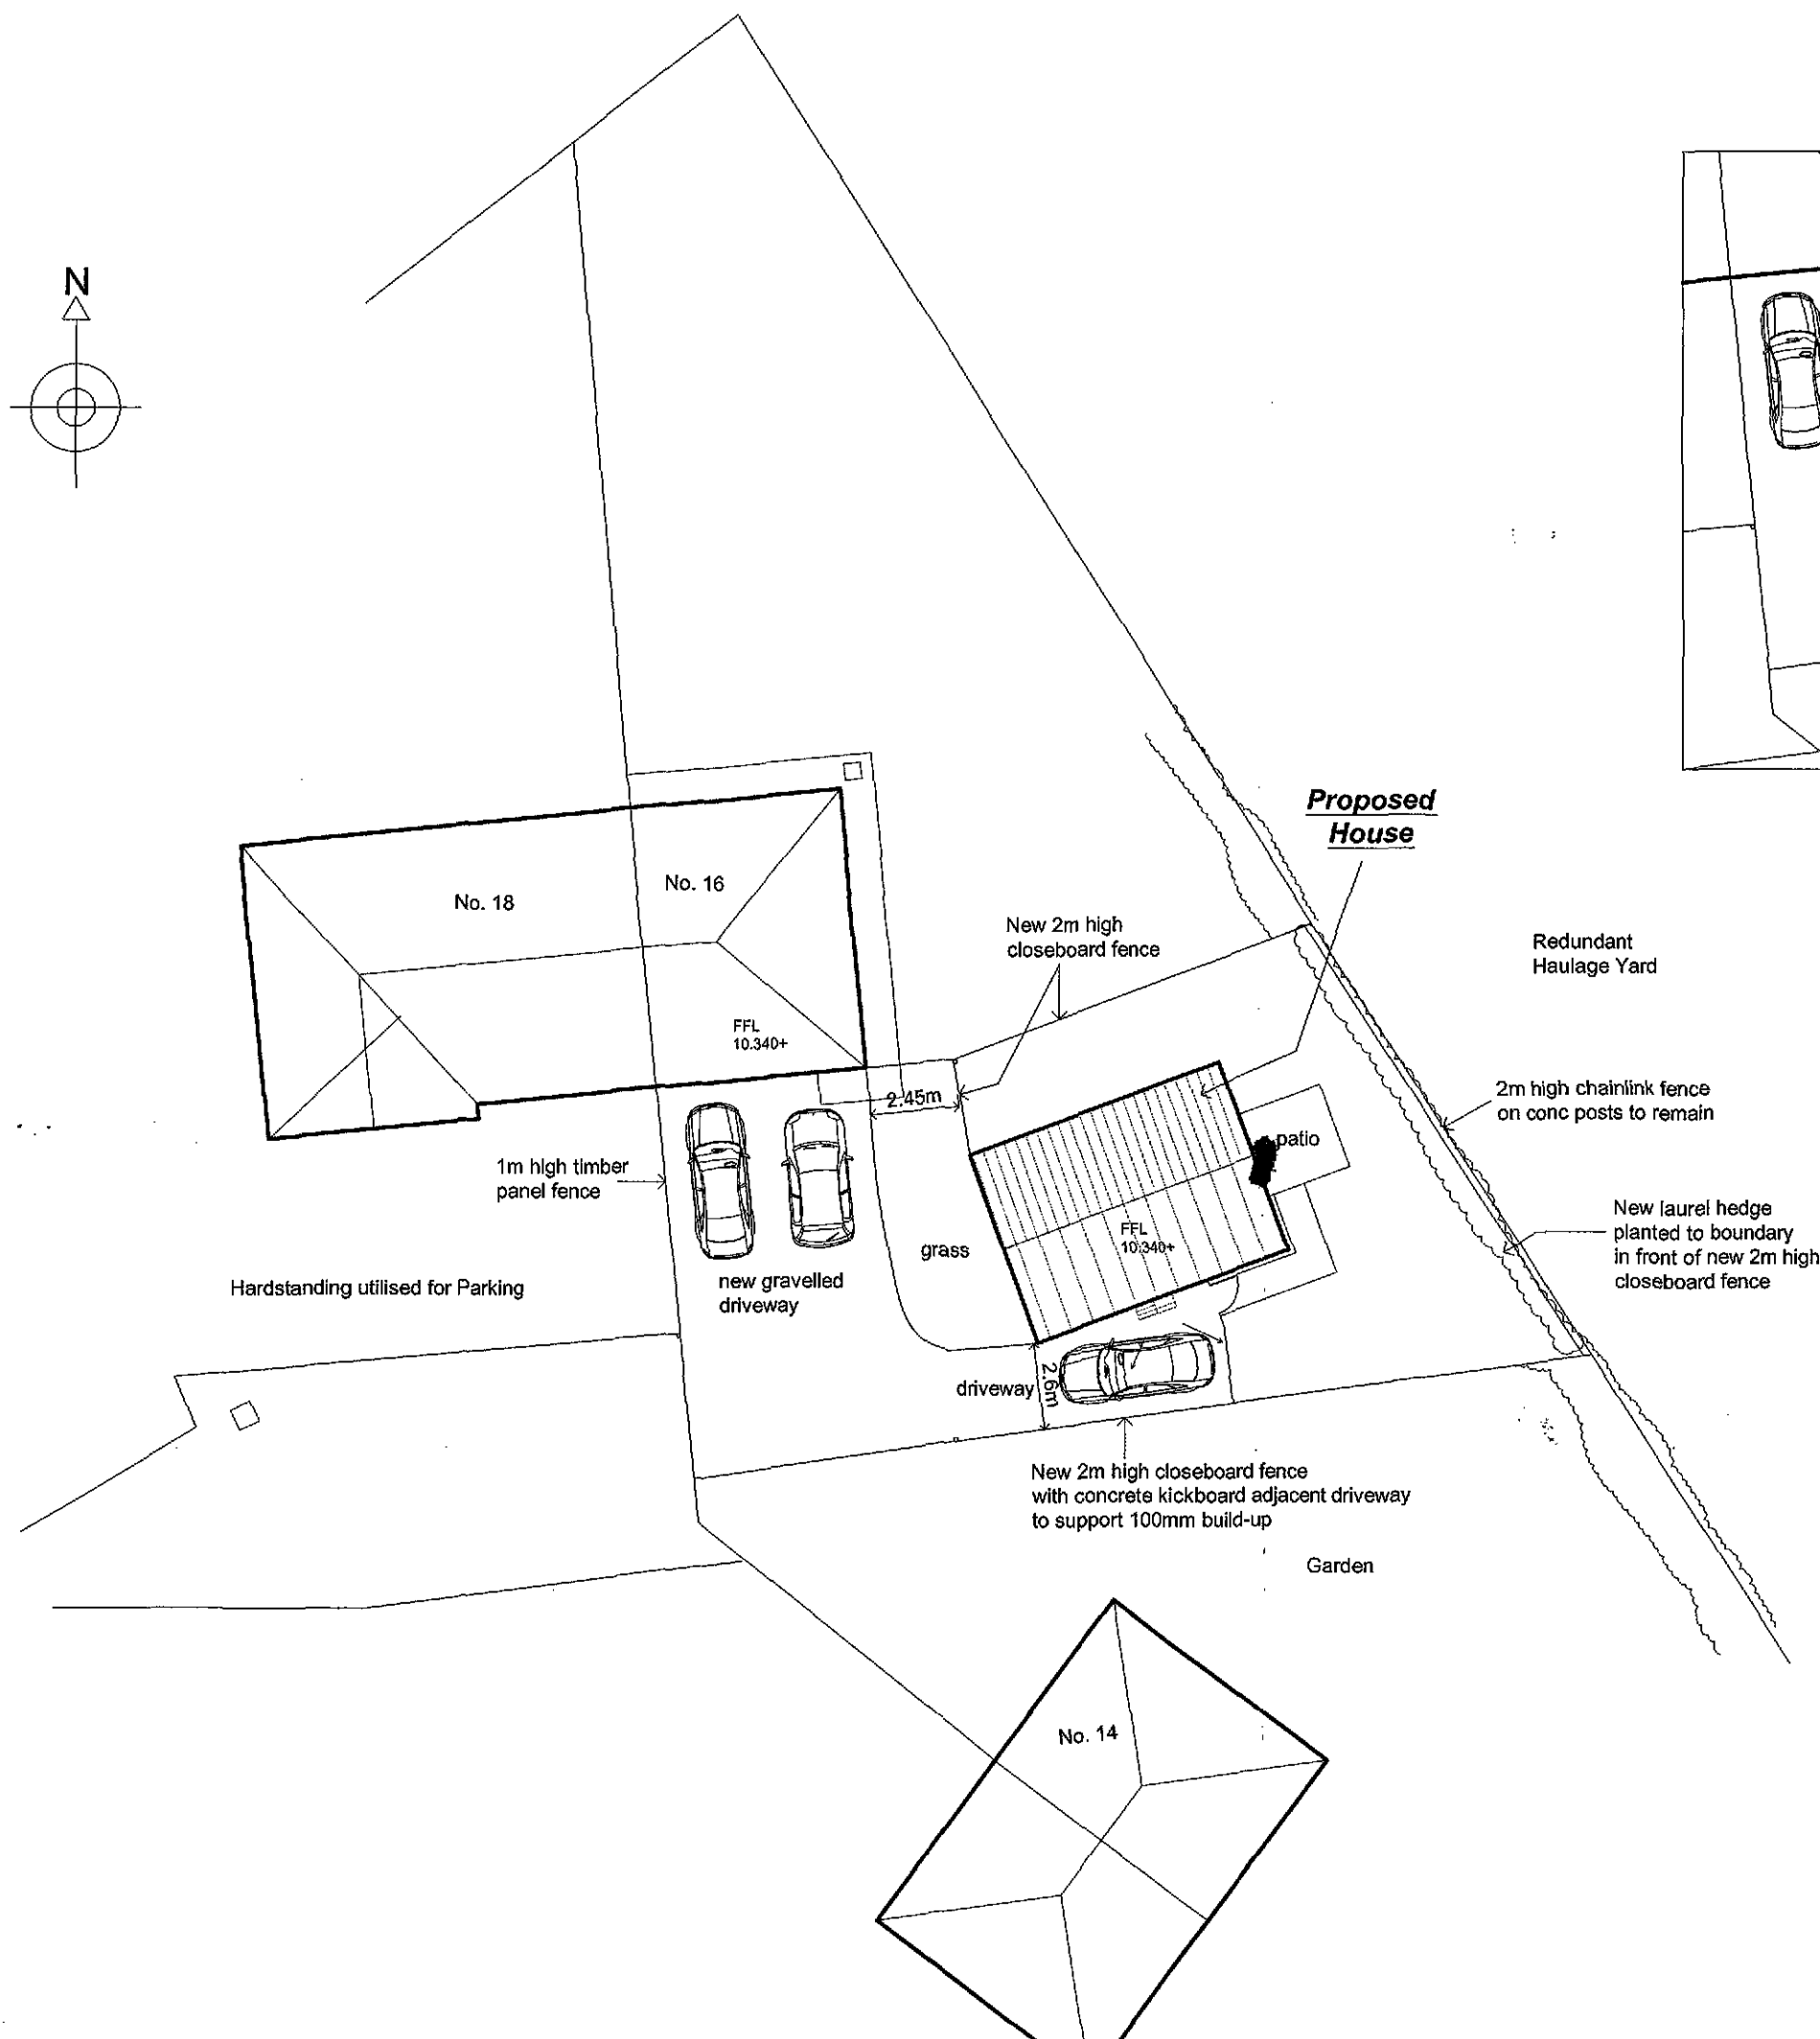


Client	Mr M Harris	Scale	1:200
Project	Proposed Detached House Adjacent No. 16 Garsgate Road Long Sutton Lincolnshire PE12	Date	June 2010
Drawing No.	2010/06/MH/100	Revision	
Title	Site Layout		

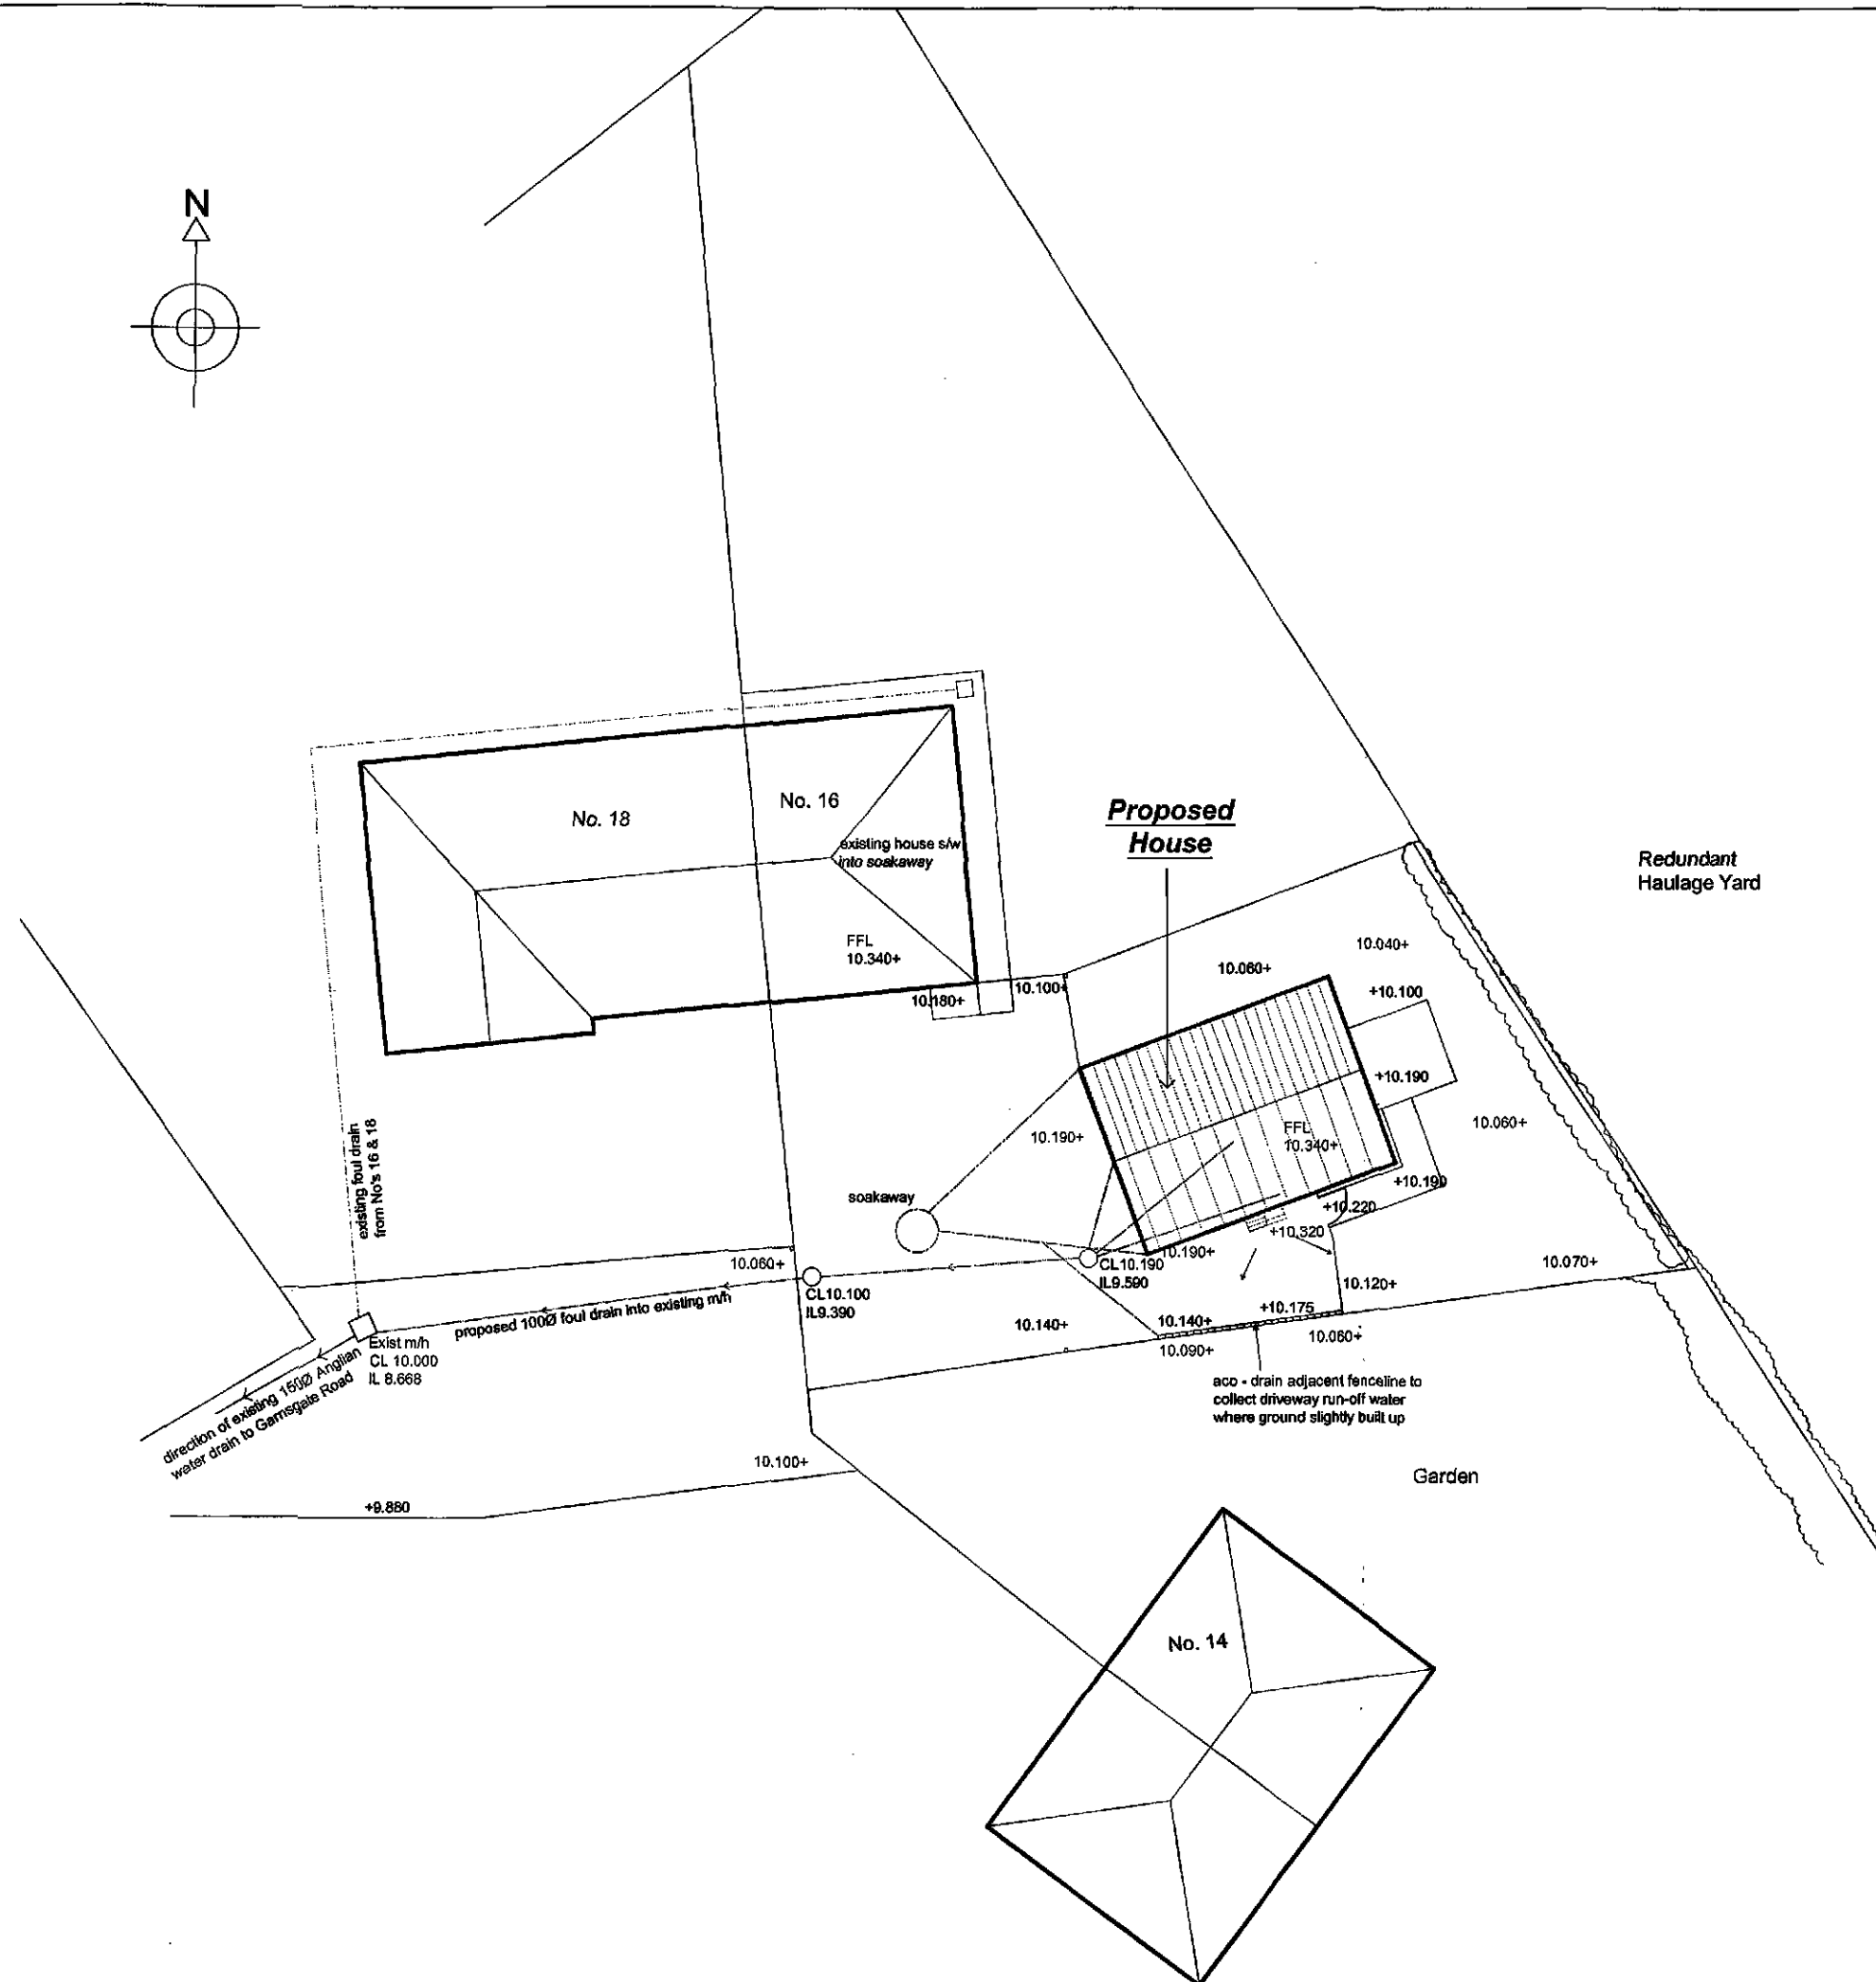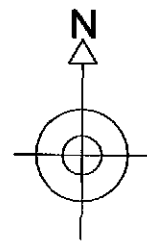


SHDC
Planning & Development
- 3 AUG 2010
Ref: 0636-10

Client	Mr M Harris	Scale	1:200
Project	Proposed Detached House Adjacent No. 16 Garsgate Road Long Sutton Lincolnshire PE12	Date	June 2010
		Drawing No.	2010/06/MH/101
Title	Proposed drainage & levels	Revision	

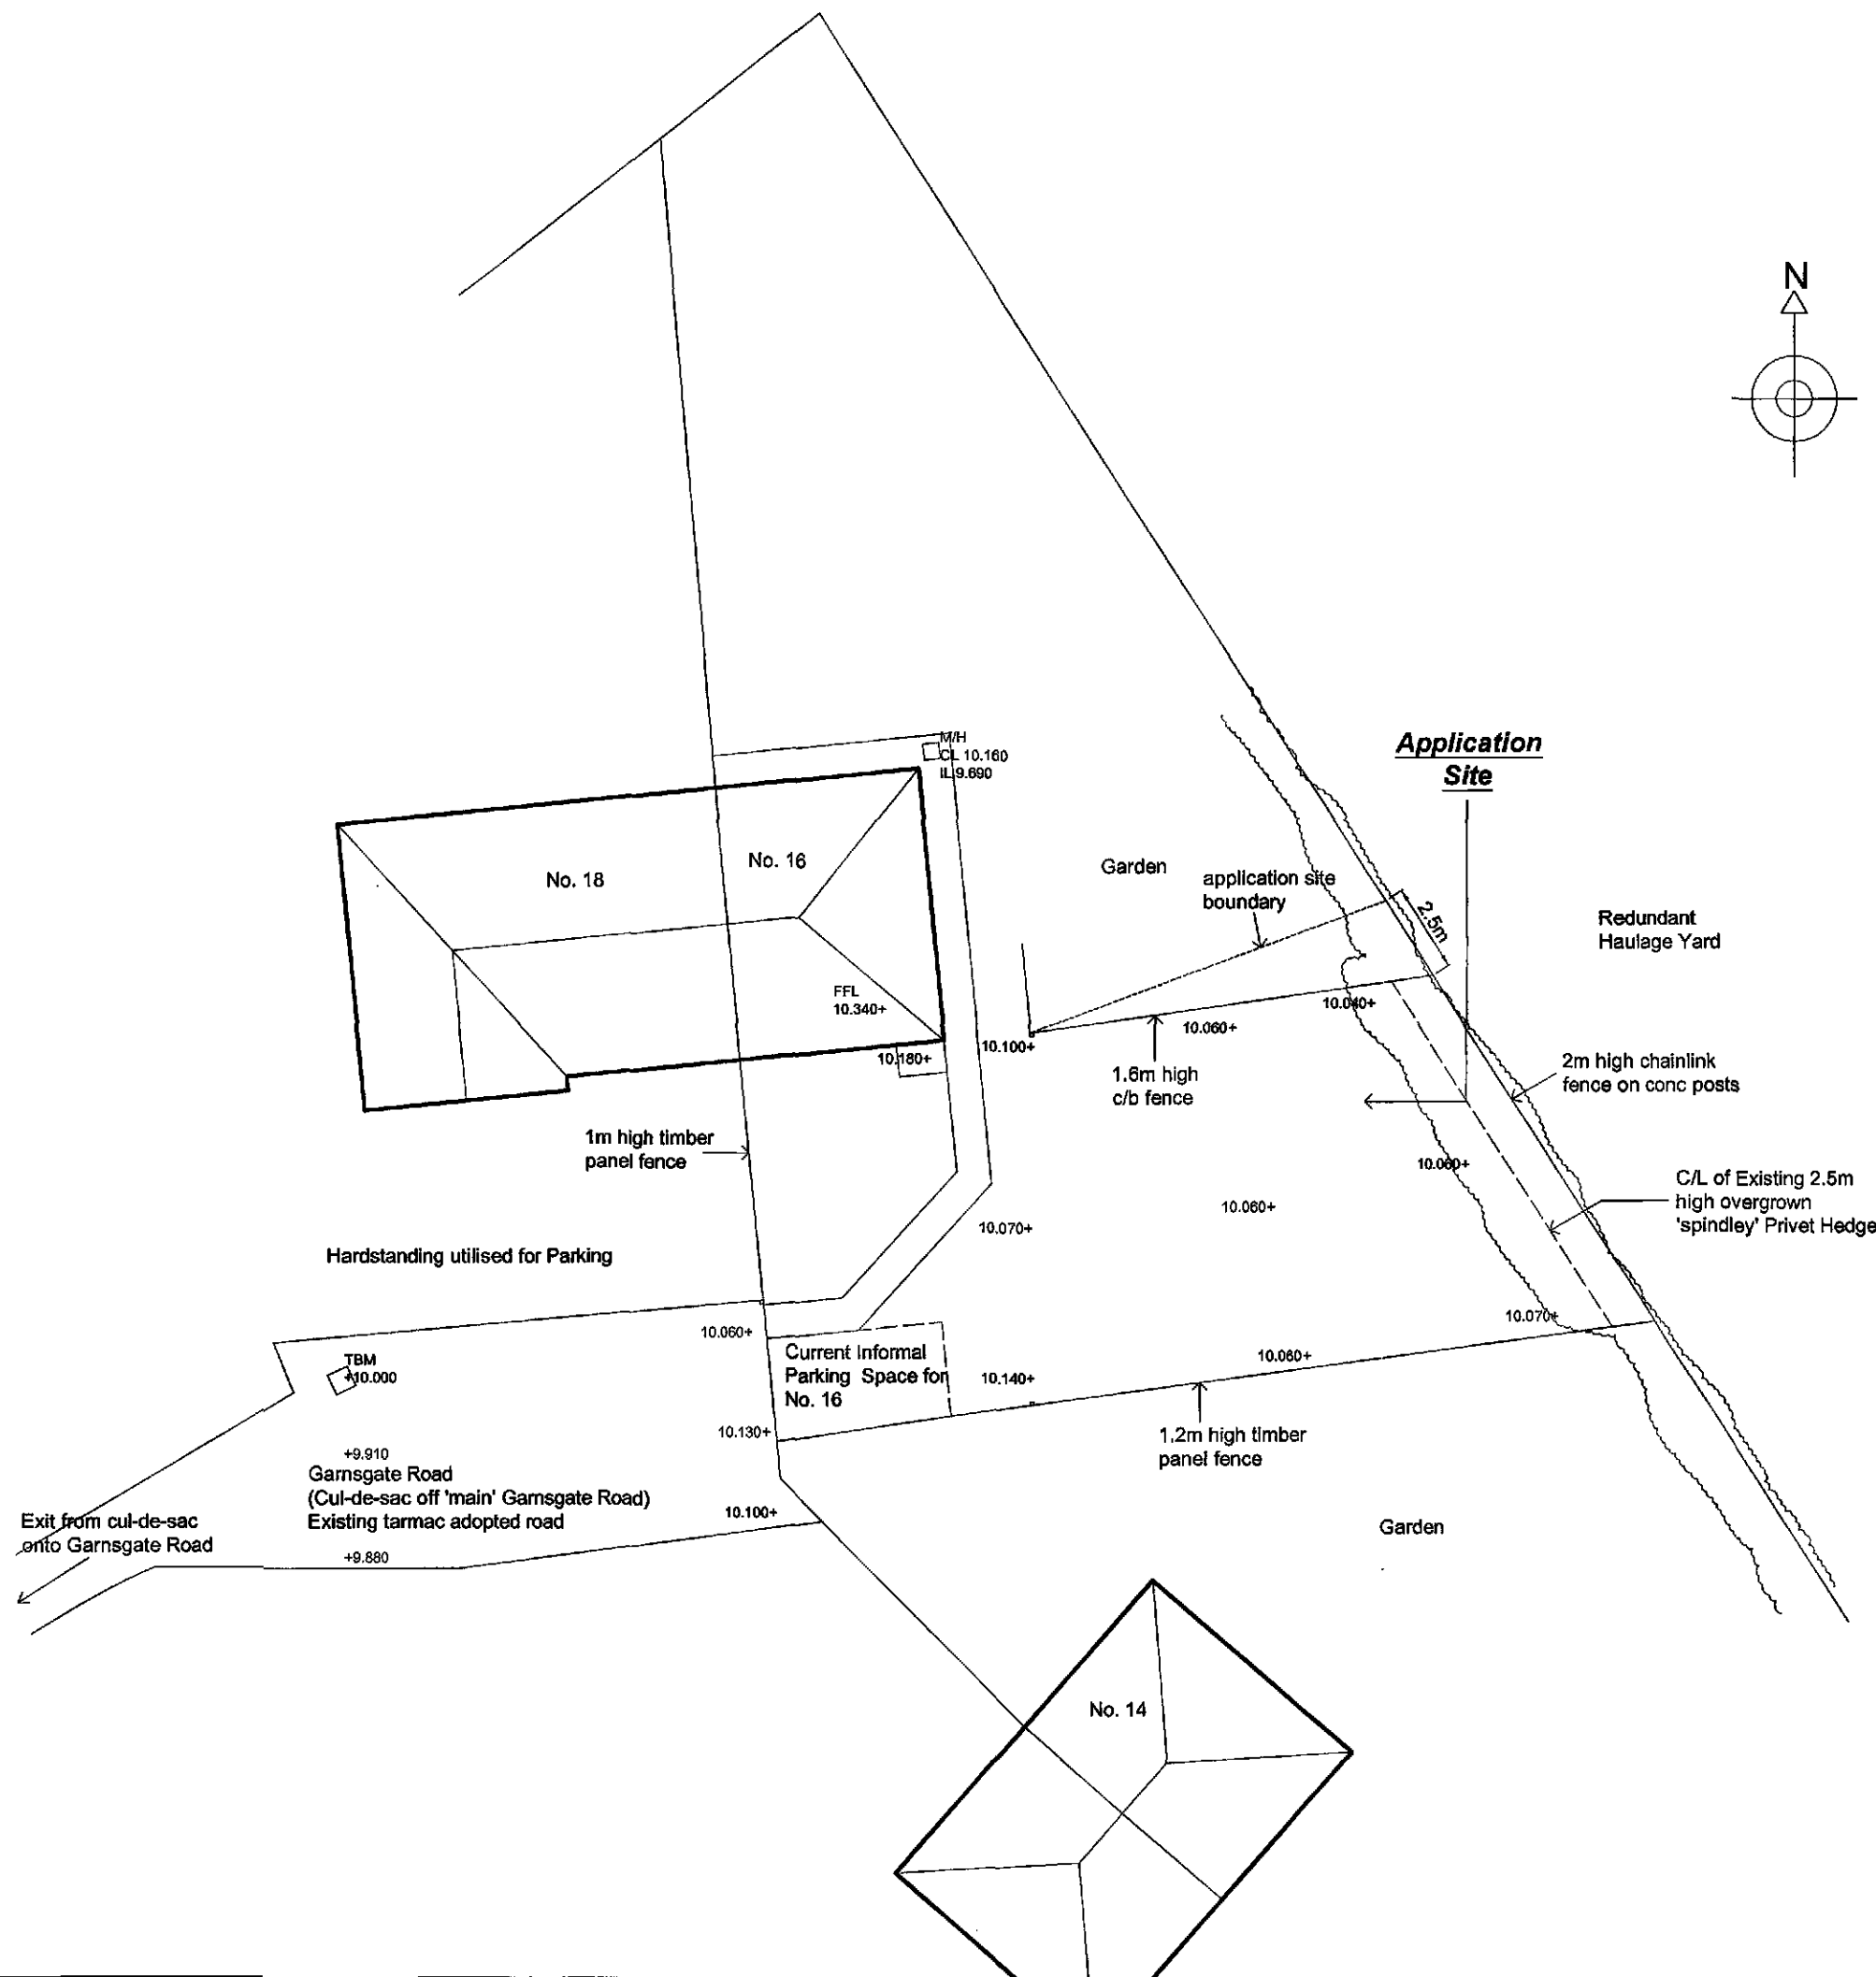


SHDC
Planning & Development
- 3 AUG 2010
Ref: 0636-10


Client	Mr M Harris	Scale	1:200
Project	Proposed Detached House Adjacent No. 16 Garngate Road Long Sutton Lincolnshire PE12	Date	June 2010
Drawing No.	2010/06/MH/001		
Revision			
Title	Site Survey		

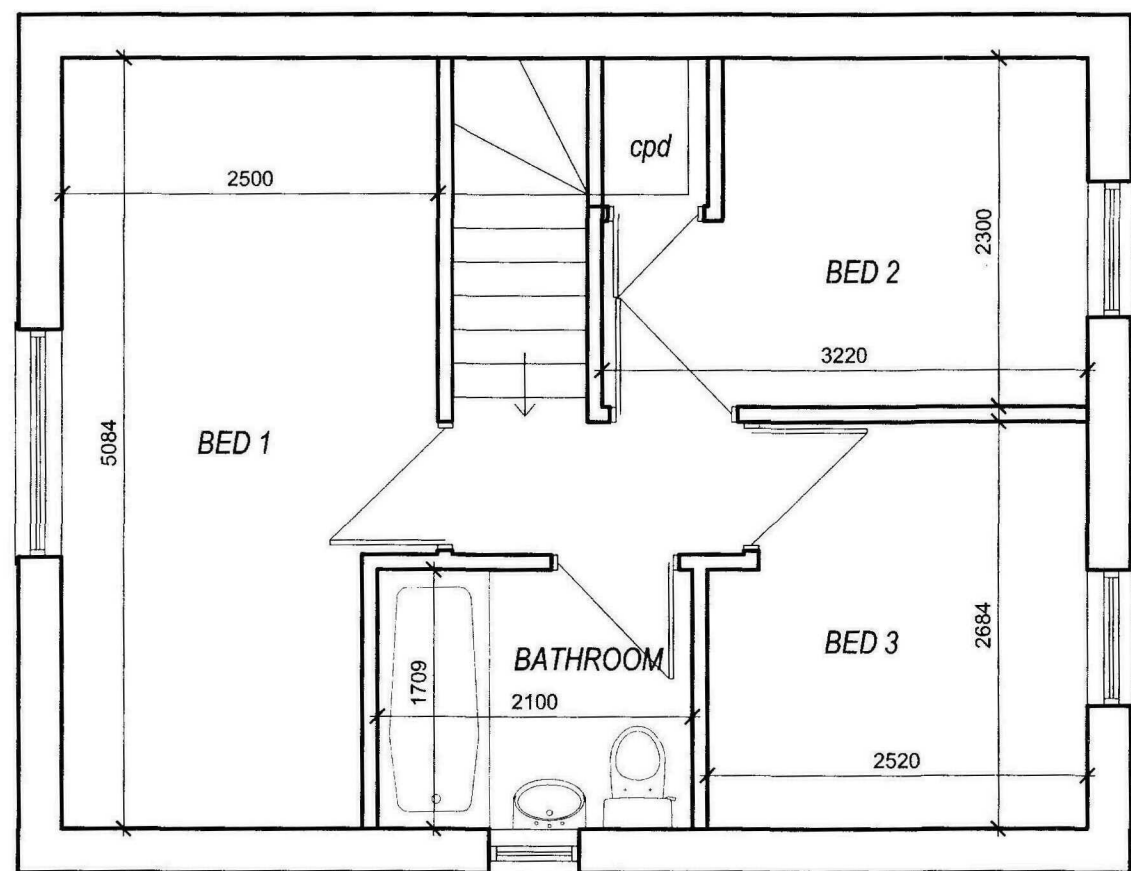


First Floor Layout

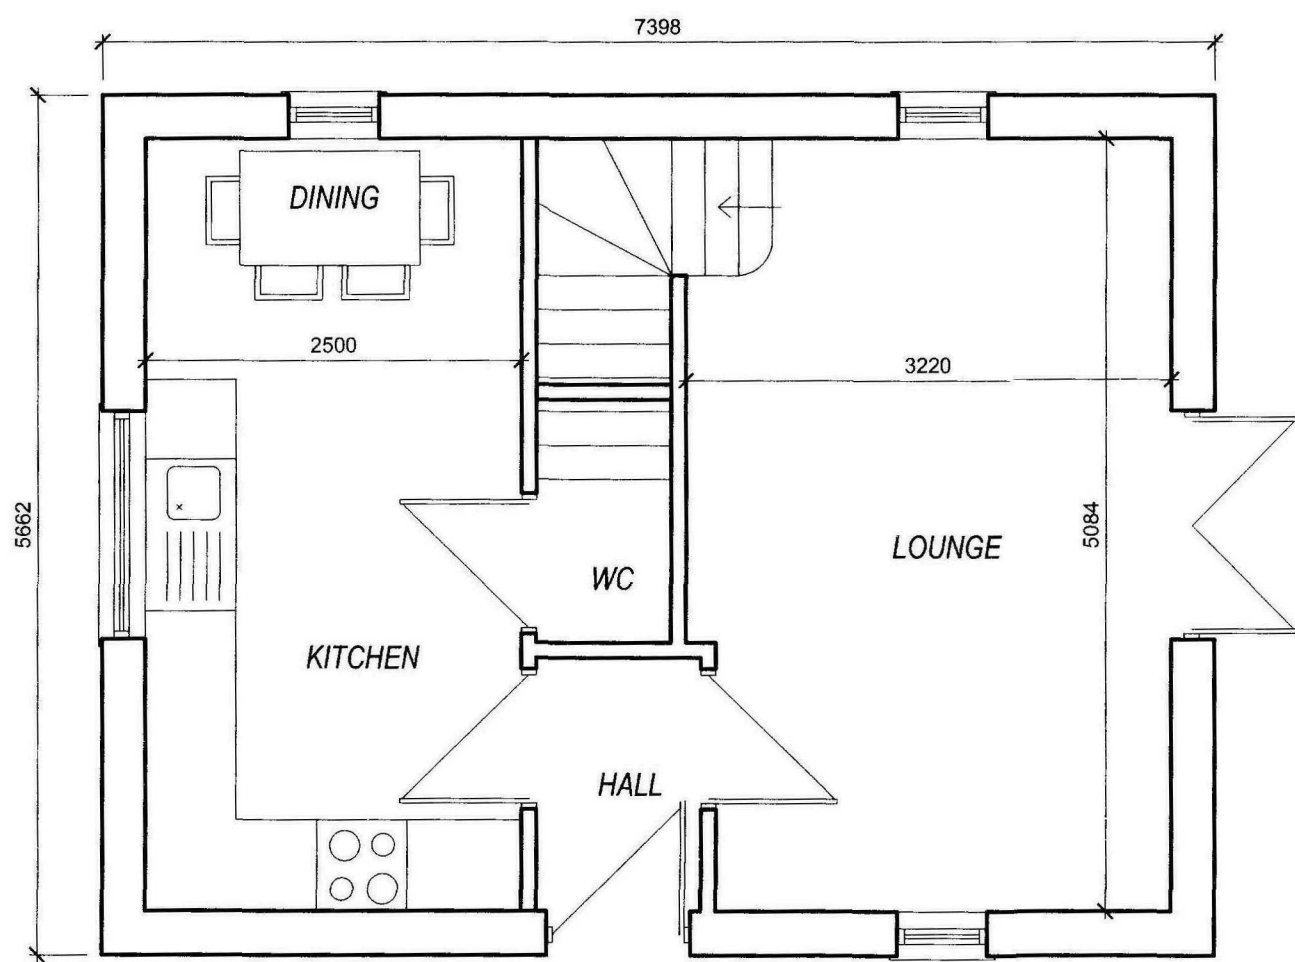

Ground Floor Layout

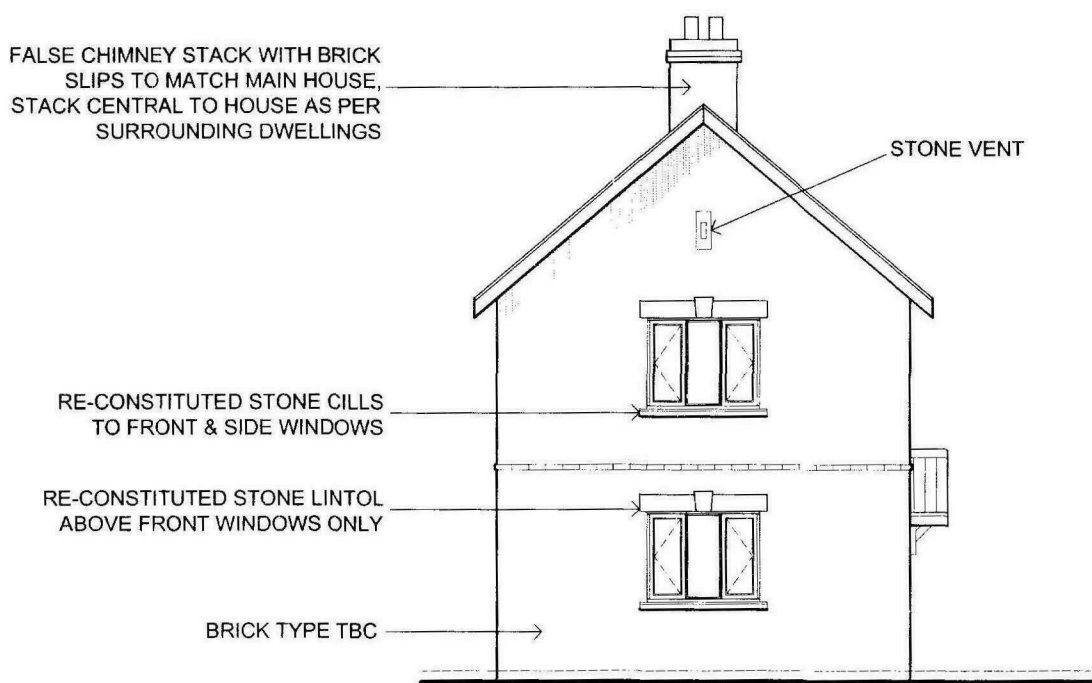

Front Elevation

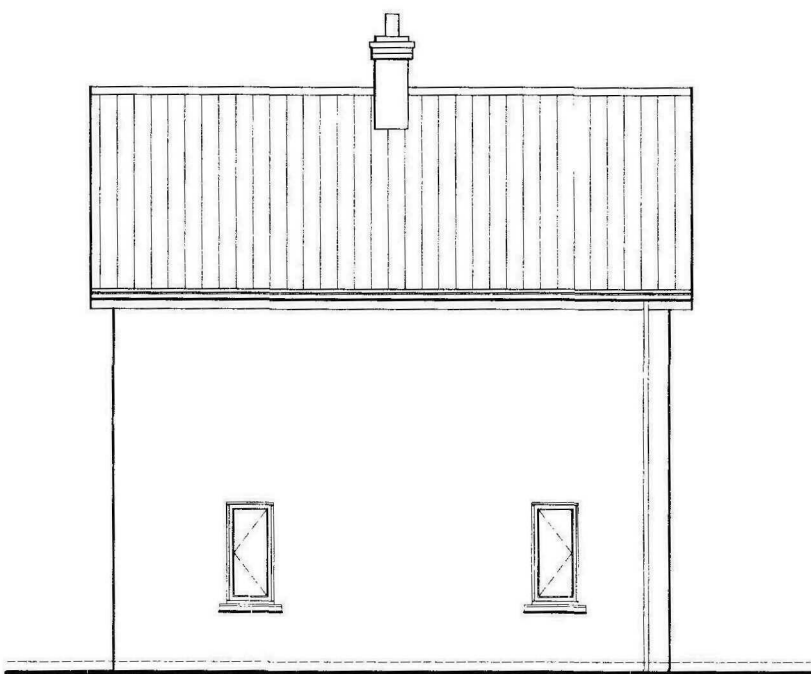

North Side Elevation



Rear Elevation



South Side Elevation

0636-10

Client	Mr M Harris	Scale	1:50 & 1:100
Project	Proposed Detached House Adjacent No. 16 Gamsgate Road Long Sutton Lincolnshire PE12	Date	June 2010
Title	Proposed Floor Layouts & Elevations	Drawing No.	2010/06/MH/200
		Revision	