






PROPOSED STREET SCENE

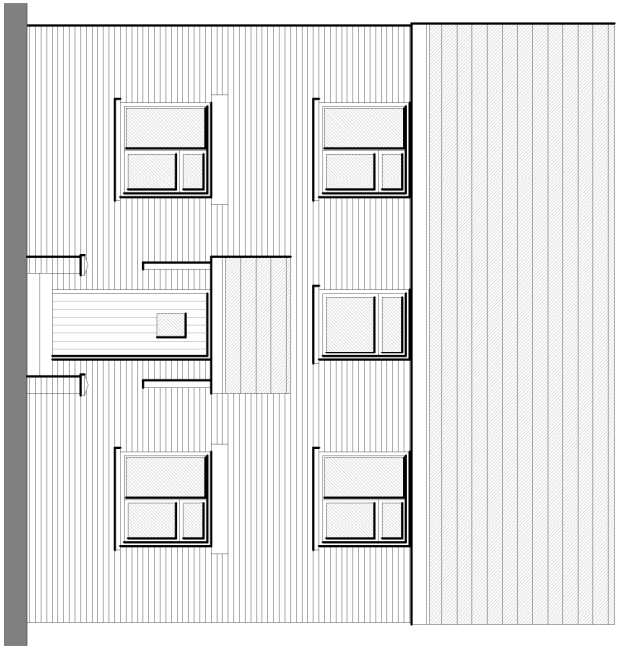


PROPOSED FRONT ELEVATION

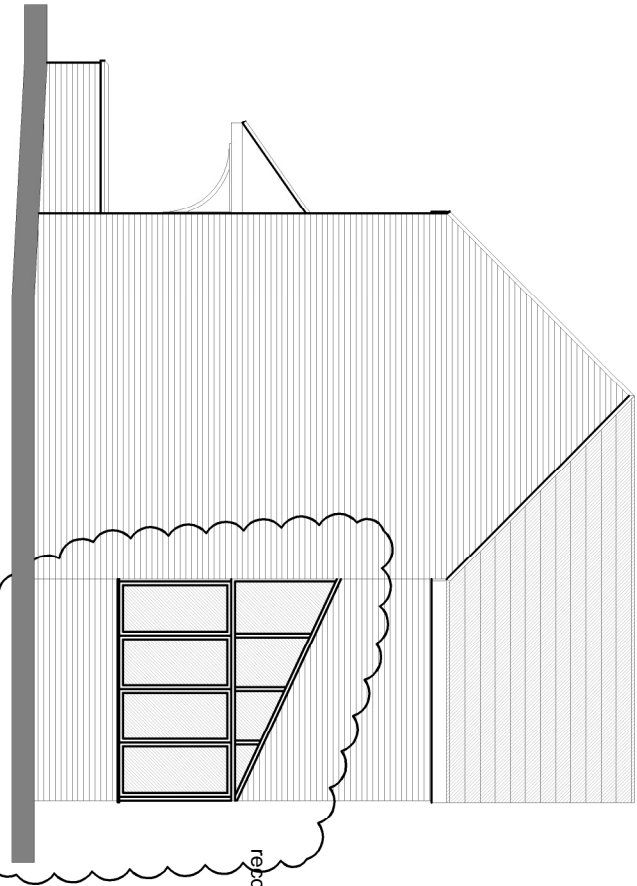

PROPOSED SIDE ELEVATION (west)

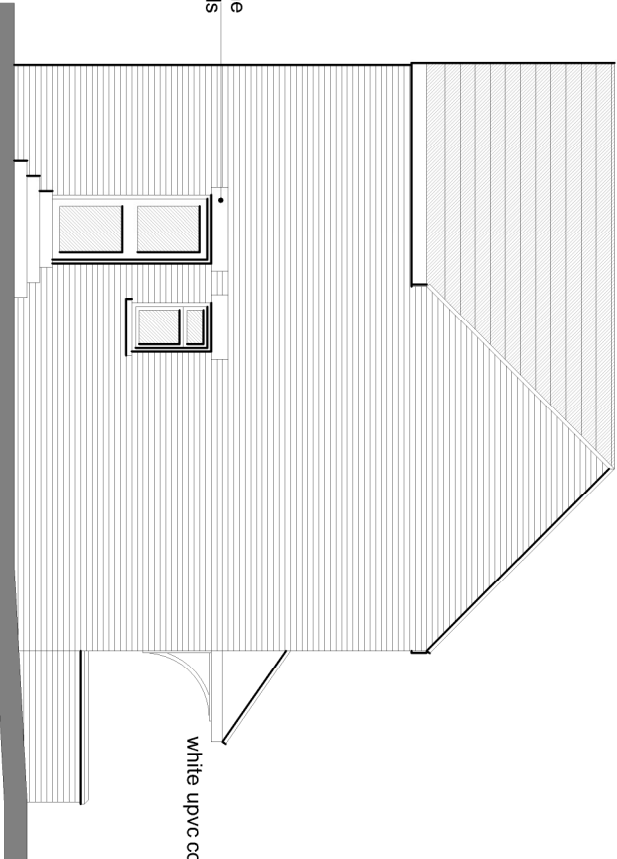

PROPOSED SIDE ELEVATION (east)

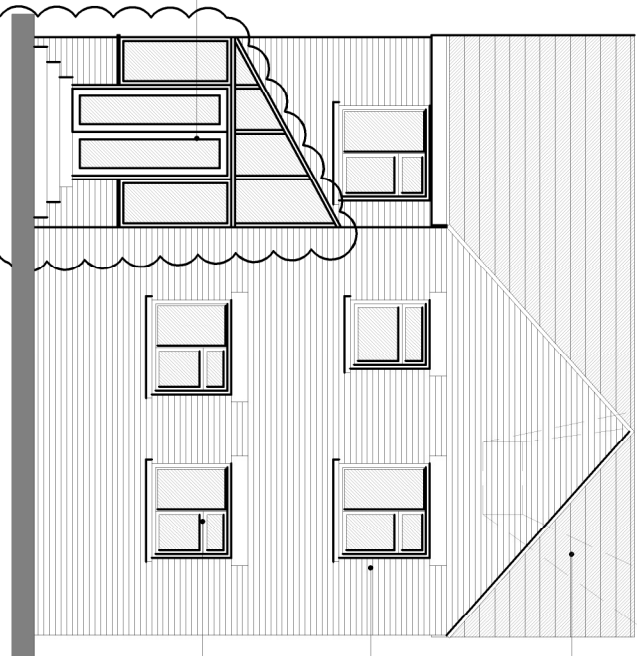

PROPOSED REAR ELEVATION



Hanson Village Sunglow facing brick


concrete interlocking roof tiles

Hanson Village Sunglow facing brick

white upvc windows and doors



PROPOSED GROUND FLOOR PLAN PLOT 3

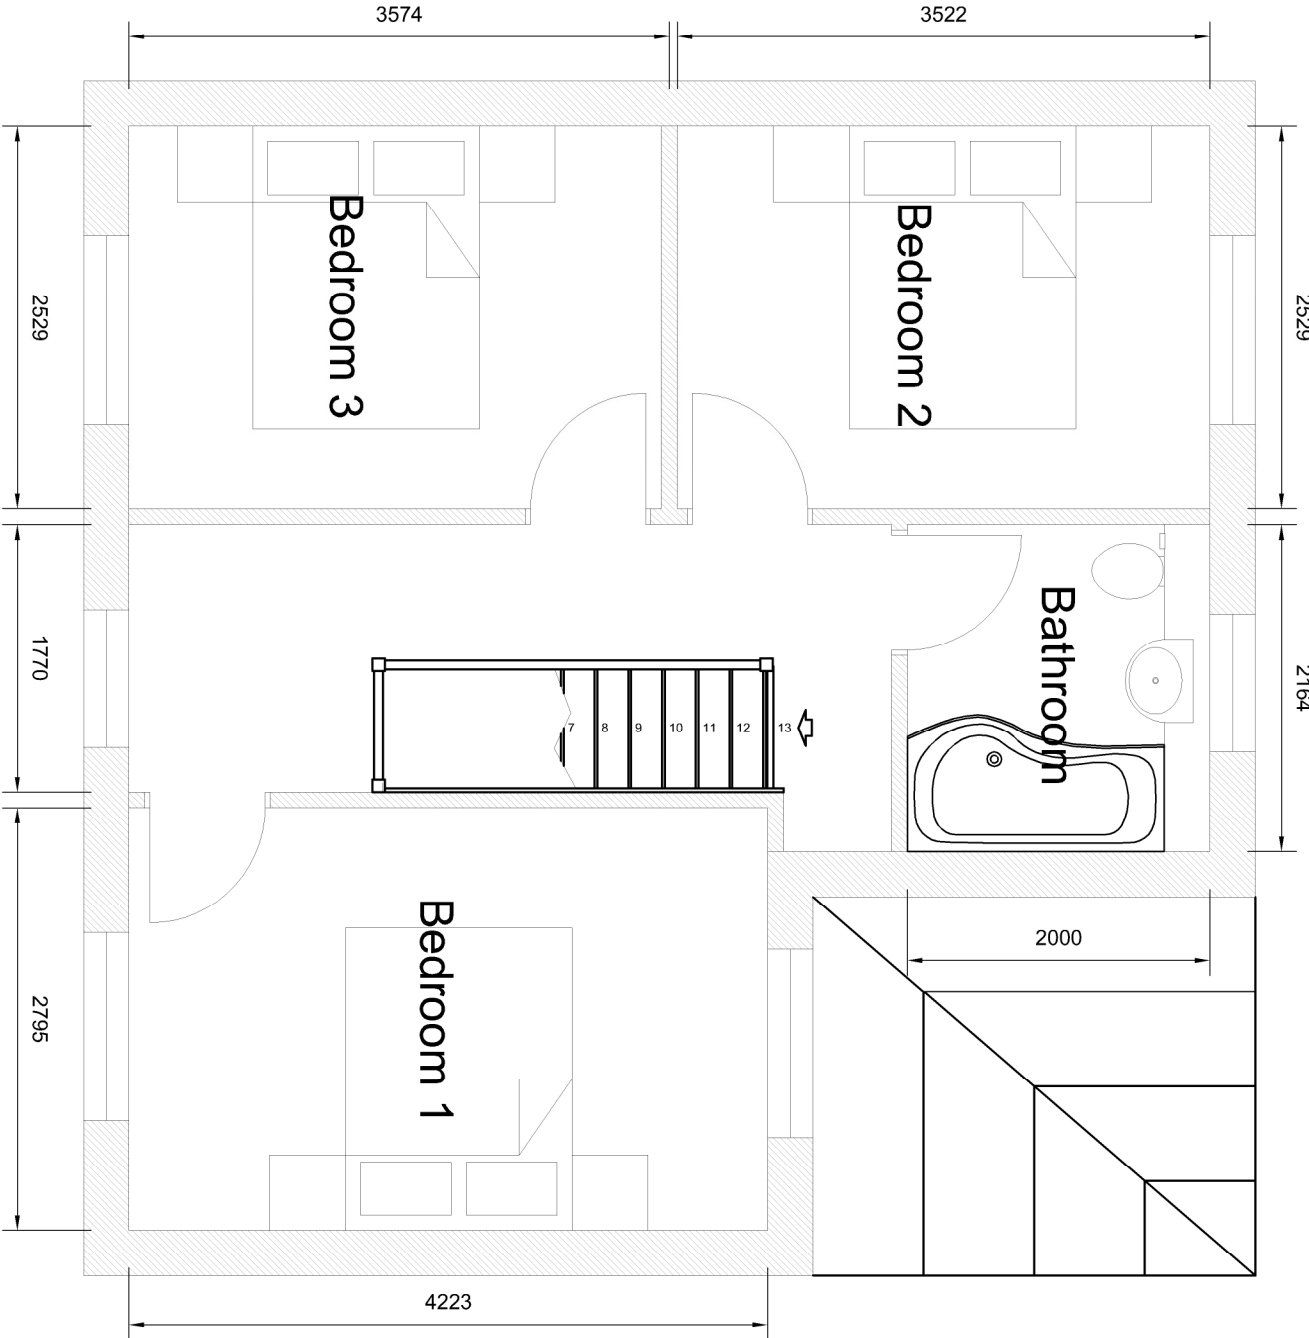

PROPOSED FIRST FLOOR PLAN PLOT 3

A Revision Date Drawn Date

AWM Addition of conservatory to rear

Client R K Wilson

Project Proposed Residential Development (Old Brewery Lane, Long Sutton)

Drawing Planning Drawing

Scale 1:50, 1:100, @ A2 Drawn AWM Checked TAC Date 15/10/2015

Trevor A Clay RIBA Ltd, 14 Old Fenlike Road, Weston Hills, Spalding, Lincs. PE12 6DD
01406 380027 trevor@tacarchitects.co.uk