


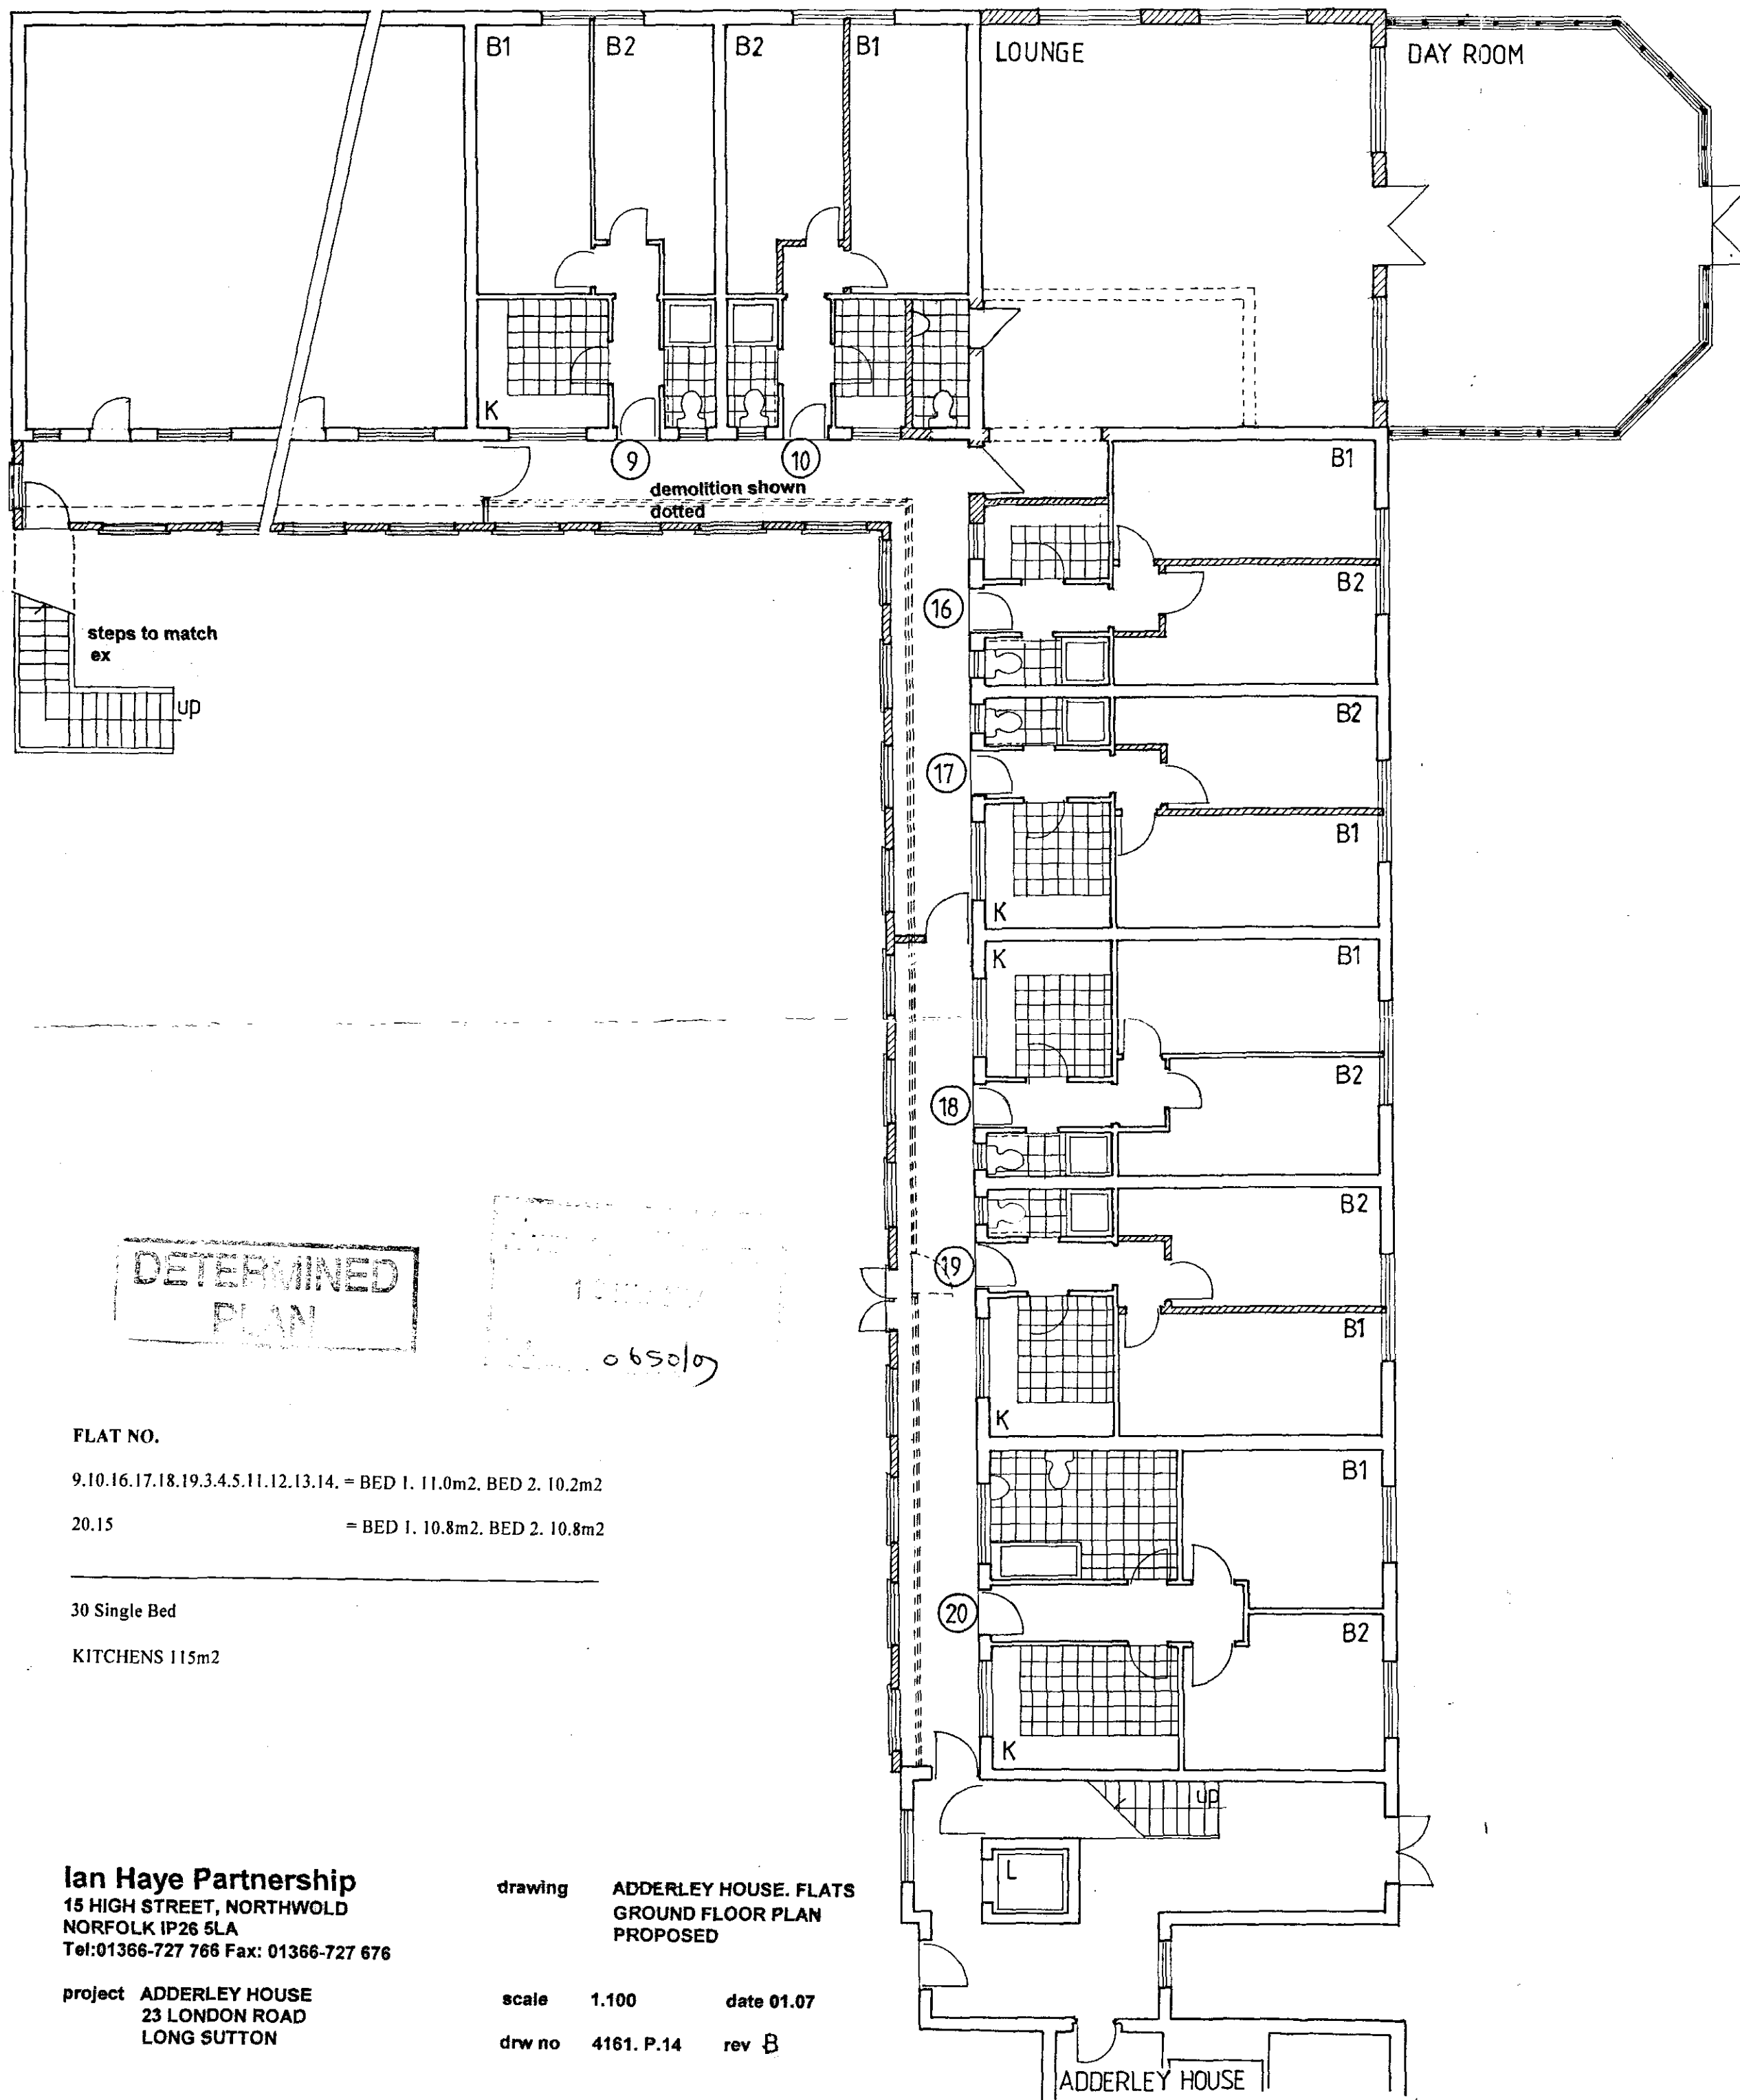

FLAT NO.

9.10.16.17.18.19.3.4.5.11.12.13.14. = BED 1. 11.0m2. BED 2. 10.2m2

20.15 = BED 1. 10.8m2. BED 2. 10.8m2

30 Single Bed

KITCHENS 115m2

Ian Haye Partnership
15 HIGH STREET, NORTHWOLD
NORFOLK IP26 5LA
Tel:01366-727 766 Fax: 01366-727 676

project ADDERLEY HOUSE
23 LONDON ROAD
LONG SUTTON

drawing ADDERLEY HOUSE. FLATS
GROUND FLOOR PLAN
PROPOSED

scale 1:100 date 01.07

drw no 4161. P.14 rev B