
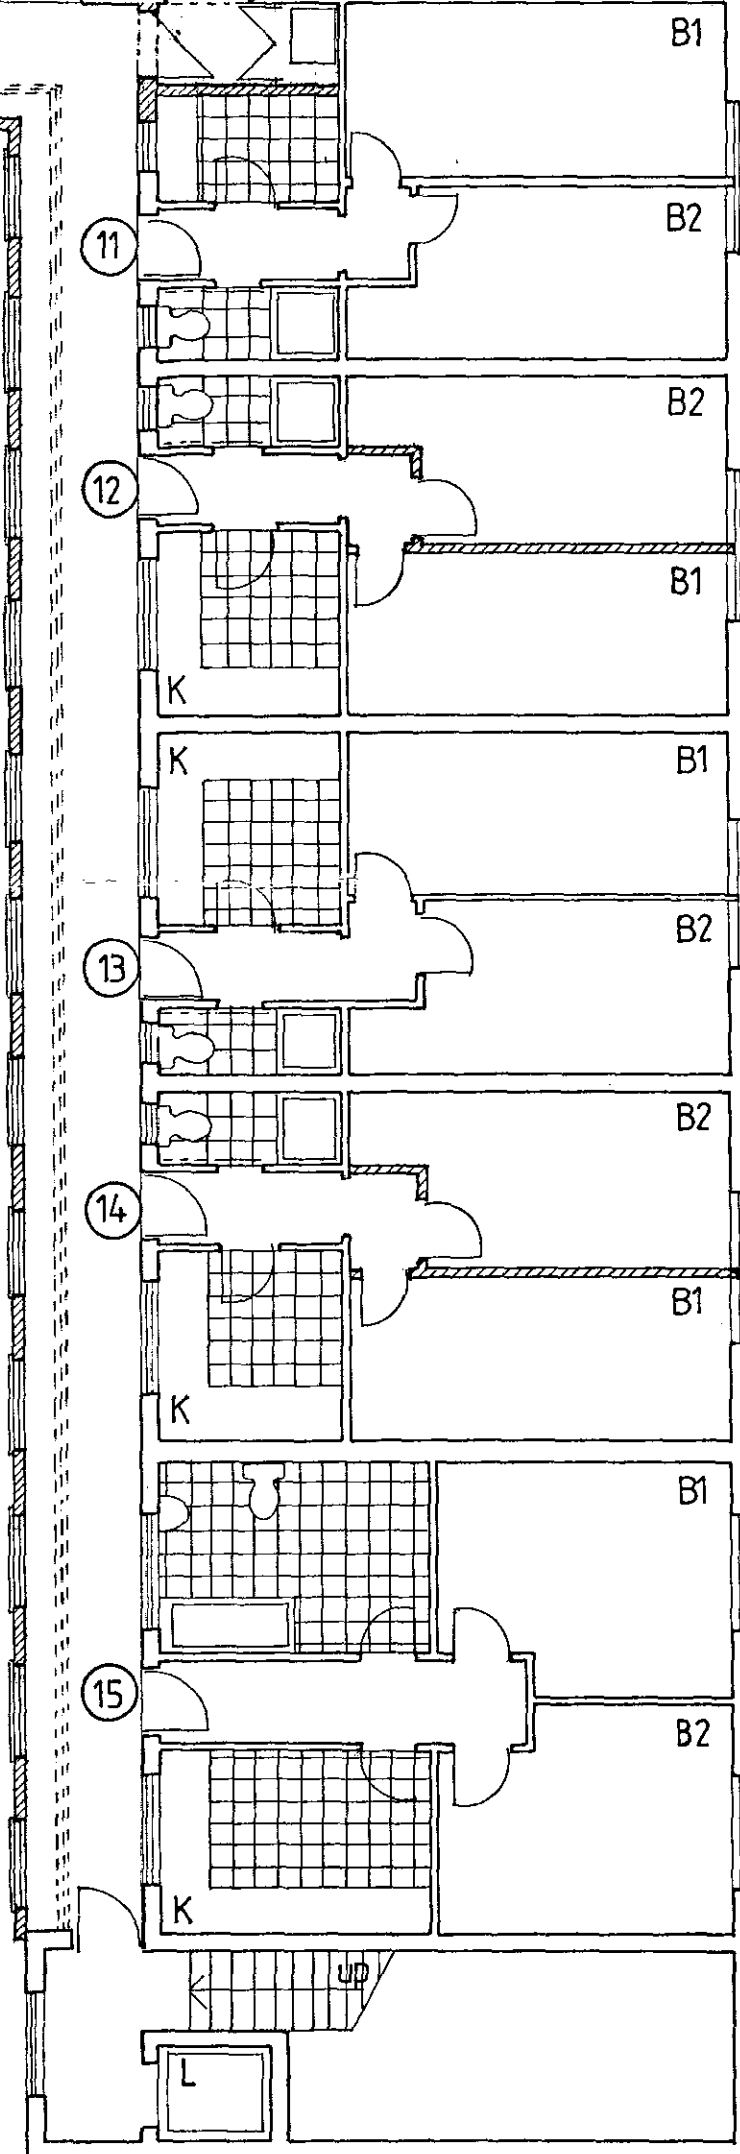


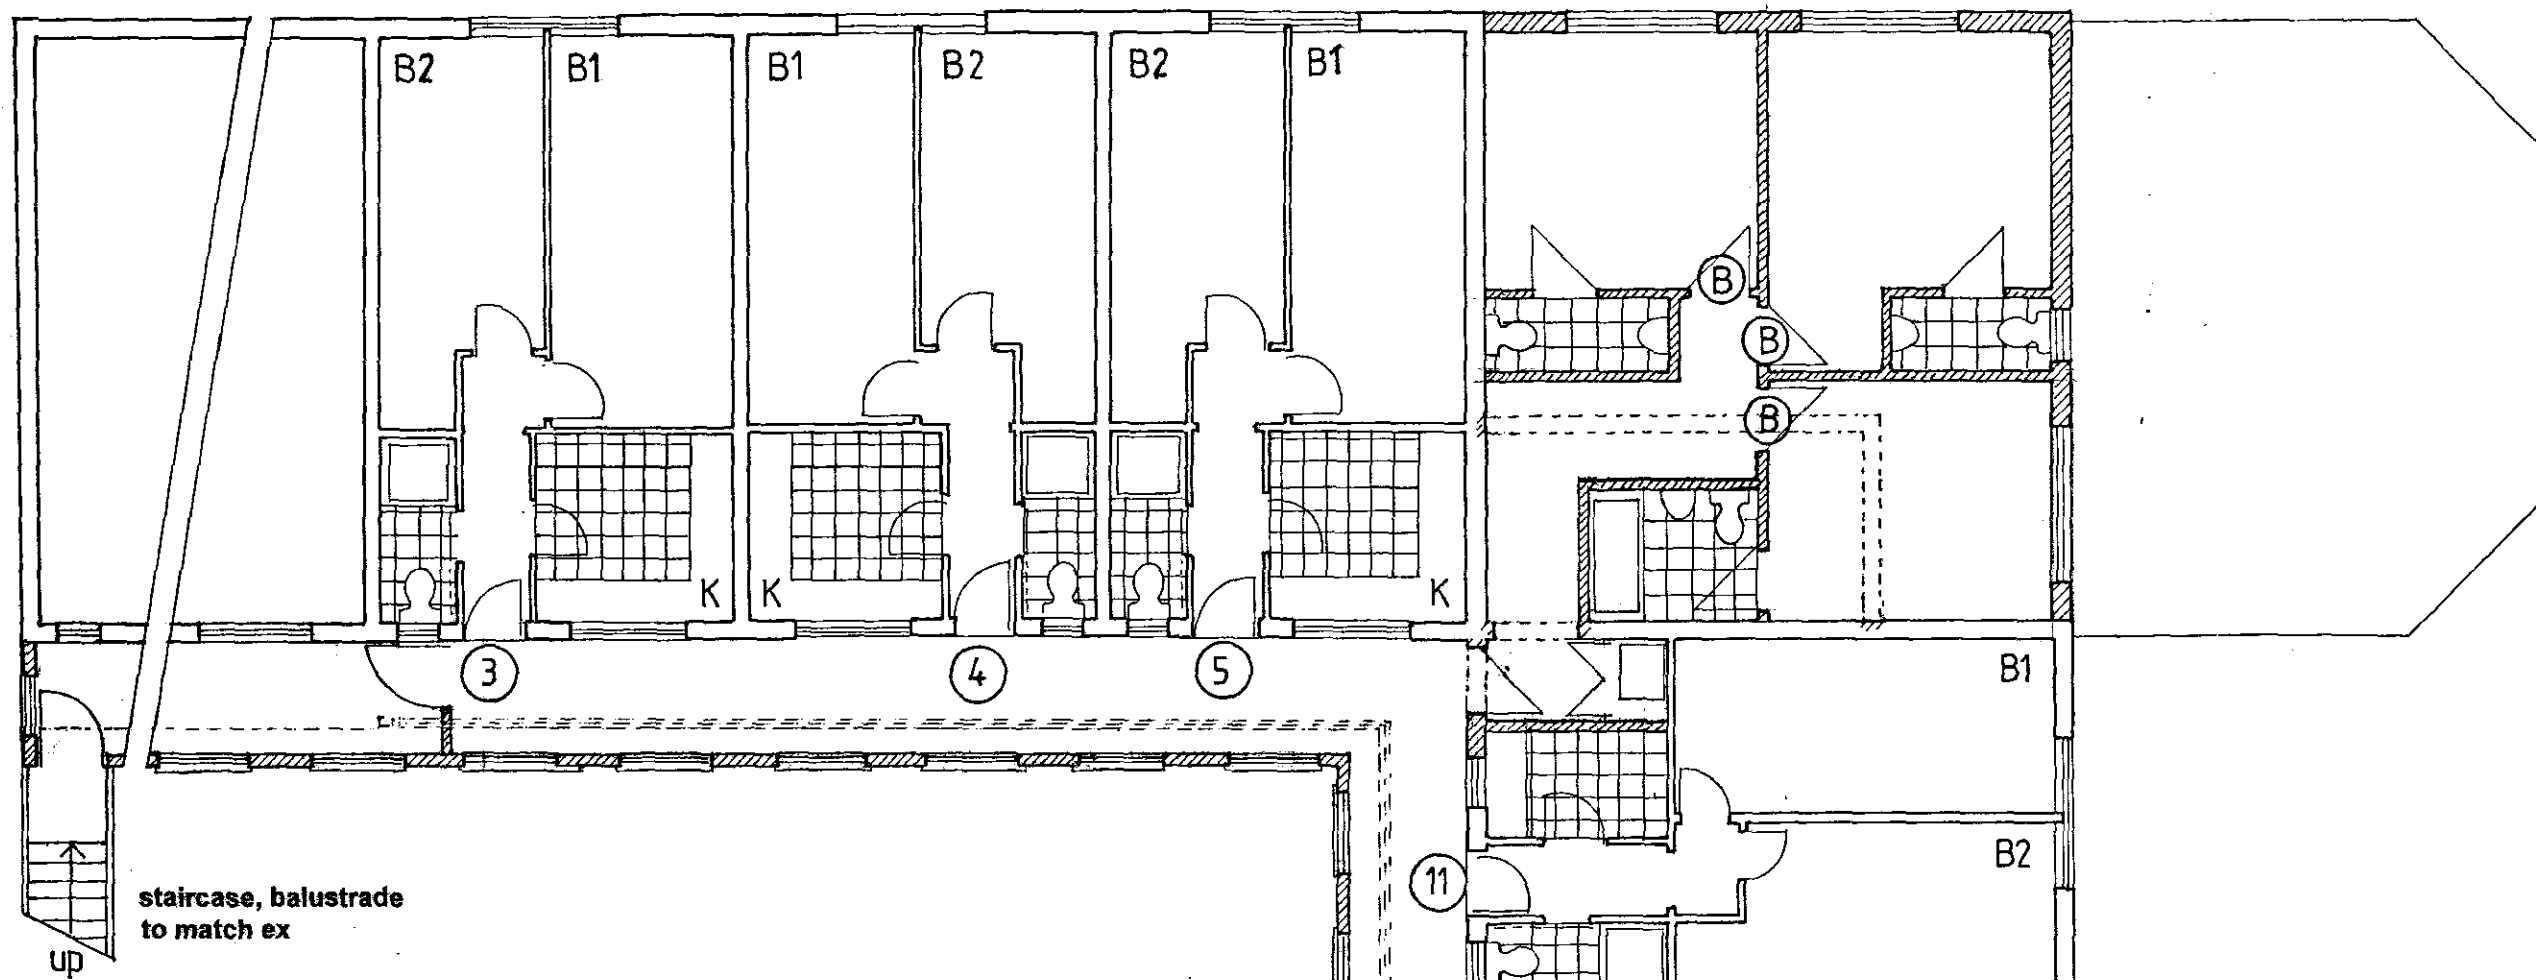

DETERMINED
PLAN
0650/07

Ian Hays Partnership
15 HIGH STREET, NORTHWOLD
NORFOLK IP26 5LA
Tel: 01366-727 766 Fax: 01366-727 676

project ADDERLEY HOUSE
23 LONDON ROAD
LONG SUTTON

drawing ADDERLEY HOUSE. FLATS
FIRST FLOOR PLAN
PROPOSED

scale 1:100 date 01.07
drw no 4161. P.15 rev B

