






PROPOSED FRONT ELEVATION

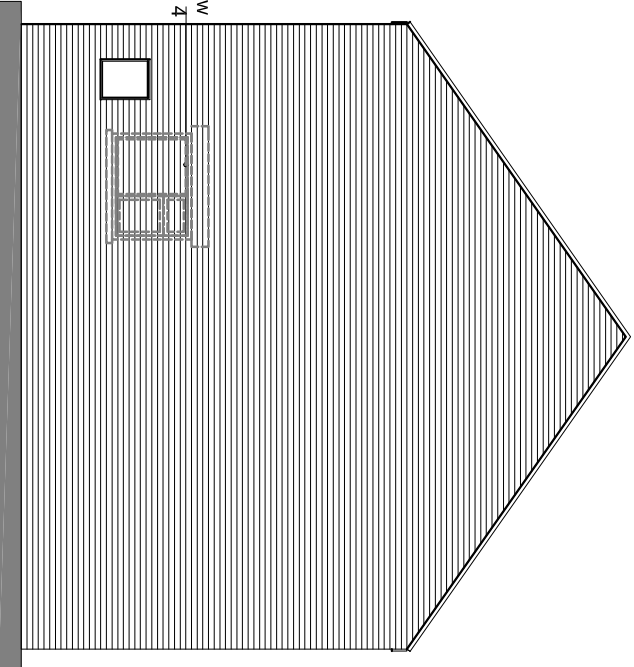


PROPOSED SIDE ELEVATION (west)

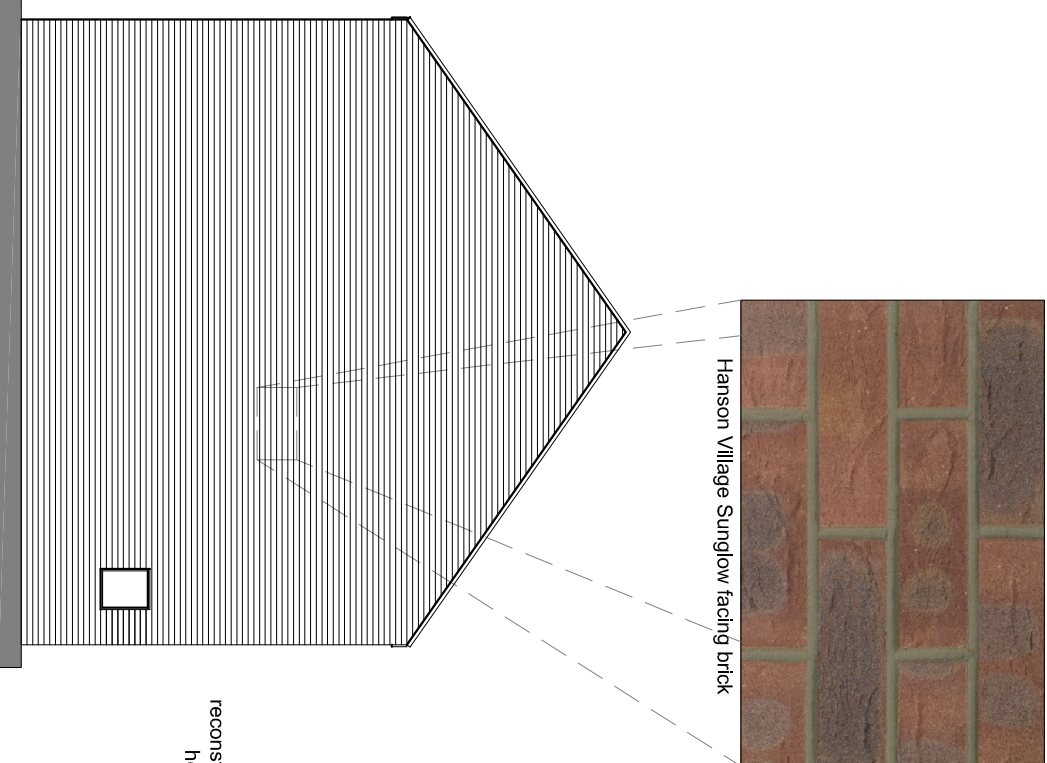


PROPOSED SIDE ELEVATION (east)

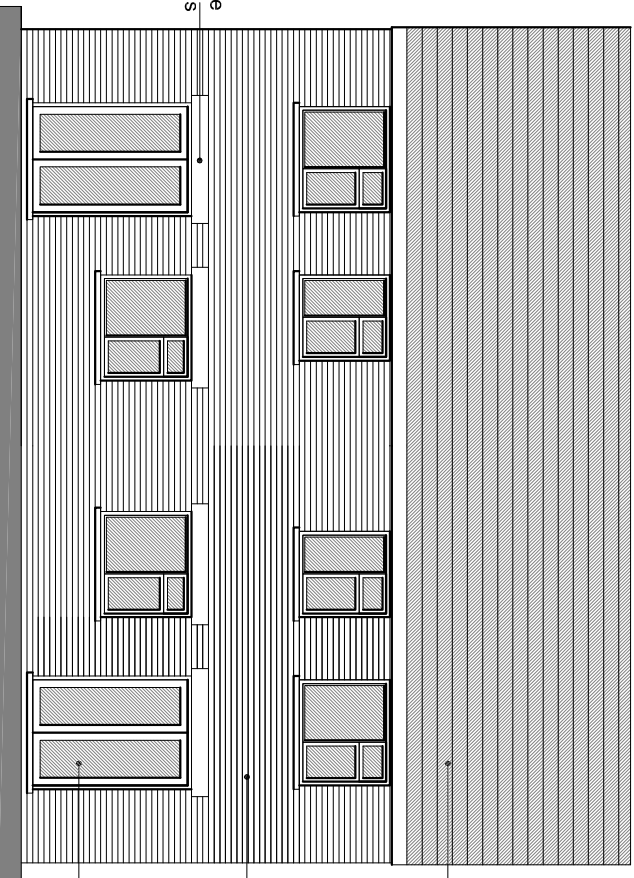


PROPOSED REAR ELEVATION

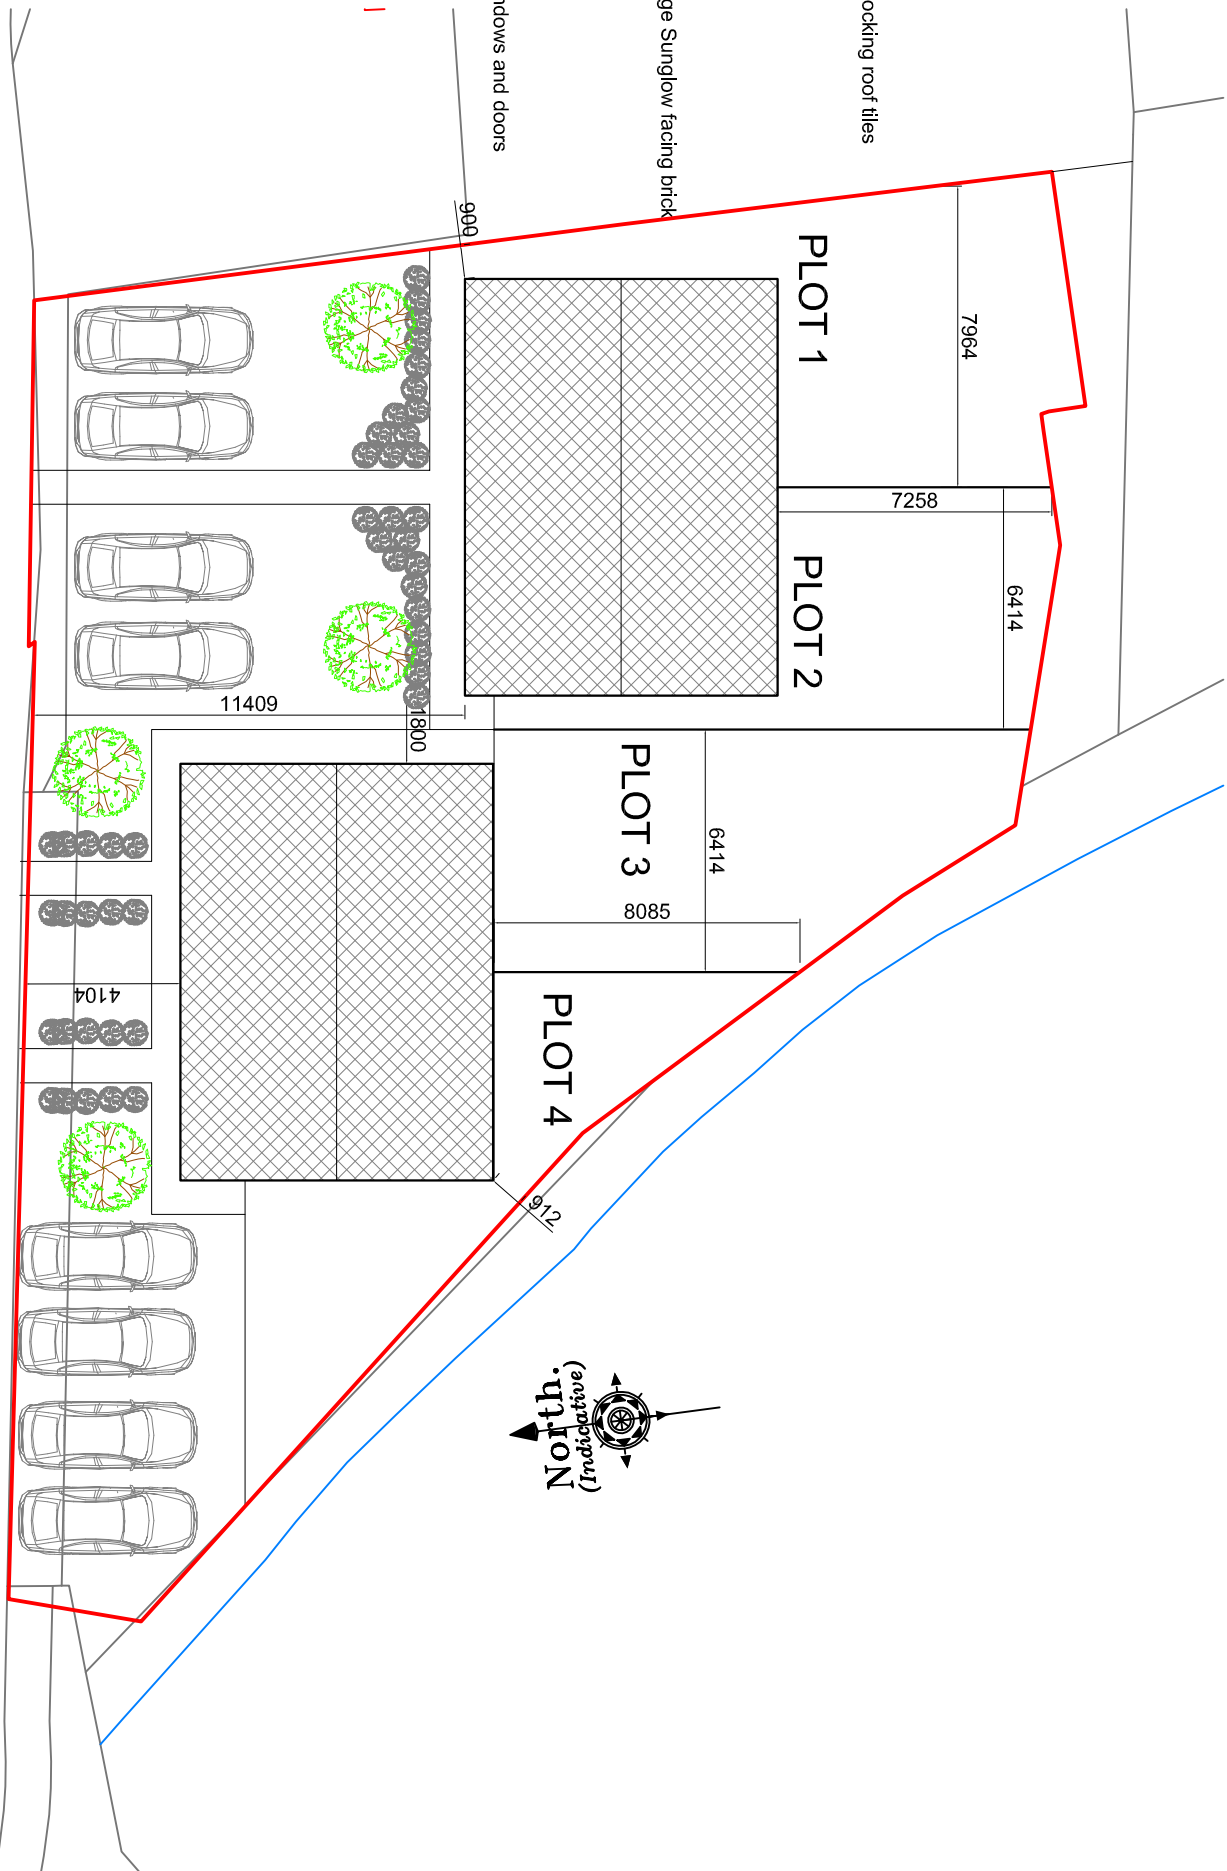


PROPOSED BLOCK PLAN

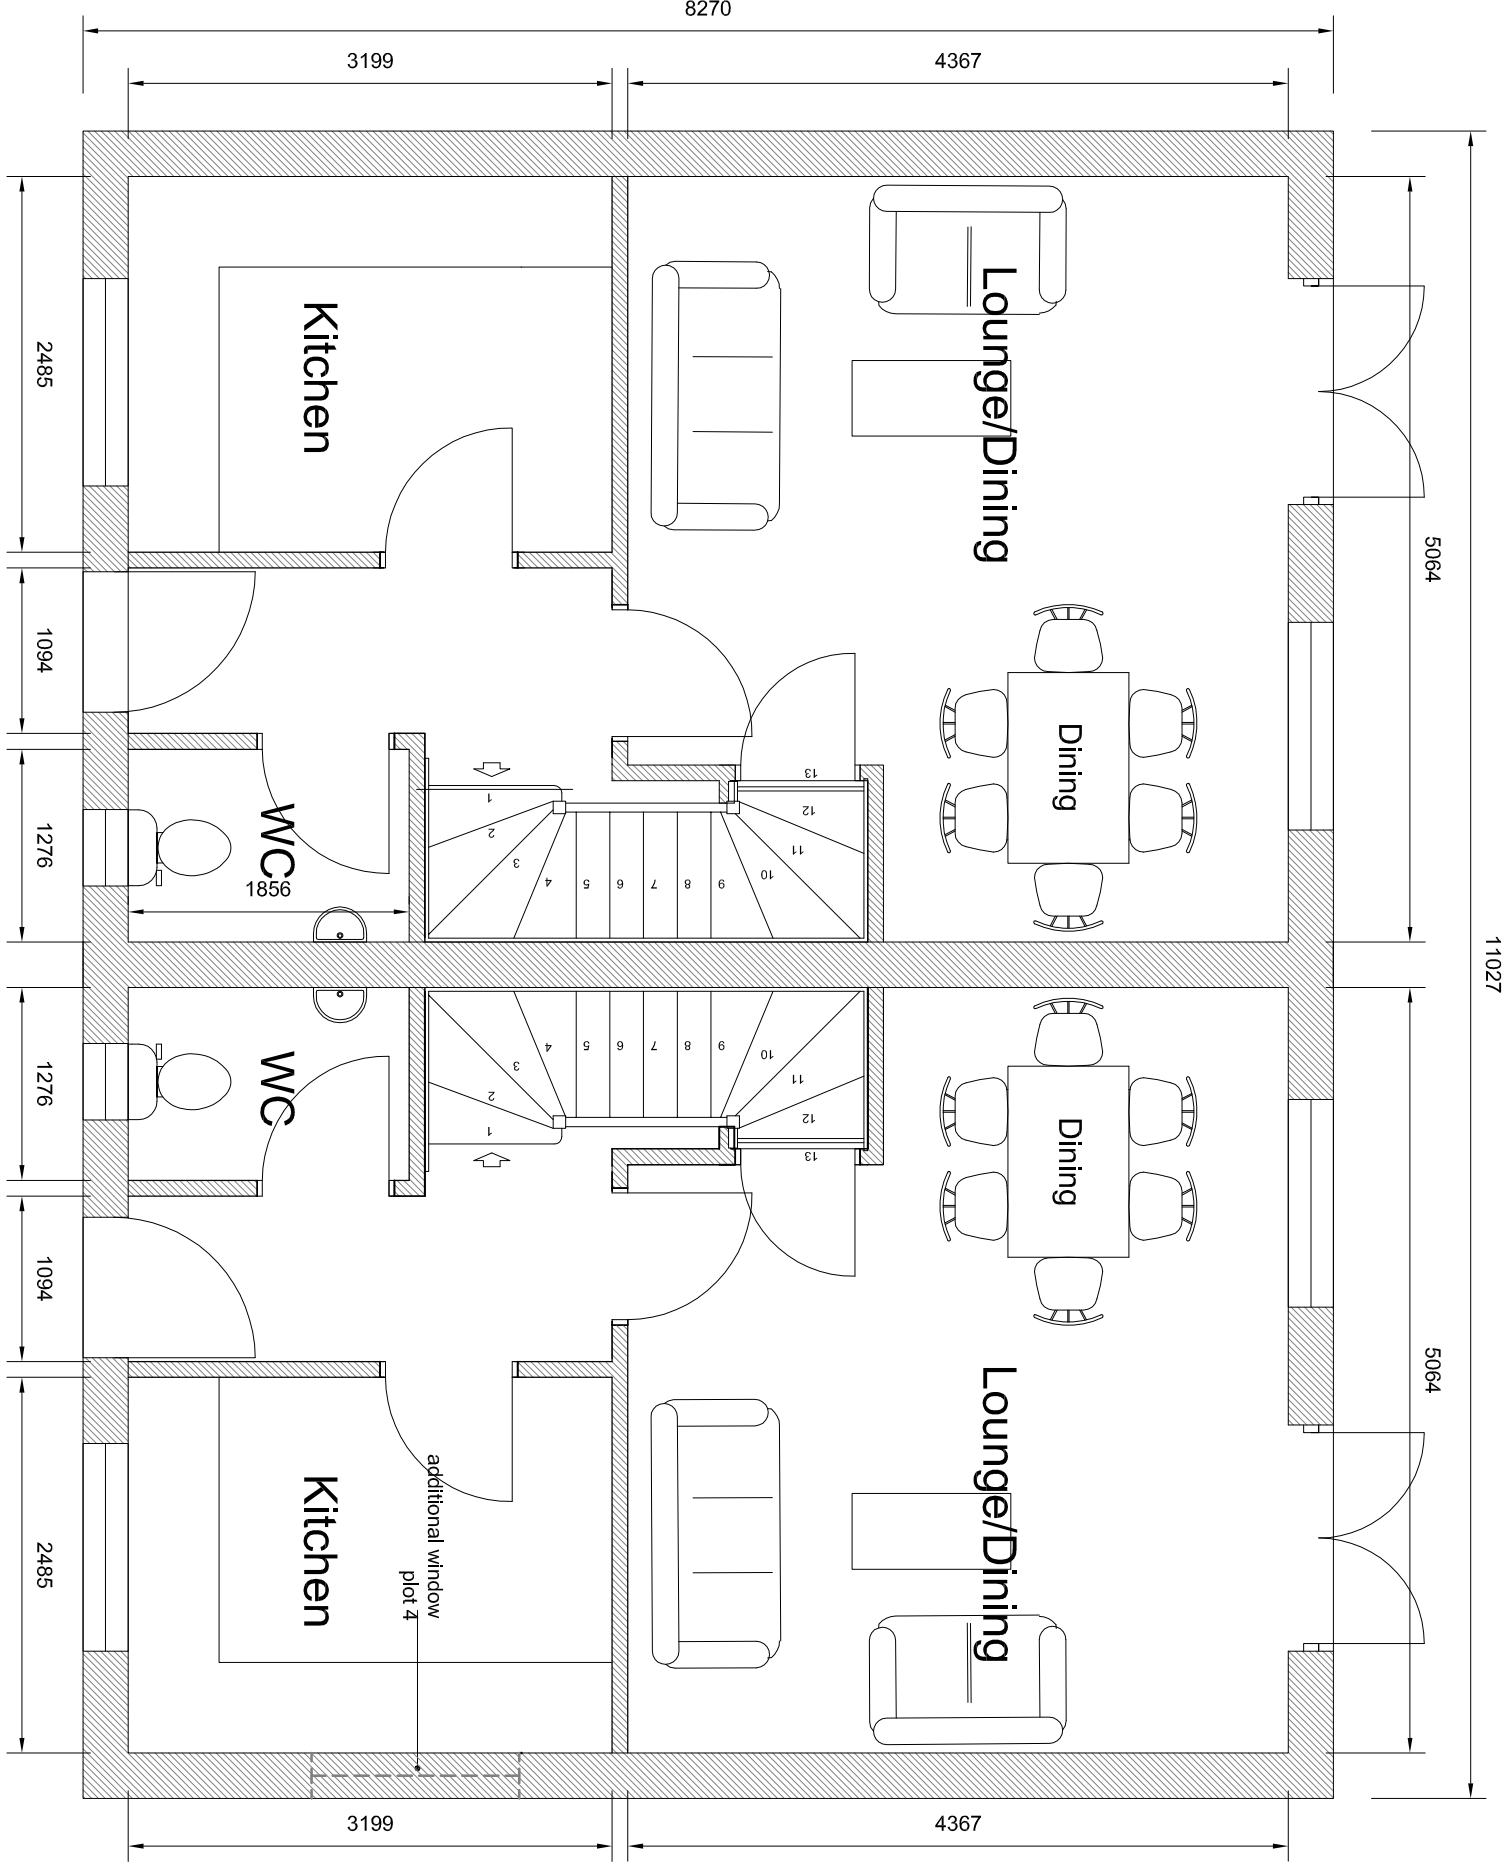

PROPOSED GROUND FLOOR PLAN

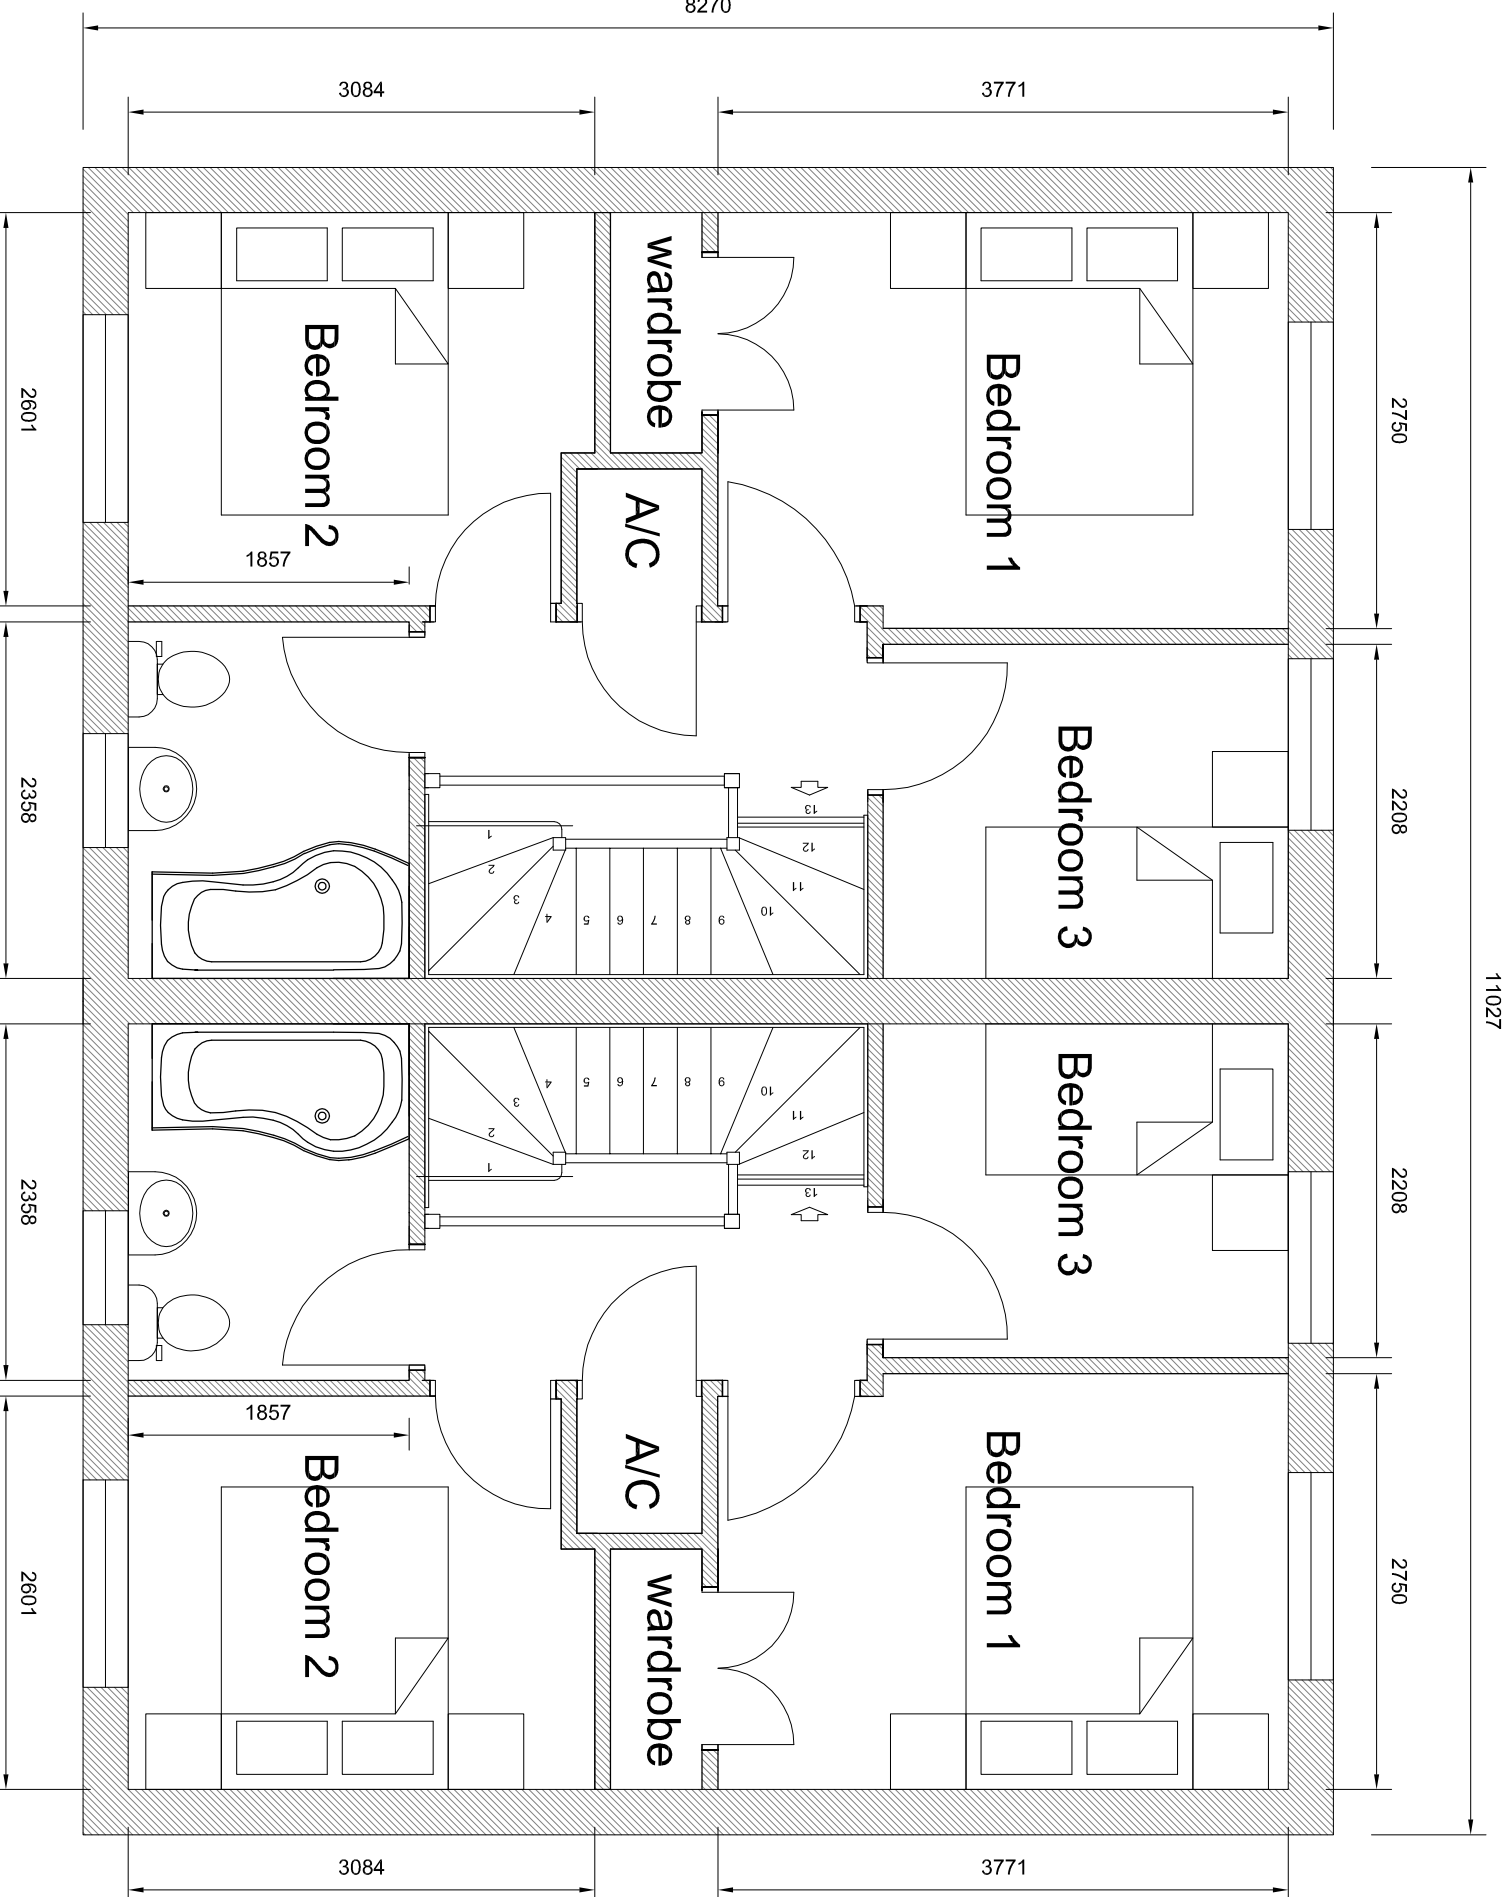

PROPOSED FIRST FLOOR PLAN

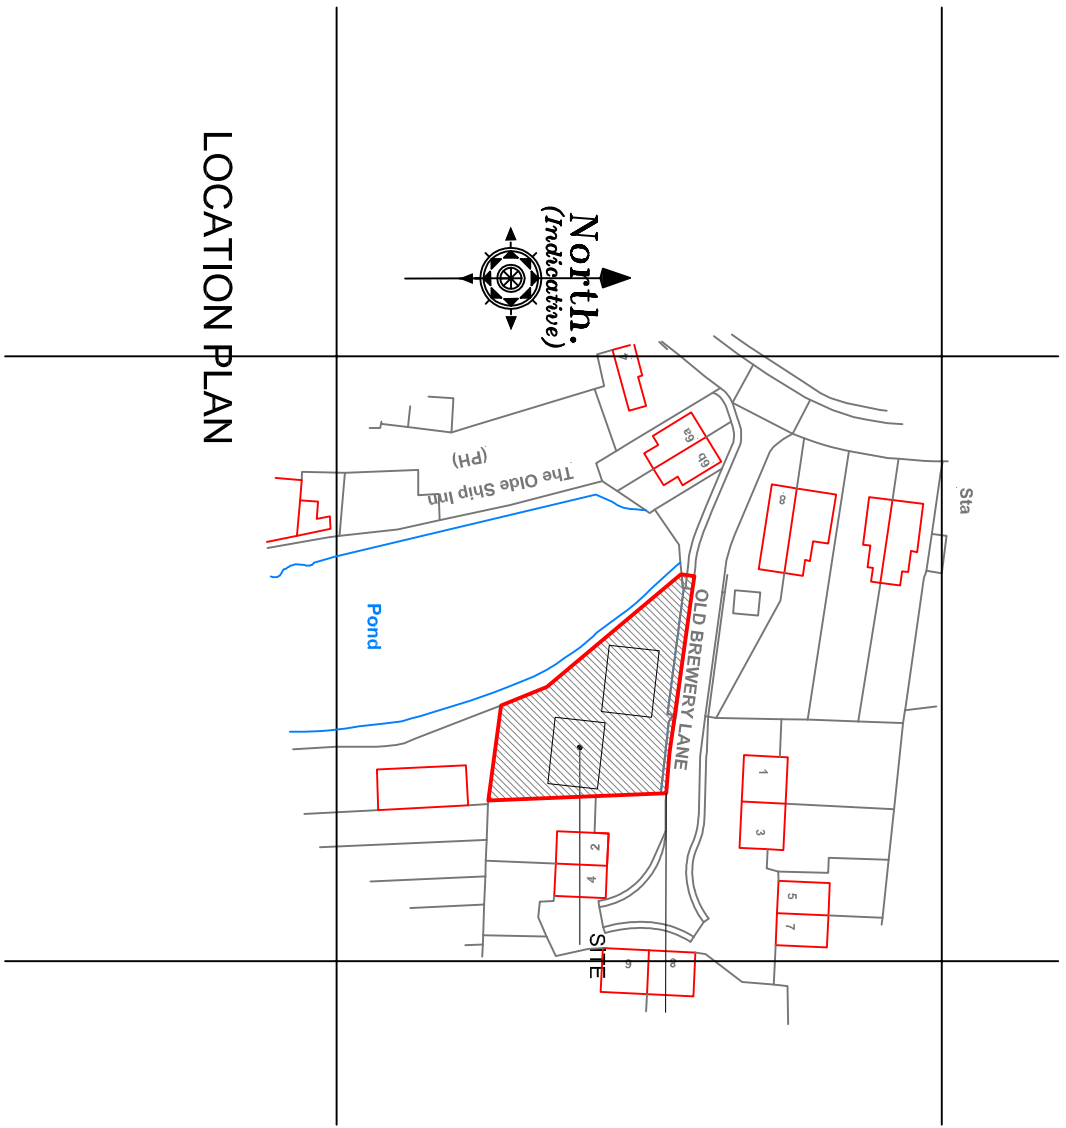

LOCATION PLAN

Revision Date Drawn Description

Client R K Wilson

Project Proposed Residential Development (Old Brewery Lane, Long Sutton)

Drawing Planning Drawing

Scale 1:50, 1:100, 1:200, 1:1250 @ A1 Drawn AMW Checked TAC Date 12/06/2015

Trevor A Day RTBA Ltd, 14 Old Farfield Road, Weston Hills, Spalding, Lincs. PE37 6DD
01406 380027 trevor@trevorarchitects.co.uk