



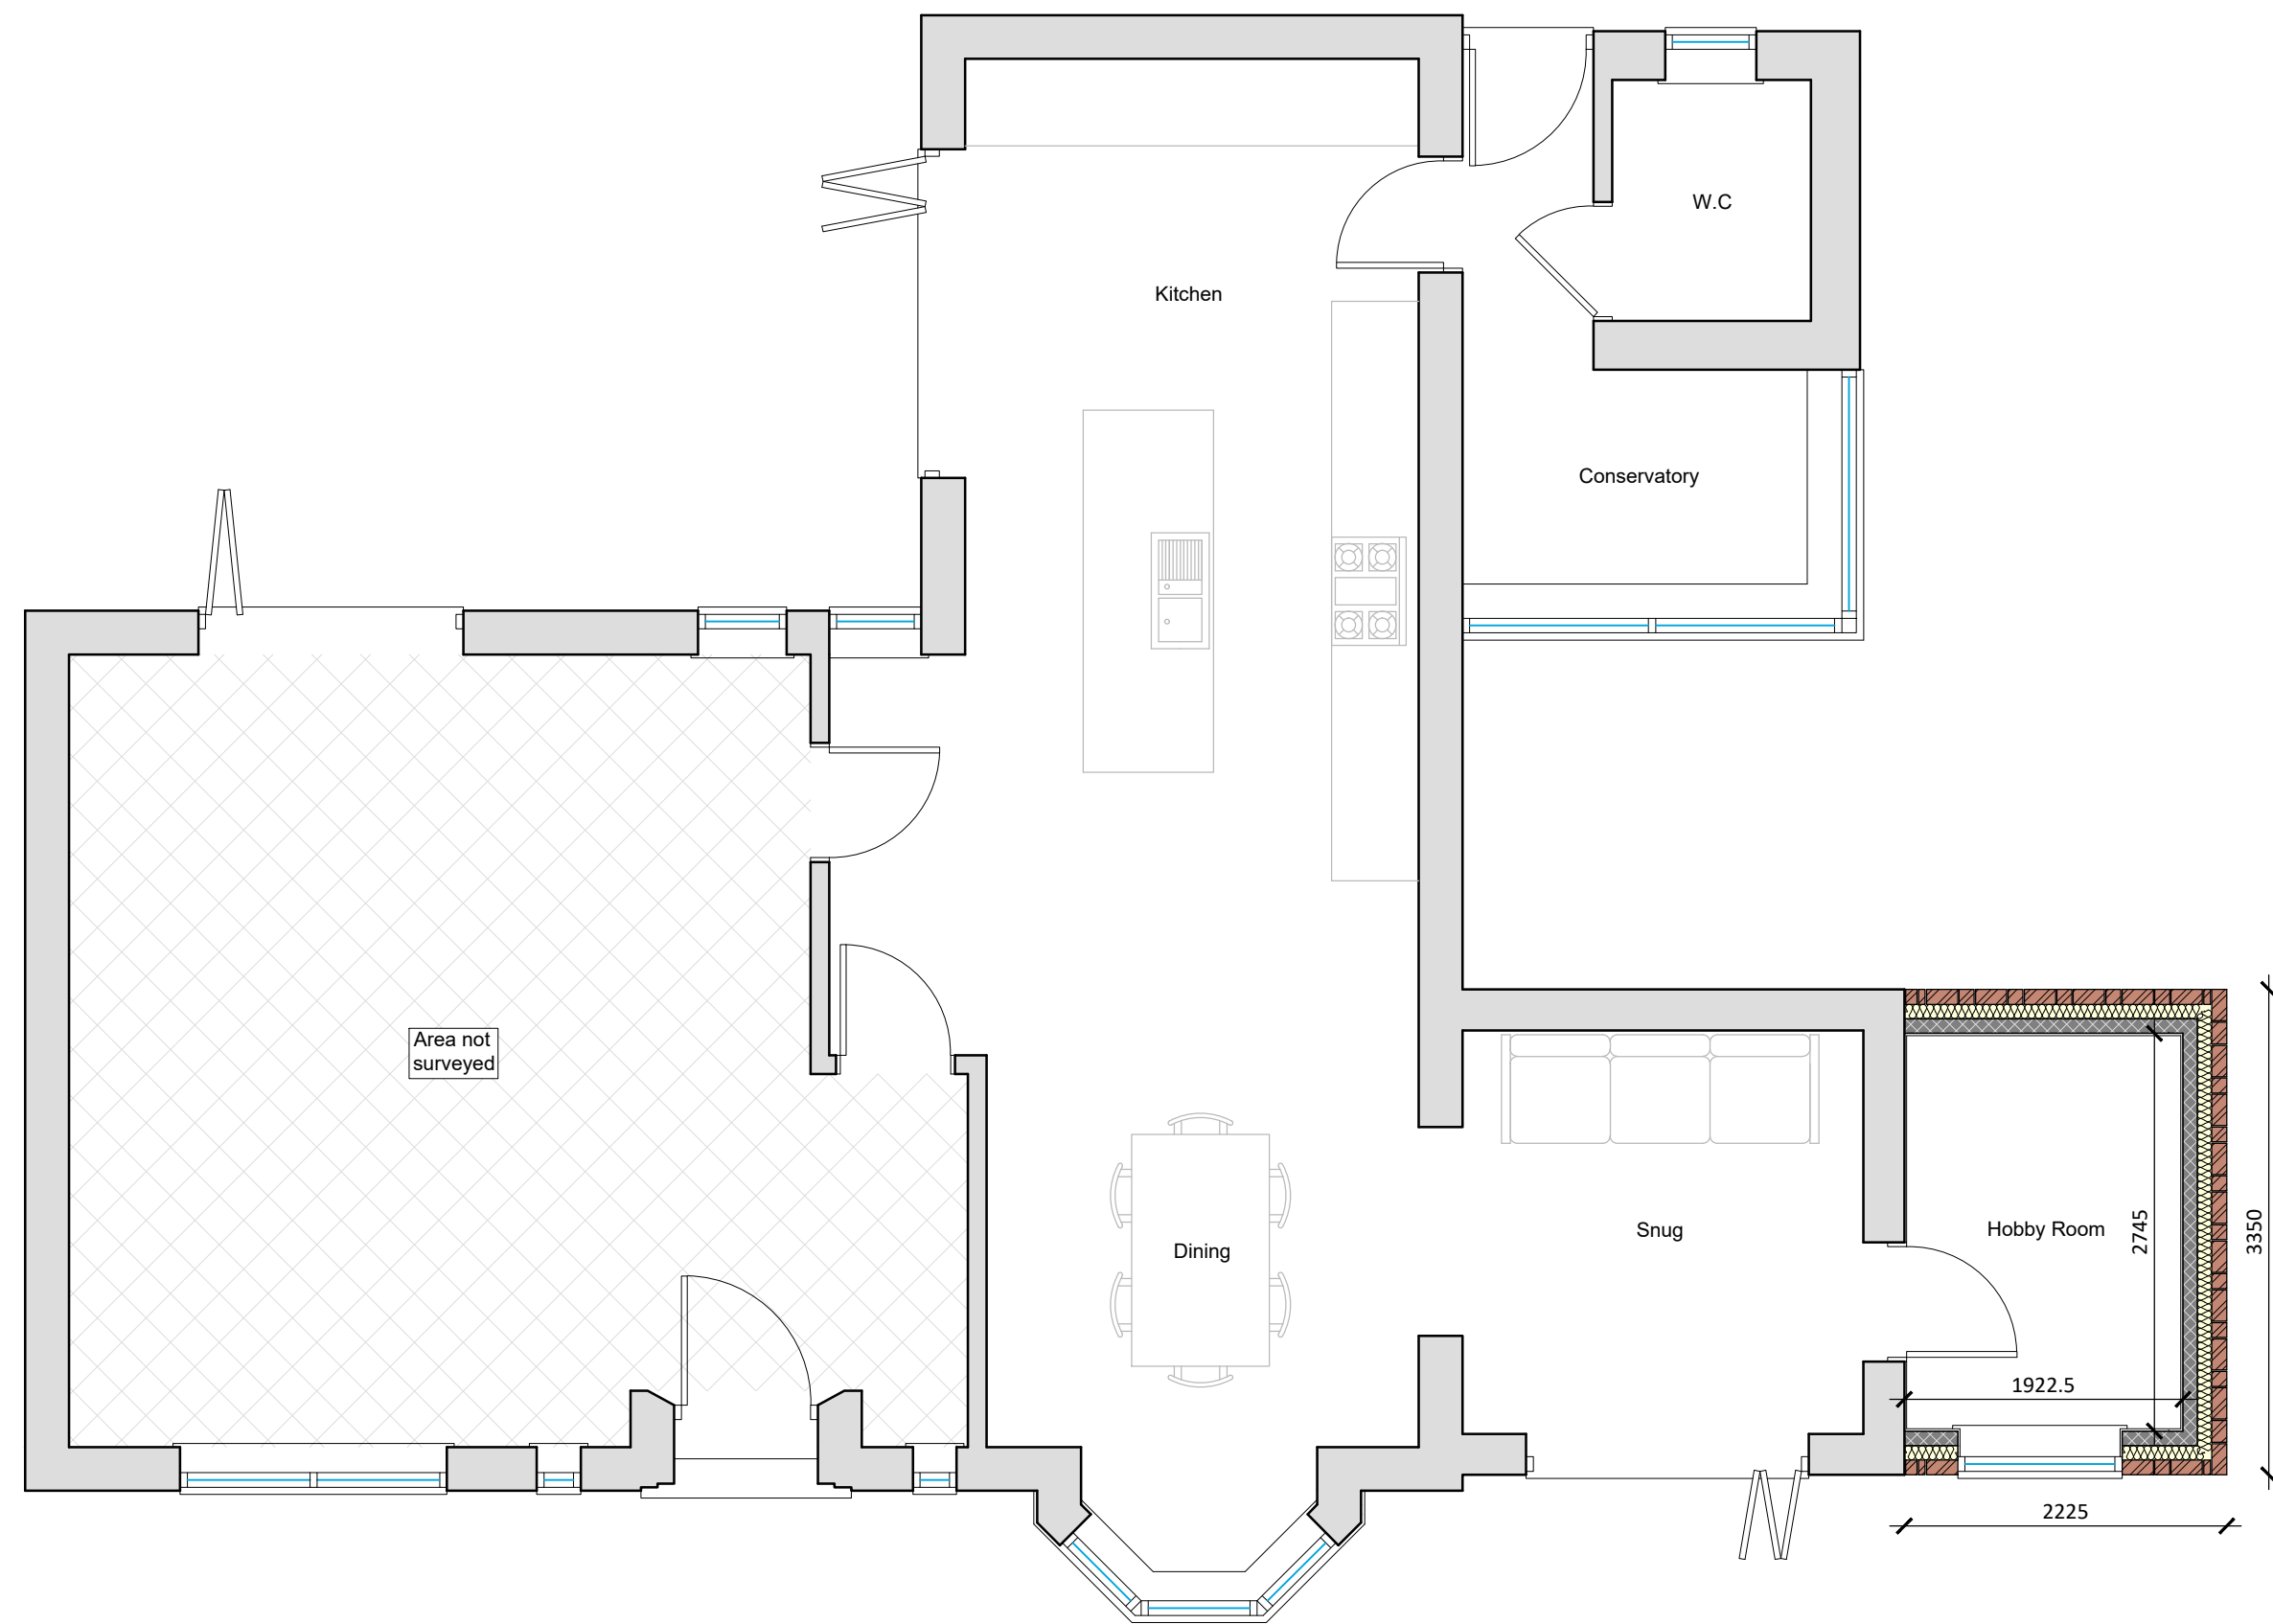

Proposed Ground Floor Plan
Scale 1:50

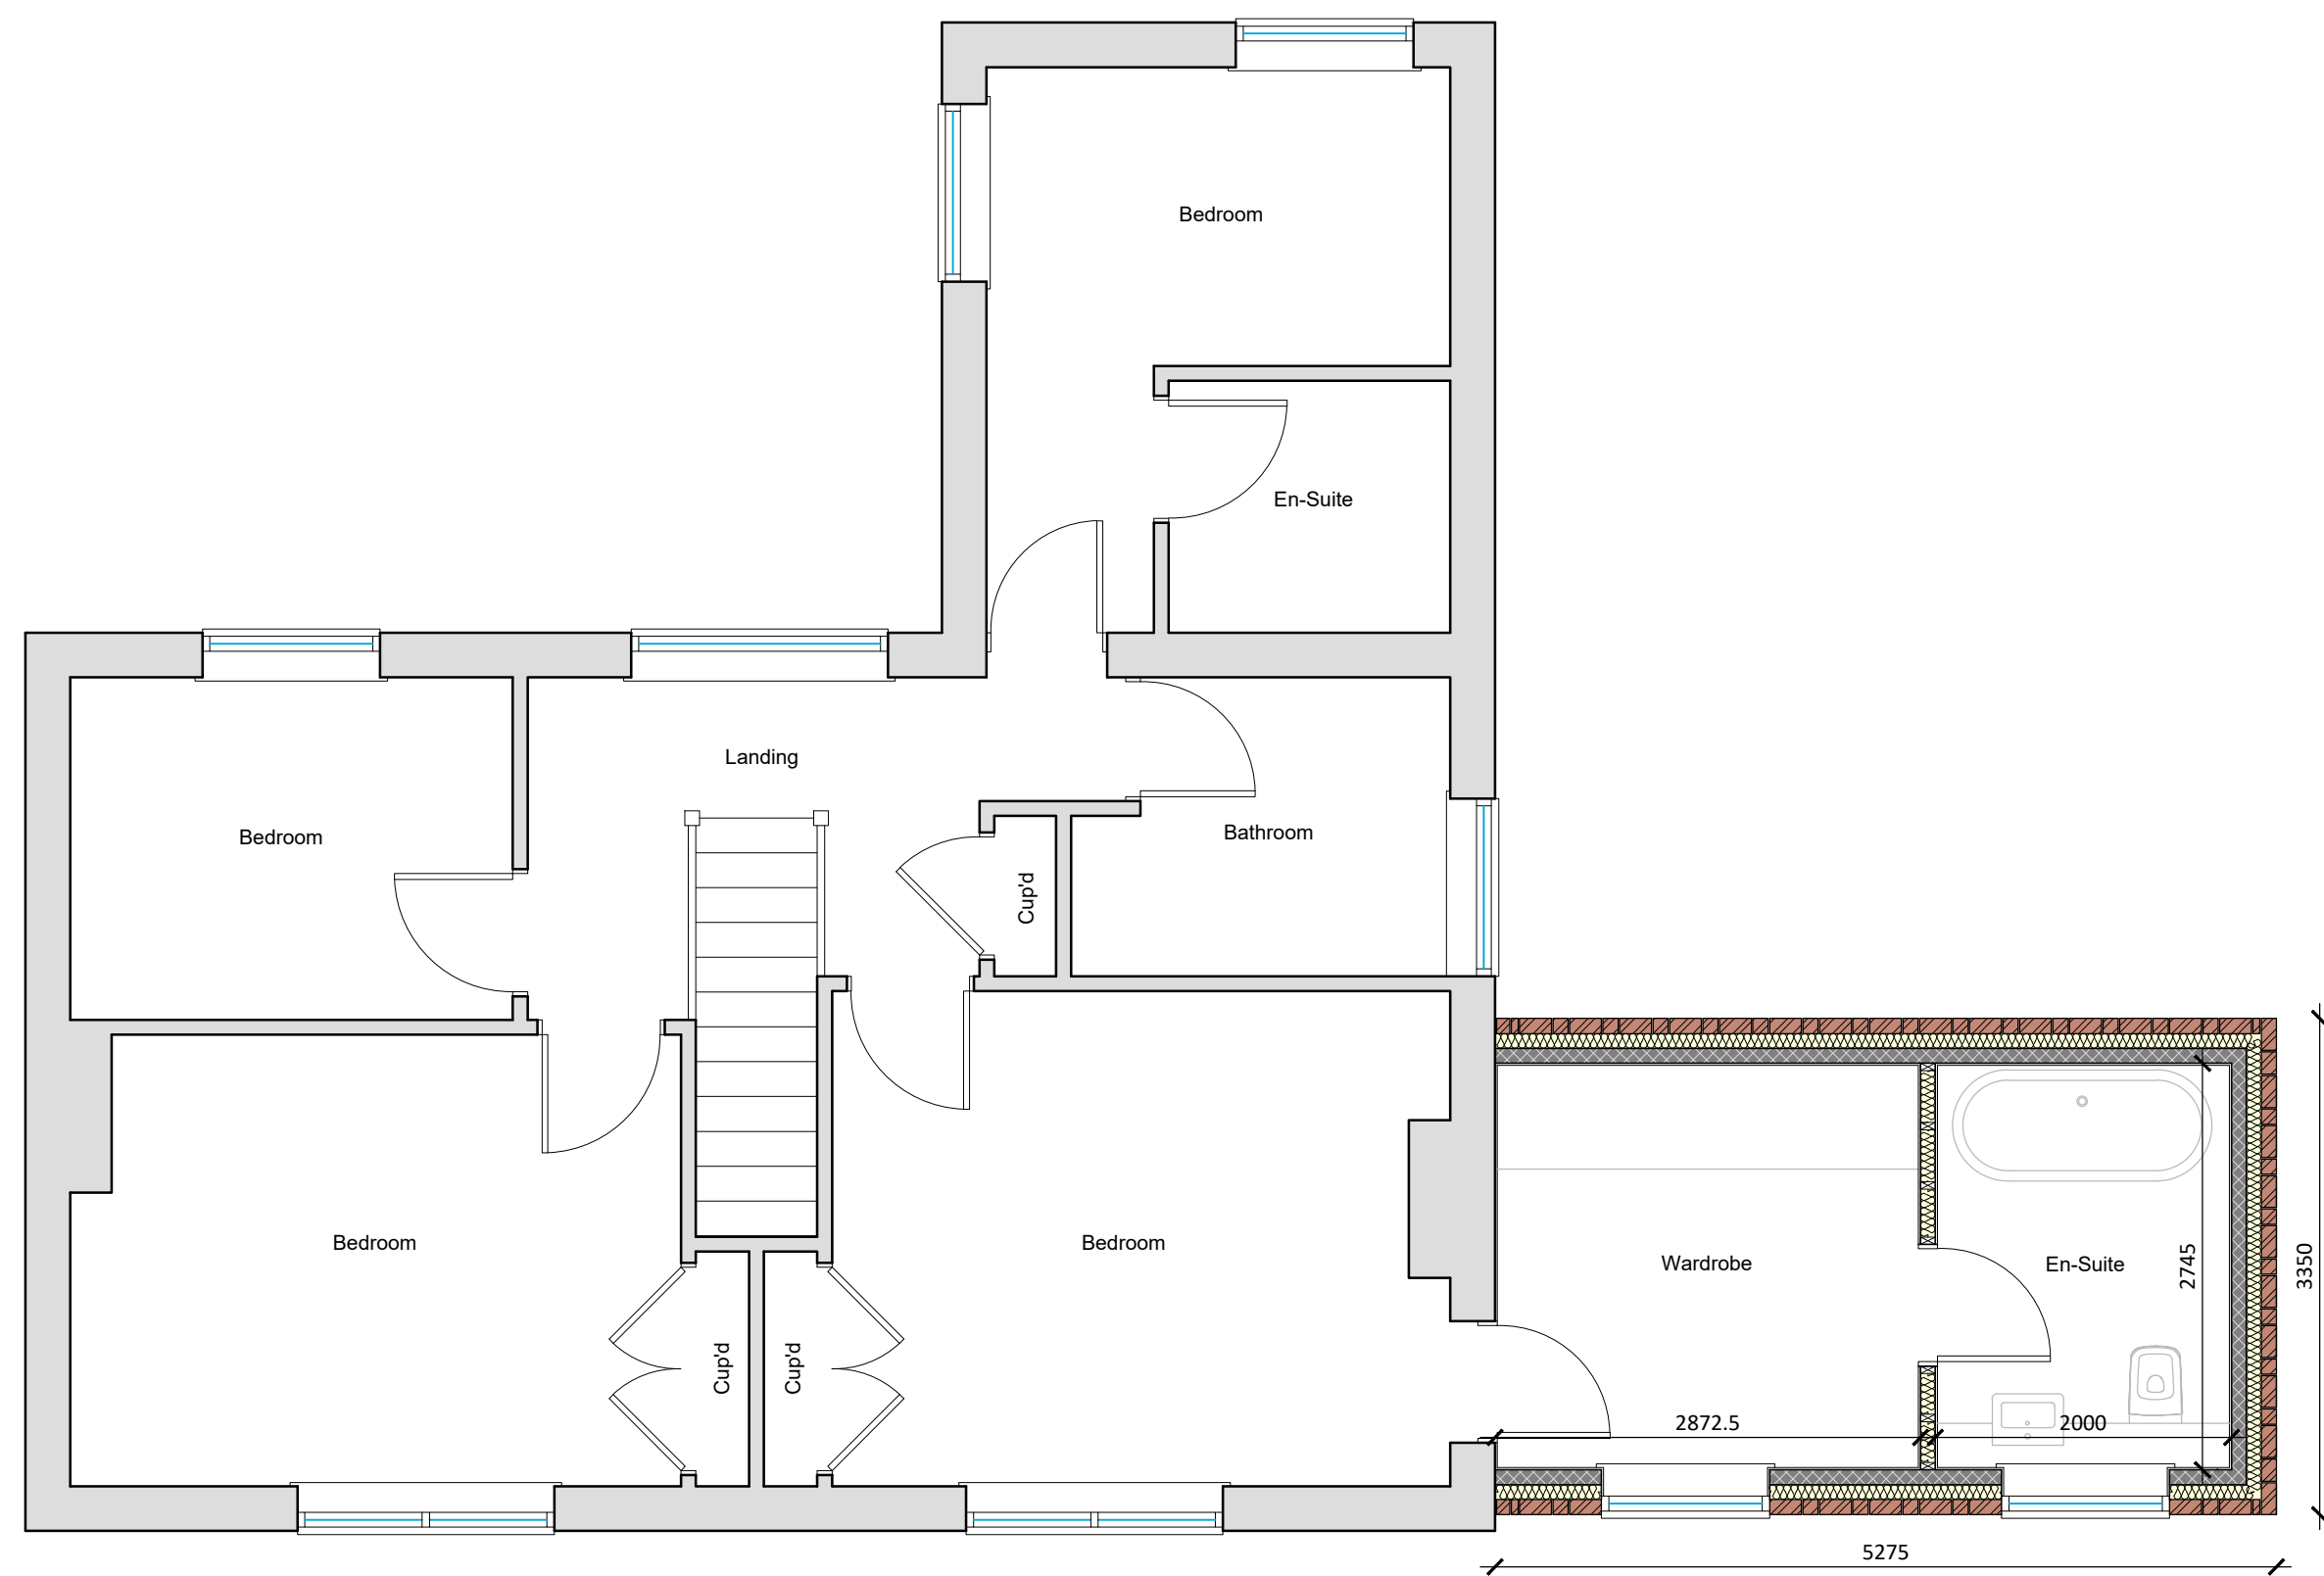

Proposed First Floor Plan
Scale 1:50



Proposed Front (SW) Elevation
Scale 1:100




Proposed Rear (NE) Elevation
Scale 1:100




Proposed Side (SE) Elevation
Scale 1:100




Proposed Side (NW) Elevation
Scale 1:100

 

SCALE BAR (m) 1:50

 

SCALE BAR (m) 1:100

 

SCALE BAR (m) 1:500



SCALE BAR (m) 1:1250

DESCRIPTION:
TWO STOREY SIDE EXTENSION AND
INTERNAL ALTERATIONS AT 4 GEDNEY
ROAD, LONG SUTTON, SPALDING,
LINCOLNSHIRE, PE12 9HF

DATE: 31/07/2024 APPROVED: SN



Do Not Scale From This Drawing

REV:	DESCRIPTION:	DATE:
PROJECT: TWO STOREY SIDE EXTENSION		
DRAWING: PROPOSED FLOOR PLANS PROPOSED ELEVATIONS		
SIZE: A1	CLIENT: Mr & Mrs R. Weston	
SCALE: as labelled	DRAWING BY: JC	SHEET: 0465/24/02

NOTES: THIS DRAWING/IMAGE INCLUDING ALL ITS CONTENT REMAINS THE PROPERTY OF JC ARCHITECTURAL CONSULTANT. NO UNAUTHORIZED COPYING OR REPRODUCTION IN ANY FORM IS PERMITTED WITHOUT OBTAINING PRIOR WRITTEN PERMISSION FROM JC ARCHITECTURAL CONSULTANT. JC ARCHITECTURAL CONSULTANT RESERVES THE RIGHT TO WITHDRAW THIS INFORMATION AT ANY TIME.
ALL DIMENSIONS ARE TO BE CONFIRMED ON SITE BY CONTRACTOR. ANY DISCREPANCIES ARE TO BE REPORTED TO JC ARCHITECTURAL CONSULTANT IMMEDIATELY.
THIS DESIGN HAS BEEN UNDERTAKEN AS FAR AS POSSIBLE TO AVOID RISKS TO HEALTH AND SAFETY OR TO REDUCE AND CONTROL THE EFFECTS OF ANY UNAVOIDABLE RISK. ANY RELEVANT INFORMATION REGARDING RISKS WHICH ARE NOT ABLE TO BE ELIMINATED WILL BE INCLUDED WITHIN THE PROJECT HEALTH AND SAFETY FILE.