



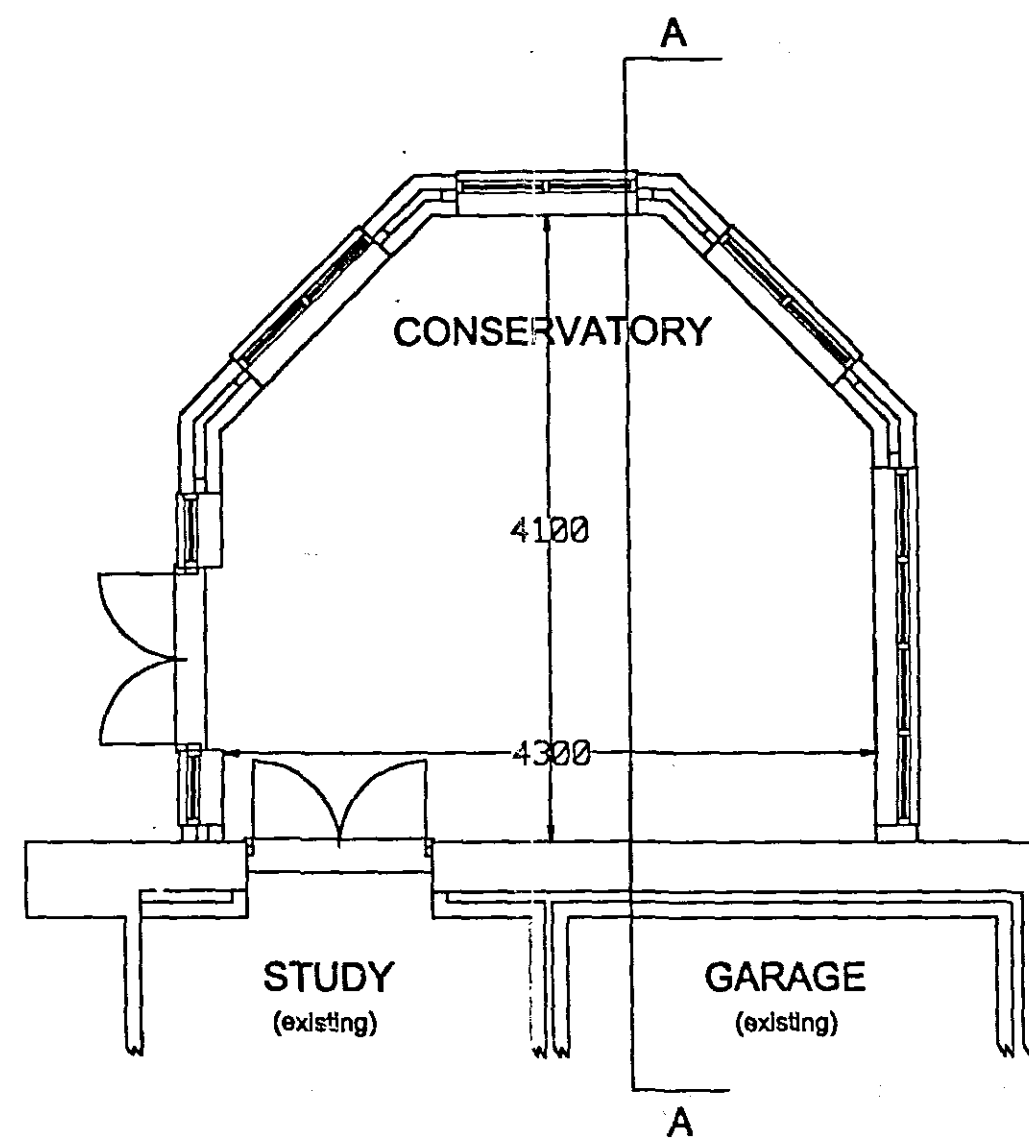

GROUND FLOOR PLAN Scale 1:50

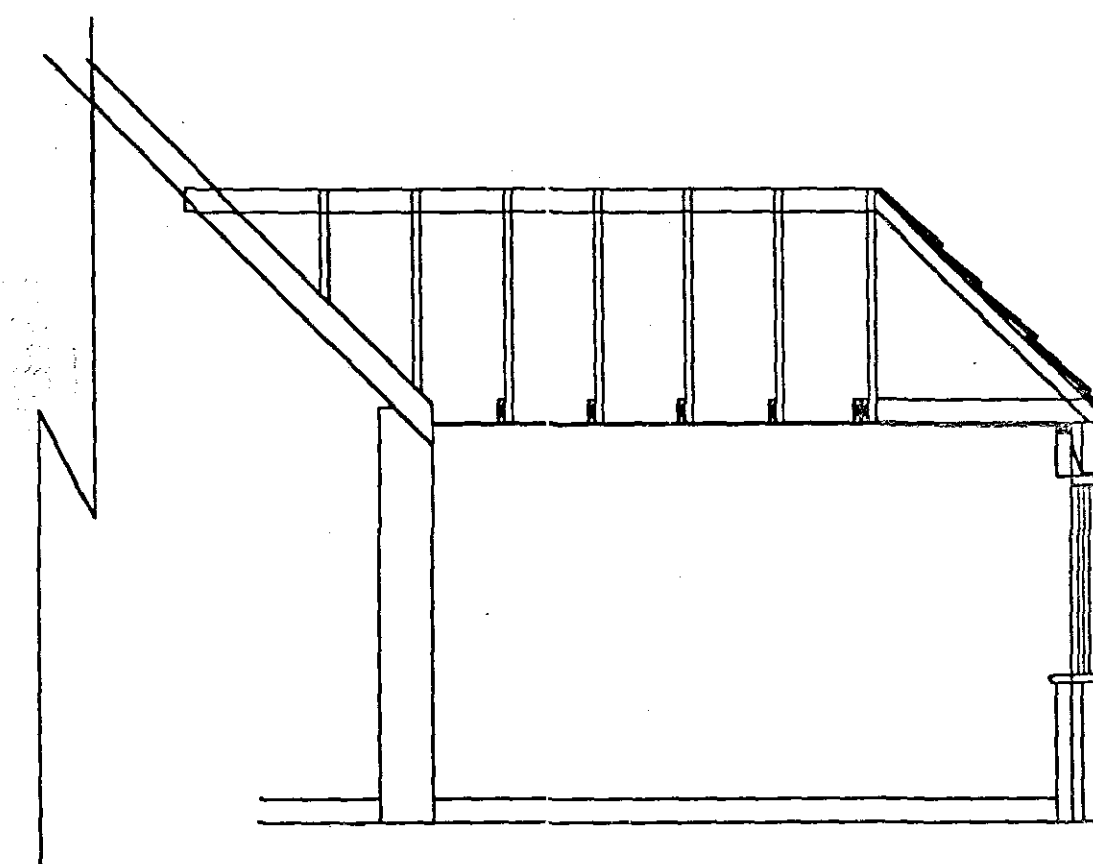

SECTION A - A proposed Scale 1:50

Notes :-

- 1) Brickwork in reclaimed bricks to match existing.
- 2) Roof tiles to be reclaimed pantiles to match those on Barn Conversion
- 3) Windows to be Boulton & Paul Horizontal Bar to match Barn Conversion

Mr & Mrs N.J. Reeve  
Blacksmith's Cottage  
2, Swapcoat Lane  
Long Sutton  
Spalding

DETERMINED  
PLAN

21 MAR 2003  
0683/07

PROPOSED CONSERVATORY AT  
2 SWAPCOAT LANE  
LONG SUTTON


Scales 1:50 1:100 Date March 2003

Drawing No SW-CON.01

1557/01-01




LOCATION PLAN  
1:2500

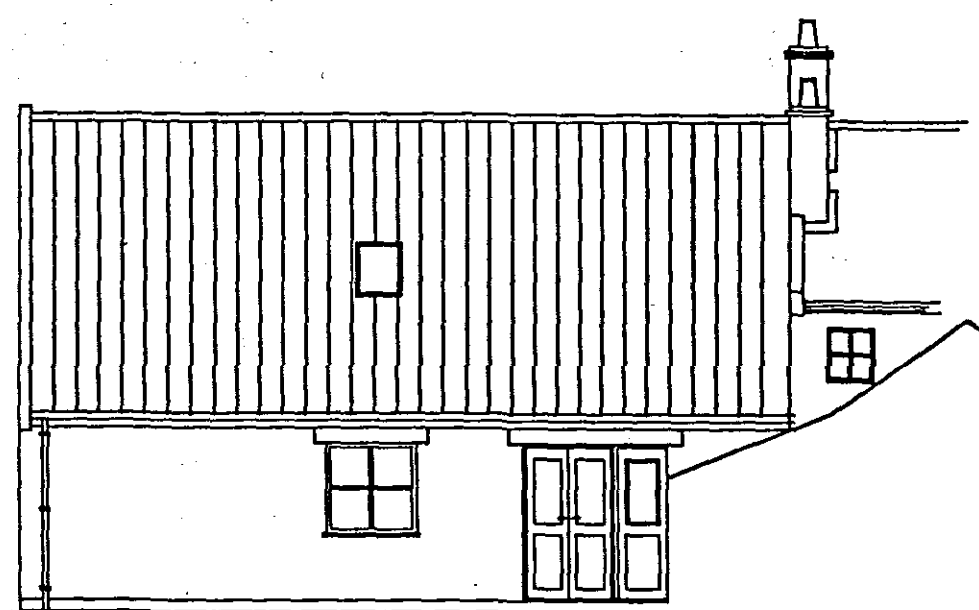

REAR existing scale 1:100



SIDE proposed

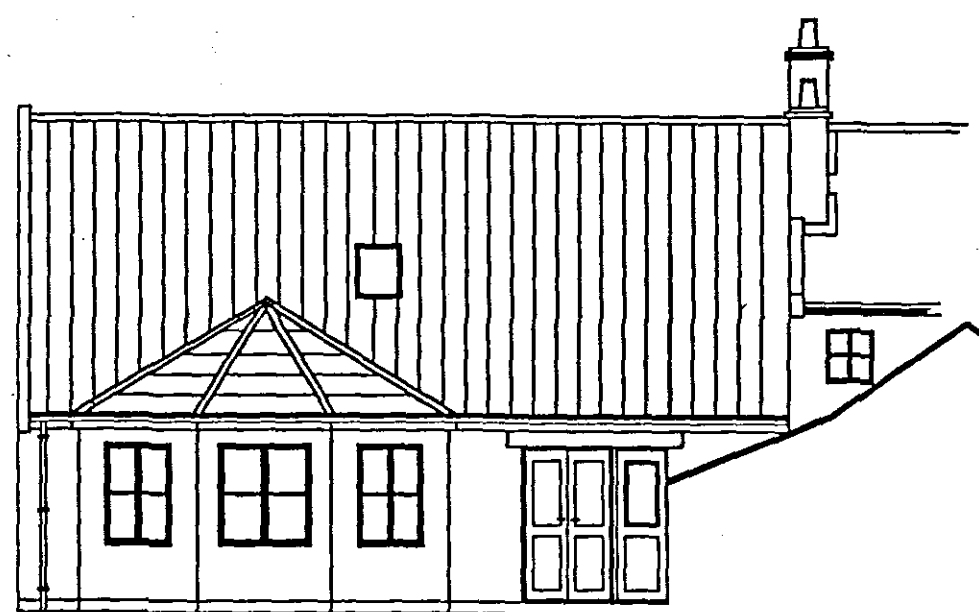

REAR proposed scale 1:100



SIDE proposed scale 1:100