





Side Elevation (SE)

Scale: 1:100

 


Rear Elevation (SW)

Scale: 1:100

 


- General Notes
1. This drawing shall not be scaled, figured dimensions only to be used.
 2. All dimensions are shown in 'mm' unless otherwise stated.
 3. The contractor, sub-contractors and suppliers must verify all dimensions on site prior to the commencement of any work.
 4. This drawing is to be read in conjunction with all relevant engineers and specialist sub-contractors drawings and specifications.
 5. Any discrepancies are to be brought to the designers attention.


SITE PLAN KEY

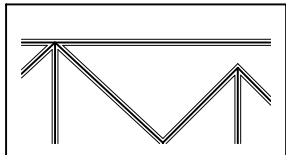

Indicates existing buildings surveyed

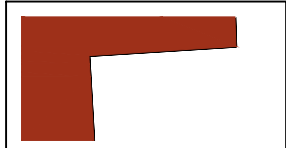


Indicates existing buildings from OS plan

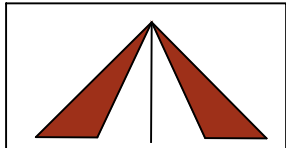

Indicates existing site access





Indicates existing trees and planting un-surveyed

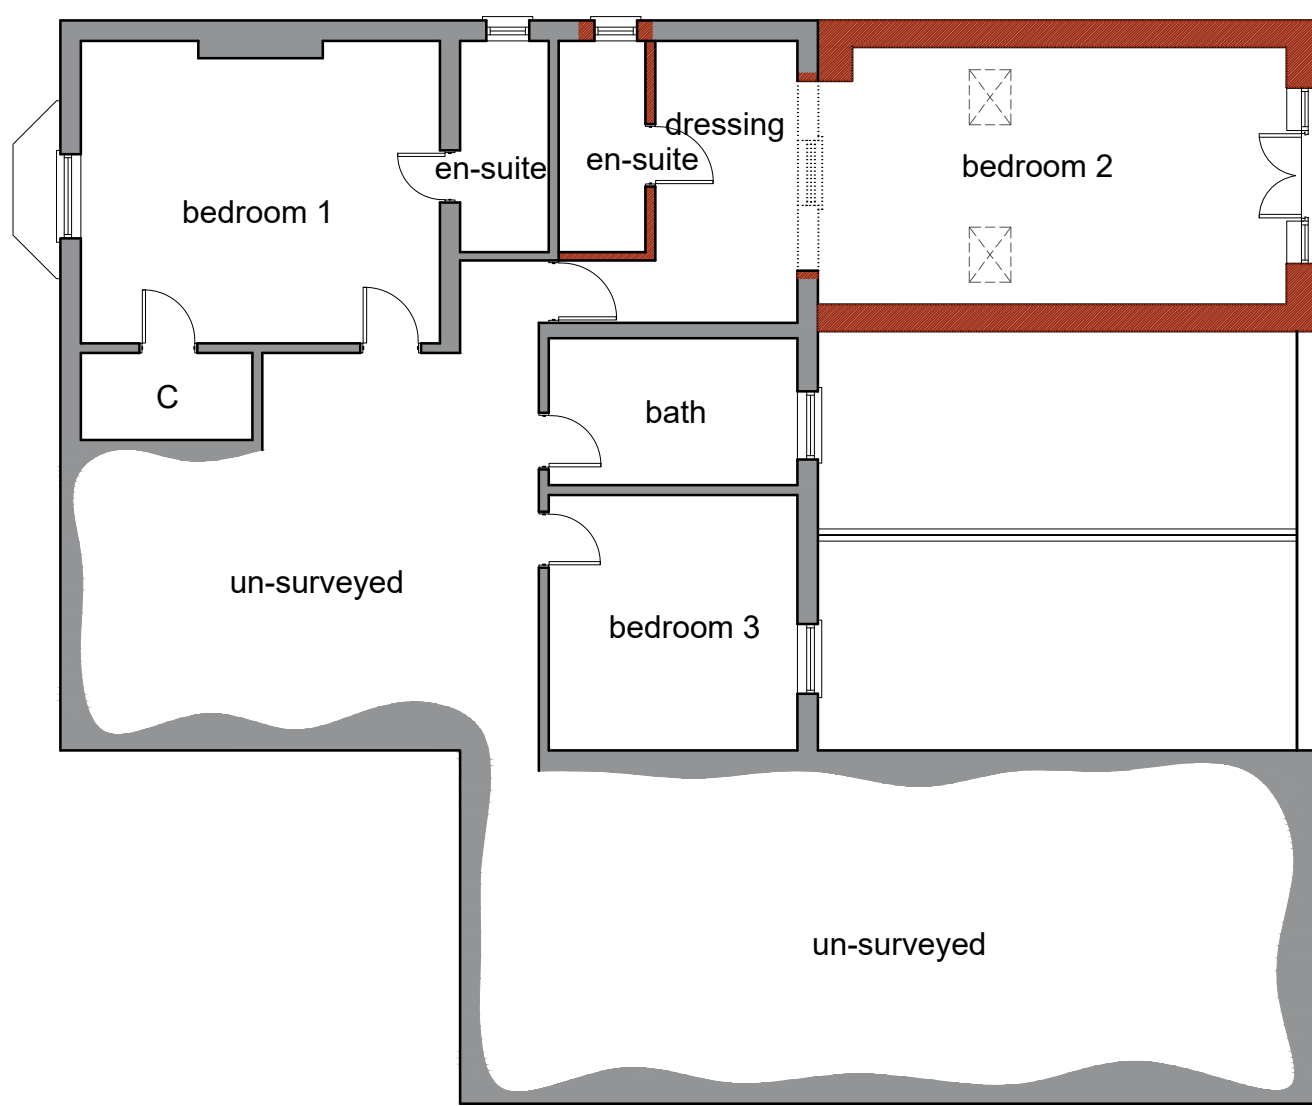



First Floor Plan

Scale: 1:100

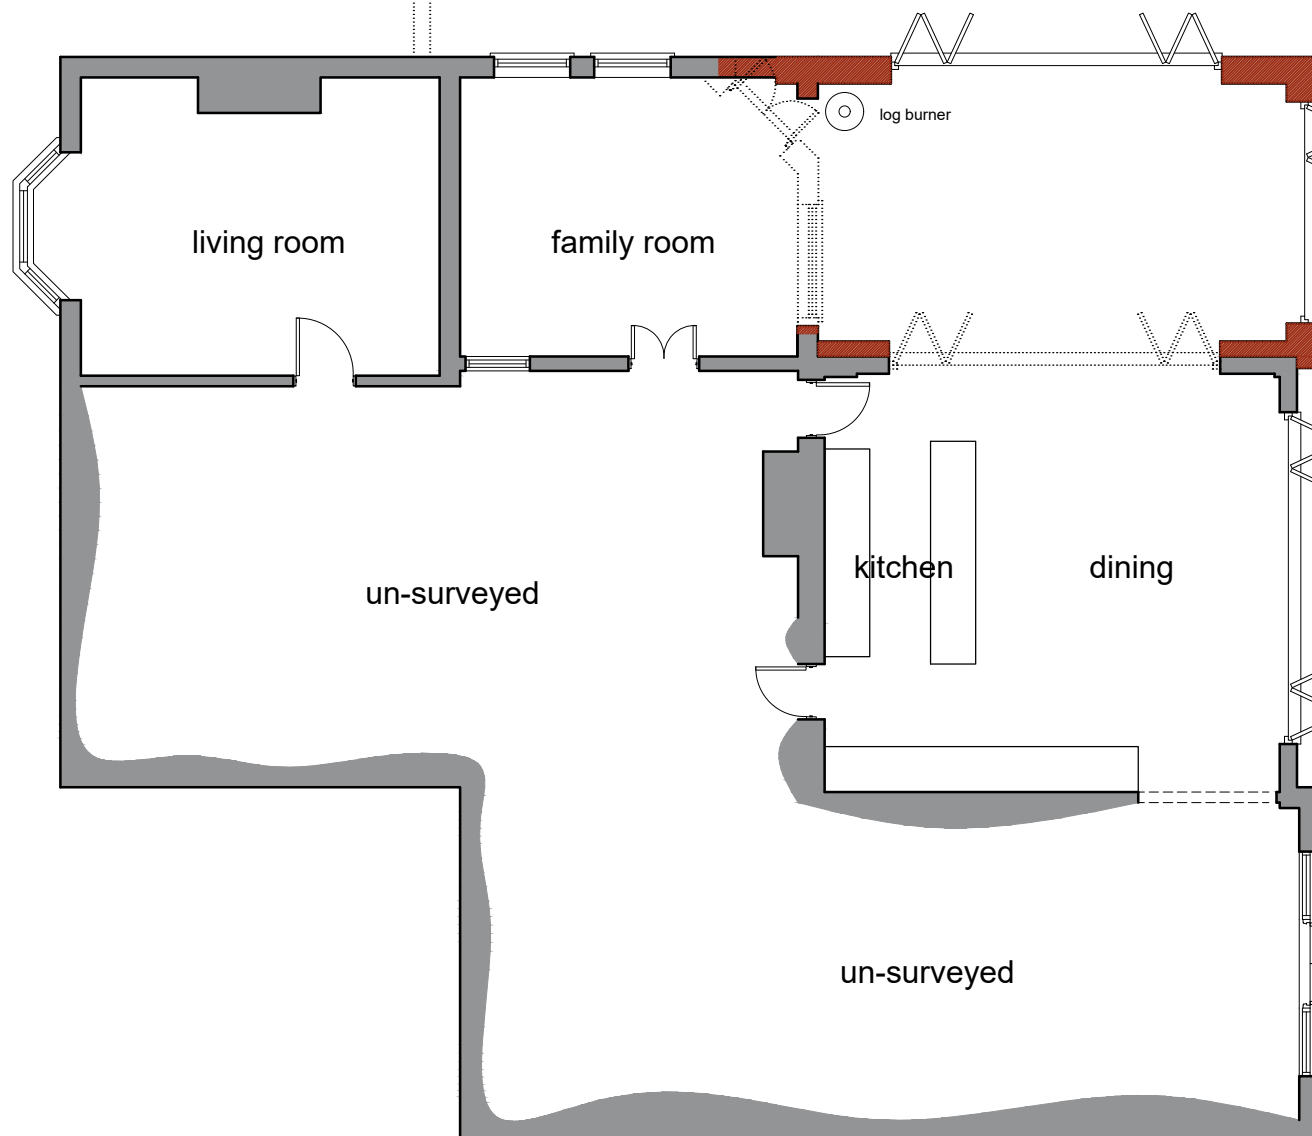 


Ground Floor Plan

Scale: 1:100

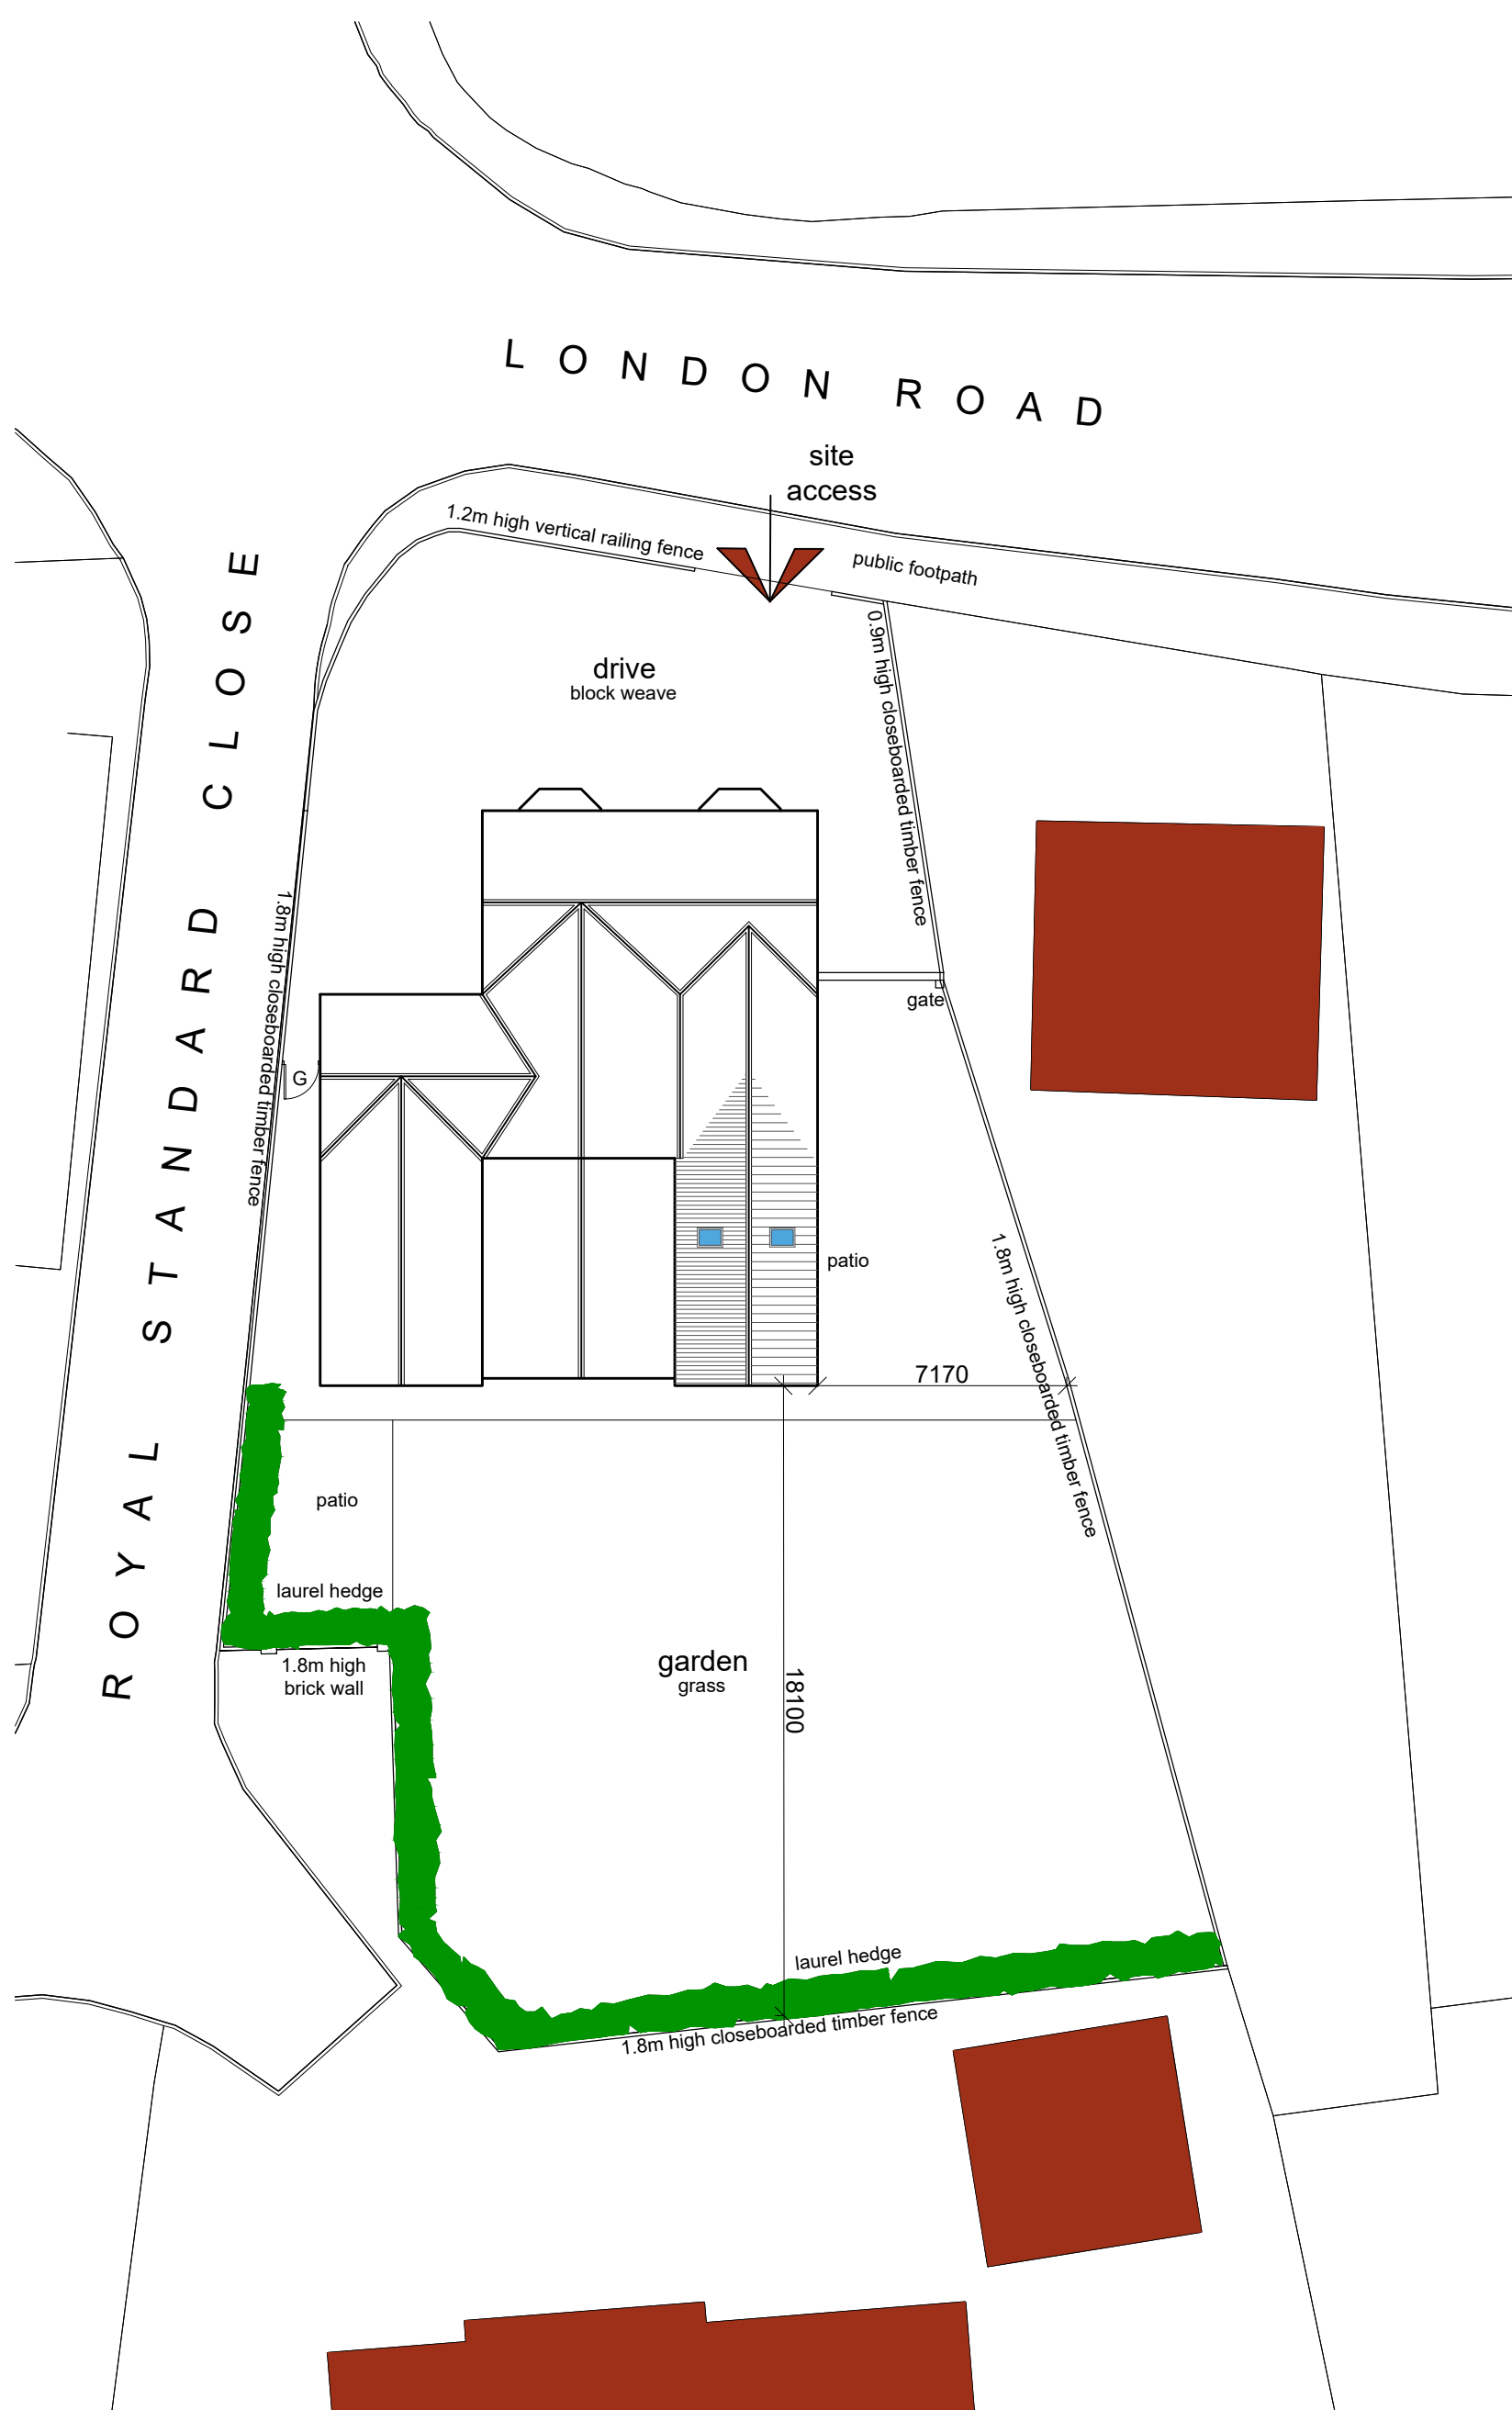 


Site Plan

Scale: 1:200

 

Location Plan

Scale: 1:1250

 

Revisions		
B	July 2022	Revisions for variation of condition application

Status
FOR APPROVAL

SWANN EDWARDS
ARCHITECTURE
Swann Edwards Architecture Limited, Elvedon House, Gull Road, Guyhirn, Wisbech, Cambs. PE13 4ER
t 01945 450694 e info@swannedwards.co.uk w www.swannedwards.co.uk

Job Title Extension and Alterations 116 London Road, Long Sutton for: I M N Properties Ltd	Date December 2016	Scale As Shown Sheet Size A1
Drawing Title Planning Drawing	Job No. SE-671	Drawn by G.E.
	Dwg No. 03	Revision B