





EXISTING FRONT ELEVATION 1:100

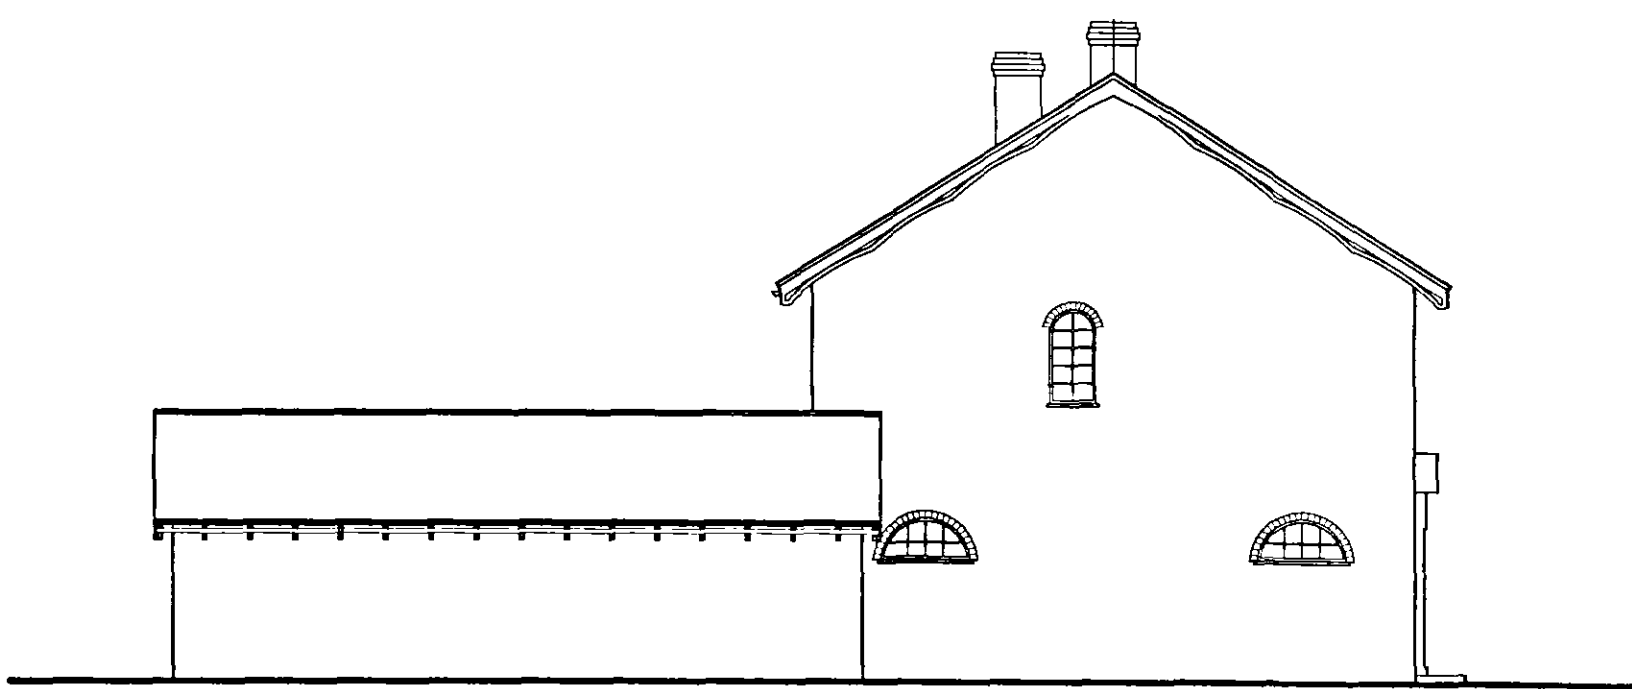

EXISTING SIDE ELEVATION 1:100




EXISTING REAR ELEVATION 1:100

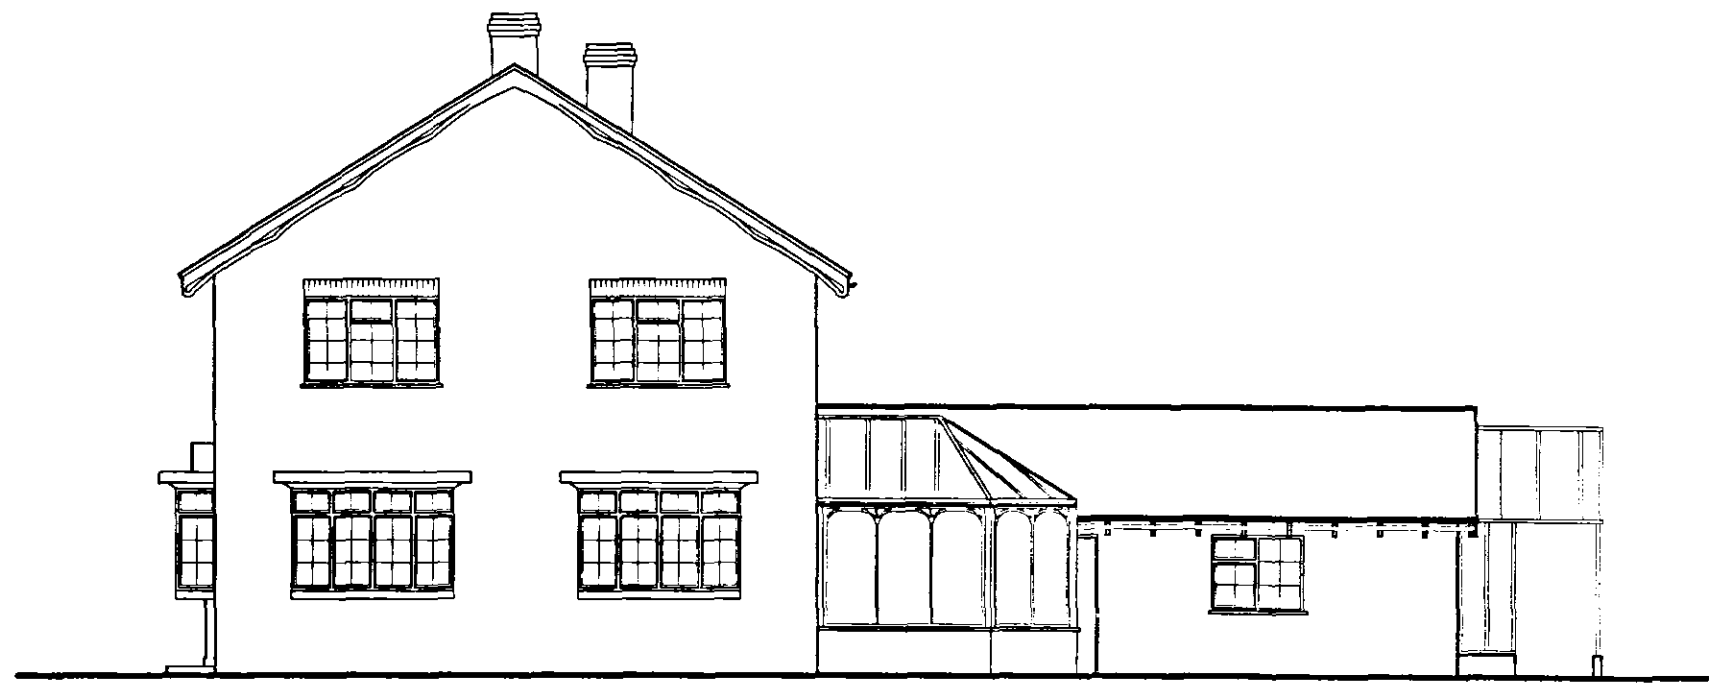

EXISTING SIDE ELEVATION 1:100




PROPOSED FRONT ELEVATION 1:100

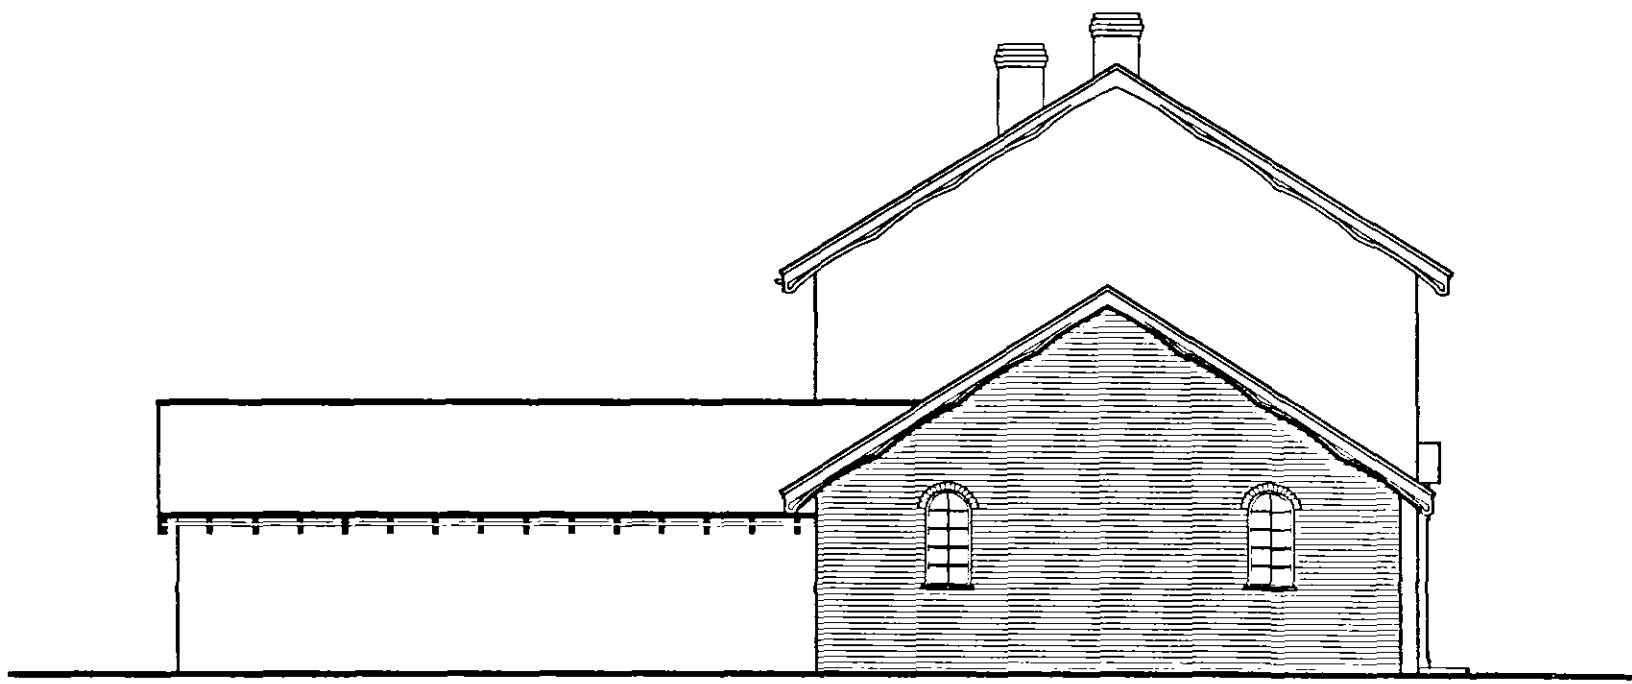

PROPOSED SIDE ELEVATION 1:100



PROPOSED REAR ELEVATION 1:100

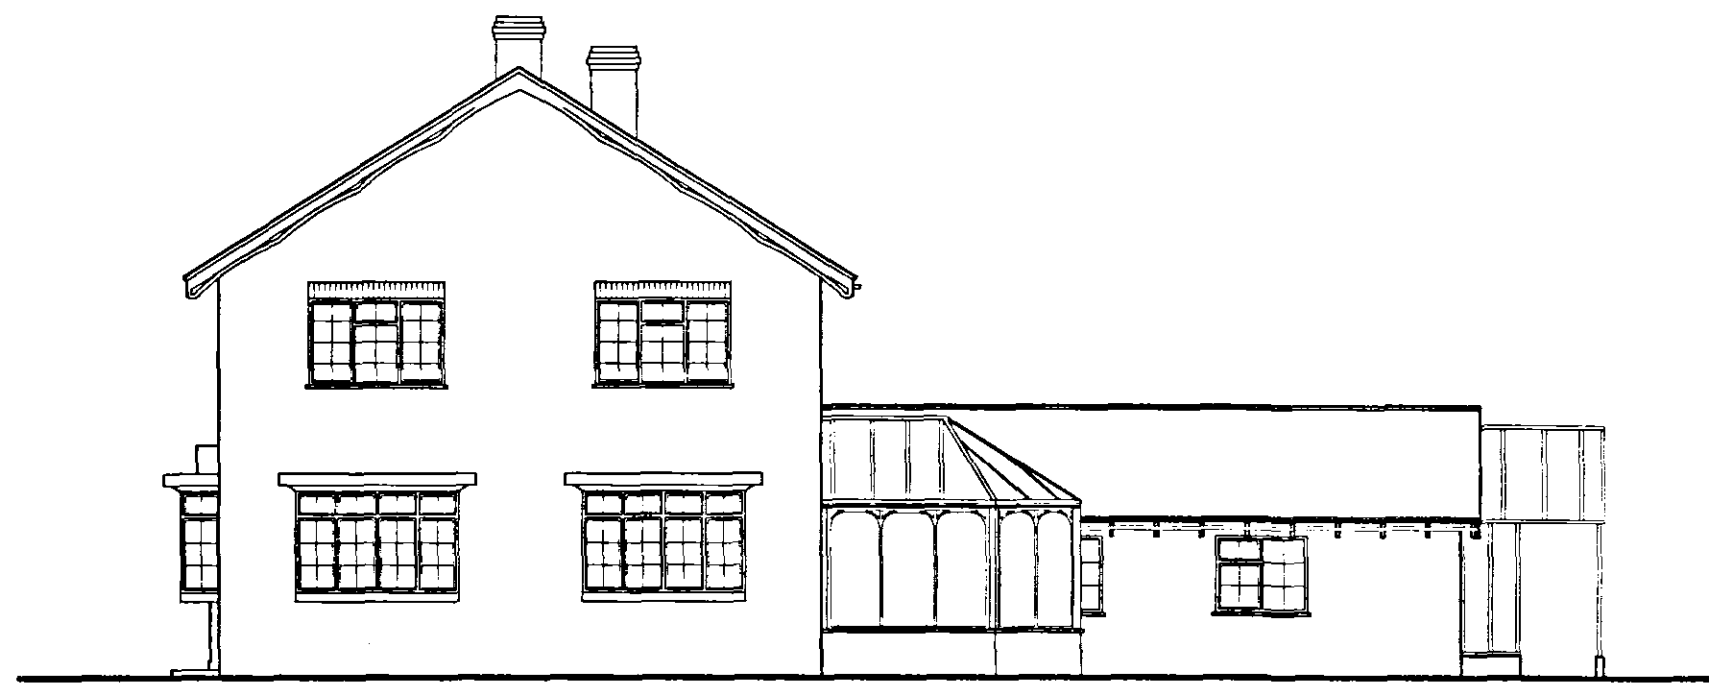

PROPOSED SIDE ELEVATION 1:100

A		Client's Amendment	May '06
ref.	revision	date	
G. R. MERCHANT LENG AMICE FIWO ARCHITECTURAL, STRUCTURAL AND LAND DRAINAGE CONSULTANTS Unit 4, Wrights Mews 12A Park Road, Holbeach, Spalding, Lincs. PE12 7EZ Tel: 01406 490800 Fax: 01406 425744 E-Mail: G. R. Merchant @ Merchant. PD. Co. UK			
Project PROPOSED CONVERSION OF GARAGE BANK LODGE LONG SUTTON Lincs			
Client MR & MRS FELDMAR			
Drawing PROPOSED ELEVATIONS DETERMINED PLAN			
Job Ref.		Drawing No.	
1330/ 06		02A	
Date		Drawn	
APRIL 06		SLB	
Scales AS NOTED			
DO NOT SCALE FROM THIS DRAWING This drawing is copyright and may not be altered, revised, photocopied or used for any other purpose other than that for which it is issued. The Designer's name is to be used as a reference or not and report any discrepancies to the Architect. All details shown on this drawing including foundations are based upon typical site conditions related to the area. No responsibility can be accepted for structural conditions which may be discovered during construction unless reported to the Architect so that design amendments may be considered. Site and survey are recommended in respect of all structures to establish specific site conditions before foundation work is undertaken. This drawing is issued in the amount of information contained and does not purport to contain a full specification of the works. It is issued for the purpose of obtaining Planning / Building Regulations approval. This drawing must not be used as a contract document. The works will not be supervised or inspected or approved by G. R. Merchant or any representative thereof. It is the client or their appointed agents responsibility to ensure compliance with all relevant legislation, standards, specifications, codes of practice, building regulations and all other relevant matters to be used in the design and construction of the works. The Employer / Client is advised that the design is for information only and is not a contract document. 

SHDC
 PLANNING & DEVELOPMENT
 22 MAY 2006
 Ref. 070106