




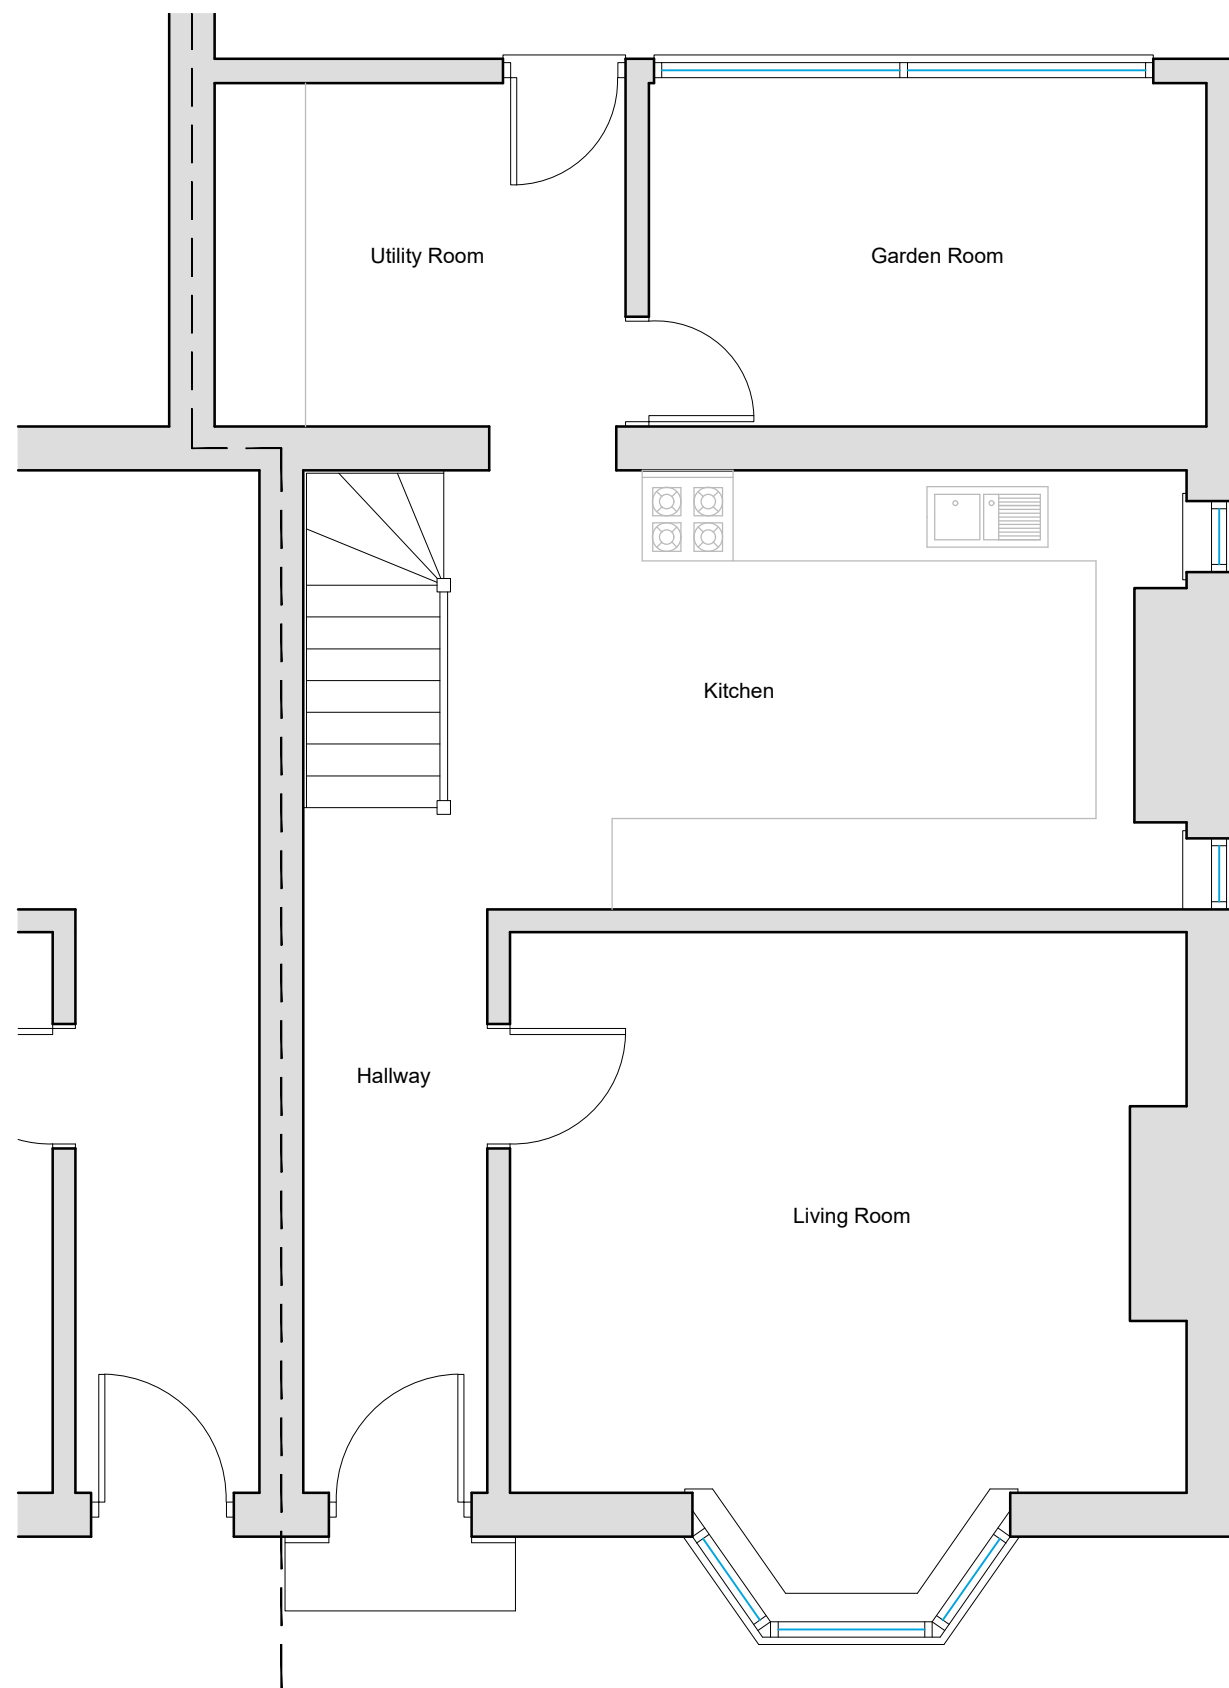


Existing Ground Floor Plan  
Scale 1:50

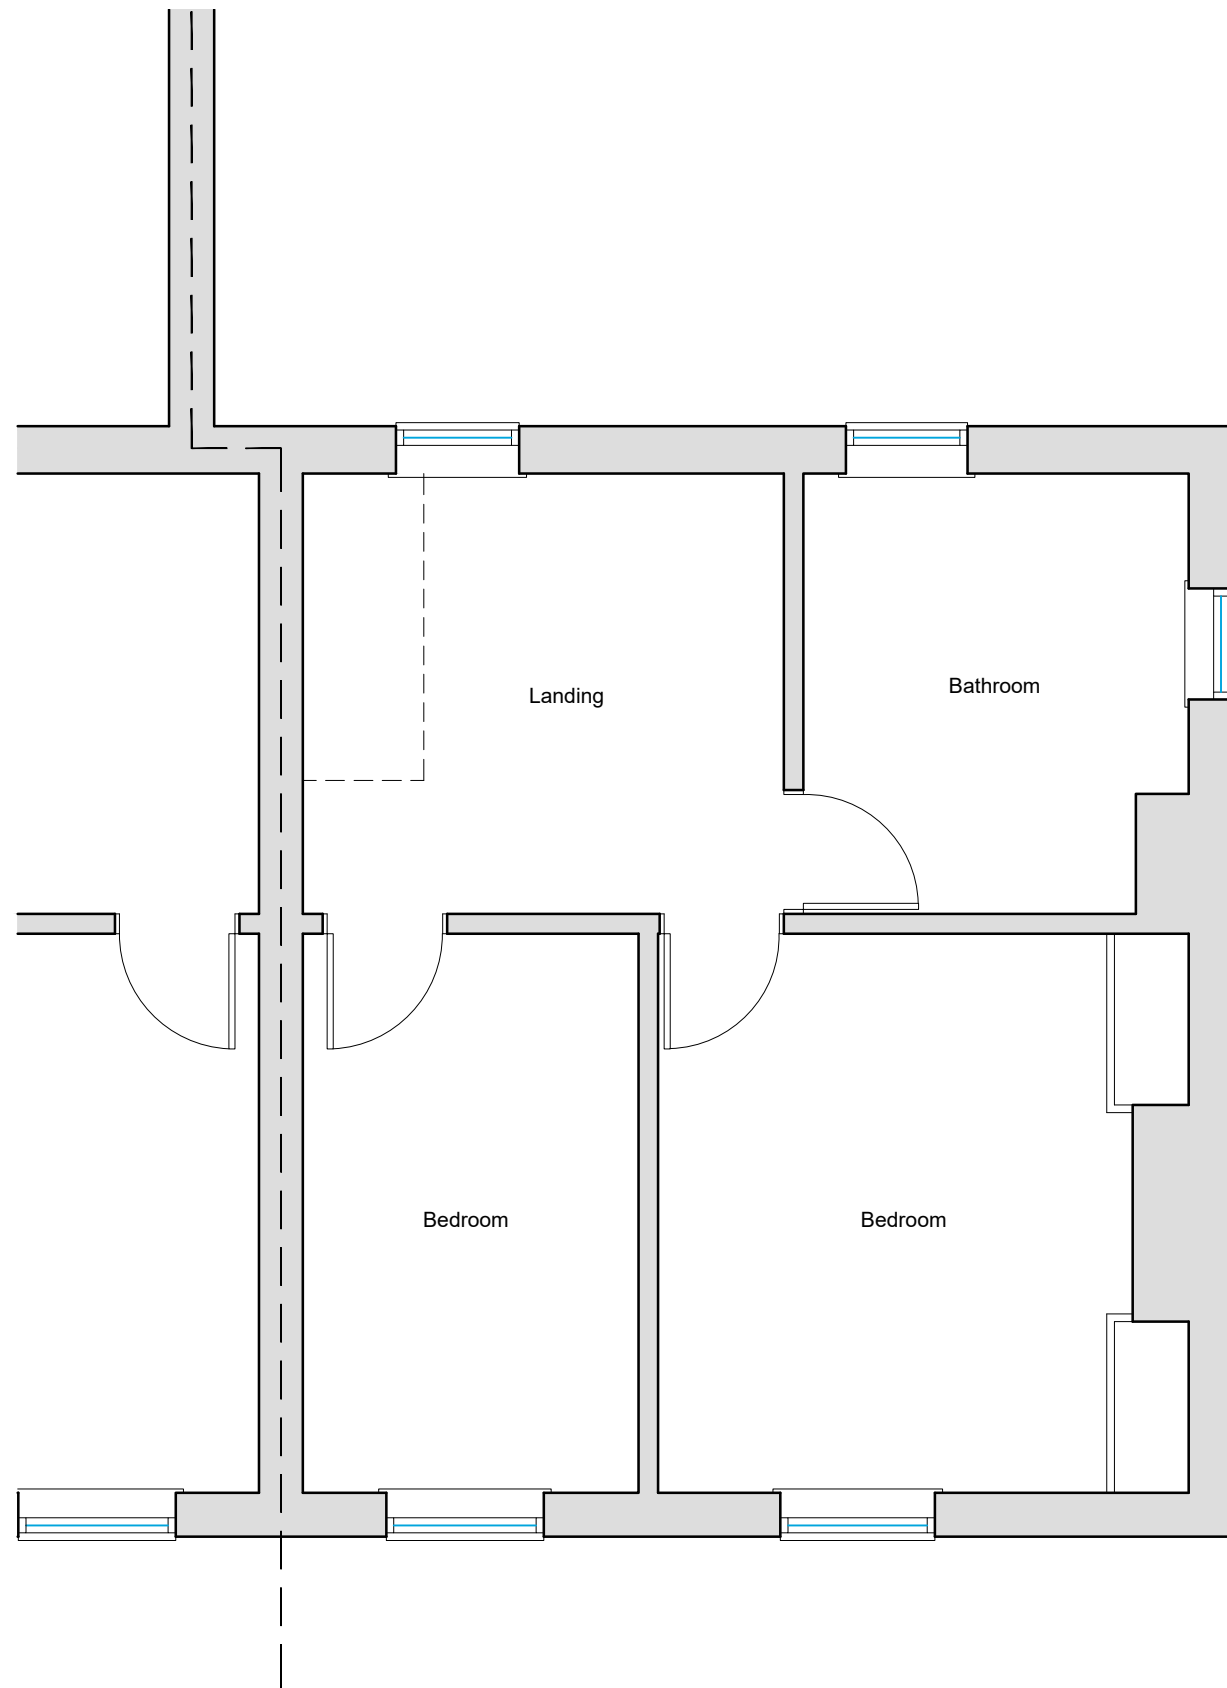


Existing First Floor Plan  
Scale 1:50

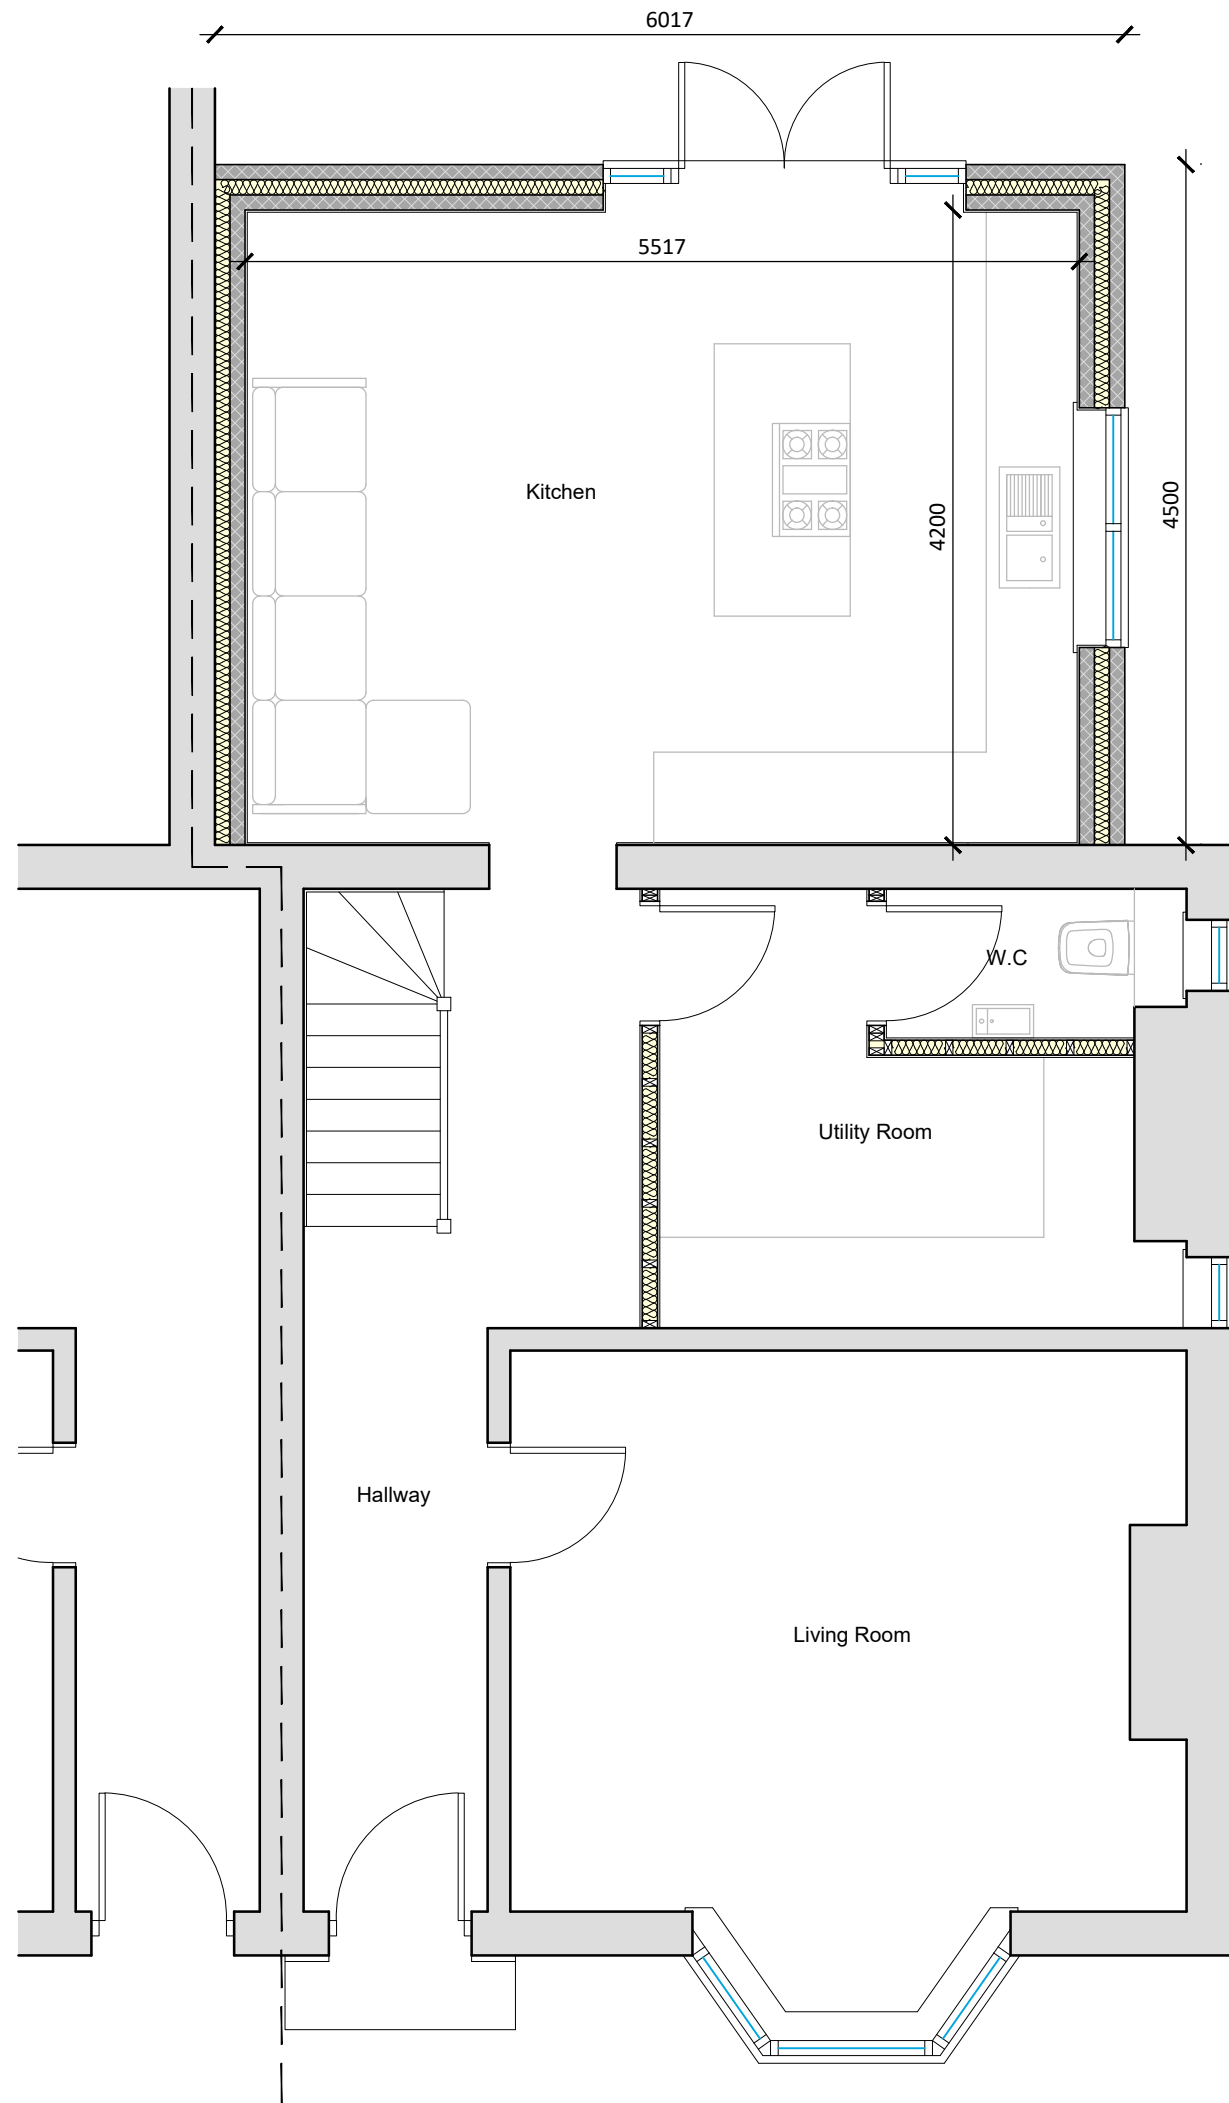

Proposed Ground Floor Plan  
Scale 1:50

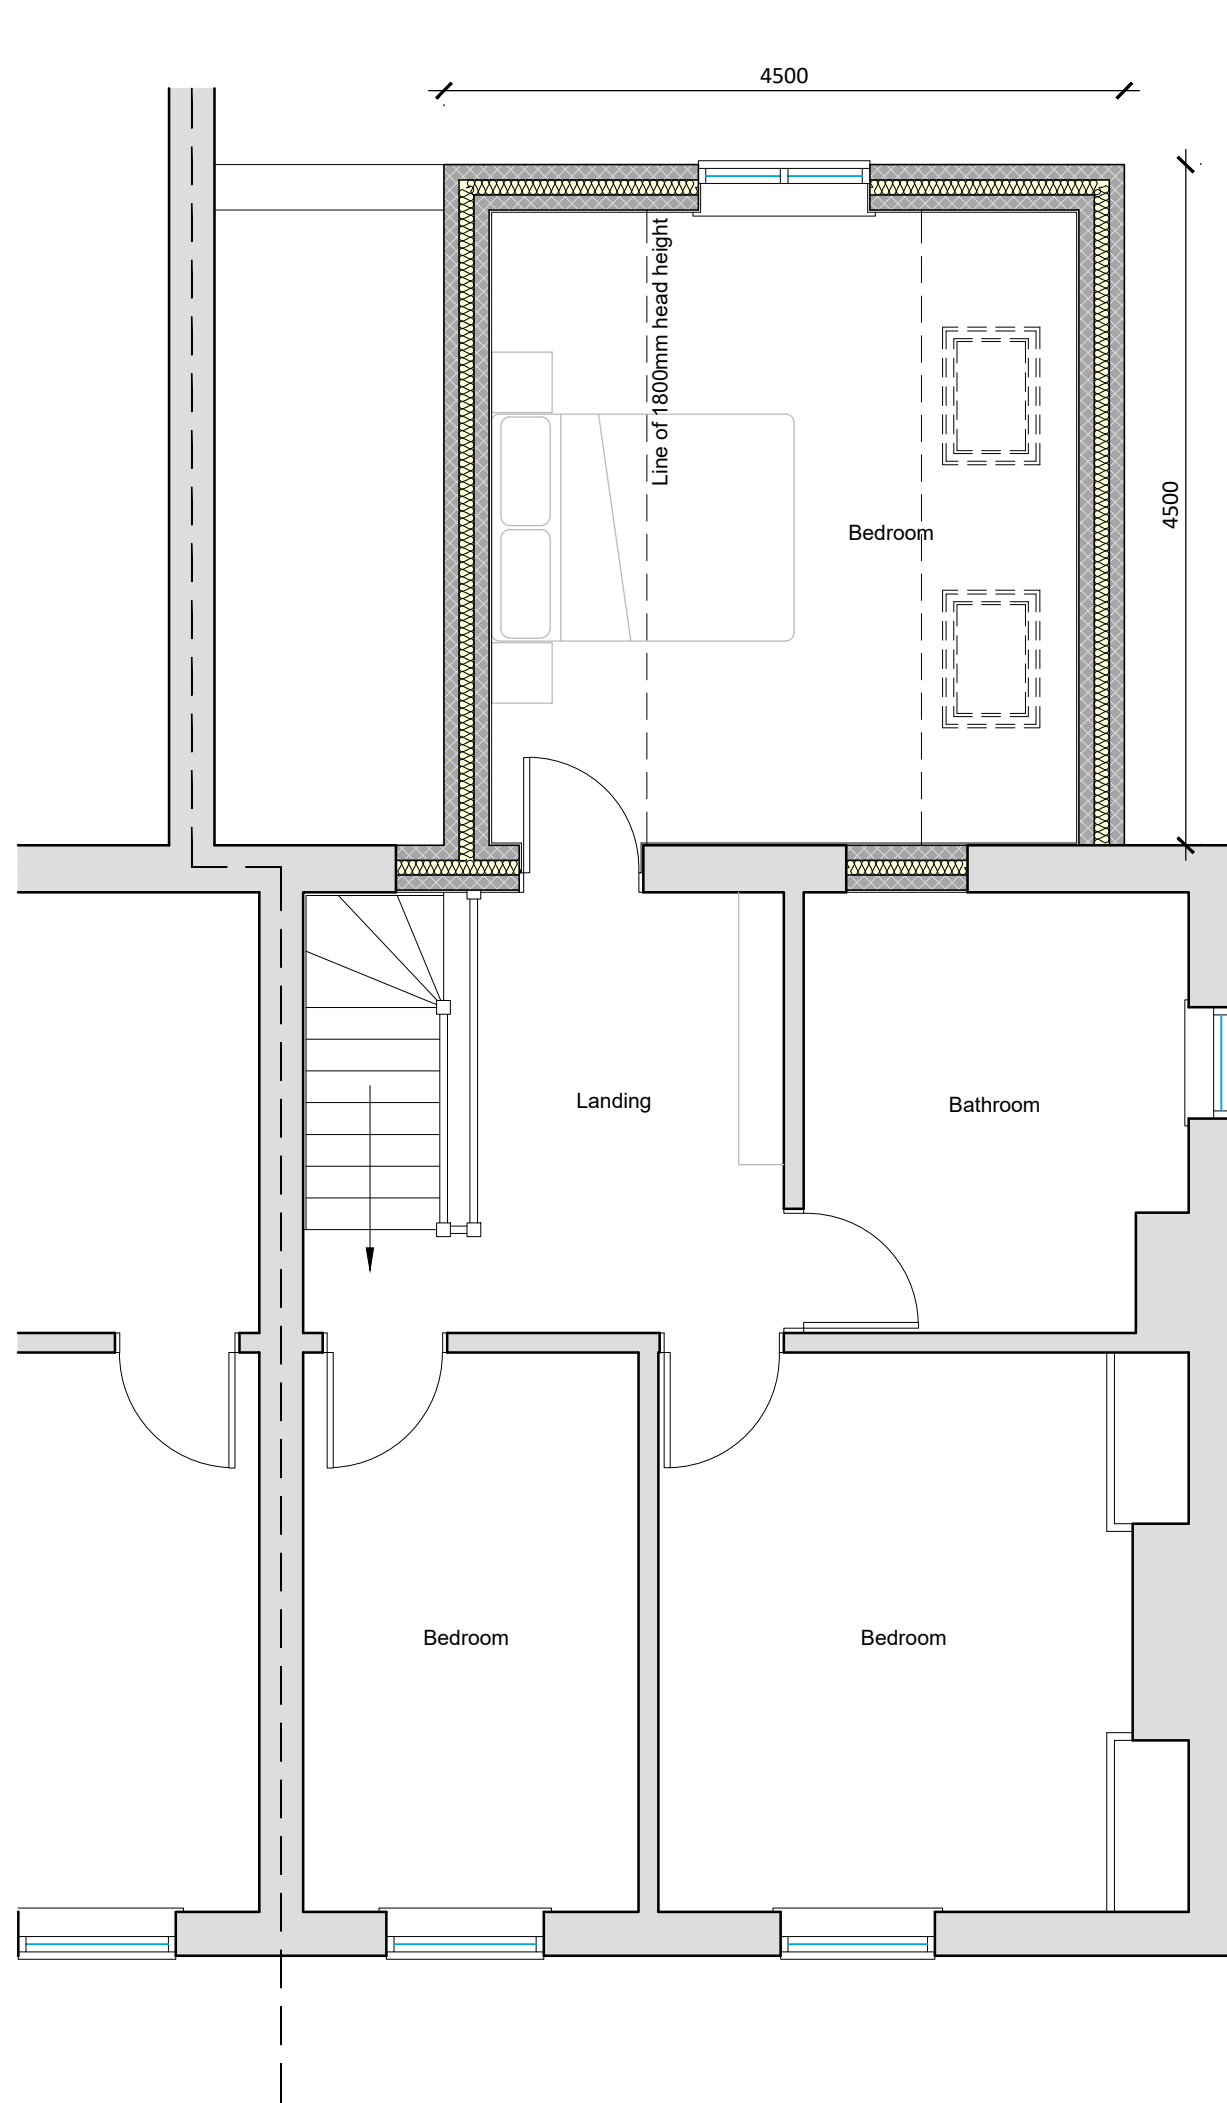

Proposed First Floor Plan  
Scale 1:50

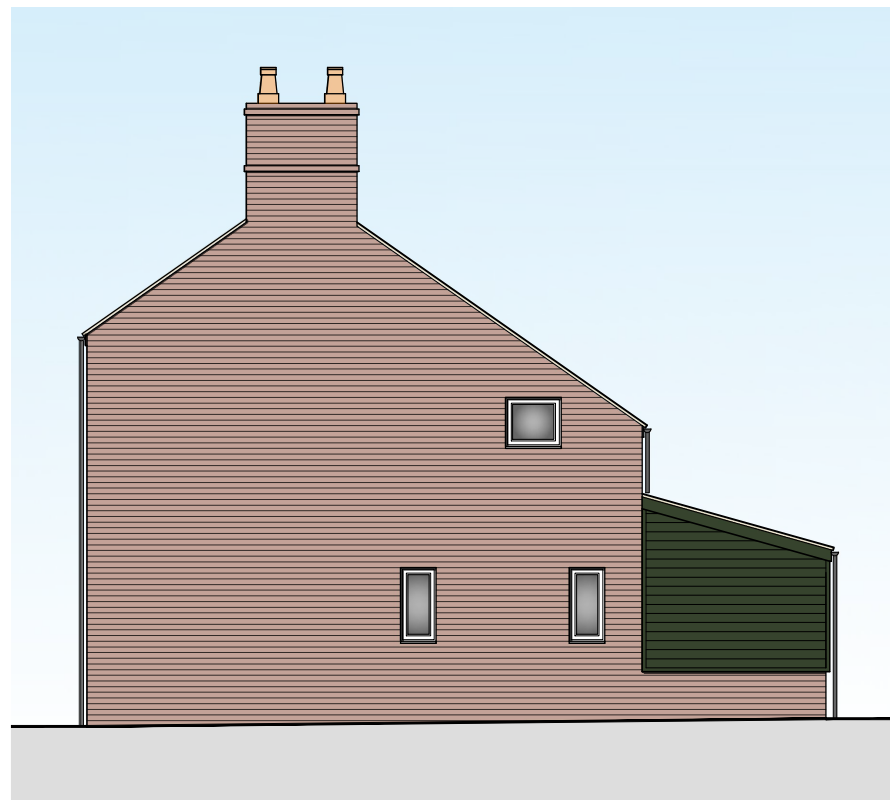


Existing Side (NW) Elevation  
Scale 1:100



Existing Rear (SE) Elevation  
Scale 1:100



Proposed Side (NW) Elevation  
Scale 1:100

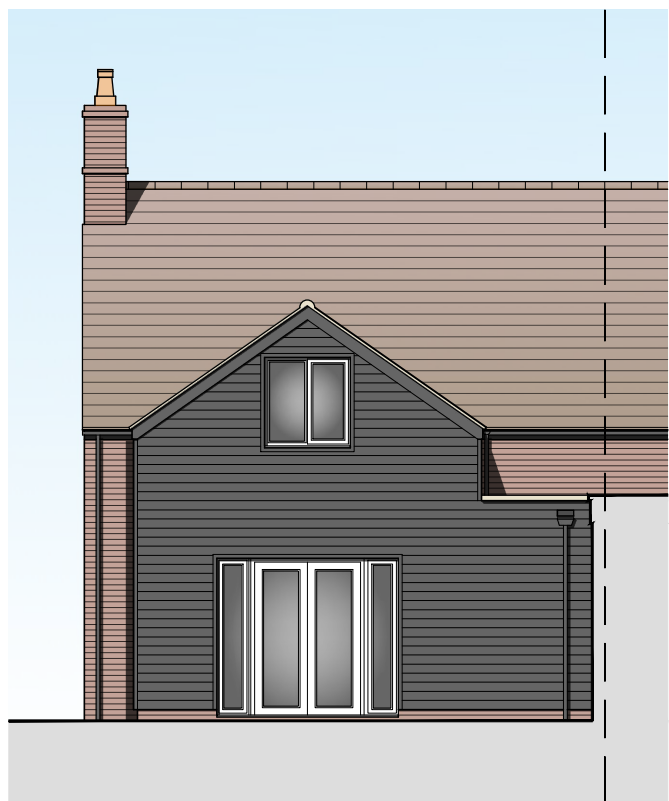


Proposed Rear (SE) Elevation  
Scale 1:100



Site Location Plan  
Scale 1:1250



Proposed Block Plan  
Scale 1:500

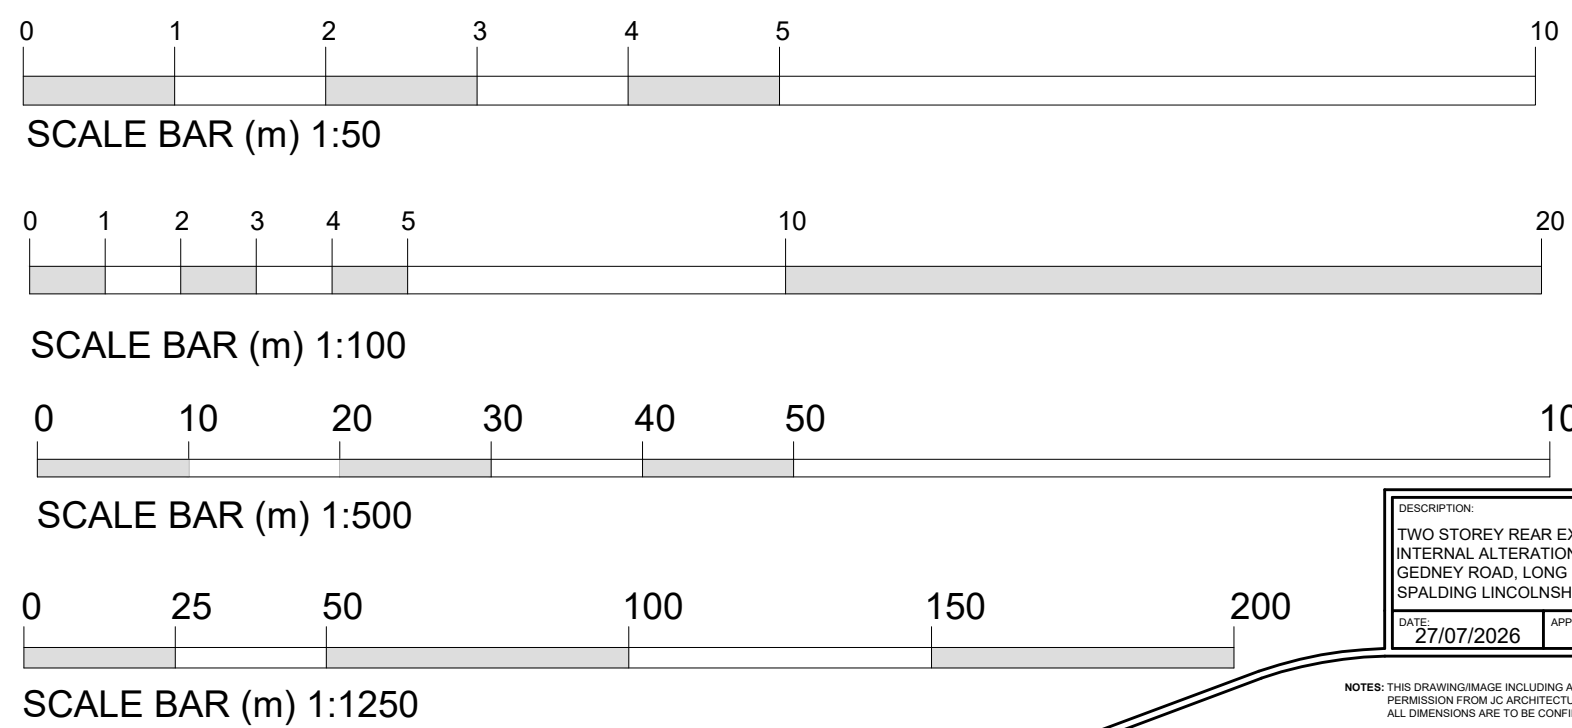

DESCRIPTION  
TWO STOREY REAR EXTENSION &  
INTERNAL ALTERATIONS AT 15  
GEDNEY ROAD, LONG SUTTON,  
SPALDING, LINCOLNSHIRE, PE12 9HF  
DATE: 27/07/2026 APPROVED: G.T.



Do Not Scale From This Drawing

|                    |                                                                   |                        |
|--------------------|-------------------------------------------------------------------|------------------------|
| REV:               | DESCRIPTION:                                                      | DATE:                  |
| PROJECT:           | TWO STOREY SIDE REAR EXTENSION                                    |                        |
| DRAWING:           | EXISTING & PROPOSED FLOOR PLANS<br>EXISTING & PROPOSED ELEVATIONS |                        |
| SIZE:              | A1                                                                | CLIENT: Mr K. Robinson |
| SCALE: as labelled | DRAWN BY: JC                                                      | SHEET: 0532/26/01      |

NOTES: THIS DRAWING IS FOR INFORMATION ONLY. IT IS NOT TO BE USED FOR CONSTRUCTION. THE DRAWING IS THE PROPERTY OF JC ARCHITECTURAL CONSULTANT. NO UNAUTHORIZED COPYING OR REPRODUCTION IN ANY FORM IS PERMITTED WITHOUT OBTAINING PRIOR WRITTEN PERMISSION FROM JC ARCHITECTURAL CONSULTANT. JC ARCHITECTURAL CONSULTANT RESERVES THE RIGHT TO MODIFY THIS INFORMATION AT ANY TIME. ALL DIMENSIONS ARE TO BE CONFIRMED ON SITE BY CONTRACTOR. ANY DISCREPANCIES ARE TO BE REPORTED TO JC ARCHITECTURAL CONSULTANT IMMEDIATELY. THE DESIGN HAS BEEN UNDERTAKEN AS FAR AS POSSIBLE TO AVOID RISKS TO HEALTH AND SAFETY OR TO REDUCE AND CONTROL THE EFFECTS OF ANY UNAVOIDABLE RISK. ANY RELEVANT INFORMATION REGARDING RISKS WHICH ARE NOT ABLE TO BE ELIMINATED WILL BE INCLUDED WITHIN THE PROJECT HEALTH AND SAFETY FILE.