


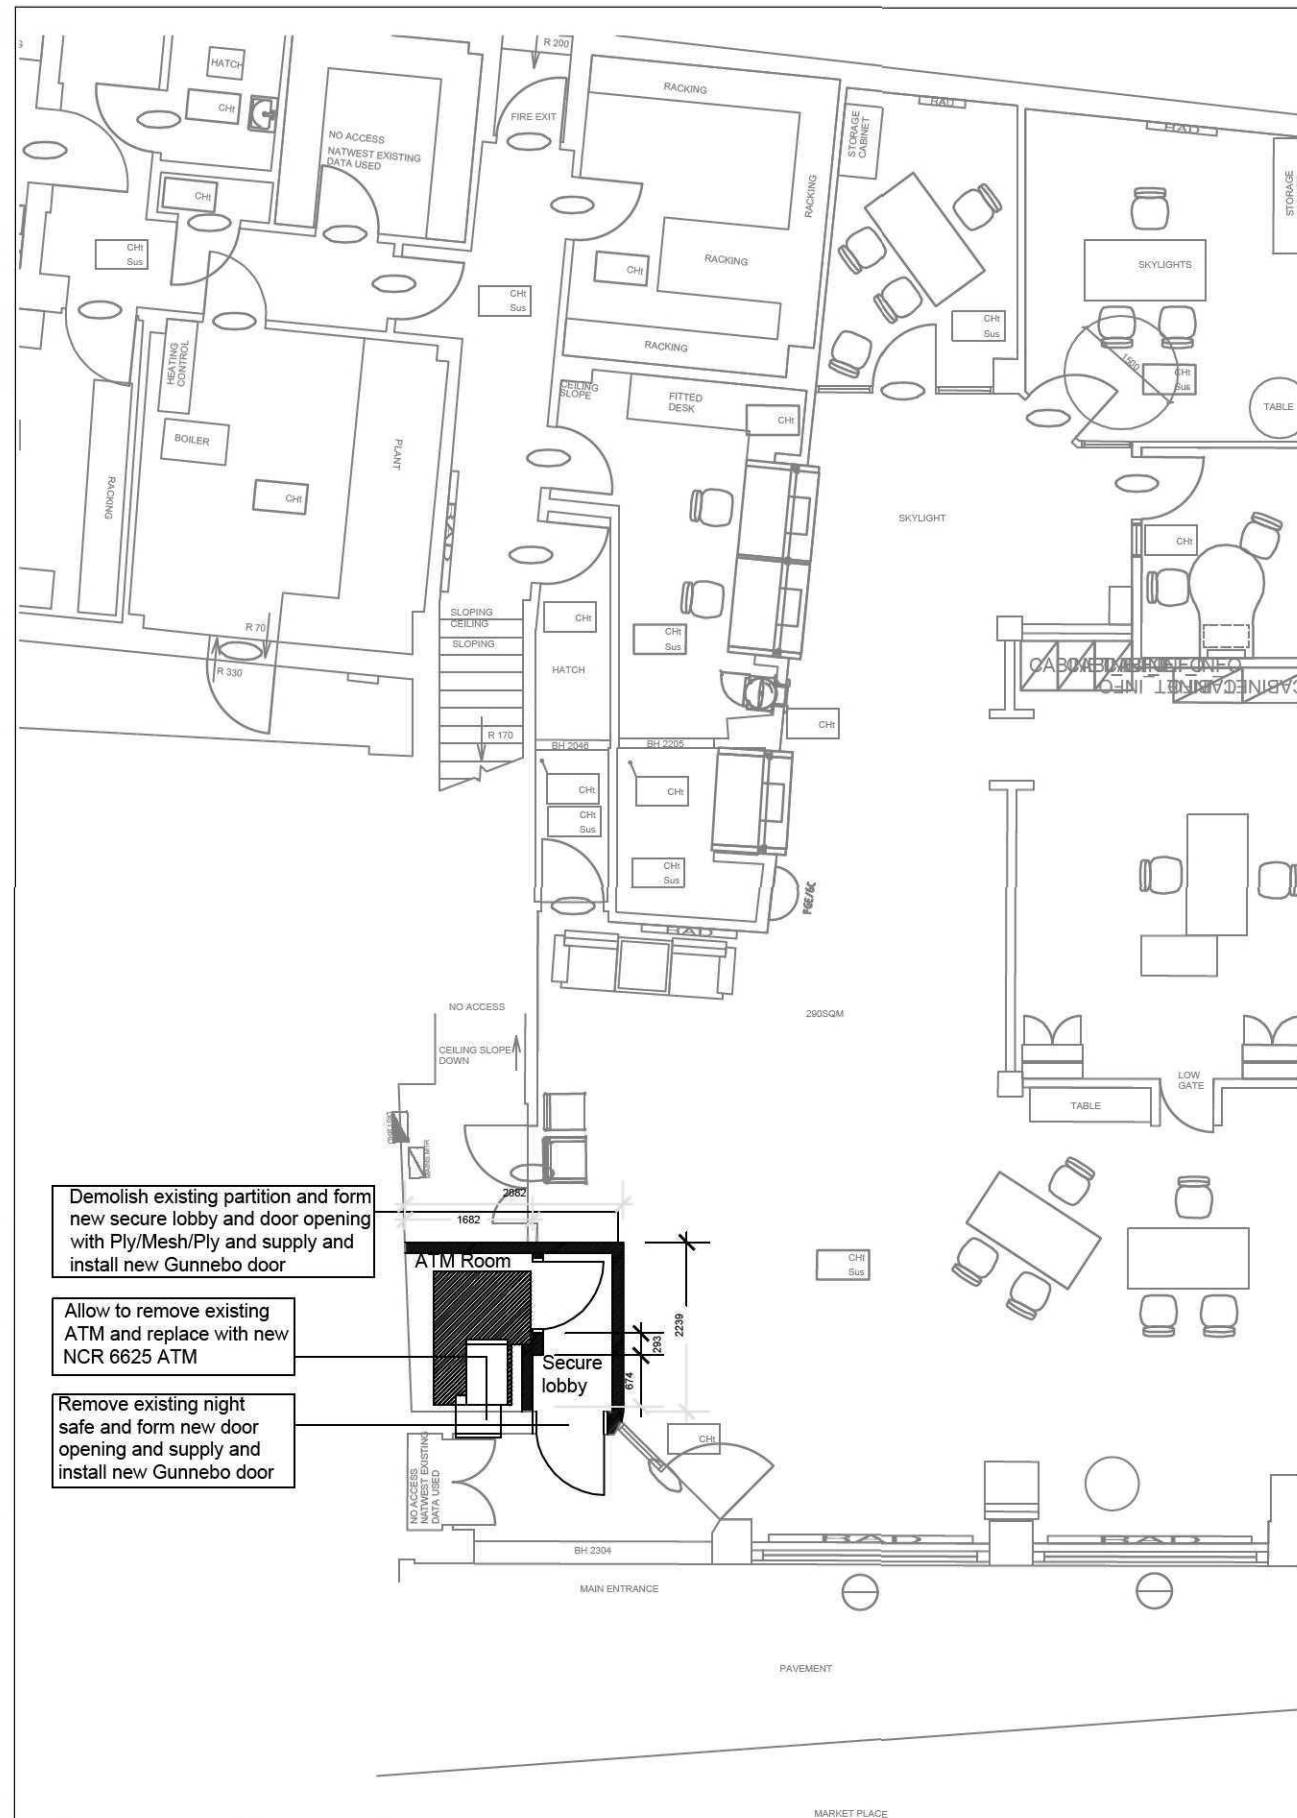

Allow to remove existing ATM and replace with new NCR 6625 ATM

Remove existing night safe and form new door opening and supply and install new Gunnebo door

Remove all NatWest branded signage



Scale (metres) 1 to 100



Proposed Ground Floor
Scale - 1:100 @ A3

CB Currie & Brown

Dashwood House,
69 Old Broad Street,
London. EC2M 1QS

Tel: +44 (0) 207 920 9220
Fax: +44 (0) 207 920 6107

Providing Constructive Solutions

Client	Scale	Rev	Date	Amendments	Notes
Royal Bank of Scotland	1:100 @ A3	A	13/08/15	1:20 view of proposed ATM added to drawing.	
Project NatWest, Long Sutton	Date 27/07/2015				
Proposed ATM retainment plan	Drawing No. 200306/LONGSUTTON/D02				
Drawing Title Proposed Ground floor plan & Elevation					

Rev.