



PLOT 1 PLOT 2

WEST (FRONT) ELEVATION


scale: 1:100



PLOT 2

SOUTH ELEVATION


scale: 1:100

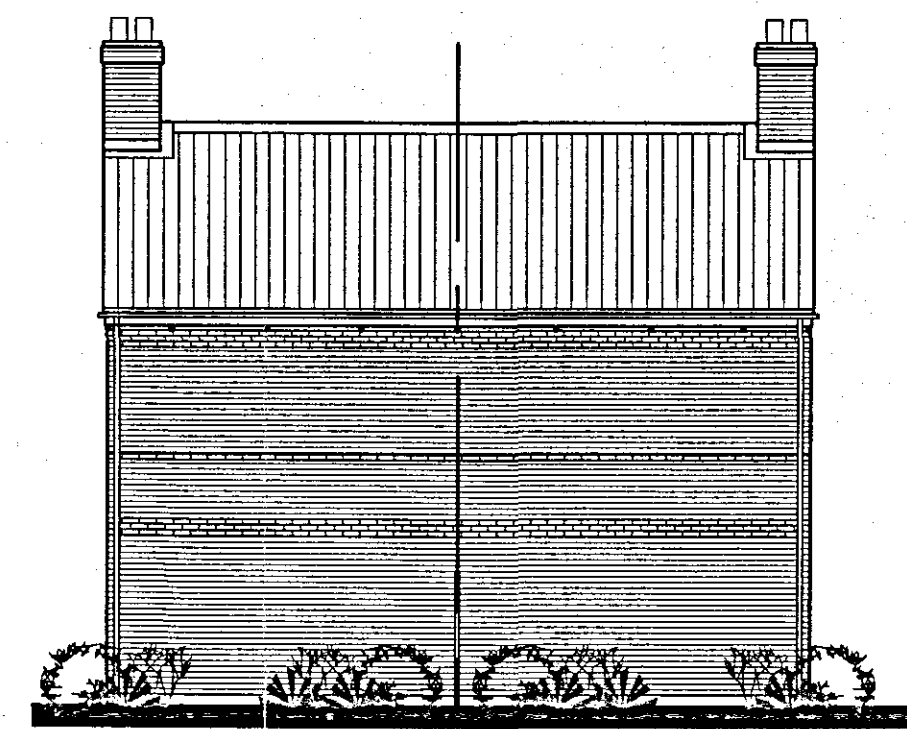

PLOT 2 PLOT 1

EAST (REAR) ELEVATION


scale: 1:100

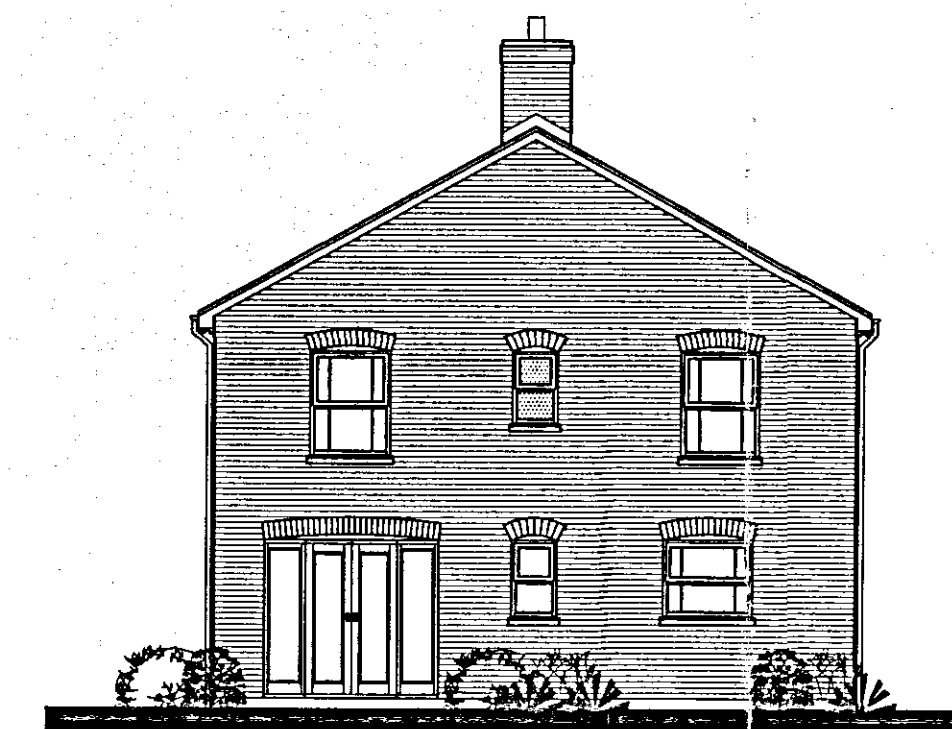

PLOT 1

NORTH ELEVATION


scale: 1:100

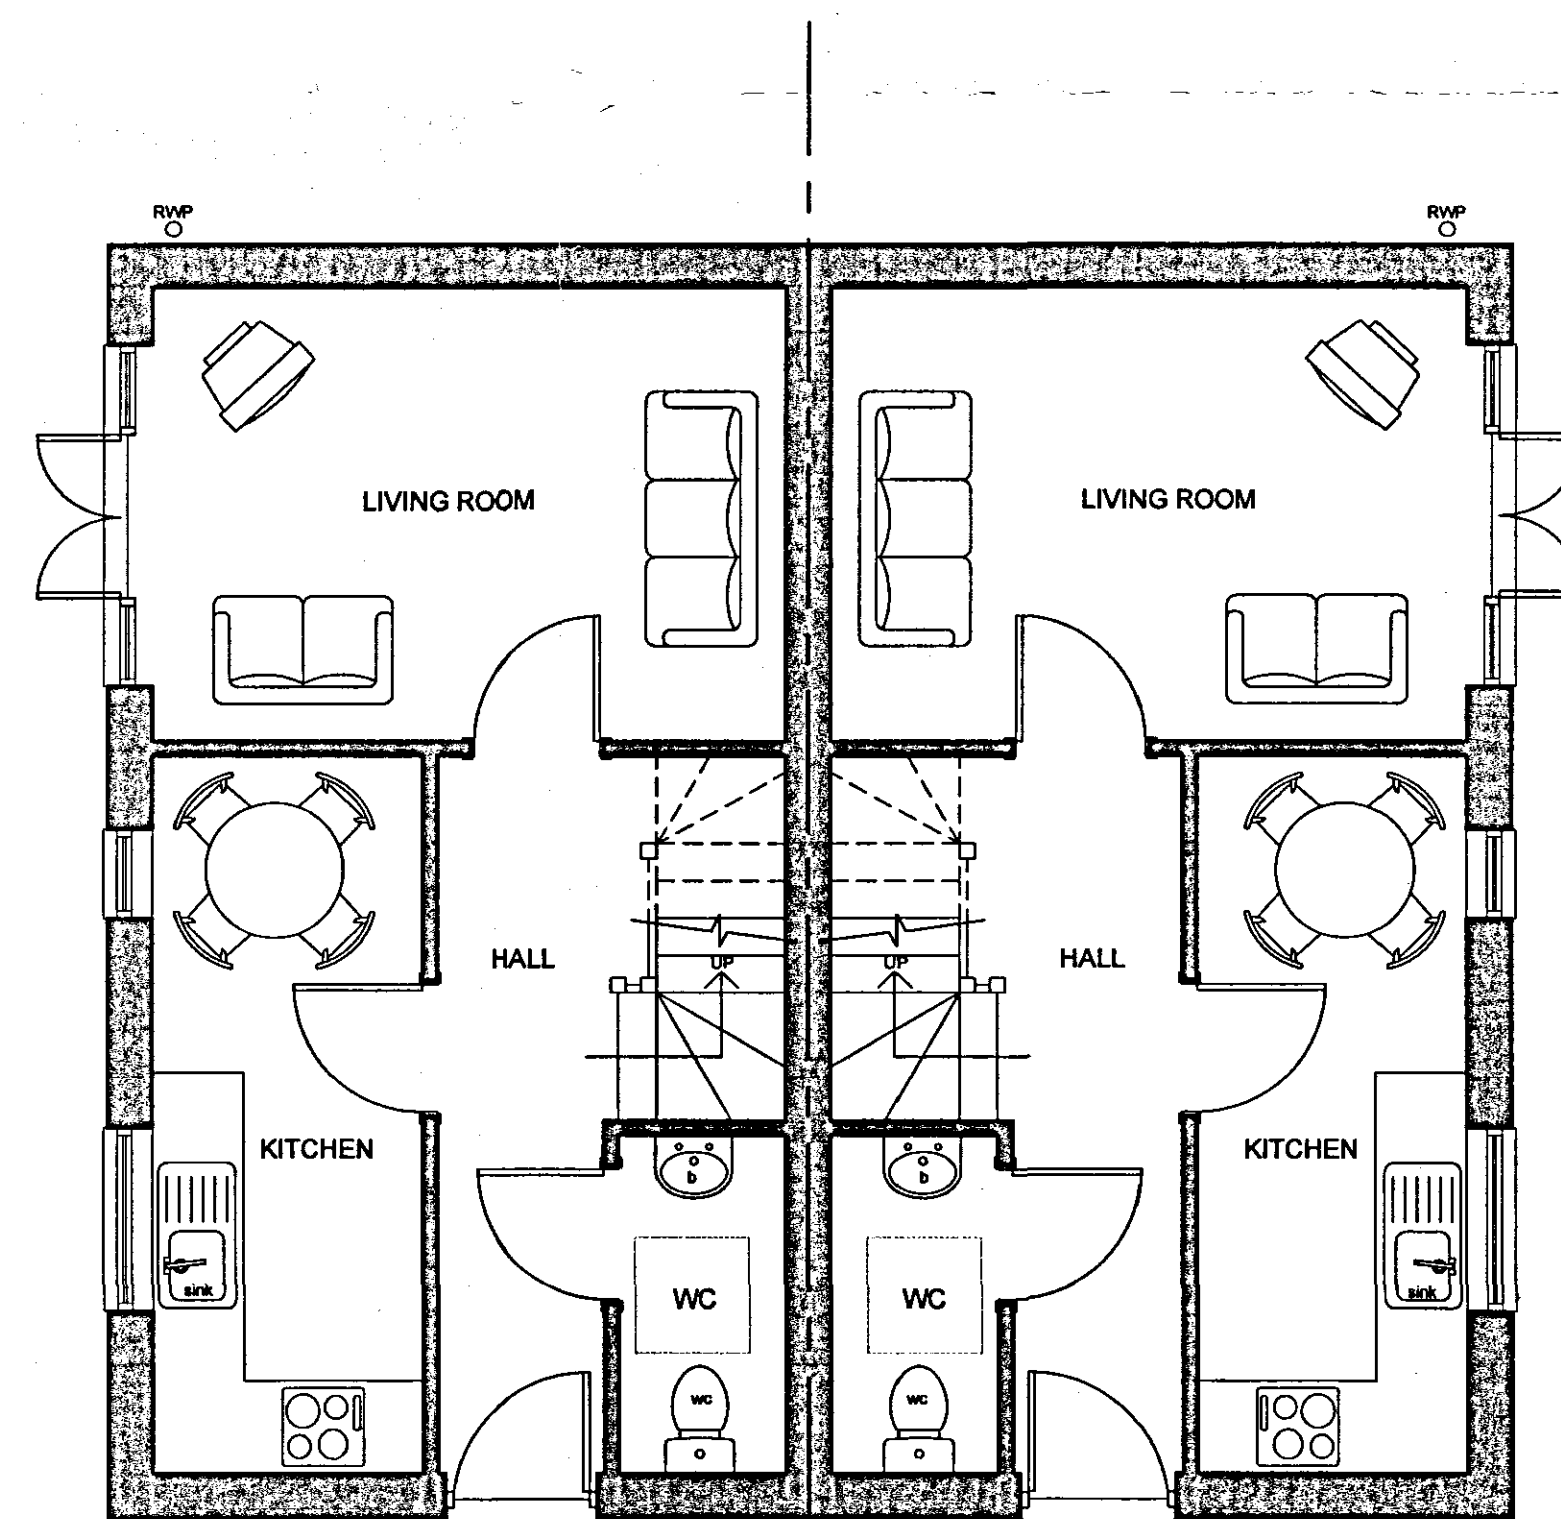

PLOT 1

PLOT 2

GROUND FLOOR PLAN
SCALE 1:50

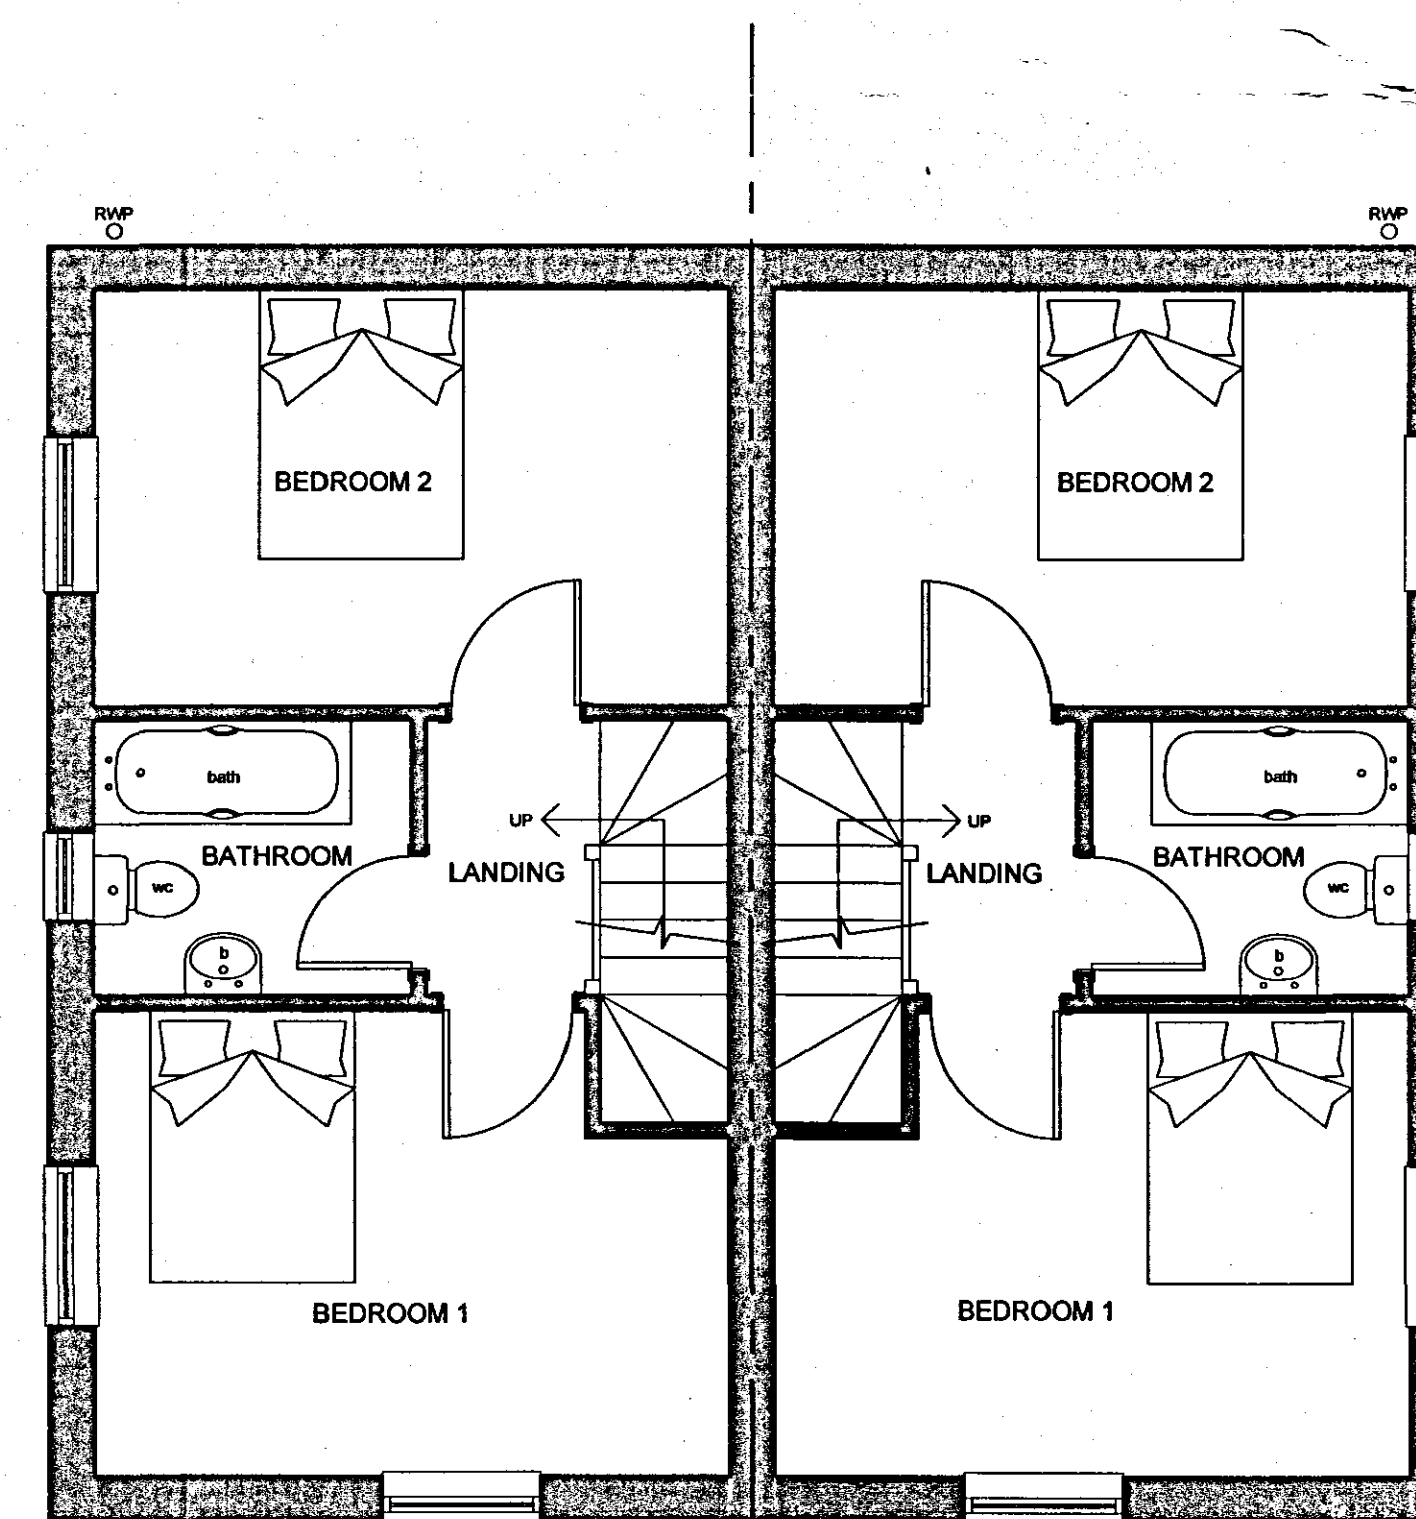

PLOT 1

PLOT 2

FIRST FLOOR PLAN
SCALE 1:50

DETERMINED
PLAN

01 MAY 2007
0722107

Revisions		
Preliminary		For Construction

David Trundley
Design Services



Salgate Barn, Islington Road, Tilney All Saints, King's Lynn, Norfolk. PE34 4RY
Tel: 01553 617700 Fax: 01553 617874 Email: enquiries@trundleydesign.co.uk

Project Title:
**LIBRARY
LONG SUTTON
Lincs**

PROPOSED REDEVELOPMENT OF EXISTING
LIBRARY BUILDING AN EXTERNAL AREAS.

Drawing Title:

PROPOSED DWELLING FLOOR PLANS AND
ELEVATIONS

Scale: 1:50, 1:100 Date: 21.05.07 Drawn: SJ

Drawing Number: **06-110-51**

Copyright:
This drawing must not be re-issued, loaned or copied without the consent of
David Trundley Design Services Limited. Do not scale this drawing, use only
figured or grid dimensions. All dimensions to be checked by contractor on site
prior to start of works. Any discrepancies are to be notified