
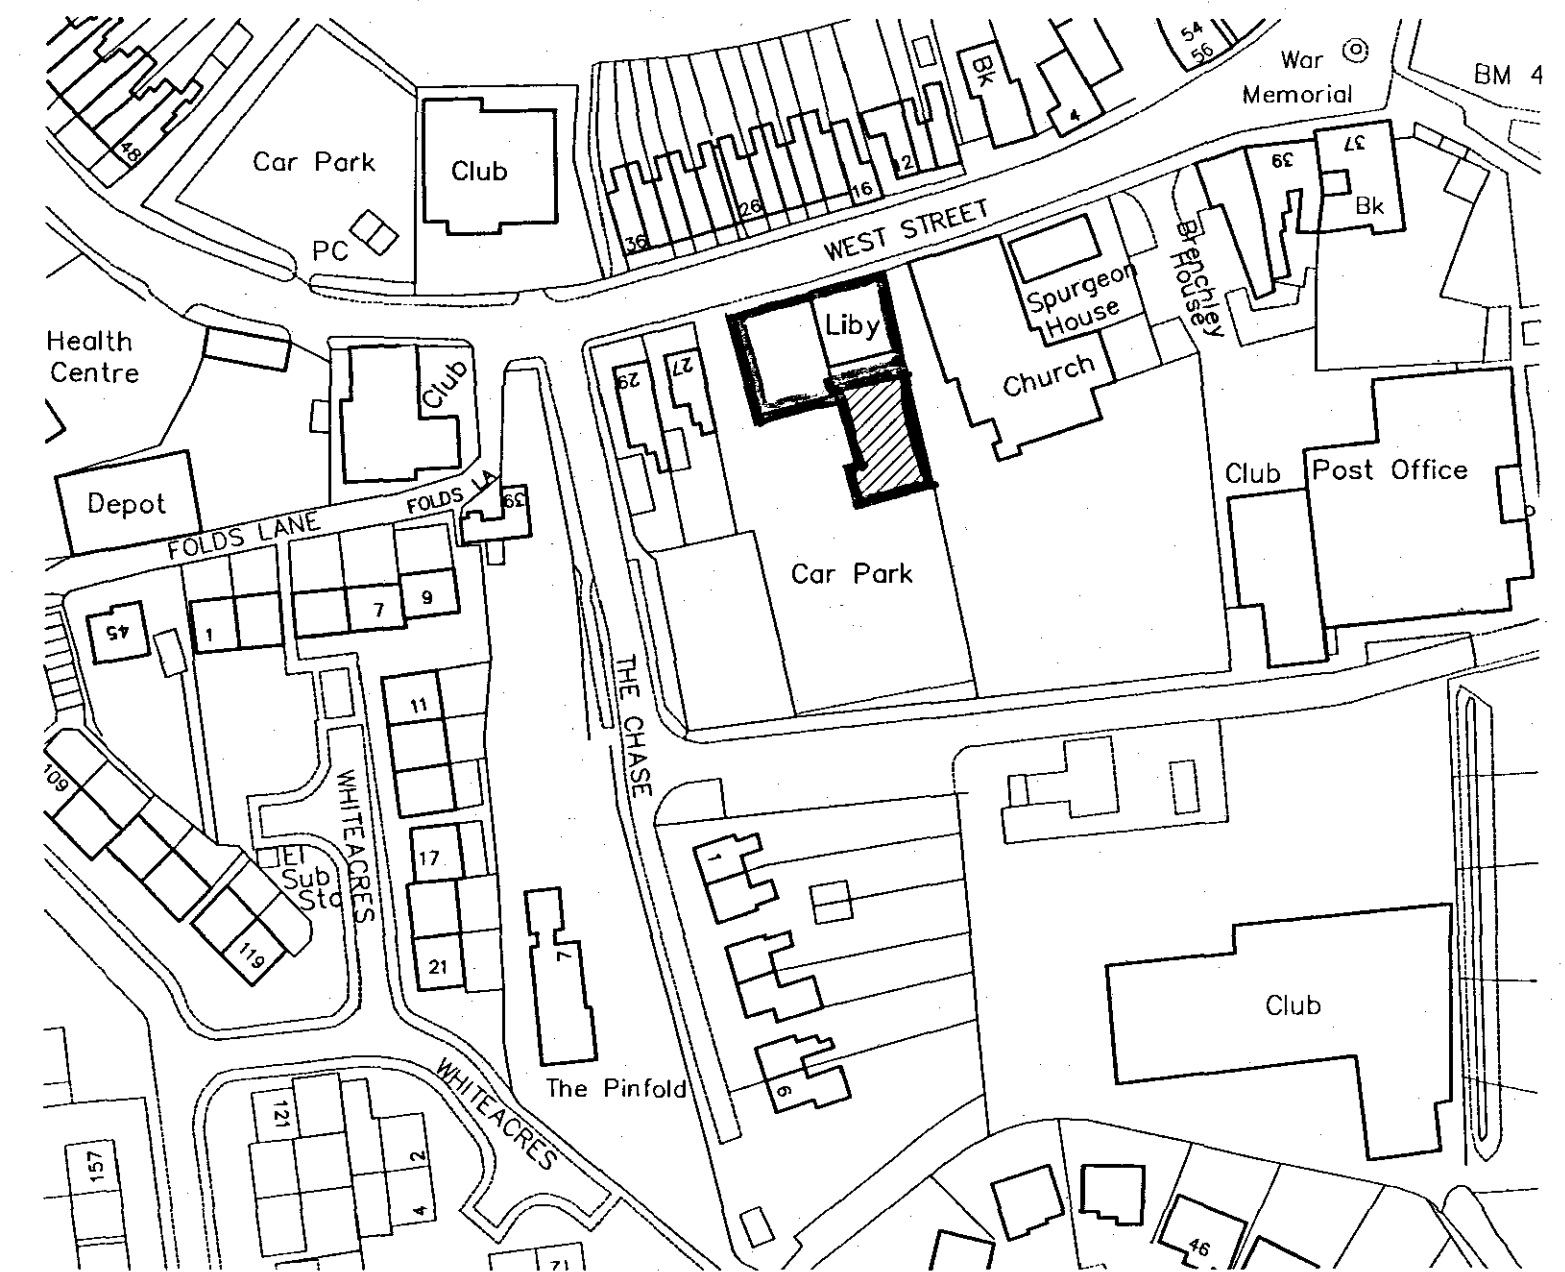


**DETERMINED
PLAN**

Planning Development
06 JUN 2007
Ref: 722/07

B	04.06.07	ADDENDUM IN ISSUE NUMBER 10 PLAN
A	25.06.07	AMENDMENTS TO ACCESS ROUTES
Revision		
Preliminary		For Construction

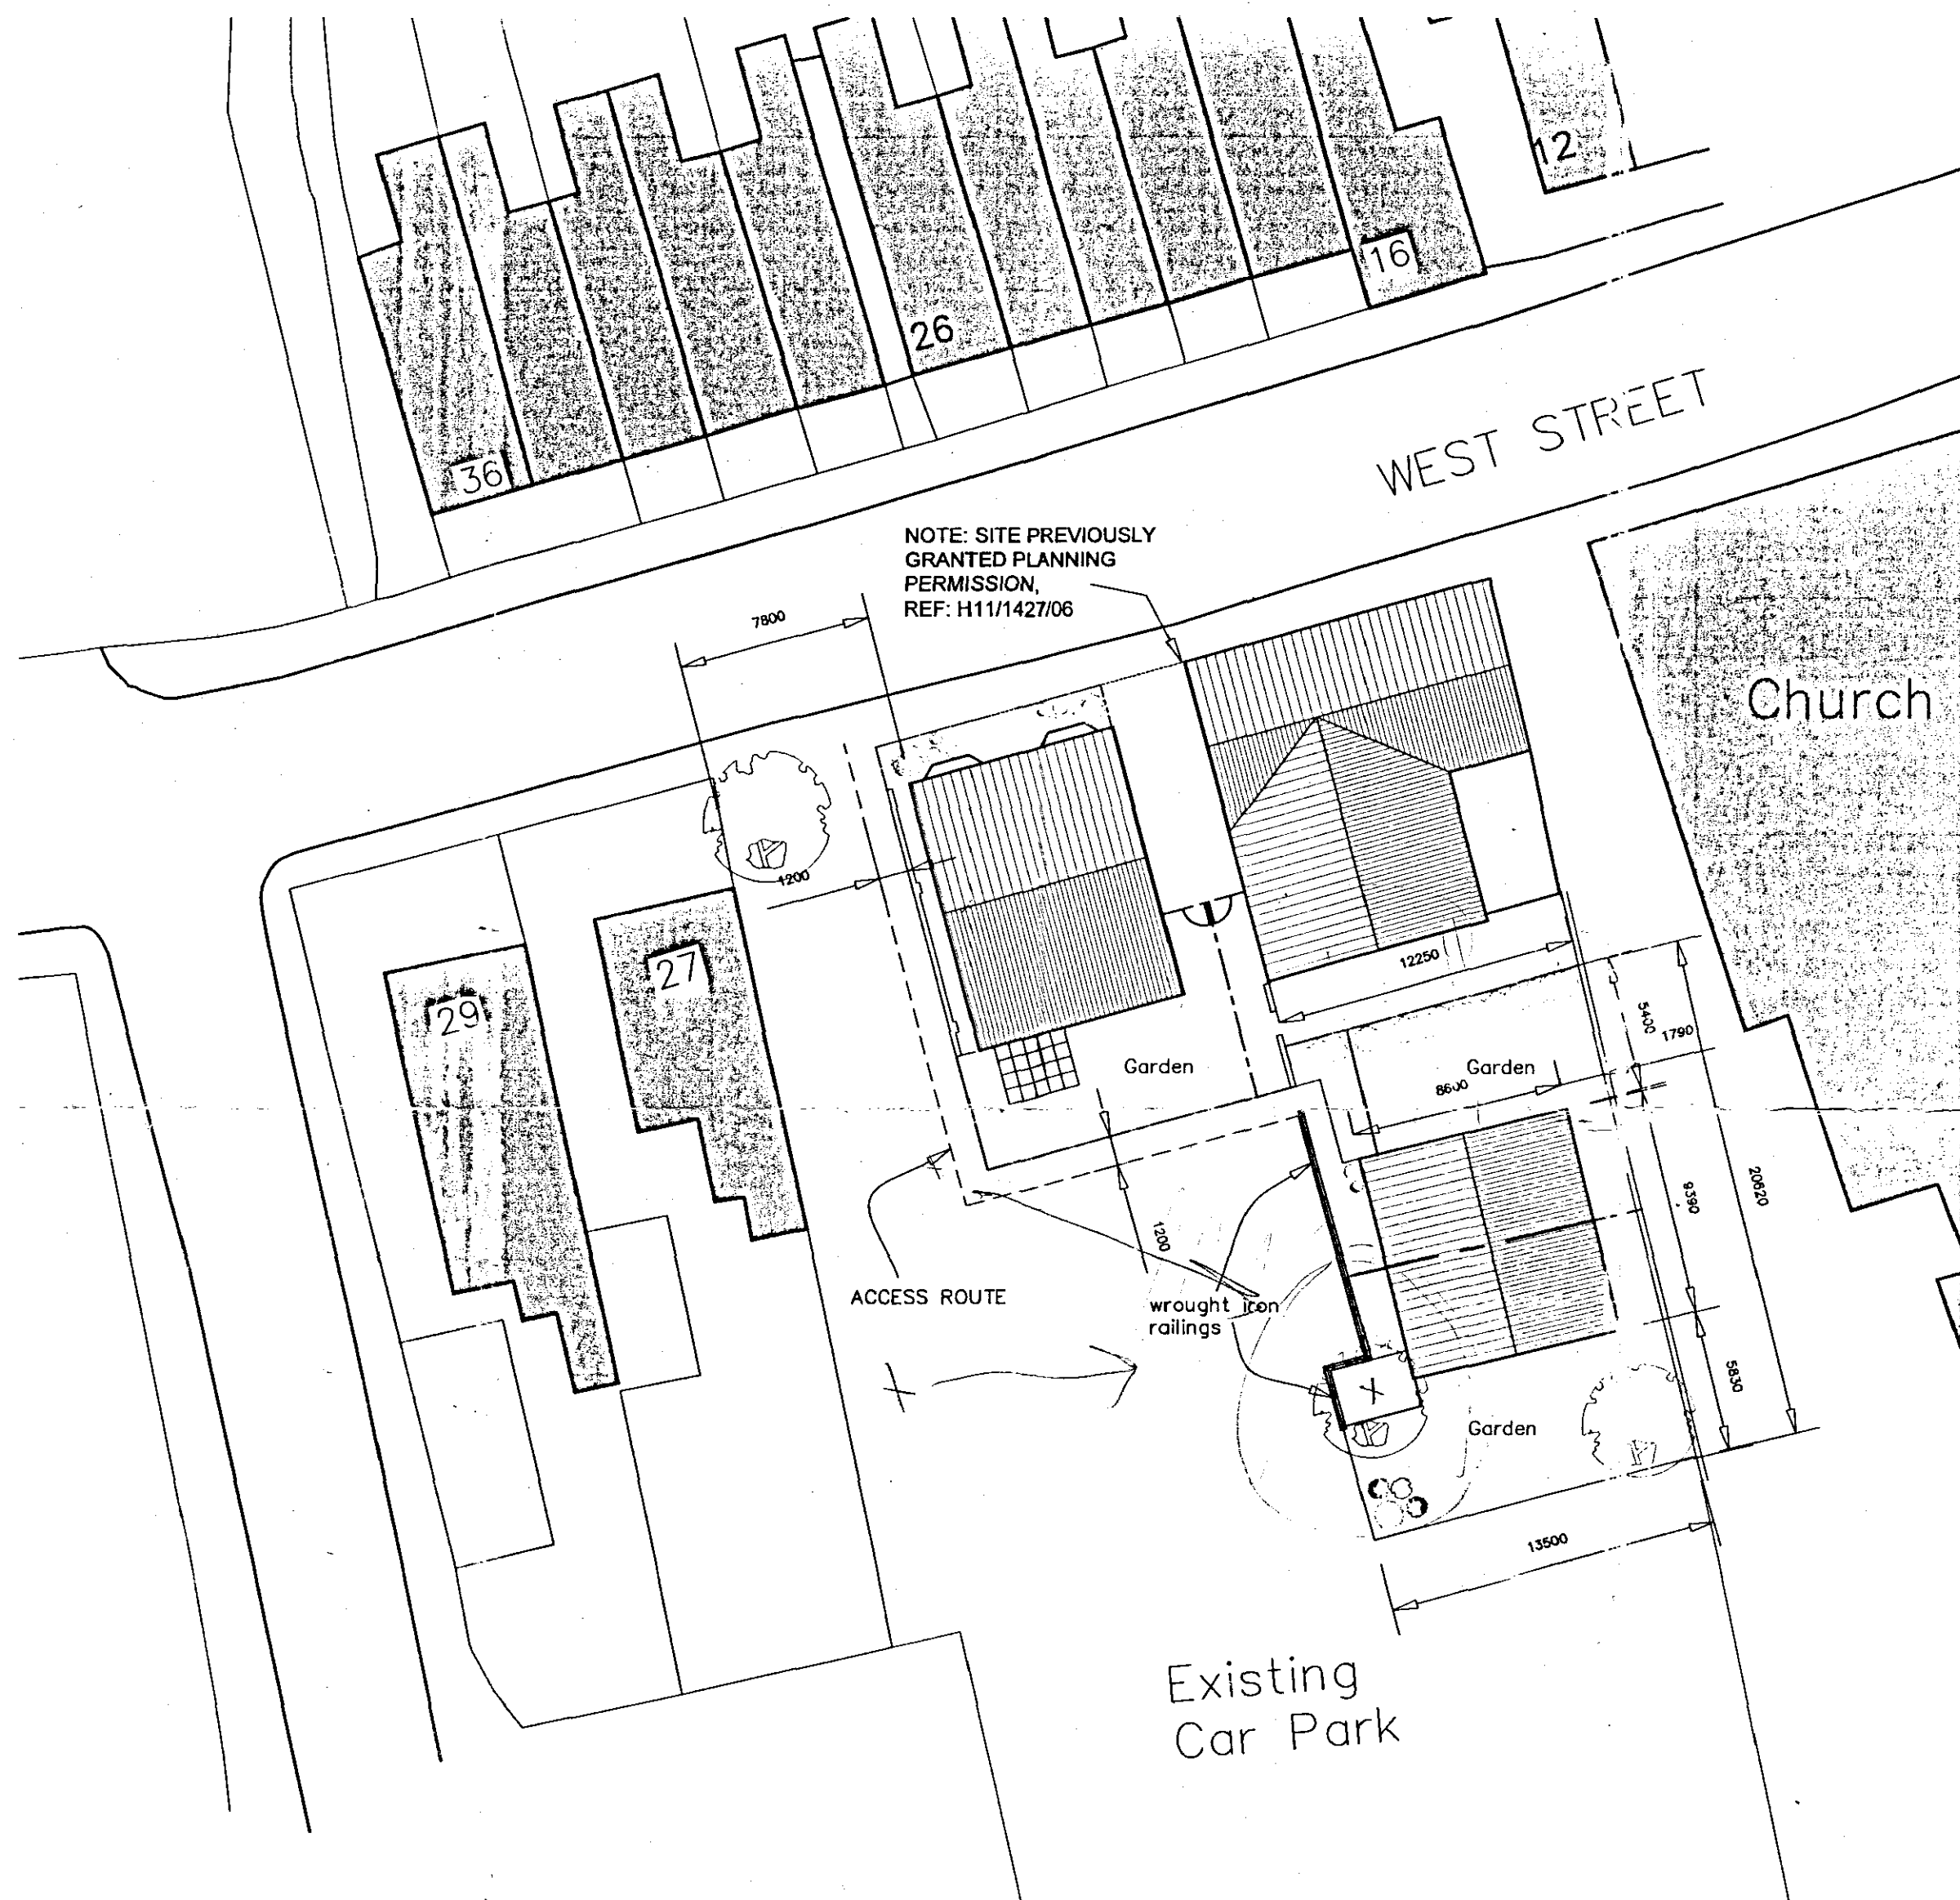

DAVID TRUNDLE DESIGN SERVICES
Architectural & Planning Services

Salgrave Barr, Ironing Road, Timney All Saints, King's Lynn, Norfolk, PE34 4EY
Tel: 01553 617790 Fax: 01553 617874 Email: enquiries@trundleysdesign.co.uk

Product FROM:
LIBRARY
LONG SUTTON
LINCS

PROPOSED REDEVELOPMENT OF EXISTING
LIBRARY AND EXTERNAL AREAS.

SITE PLAN AND LOCATION PLAN

Scale: 1:1250, 1:250 Date: 21.05.07 Drawn: SJ

Drawing Number: 06-110-50 B

Copyright:
This drawing must not be re-issued, loaned or copied without the consent of David Trundley Design Services Limited. Do not scale this drawing, use only figured or grid dimensions. All dimensions to be checked by contractor on site prior to start of works. Any discrepancies are to be notified