


THIS DRAWING IS THE COPYRIGHT OF THE ARCHITECT AND IS NOT TO BE REPRODUCED WITHOUT PRIOR PERMISSION.
ALL DIMENSIONS AND PARTICULARS ARE TO BE CHECKED ON SITE BEFORE WORK COMMENCES. DO NOT SCALE OFF THIS DRAWING.



Site Plan 1:500

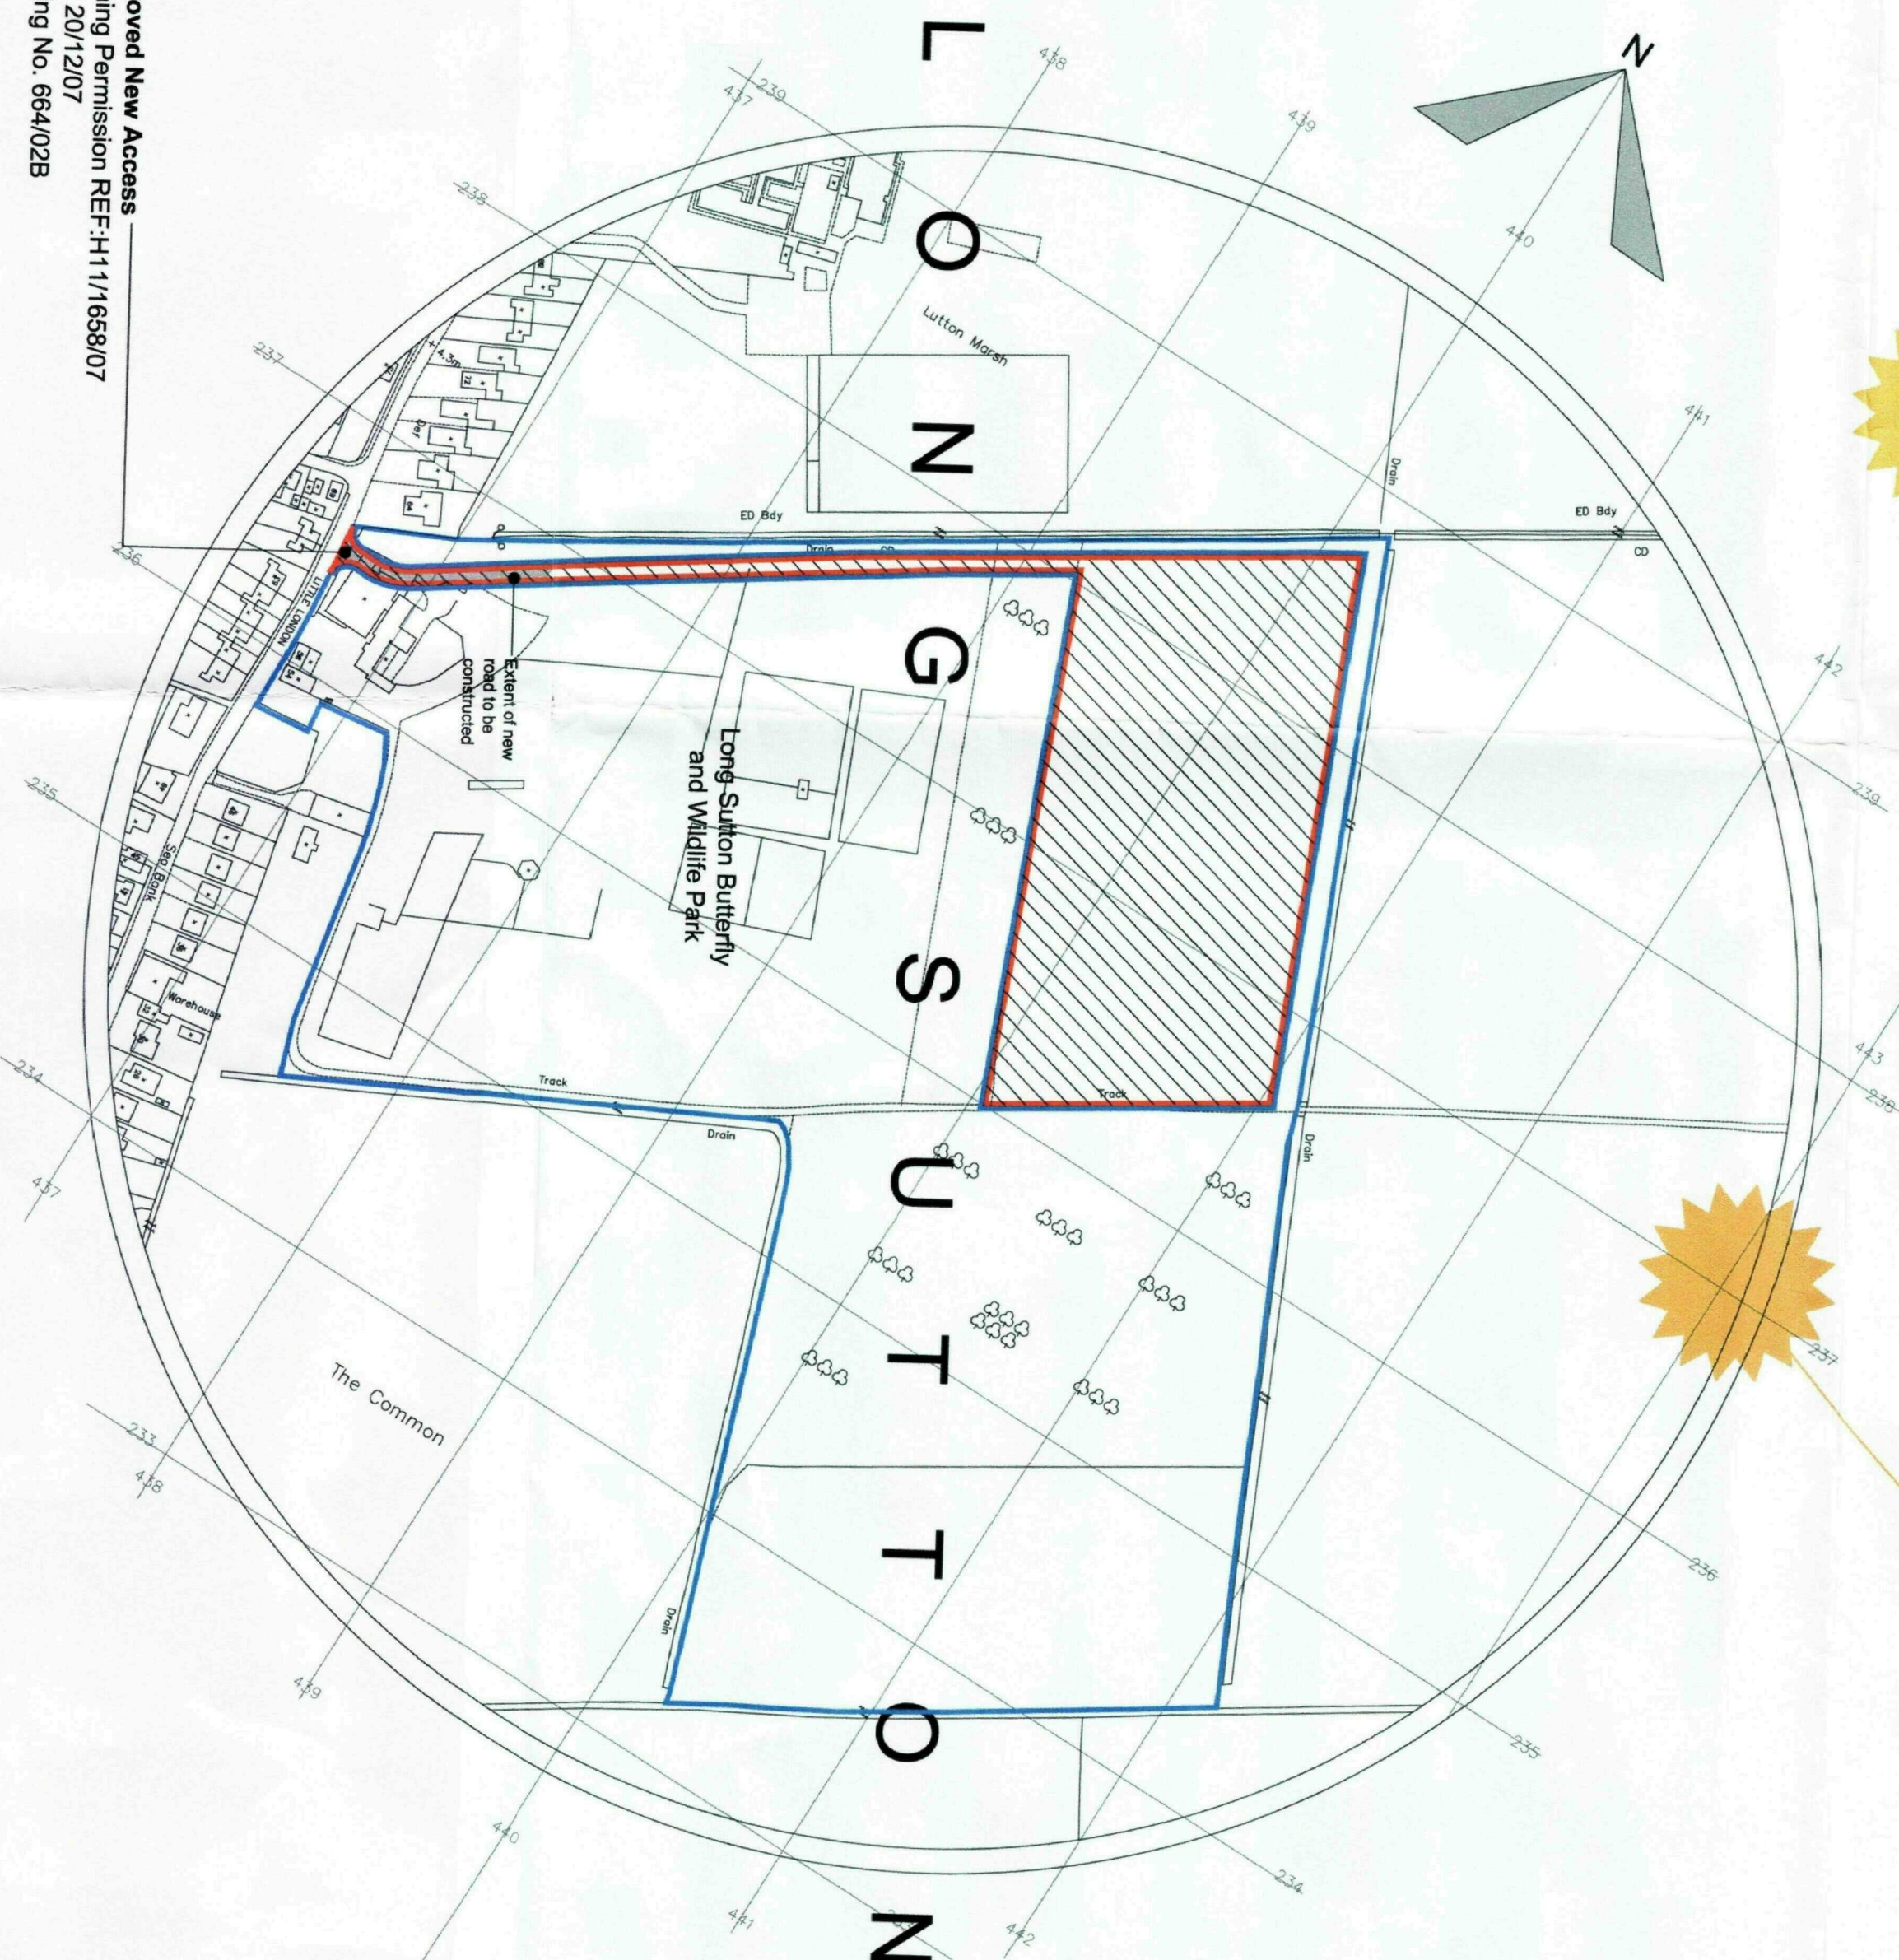





Location Plan 1:2500

Approved New Access
Planning Permission REF:H11/165807
Date: 20/12/07
Drawing No. 664/028

Ref: 072409
02 NOV 2009
Planning

PROJECT
Proposed Natural Swimming Pool,
The Long Sutton Buttery and Wildlife Park,
Long Sutton
For Moor Destinations
DRAWING
Site Layout & Location Plan
JRR
17.08.2009
SCALE
1:500 @ A1
CHECKED
KB

12.10.2009
JRS 1777
S E A R C H
88 Gainsay Road
Spalding
LE12 5JH
TEL: 01854 810000
E: info@search.co.uk

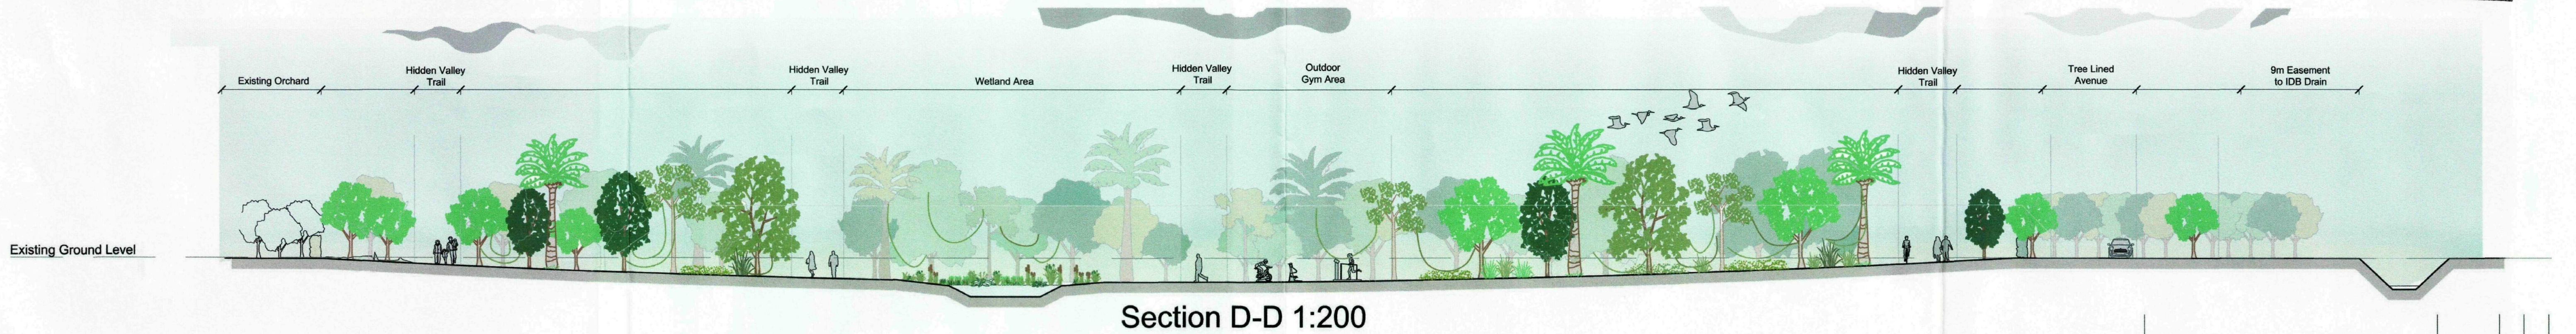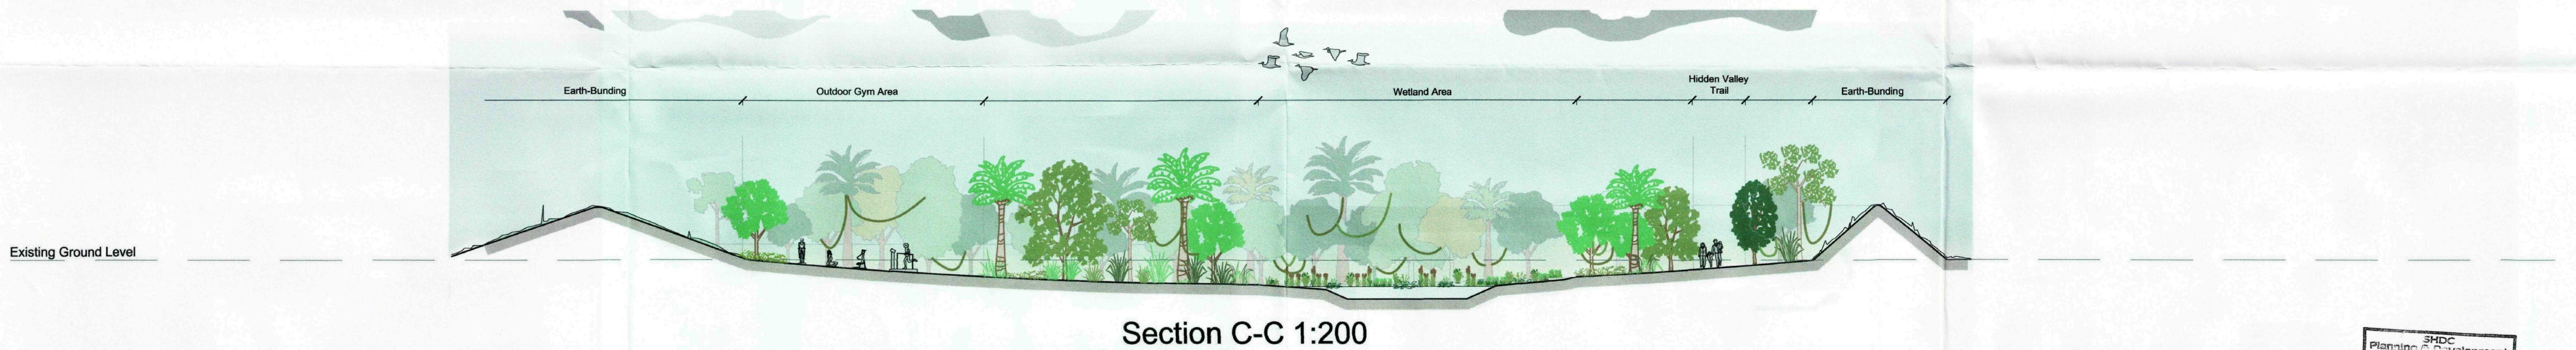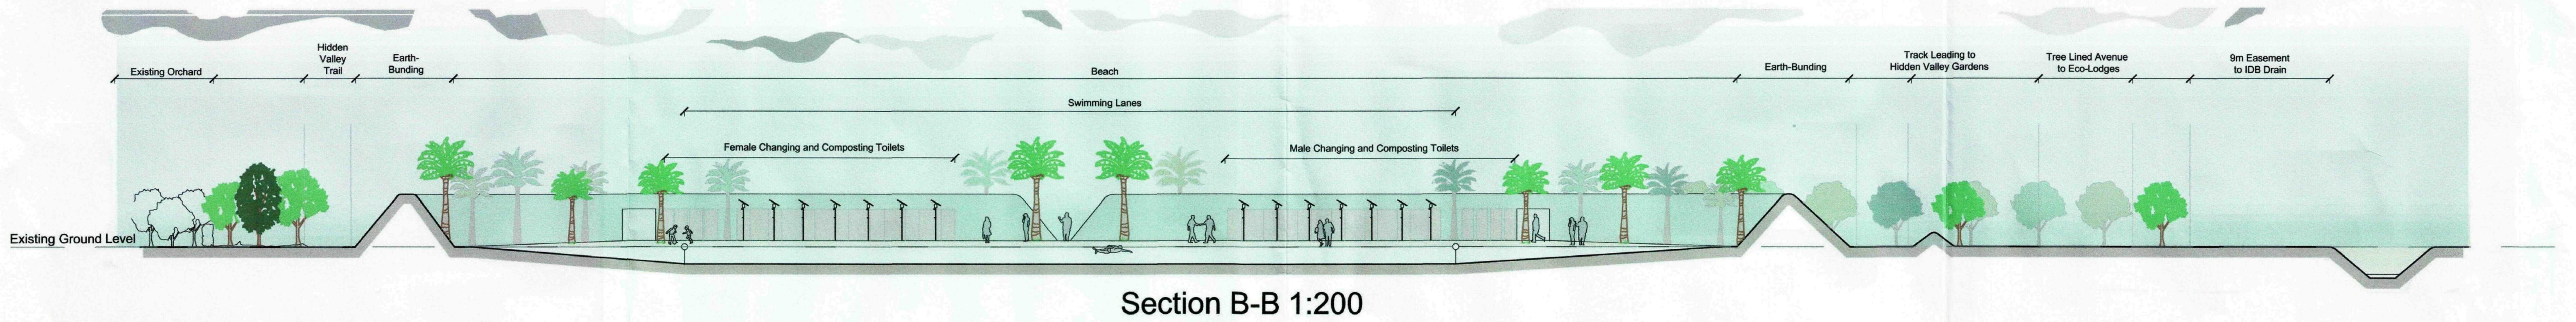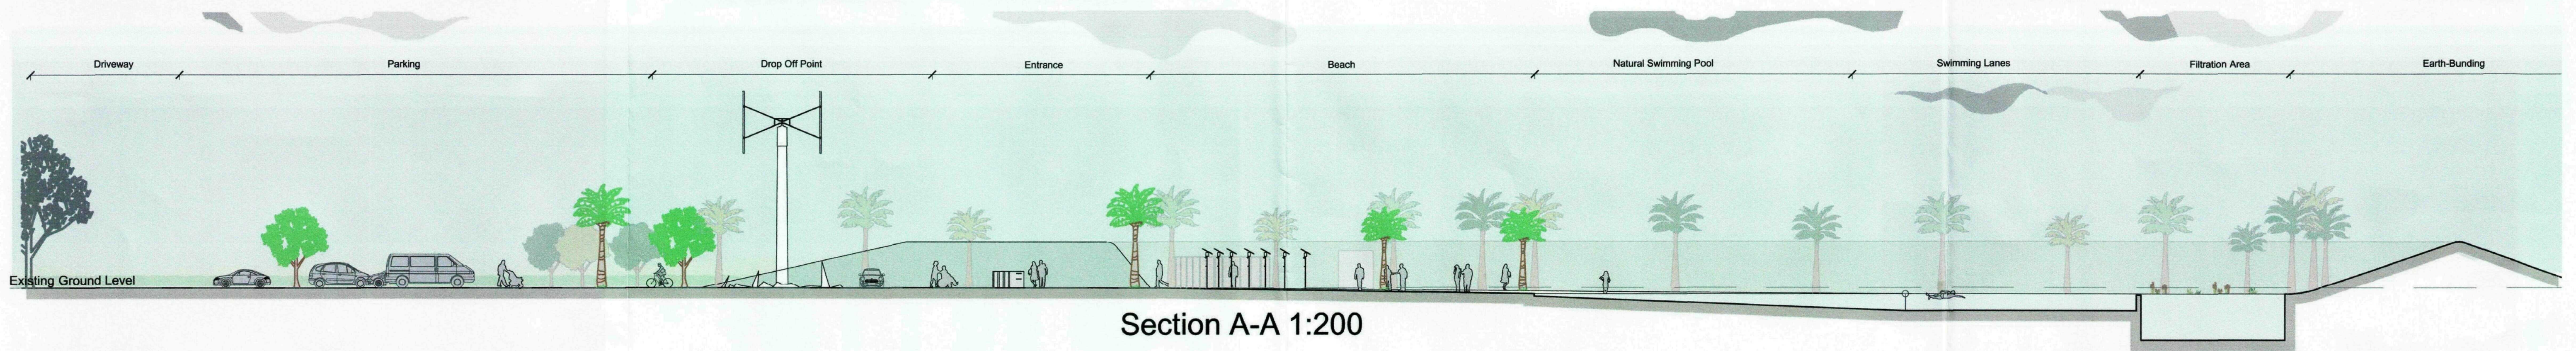

SHDC
Planning Development
02 NOV 2009
Ref: 0724-09

THIS DRAWING IS THE COPYRIGHT OF THE ARCHITECT AND IS NOT TO BE REPRODUCED WITHOUT PRIOR PERMISSION.
ALL DIMENSIONS AND PARTICULARS ARE TO BE CHECKED ON SITE BEFORE WORK COMMENCES. DO NOT SCALE OFF THIS DRAWING.

'A' - Annotation revised in accordance with SHDC recommendations		12.10.2009	JRR	???
PROJECT Proposed Natural Swimming Pool, The Long Sutton Butterfly and Wildlife Park, Long Sutton for Moor Destinations				
DRAWING Site Sections		89 Gedney Road Long Sutton Spalding Lincolnshire PE12 9JU		
DRAWN JRR	DATE 17.08.2009	DRAWING NO. 664.PB.01		
CHECKED KB	SCALE 1:200 @ A1			
		T:01406 364646 E:smokearch@searcharchitects.co.uk		