


Notes

Measurements
Do not scale from this drawing.
All measurements should be checked against on site conditions and any discrepancies should be brought to the attention of the Robert Doughty Consultancy.

Ordnance Survey Map
© Crown Copyright 2018. OS Licence No: AR 100010613

CDM 2015
This drawing is for illustrative purposes and/or obtaining the relevant planning permission only. It should not be used for construction and accordingly, risk identification under the Construction (Design & Management) Regulations 2015 has not been undertaken.

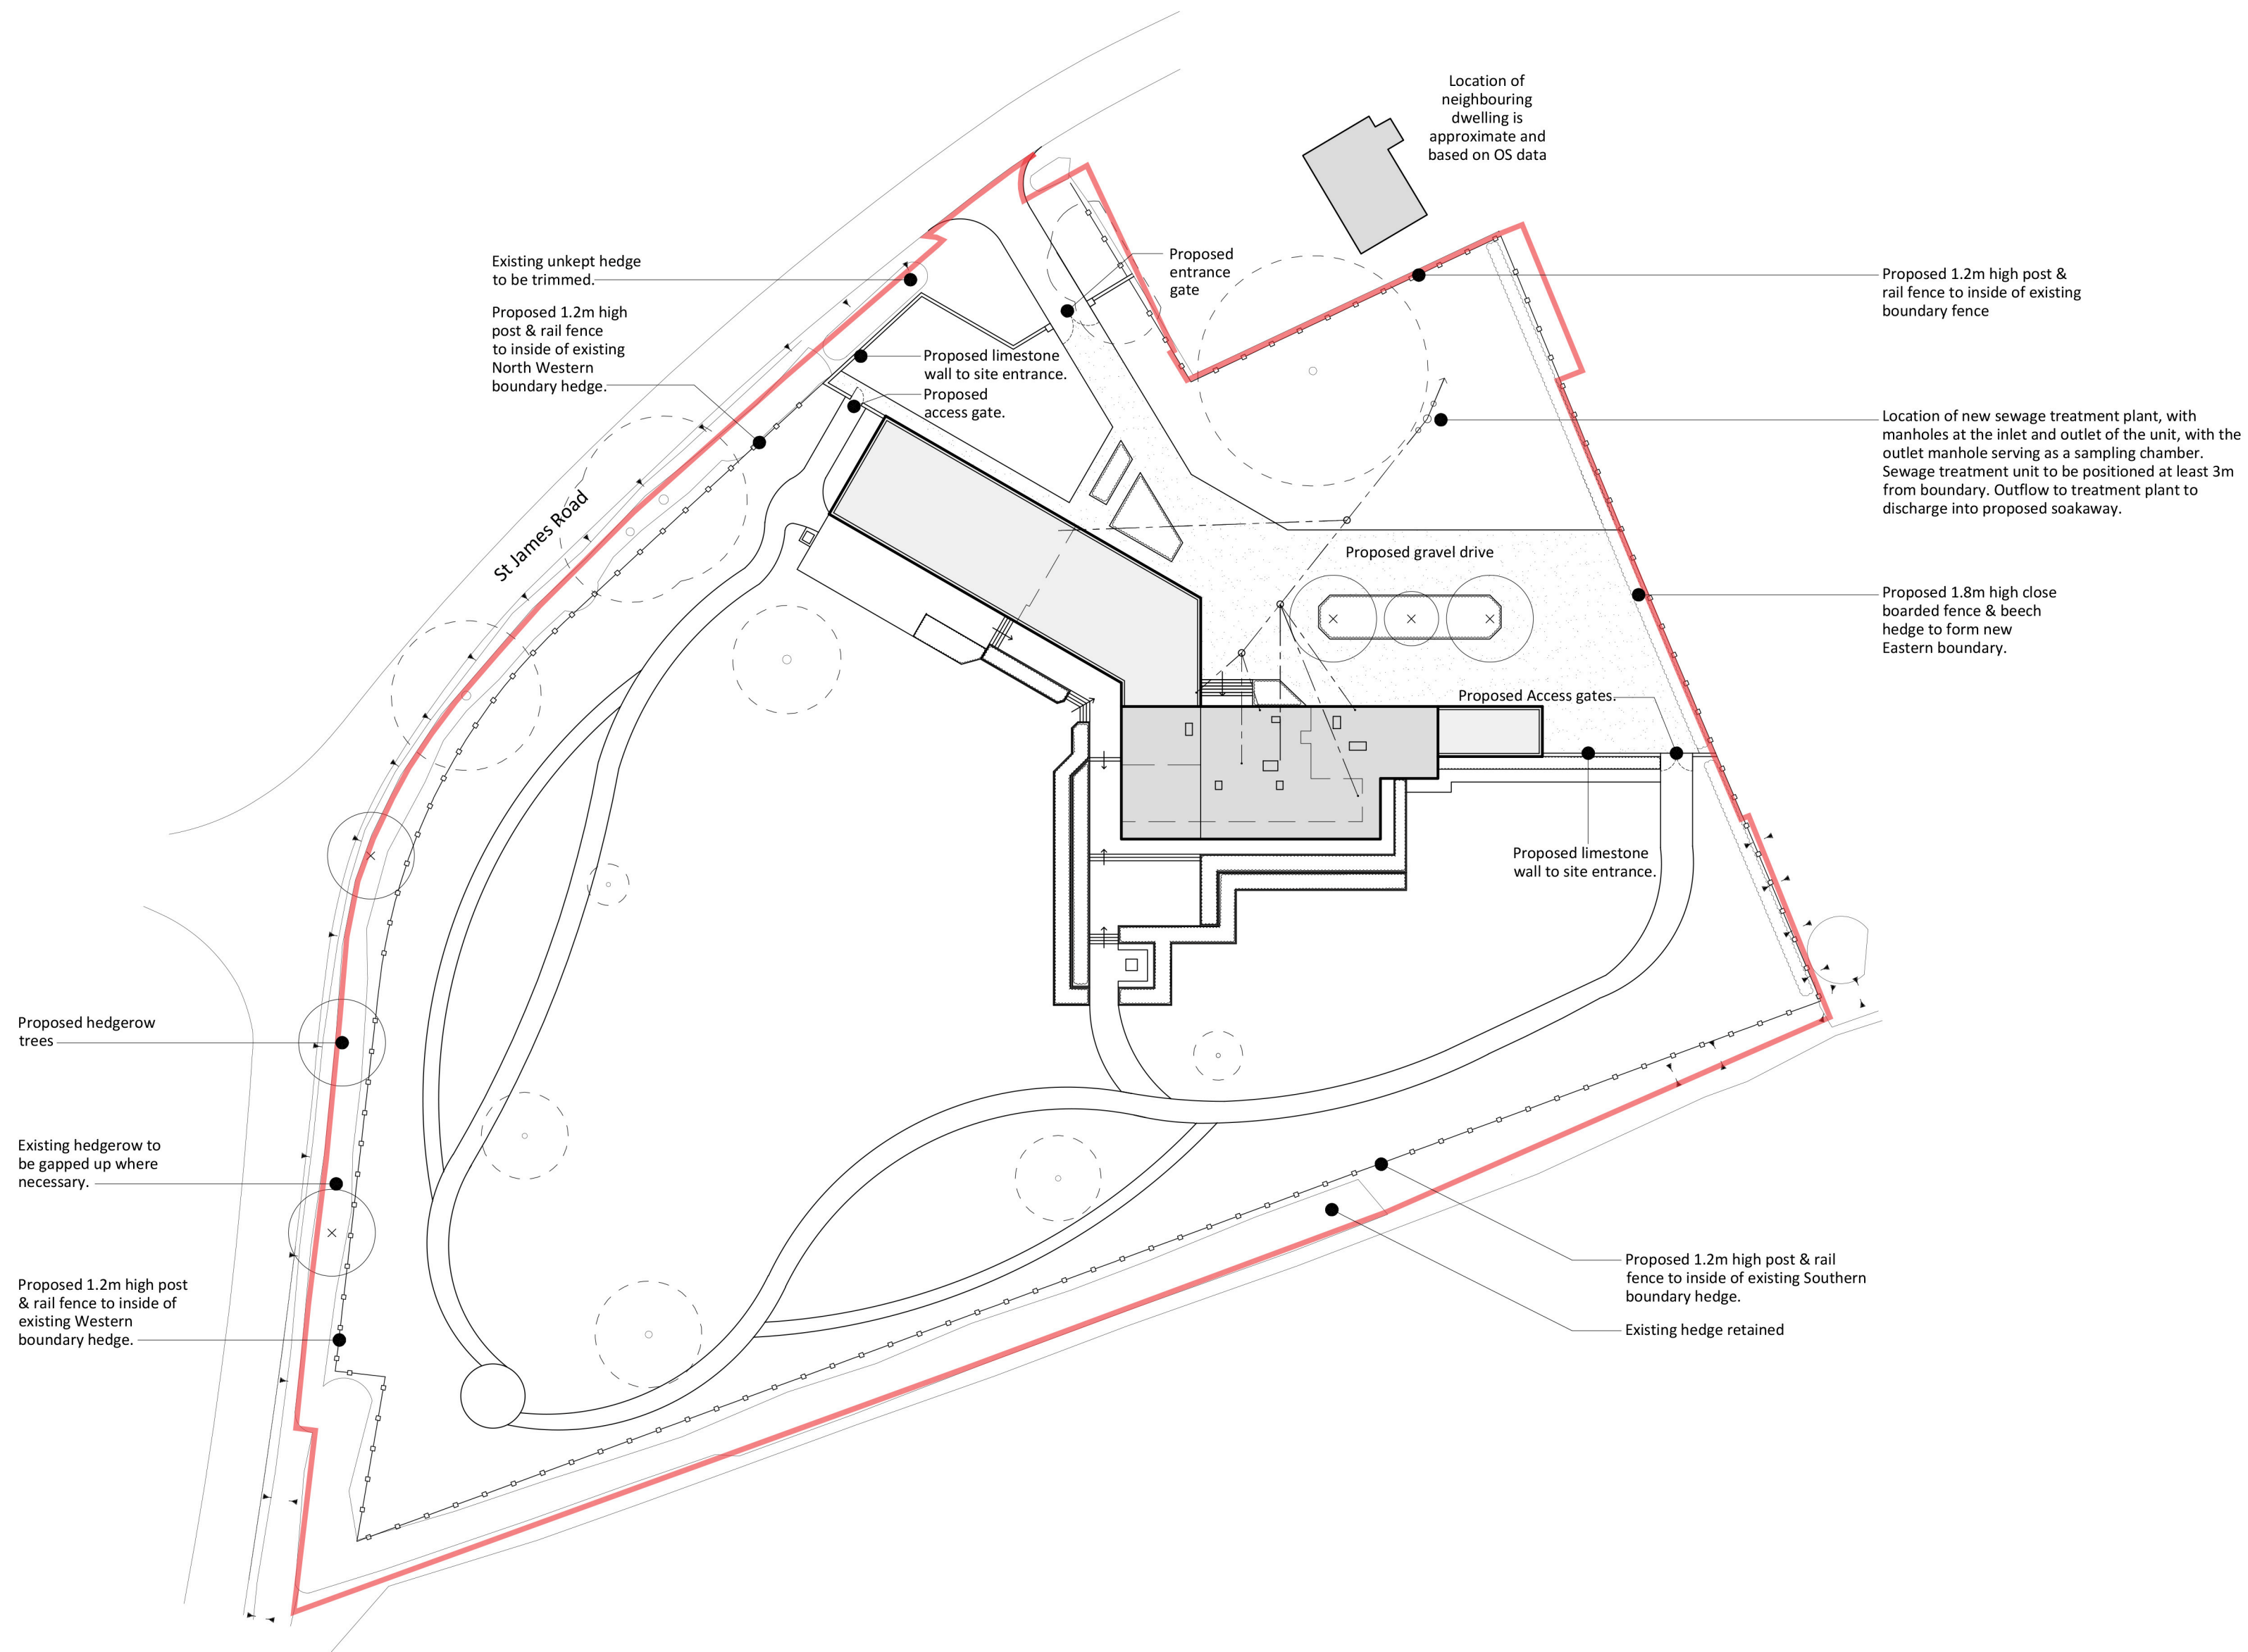

A	CH	Roof Plan Updated	04.08.2020
Rev	By	Notes	Date

rdc Robert Doughty Consultancy 32 High Street, Helpringham Sleaford, Lincolnshire NG34 0RA Tel: 01529 421646 Fax: 01529 421358 Email: admin@rdc-landplan.co.uk Web: www.rdc-landplan.co.uk		
Client Mr. G. Franklin		
Project Pear Tree Farm, Long Sutton		
Drawing title Proposed Block Plan		
Drawing No 1185-2_PL_BP02	Rev A	Drawn WW
Scale 1:500 @ A2	Date 08.02.18	Checked CS