


MATERIALS:


1. Zinc standing seam roof.
2. Aluminium gutters, rainwater down pipes & hoppers.
3. Lincaster Limestone (smooth finish).
4. Triple glazed aluminium windows.
5. Triple glazed roof lights (refer to floor plan for sizes).
6. Aluminium roller shutter garage doors.
7. Triple glazed aluminium curtain walling.
8. Insulated aluminium external door.
9. Triple glazed aluminium bi-fold doors.

Notes:

Measurements:
Do not scale from this drawing.
All measurements should be checked against on site conditions and any discrepancies should be brought to the attention of the Robert Doughty Consultancy.
Copyright:
This drawing is for illustrative purposes and/or obtaining the relevant planning permission only, it should not be used for construction and

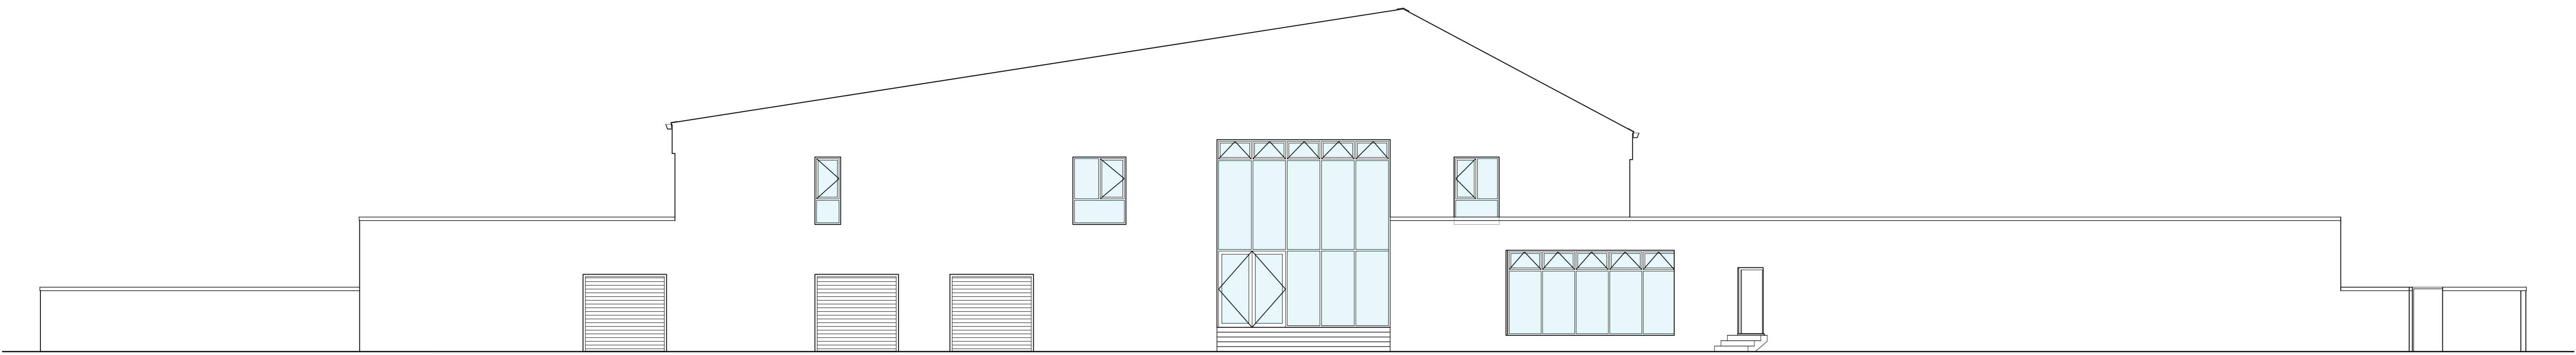


NORTH ELEVATION

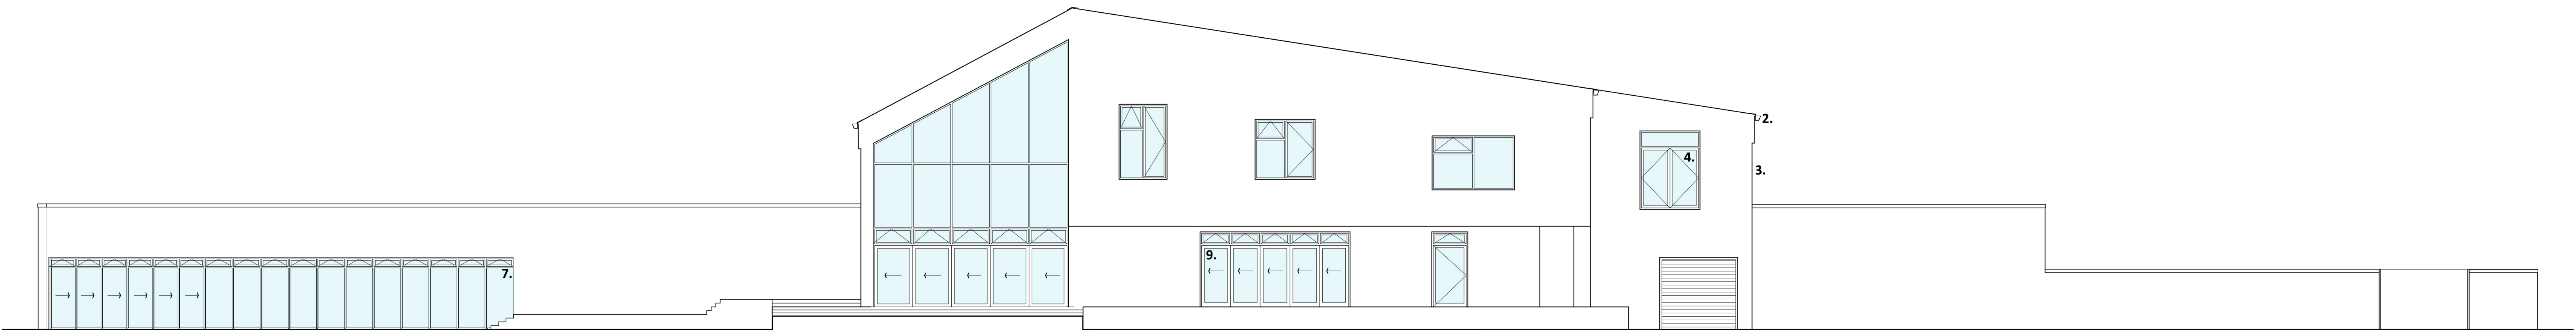


SOUTH ELEVATION



EAST ELEVATION

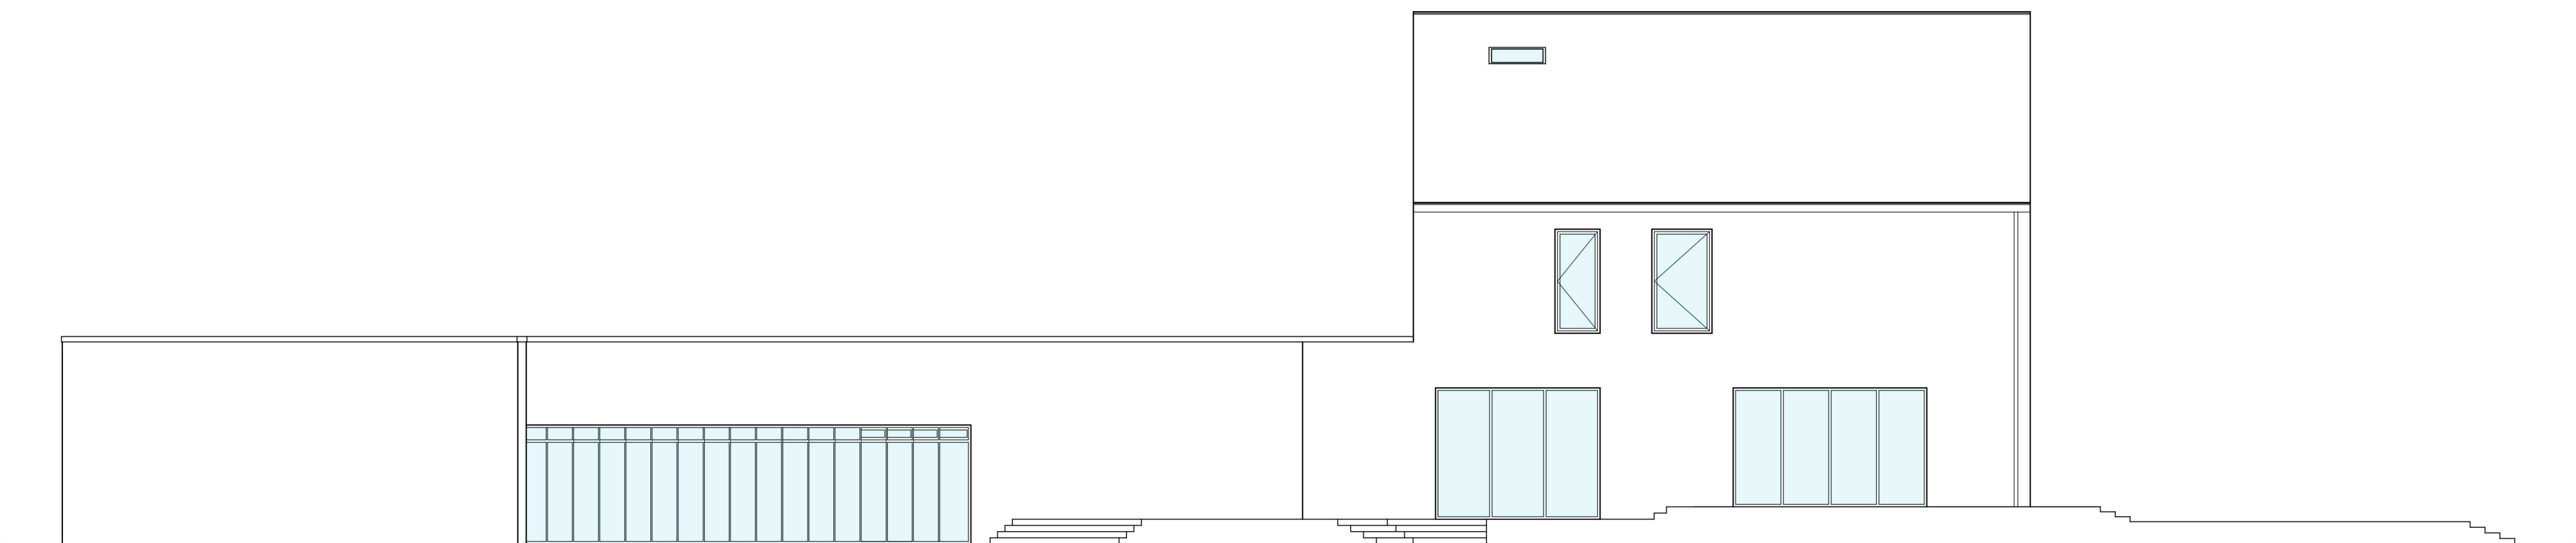

WEST ELEVATION

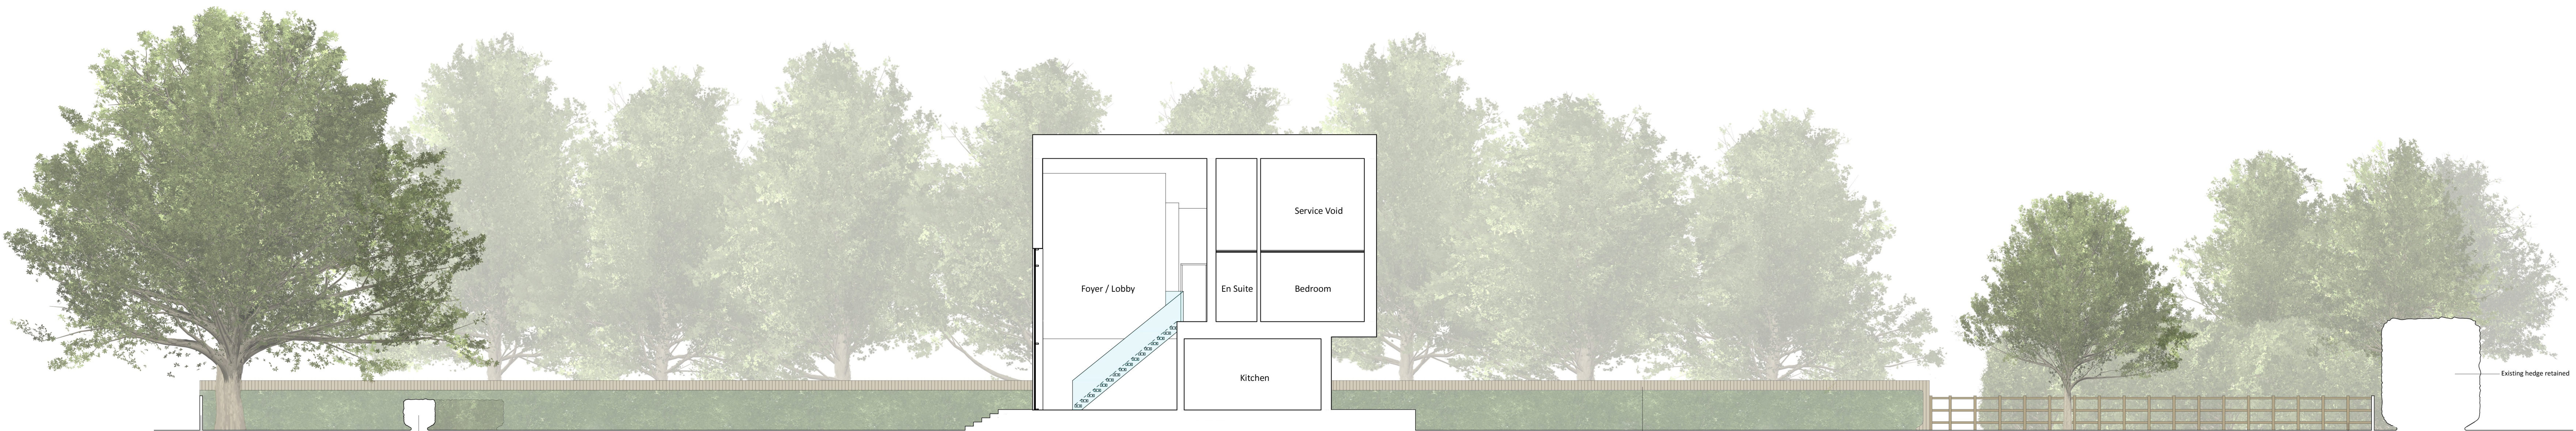

SITE SECTION

0 1 2 3 4 5m

A	CH	Design alterations	04.08.2020
Rev	By	Notes	Date
rdc Robert Doughty Consultancy 32 High Street, Helpingsham © Steadford, Lincolnshire NG34 0RA Tel: 01529 421646 Fax: 01529 421358 Email: admin@rdc-landplan.co.uk Web: www.rdc-landplan.co.uk			
Client Mr. G. Franklin			
Project Pear Tree Farm, Long Sutton			
Drawing title Proposed Elevations & Section			
Drawing No 1185-2_PL_GA01	Rev A	Drawn CS/WW	
Scale 1:100 @ AO	Date 02.03.18	Checked CS	