


FRONT ELEVATION




ELVATIONS SCALE 1:100 @ A1

 


SIDE ELEVATION


All new openings to be fitted with double glazed timber windows, joinery to be in accordance with BS:1185:part 1:1991 and glazing to BS 6262:1982.

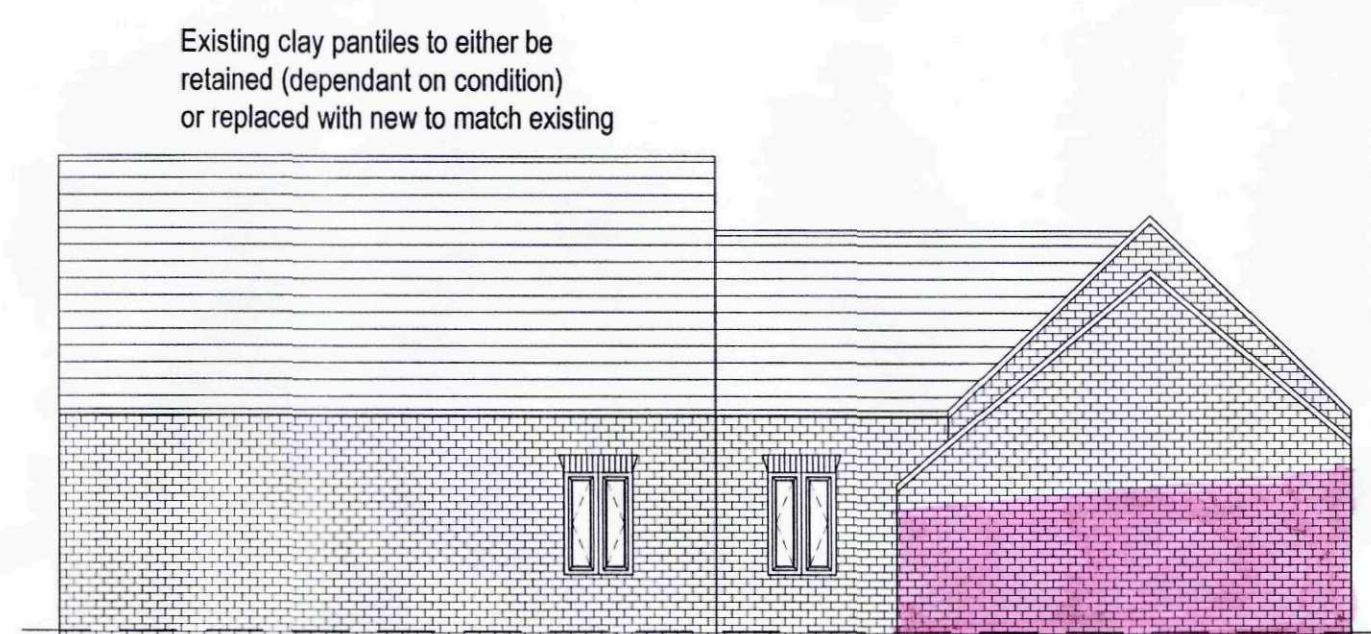


SIDE ELEVATION

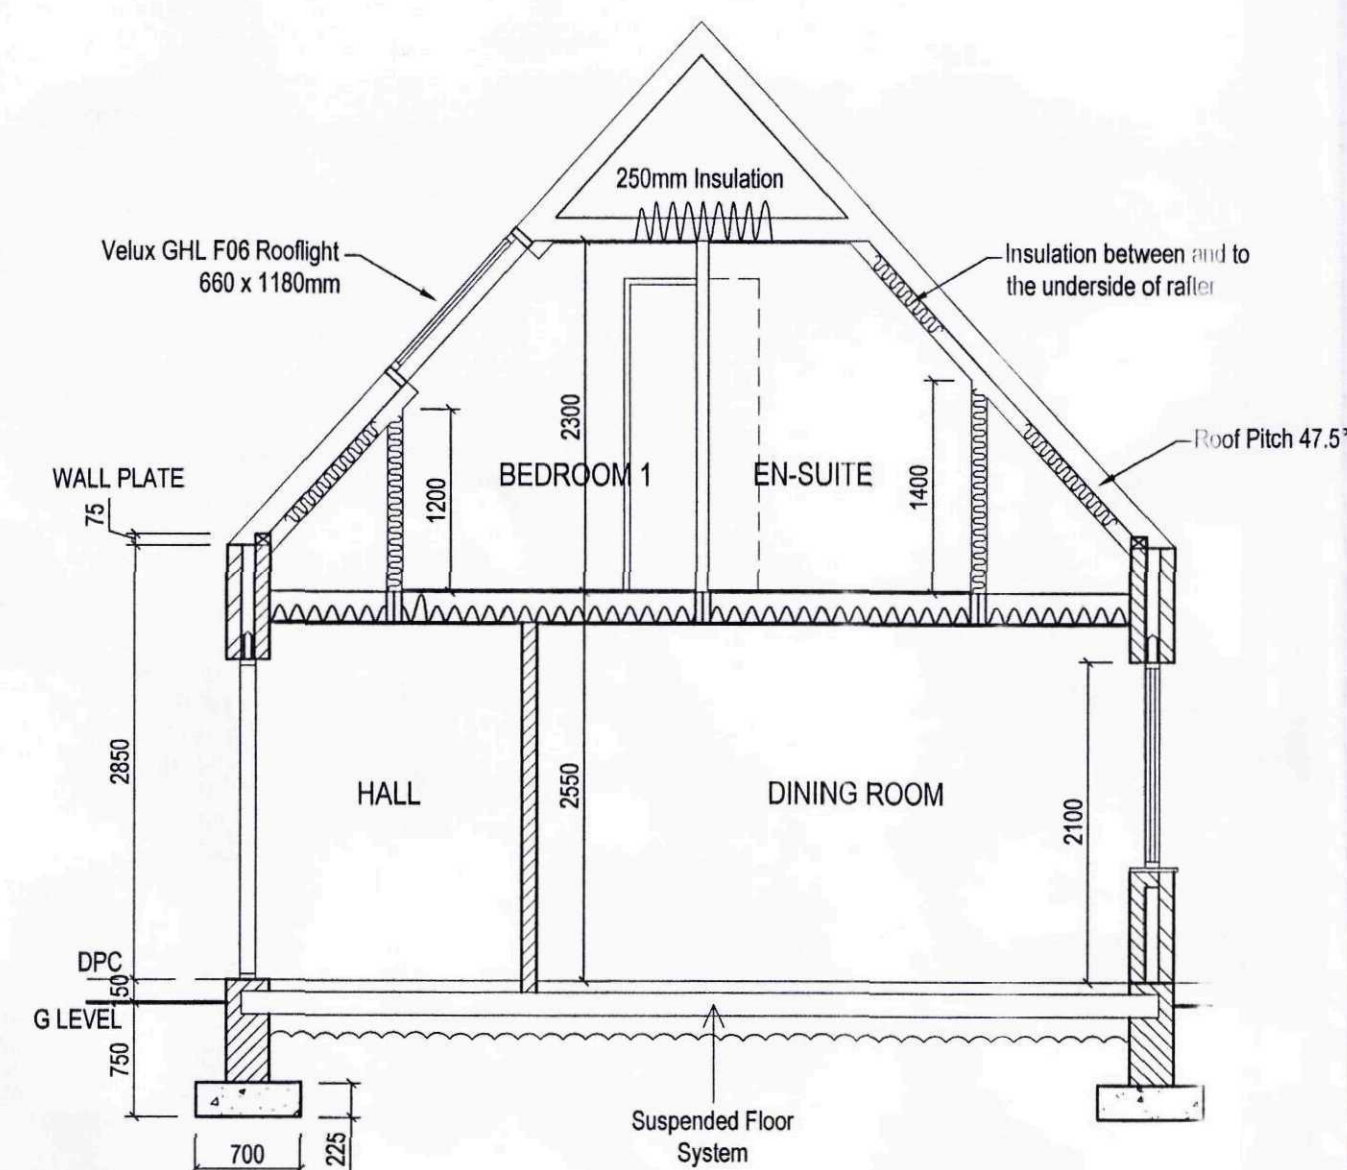


SECTION A-A

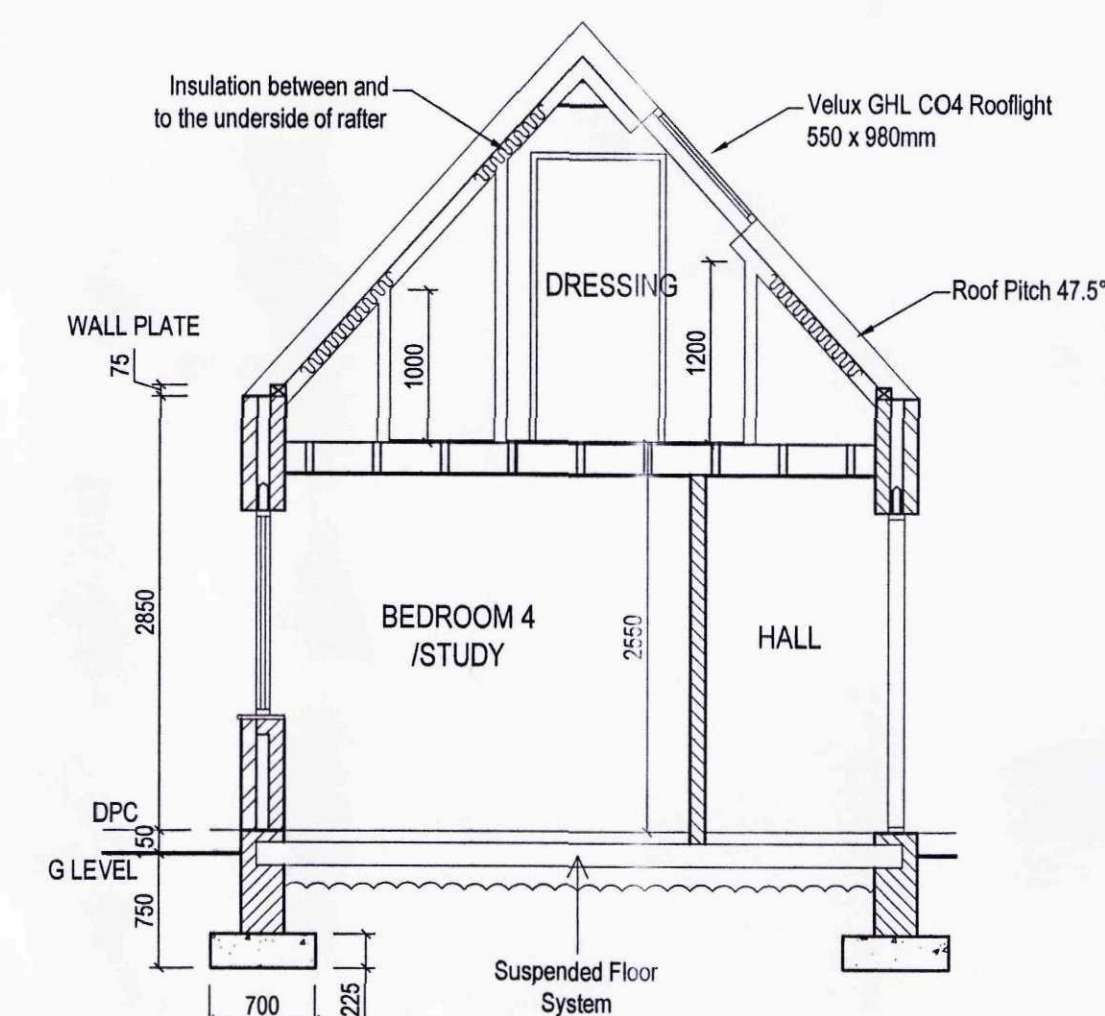


SECTION B-B

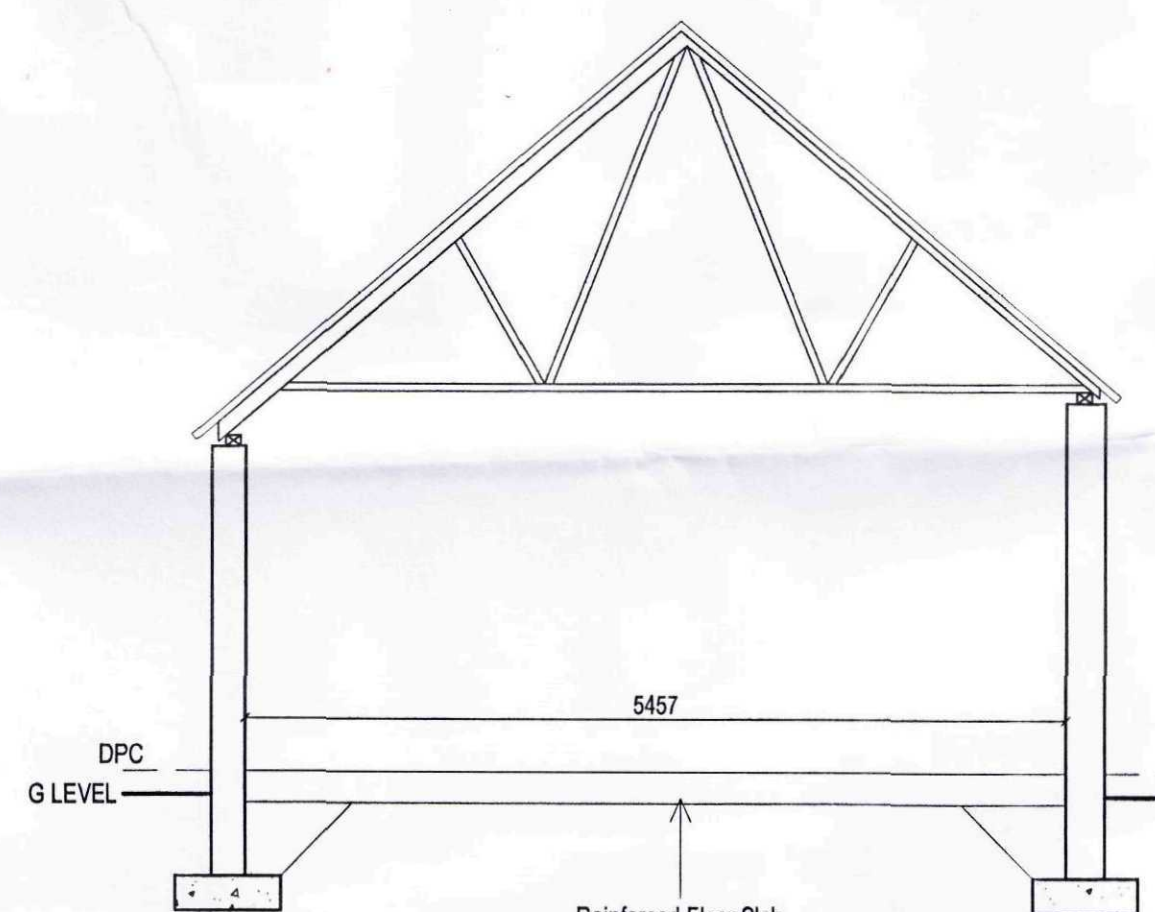

SECTION D-D

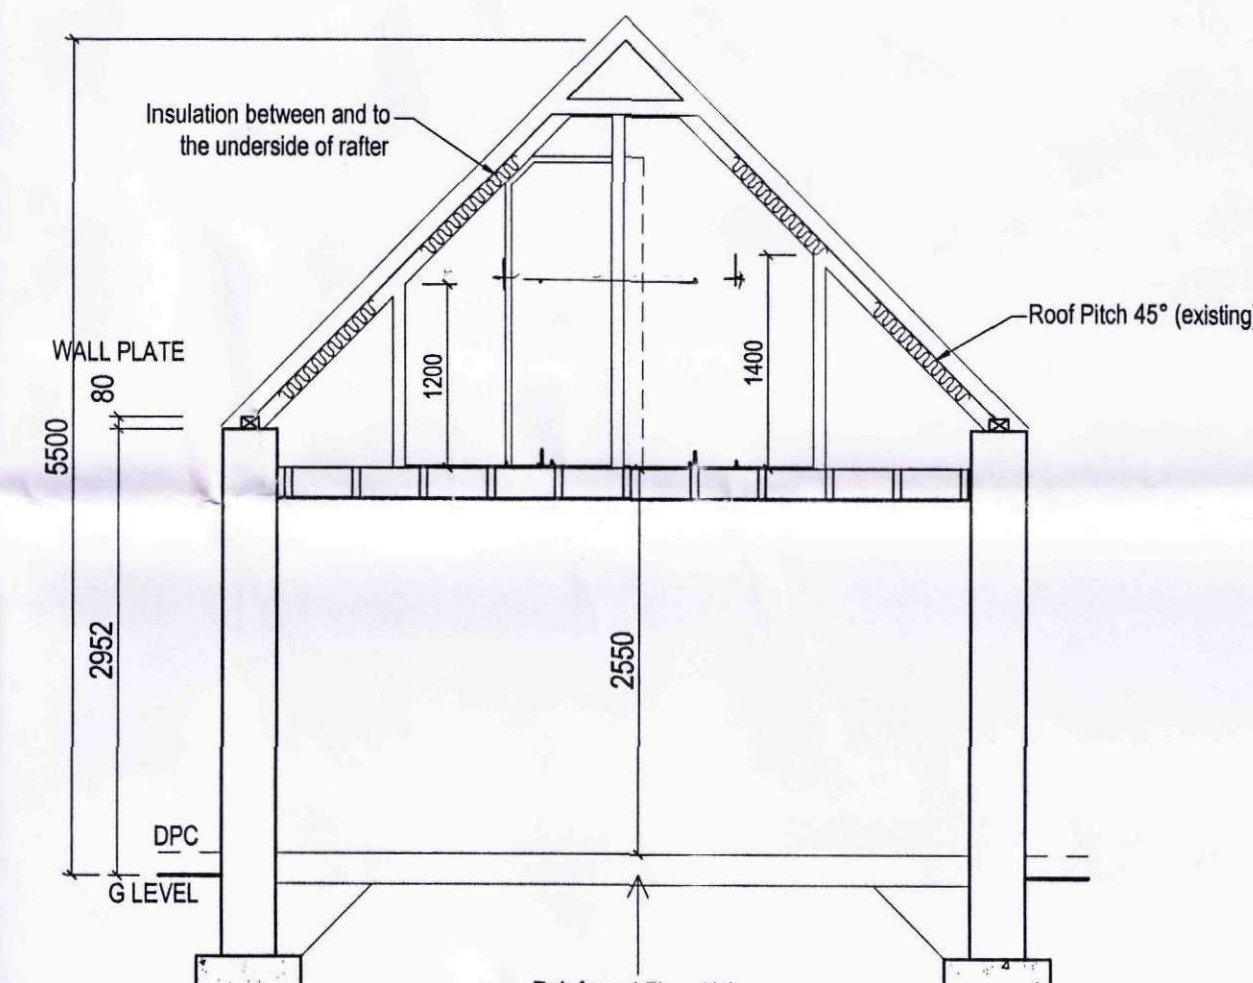

SECTION C-C

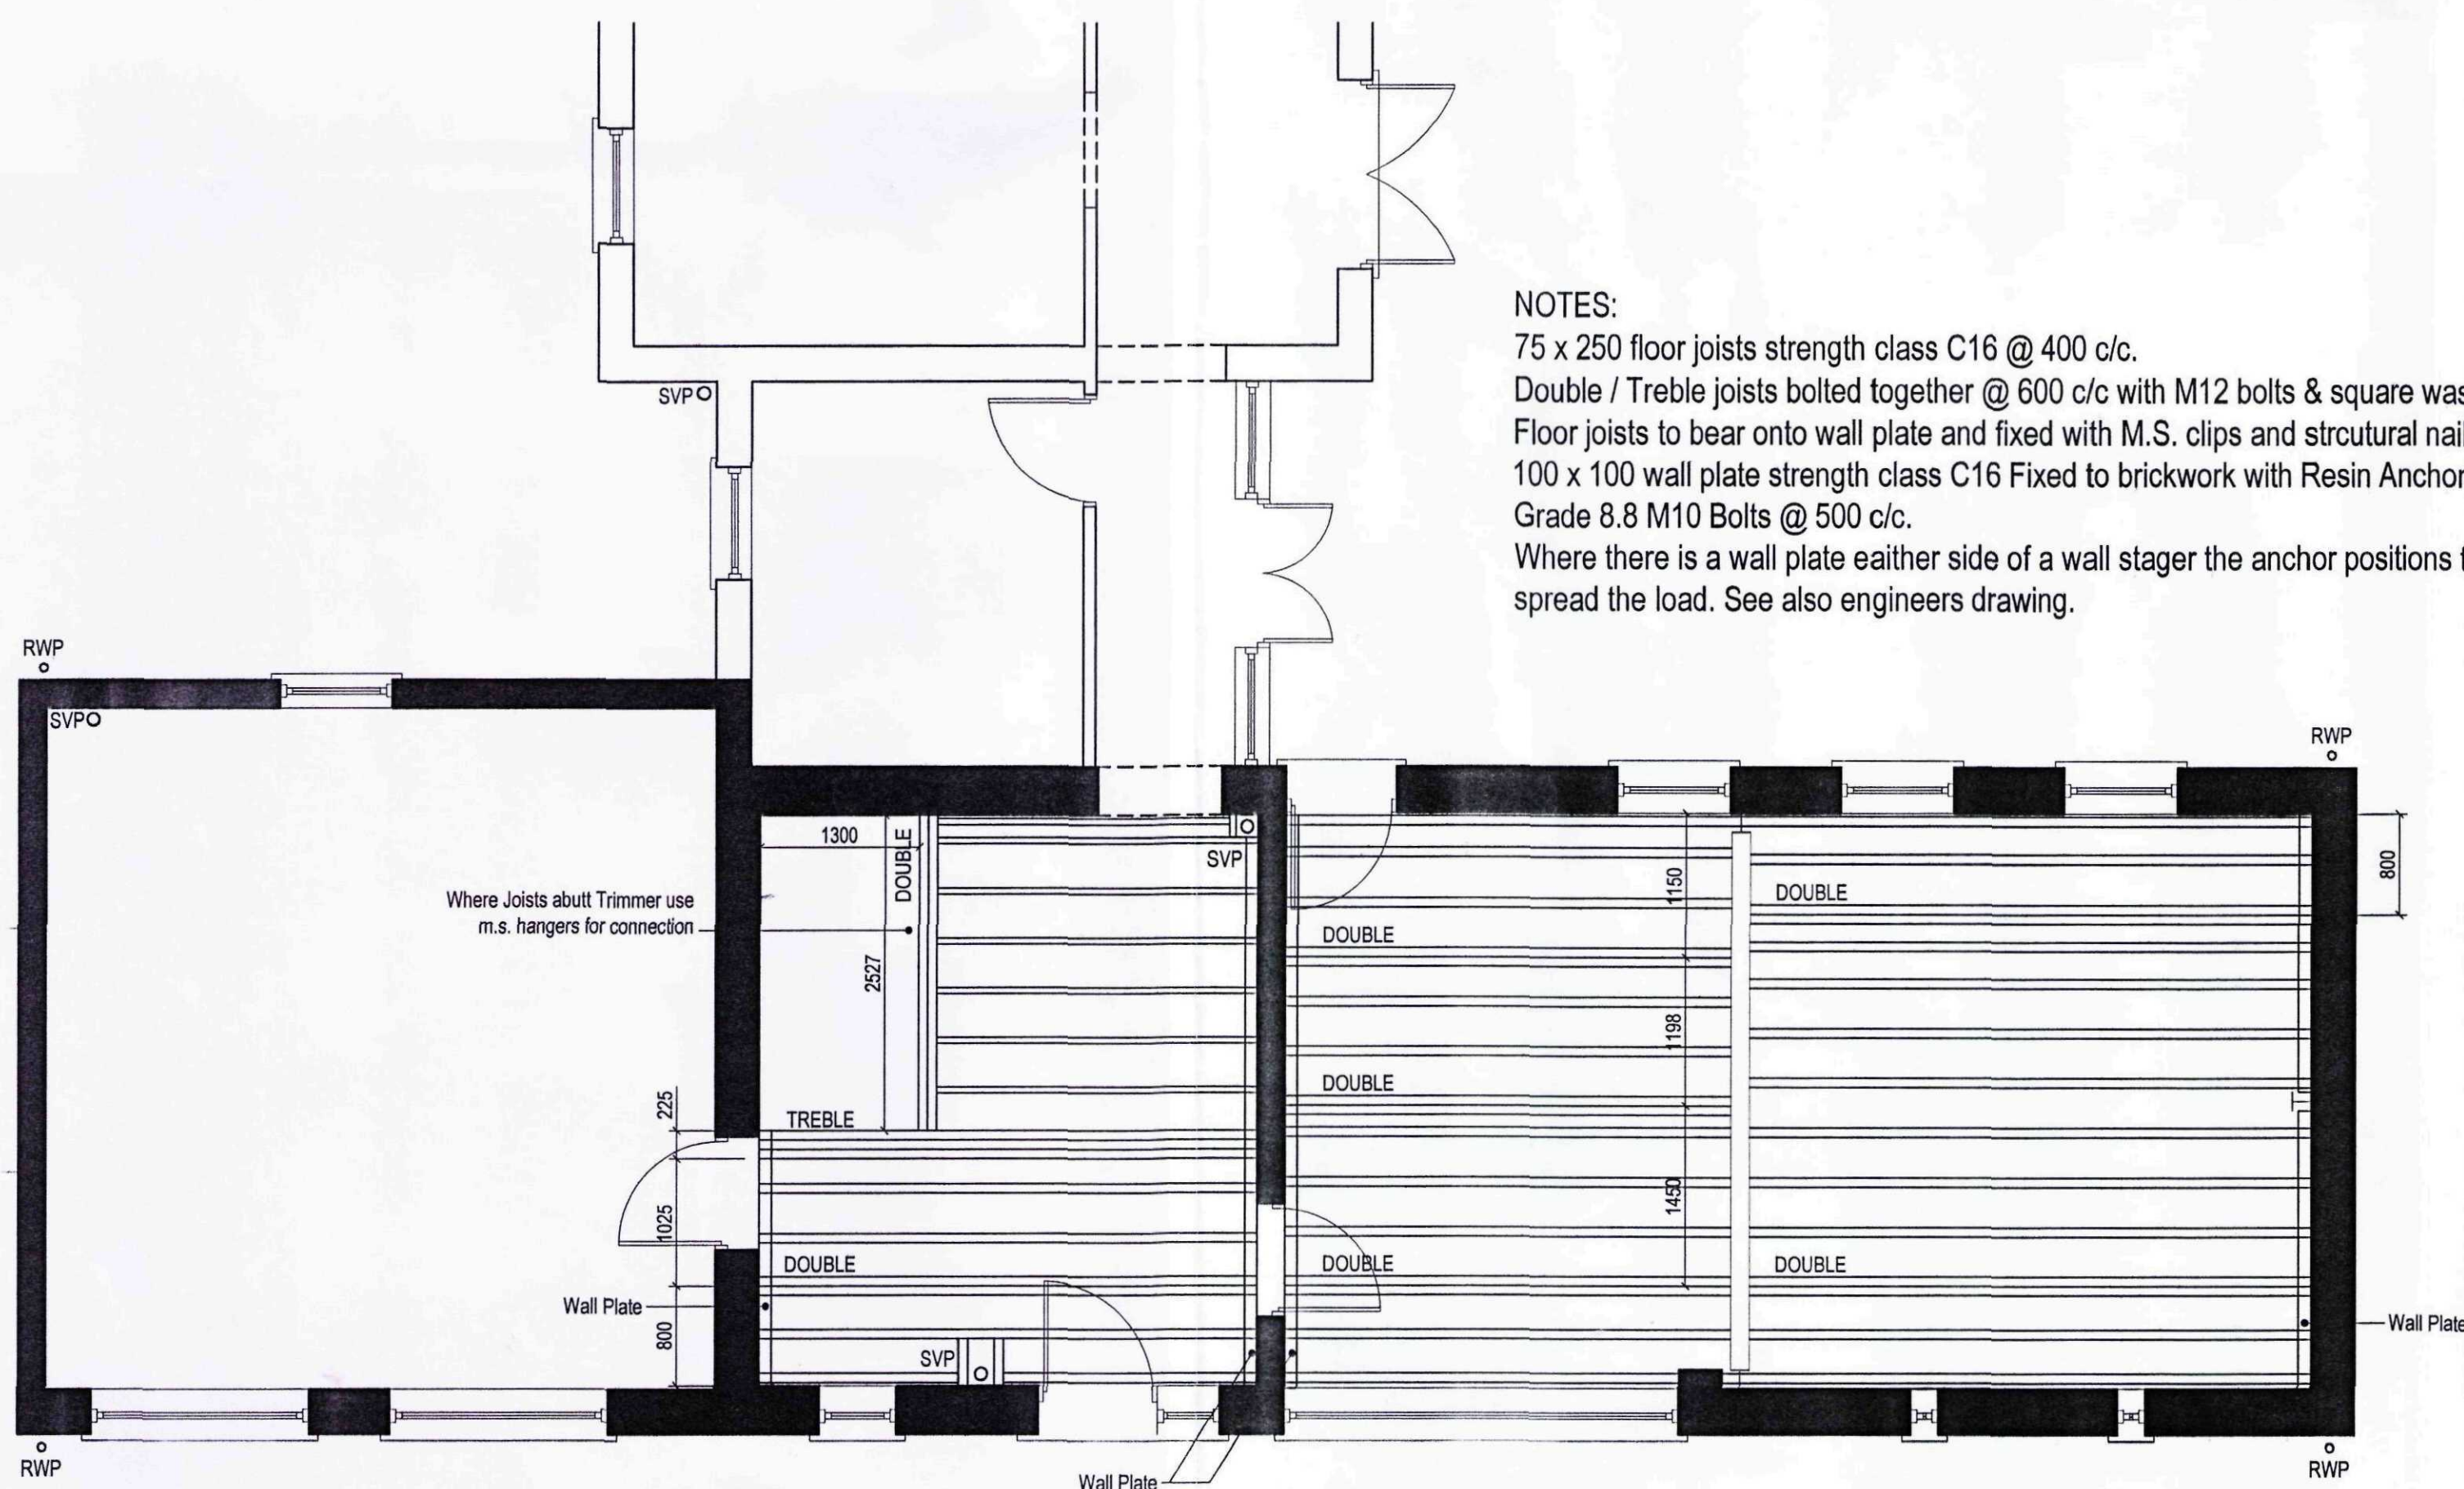

NOTES:

75 x 250 floor joists strength class C16 @ 400 c/c.
Double / Treble joists bolted together @ 600 c/c with M12 bolts & square washers.
Floor joists to bear onto wall plate and fixed with M.S. clips and structural nails.
100 x 100 wall plate strength class C16 Fixed to brickwork with Resin Anchored
Grade 8.8 M10 Bolts @ 500 c/c.
Where there is a wall plate either side of a wall stagger the anchor positions to
spread the load. See also engineers drawing.

FLOOR JOISTS

© This drawing is the copyright of Sovereign Homes (UK) Limited and must not be copied or reproduced in part, or in whole, without the express permission of Sovereign Homes (UK) Limited.

SOVEREIGN

Fulney Hall,
69 Holbeach Road
Spalding, Lincolnshire,
PE12 6ER

Tel : 01775 716716
Fax : 01775 716715

Website www.sovereignhomes.co.uk

SHDC
Planning & Development
06 SEP 2010
Ref: 9733-10

REV	NOTE		DATE	DR	
SITE REF.					
RESIDENTIAL DEVELOPMENT AT SEAGATE ROAD, LONG SUTTON.					
DRAWING WORKING DRAWINGS					
PLOT 2 (barn conversion) - JOIST LAYOUT & ELEVATIONS					
DRAWN	SCALE	DATE	DRG. NO		
NRB	1:50 @ A1	AUG 08	SH 2503/105		