




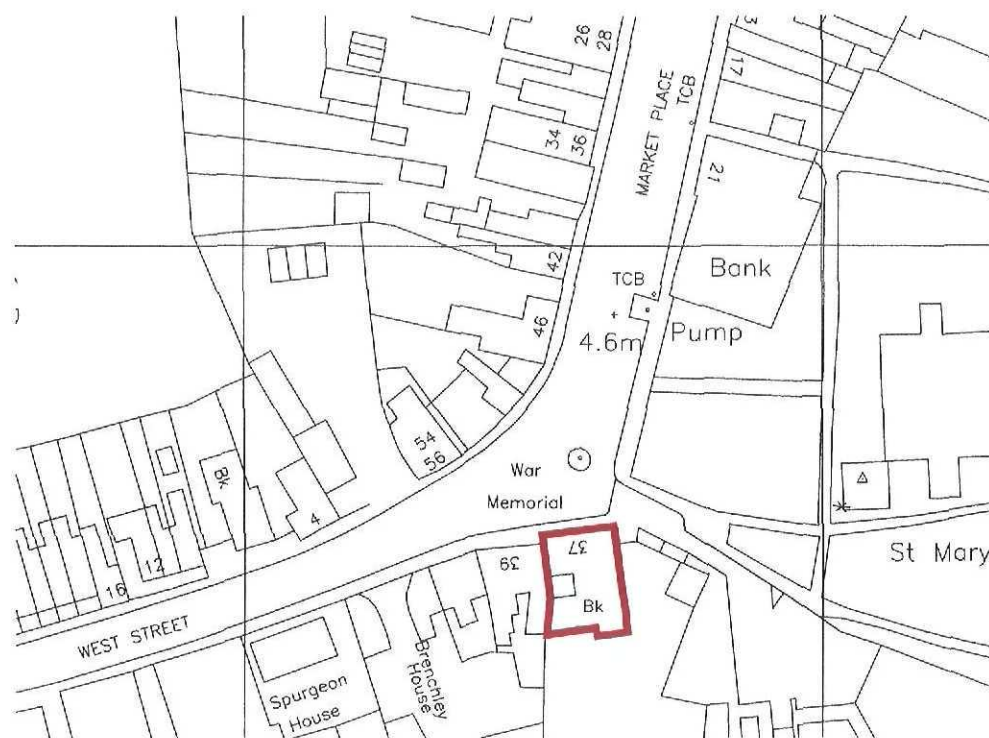


SITE PLAN
Scale 1:1250

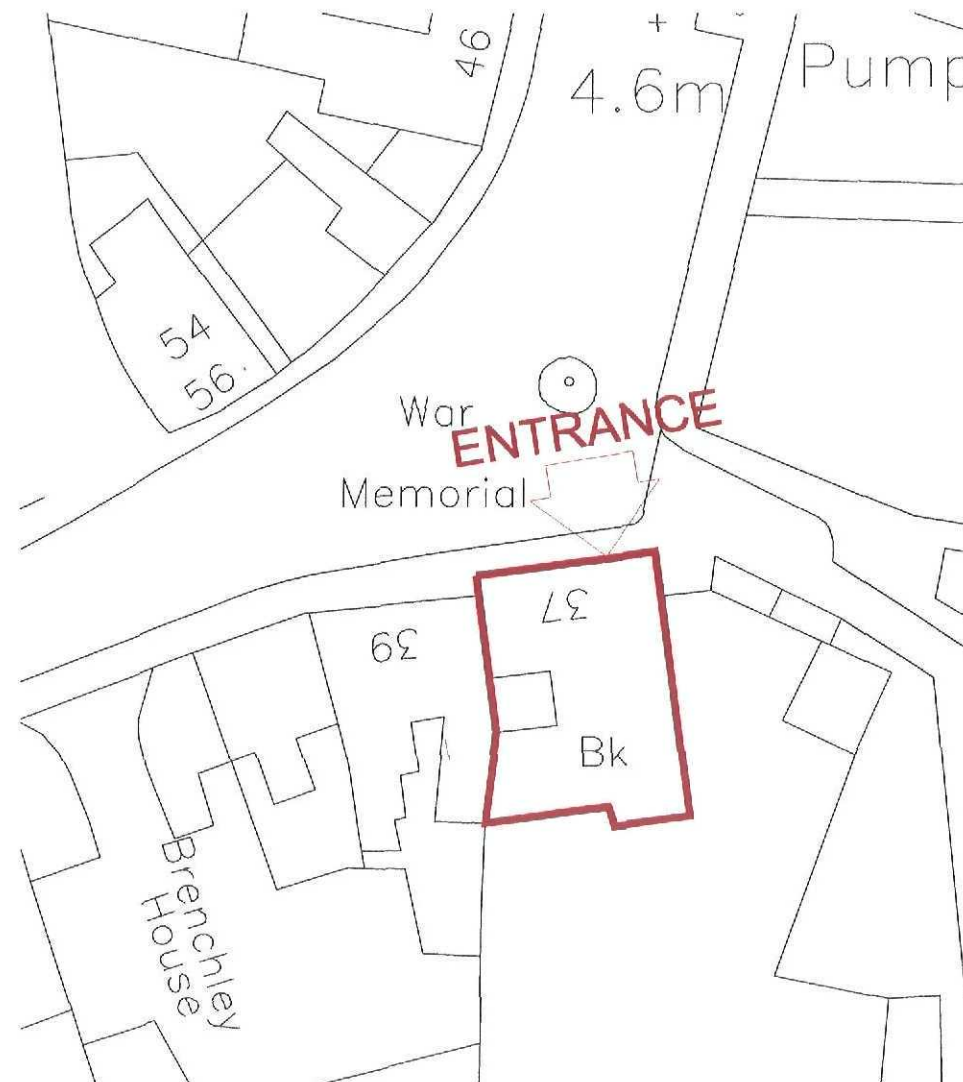

BLOCK PLAN
Scale 1:500

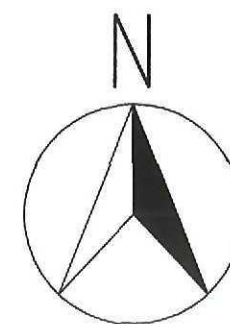

NOTE
This drawing has been prepared from historical information that cannot be guaranteed accurate.
Responsibility is not accepted for errors made by others in scaling from this drawing. All construction information should be taken from figured dimensions only.
All dimensions should be checked on site prior to the manufacture of any components.

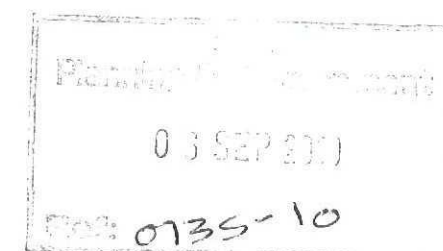

DATE:	REV	DRAWN	CHECKED	NOTES
L&H LEWIS AND HICKEY Architecture: Nottingham Hazlemont House 11 Gregory Boulevard Nottingham, NG7 6LB Tel: 0115 962 9000 Fax: 0115 962 9001 Email: nottingham@lewishickey.com				
Project Ref: N5154			Status: I	

Project

LONG SUTTON

37 MARKET PLACE
LONG SUTTON
PE129JD
PIM No.12761

BARCLAYS

Drawing Title

SITE & BLOCK PLANS

REFRESH

Branch Sort Code 20-80-78	Branch ID 05	Supplier Project No N5154	
Scale 1:500/1250@A3	Drawn JB	Checked AP	Date SEP' 10
Drg.No N5154-D-190			Revision

Barclays FM Project No.

Welcome to Barclays
Tywyn

We are open

Weekdays
9.00am to 5.00pm

Saturday
9.00am to 5.00pm

Sunday
Closed



No Smoking
It is against the law to
smoke in these premises

Notice
Staff have limited
access to cash
Cameras are
recording for security
purposes
Contact Barclays
0870 241 2381

Barclays Bank PLC

Welcome to Barclays
Barmouth

We are open

Weekdays
9.00am to 5.00pm

Saturday
9.00am to 5.00pm

Sunday
Closed




No Smoking
It is against the law to
smoke in these premises

Notice
Staff have limited
access to cash
Cameras are
recording for security
purposes
Contact Barclays
0870 241 2381

Barclays Bank PLC

BFOG(P) – Opening times/branch nameplate (300x600mm) Portrait version.
Flat powder coated (Ral 5004) alu panel with red & white vinyl graphics.

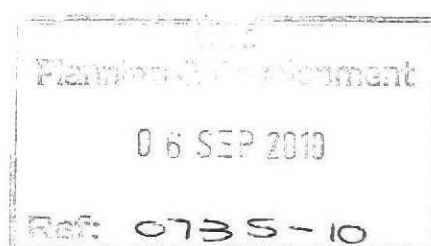

FRONT ELEVATION

Prepare existing external door and re varnish.
Prepare and paint all window frames.
Install new light over ATM
Install new Security Camera
Clean down stonework

SIDE ELEVATION

Prep and paint existing windows.
Prep and paint existing door.
Remove 1no R22 AC Condenser and make good.
Repair/replace damaged vent axis grille.

BFOG(P) - Opening times/branch
nameplates (300x600mm) Portrait version.
Flat powder coated (RAL 5004) alu panel
with red & white vinyl graphics.



FRONT ELEVATION

New Internally Illuminated Projecting Sign.



Illumination - Internally illuminated
Material - Acrylic
Colour - Dark blue with silver trim.
Size - As shown on elevation
Location - As shown on elevation
Light level - Max 600 Candela per m²

Existing lettering to be removed
and replaced with new Barclays
individual illuminated letters and logo.
Letters to be 300mm high.
Remove existing white fascia.

New illuminated Projecting Sign
Round 570mm dia


New external grade
security camera
with dome

New 1x18 watt PLC lamp
complete
with an intelligent
programmable sensor

Remove existing ATM
signage.
New Blue surround
to be applied

NOTE

This drawing has been prepared from historical information that cannot be guaranteed accurate. Responsibility is not accepted for errors made by others in scaling from this drawing. All construction information should be taken from figured dimensions only. All dimensions should be checked on site prior to the manufacture of any components

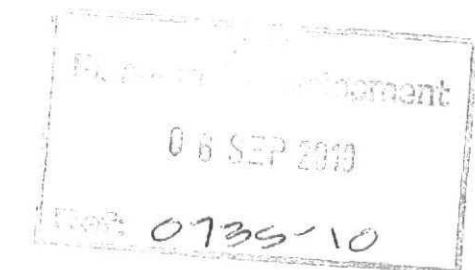

DATE: REV: DRAWN: CHECKED: NOTES:

	Architecture: Nottingham	
	Hazlemont House 11 Gregory Boulevard Nottingham, NG7 6LB	
	Tel: 0115 962 9000 Fax: 0115 962 9001 Email: nottingham@lewishickey.com	
	Project Ref: N5154	Status: C

Project

LONG SUTTON

37 MARKET PLACE
LONG SUTTON
PE12 9JD
PIM No.12761




Drawing Title

EXTERNAL ELEVATION
PROPOSED
REFRESH


Branch Sort Code 20-80-75	Branch ID 05	Supplier Project No N5154	
Scale 1:100@A3	Drawn DAS	Checked NH	Date JUNE'10
Drg.No N5154-C-125	Revision		

Barclays FM Project No.




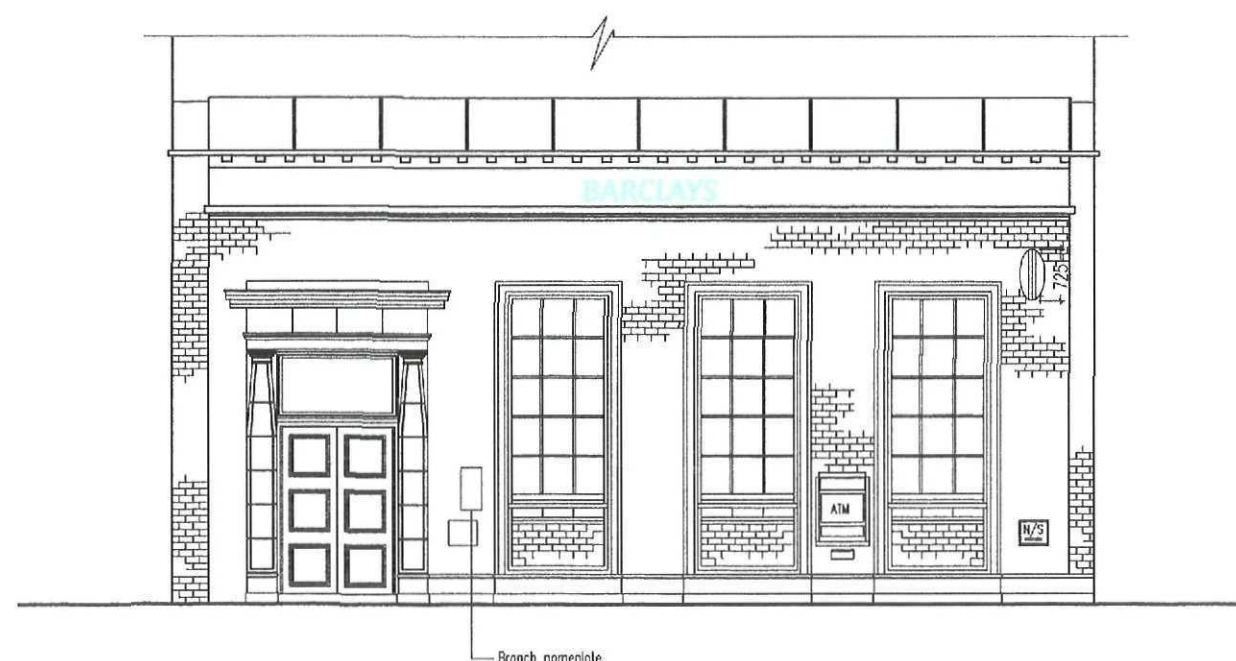

EXISTING FRONT ELEVATION

 

NOTE
This drawing has been prepared from historical information that cannot be guaranteed accurate. Responsibility is not accepted for errors made by others in scaling from this drawing. All construction information should be taken from figured dimensions only. All dimensions should be checked on site prior to the manufacture of any components.

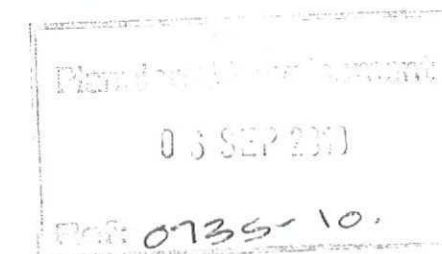

16.08.10 A JB DT Projecting sign added.

DATE: REV: DRAWN: CHECKED: NOTES:



Architecture: Nottingham

Hazlemont House
11 Gregory Boulevard
Nottingham, NG7 6LB

Tel: 0115 962 9000
Fax: 0115 962 9001
Email: nottingham@lewishickey.com

Project Ref: N5154

Status: I

Project

LONG SUTTON

37 MARKET PLACE
LONG SUTTON
PE12 9JD
PIM No.12761



Drawing Title


EXTERNAL ELEVATION
EXISTING
REFRESH

Branch Sort Code 20-80-75 Branch ID 05 Supplier Project No N5154

Scale 1:100@A3 Drawn DAS Checked NH Date JUNE'10

Drg.No N5154-E-120 Revision A

Barclays FM Project No.

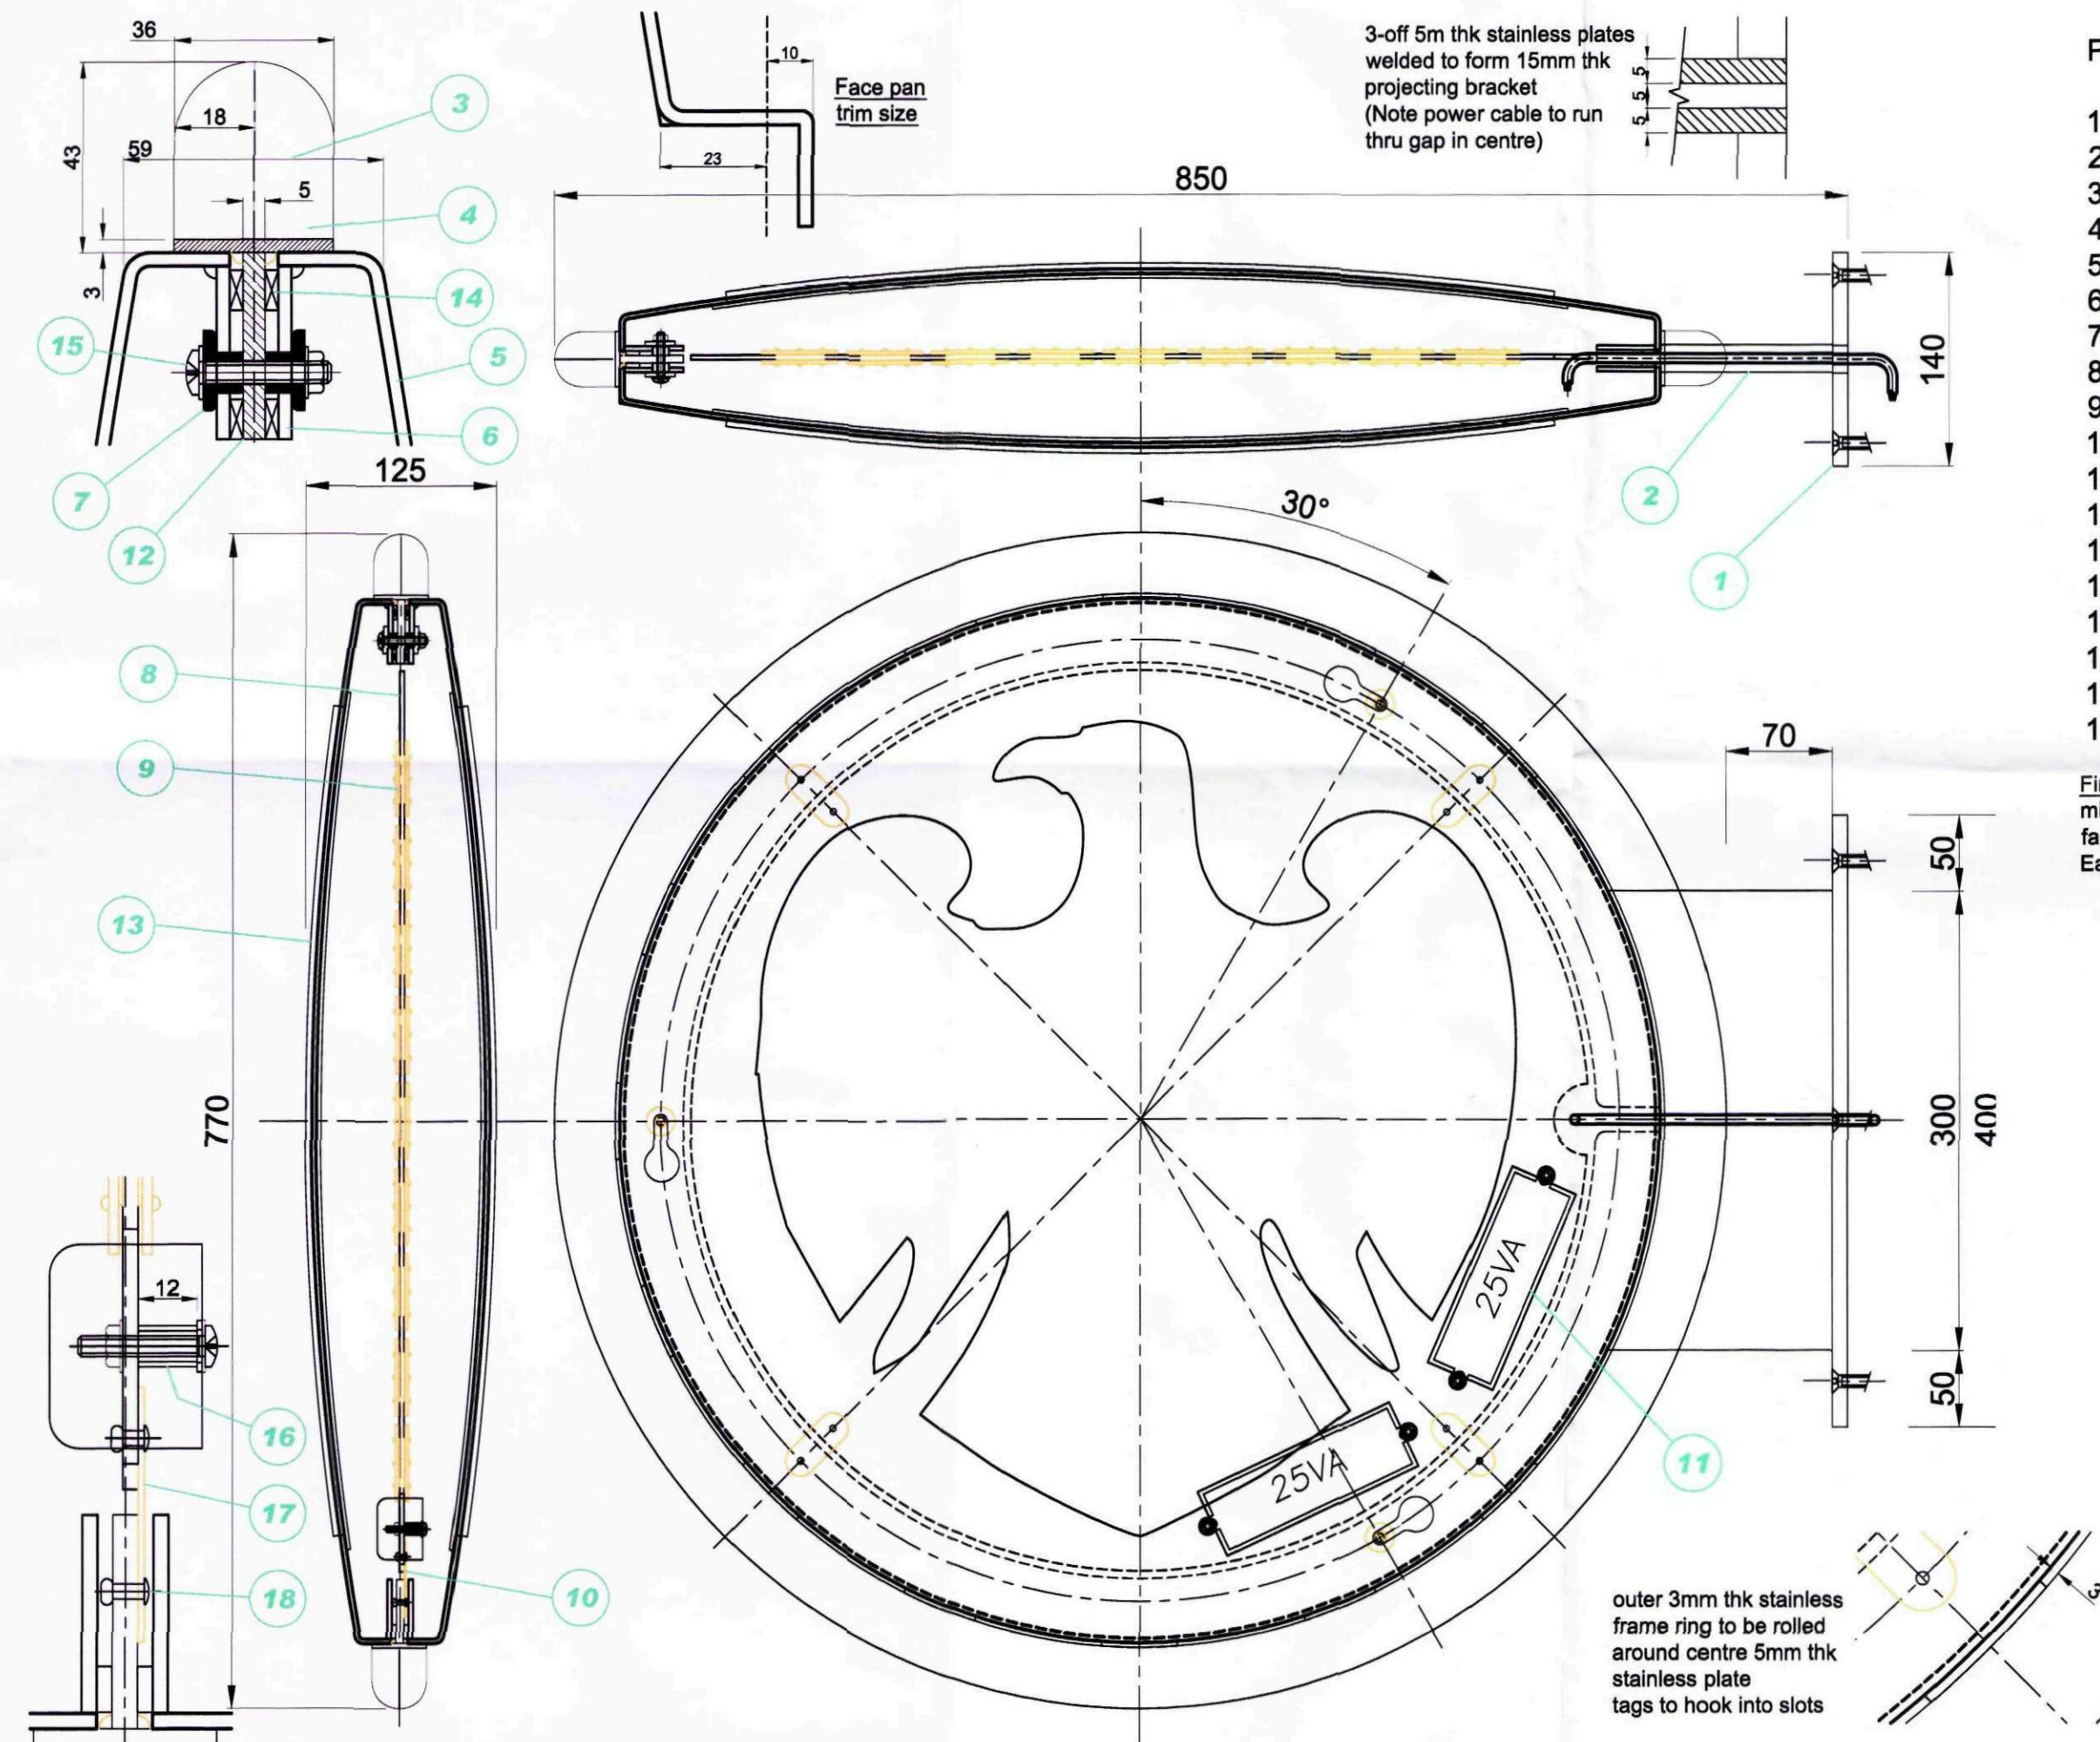


Projecting Sign

1. 8mm thk stainless wall plate
2. 15mm thk stainless bracket
3. 25mm thk alucor/trovador bullnose
4. 3mm outer stainless frame
5. moulded acrylic face pans
6. 3mm clear locking ring
7. locking buttons
8. 3mm clear light tray
9. 12v white LED chips
10. 1.2mm descaled lugs
11. 12v 25va transformers
12. 5mm stainless inner plate
13. 8mm clear acrylic eagle
14. 3mm thk black foam seal tape
15. M5 x 30 pozi pan screw
16. 8mm OD x 1mm wall spacer
17. 1.2mm descaled lugs
18. 3.2mm dia pop rivets

Finish:
milled alucor/trovador. (pvc) silver ral 9006 metallic
face pan. black blue (RAL 5004)
Eagle. to illuminate, Barclays blue (cyan)

outer 3mm thk stainless
frame ring to be rolled
around centre 5mm thk
stainless plate
tags to hook into slots

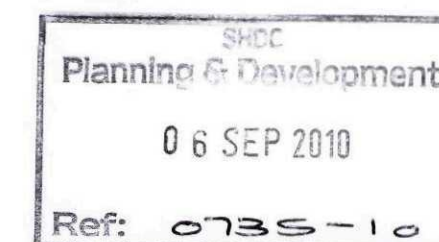

FOR INFORMATION

NOTE
This drawing has been prepared from historical information that cannot be guaranteed accurate
Responsibility is not accepted for errors made by others in scaling from this drawing. All construction information should be taken from figured dimensions only.
All dimensions should be checked on site prior to the manufacture of any components

HATCHING

	New Secure partition wall.		Amtico Stone Effect Flooring
	New Partition wall.		Amtico Steamed Ash Flooring
	All existing wall.		Barrier matting
			Area not in scope

OCCUPANCY

PB	= Personal Banker
LB	= Local Business
BHF	= Barclays Home Finance
SIS	= Savings & Investments Specialist
BM	= Branch Manager
ABM	= Assistant Branch Manager
BFP	= Barclays Life
LBM	= Local Business Manager
STU	= Student Banking
PREM	= Premier Banking
MU	= Multiple Use

DATE: 1 REV: 1 DRAWN: 1 CHECKED: 1

AUKETT TYTHERLEIGH
Atlantic Court, 77 Kings Road, London SW3 4NX
Tel: 020 7376 7525 Fax: 020 7376 5773

Project

PROJECT_ADDRESS_LINE2
PIM No.XXXXXX



Drawing Title

Projecting Sign
GA details

Branch Sort Code XX-XX-XX	Branch ID XX	Supplier Project No XXXXXXXXXX	Date 15.12.08
Scale 1:100@A2	Drawn JD	Checked XX	Revision
Drg.No GERERK PS	Barclays FM Project No.XXXXXXXXXXX		