




Front Elevation - South Facing



Side Elevation - West Facing

MATERIALS

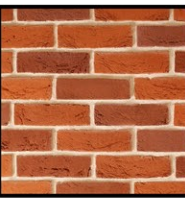

RED/ORANGE STOCK FACING BRICKWORK



TO MAIN ROOF; SANDTOFT CALDERDALE
EDGE ROOF TILES, COLOUR; DARK GREY




TO SINGLE STOREY & GARAGE ROOFS
CREST BRICK SLATE & TILE LTD,
DOUBLE PANTILE, COLOUR; RUSTIC

FLAT GAUGE ARCHES TO FRONT AND SIDE
ELEVATIONS IN MATCHING FACING BRICK


PRECAST STONE CILLS TO FRONT AND
SIDE ELEVATIONS

WINDOWS; LIGHT GREY U-PVC
STYLE AS INDICATED ON DRAWINGS


BLACK PVC-U RAINWATER GOODS

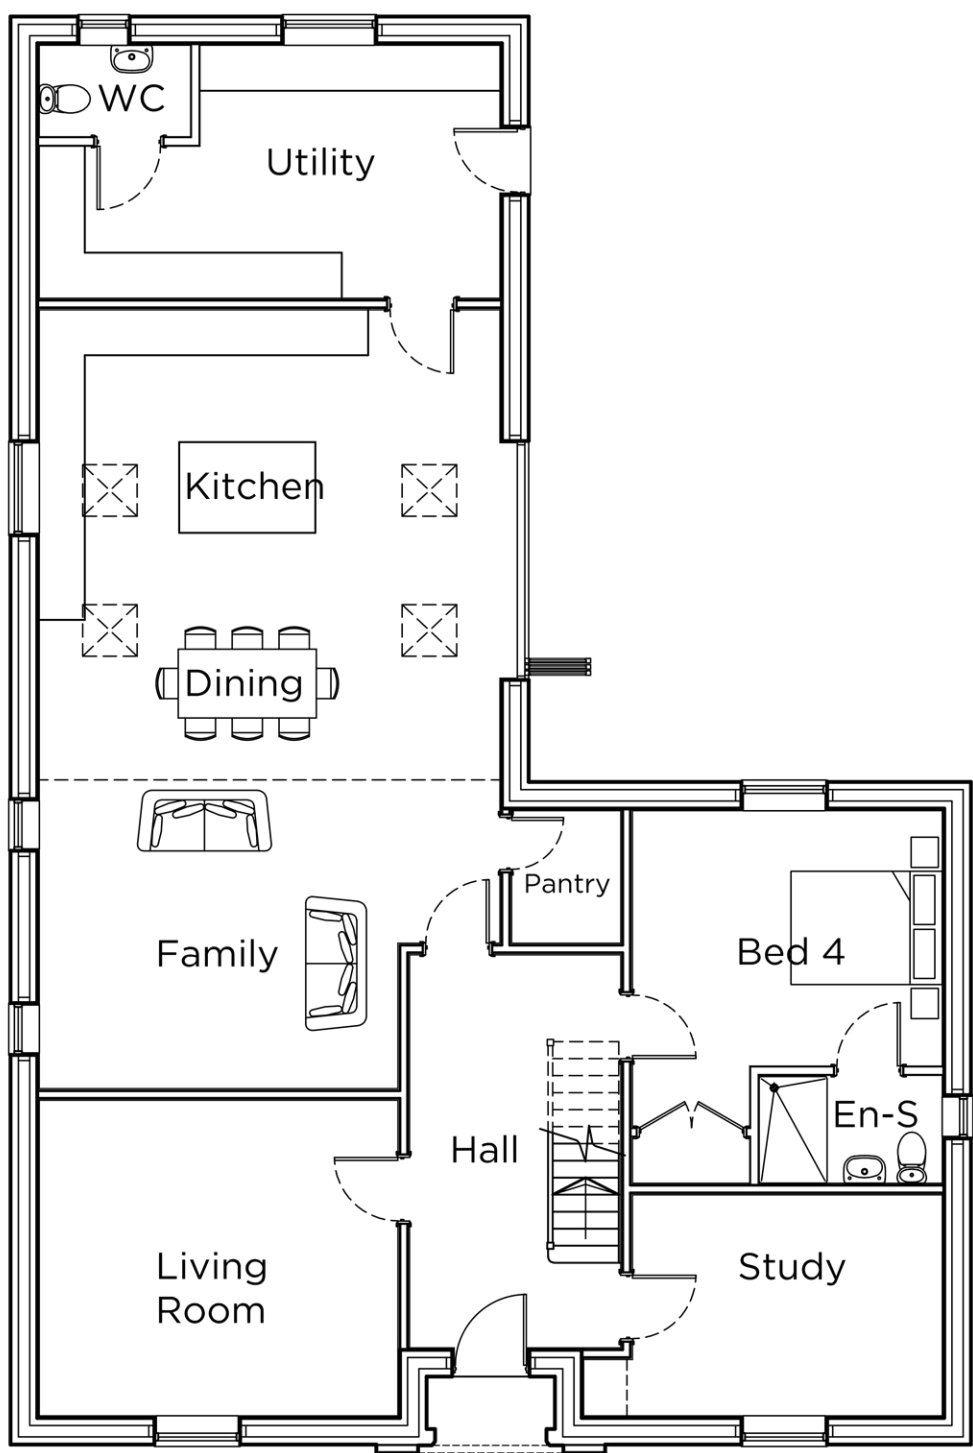

Ground Floor

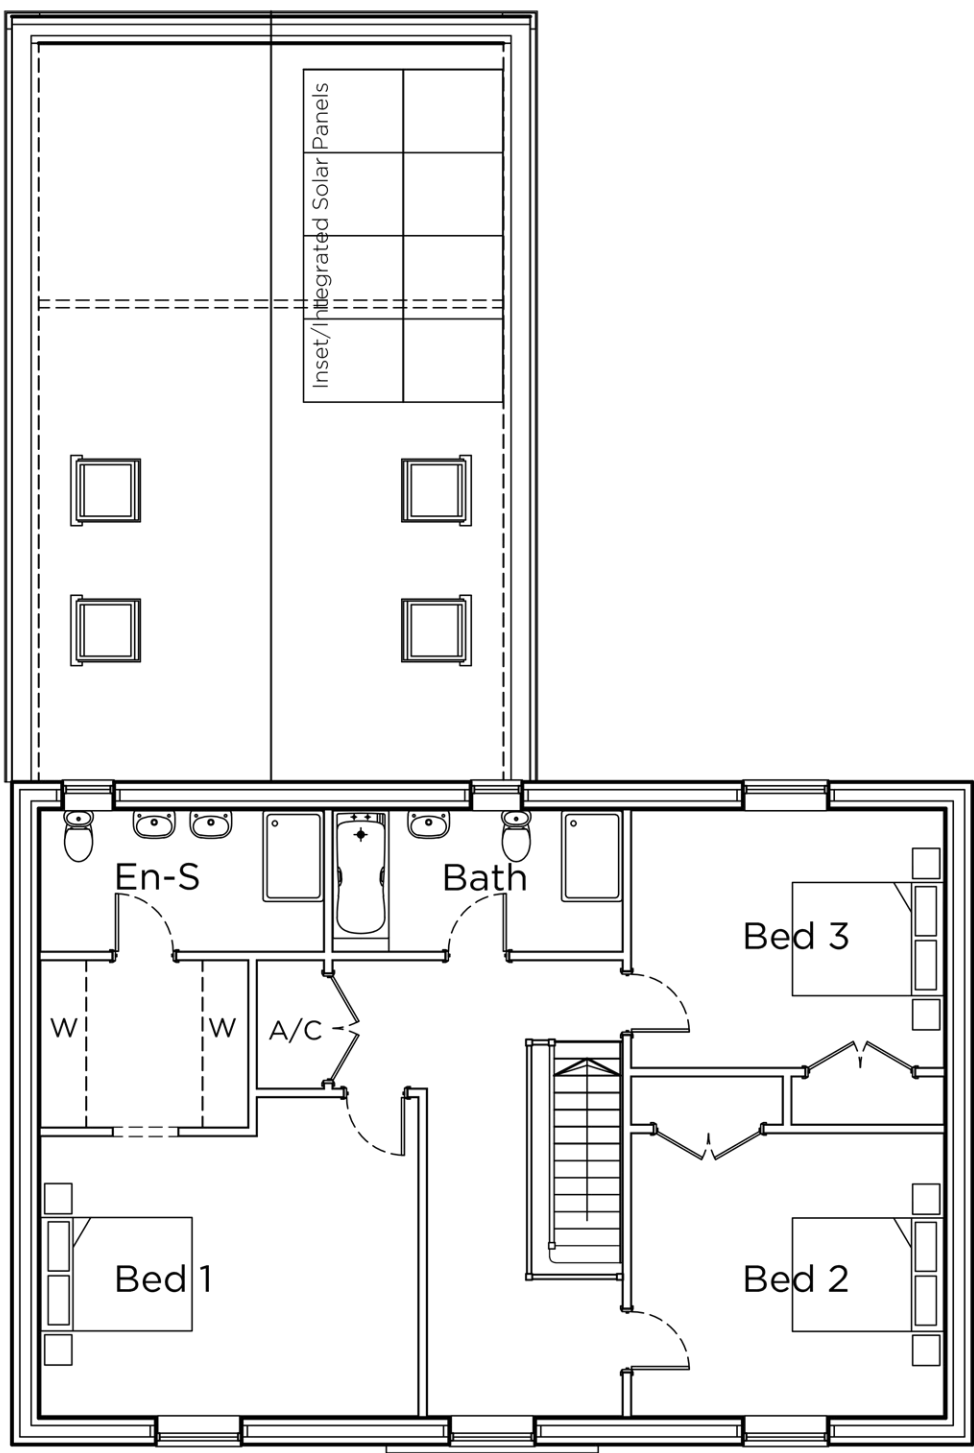

First Floor

 

Rear Elevation - North Facing



Side Elevation - East Facing



22 SHORE VIEW, PETERBOROUGH
CAMBRIDGESHIRE, PE7 8FS
E.info@seven22.co.uk - T.07799 585277

PROJECT
REPLACEMENT DWELLING
66 GARNSGATE ROAD
LONG SUTTON
LINCOLNSHIRE
PE12 9BT

CLIENT
Mr A HICKS

TITLE
PROPOSED PLANS & ELEVATIONS

DRAWING No.
127 P02

SCALE	DATE	REV
1:100 @ A1	JULY 2026	